




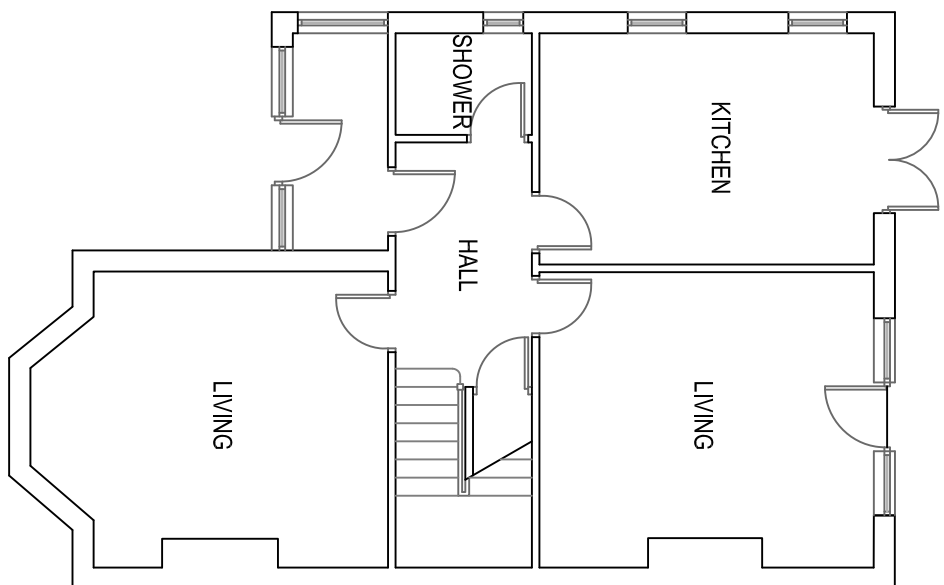


EXISTING GF PLAN 1:100

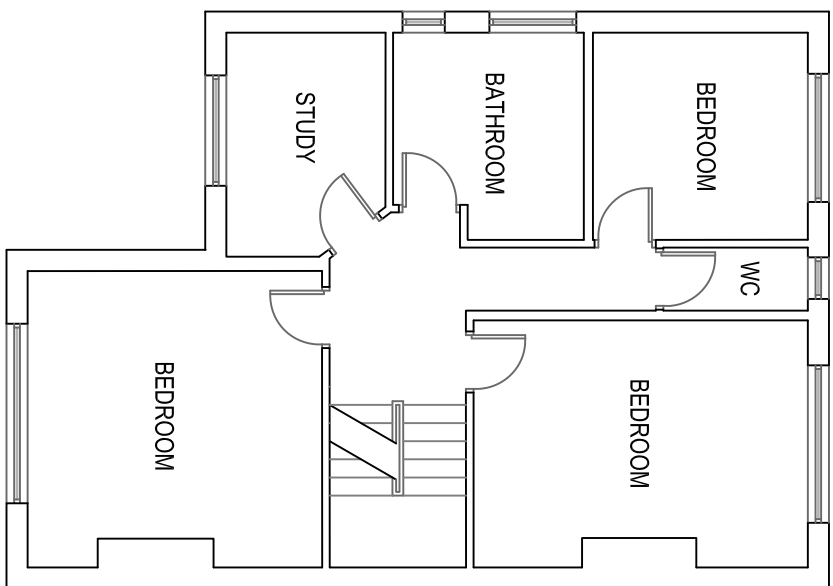


EXISTING FF PLAN 1:100

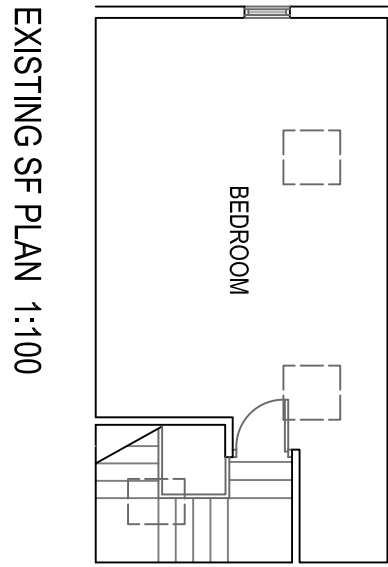


EXISTING SF PLAN 1:100

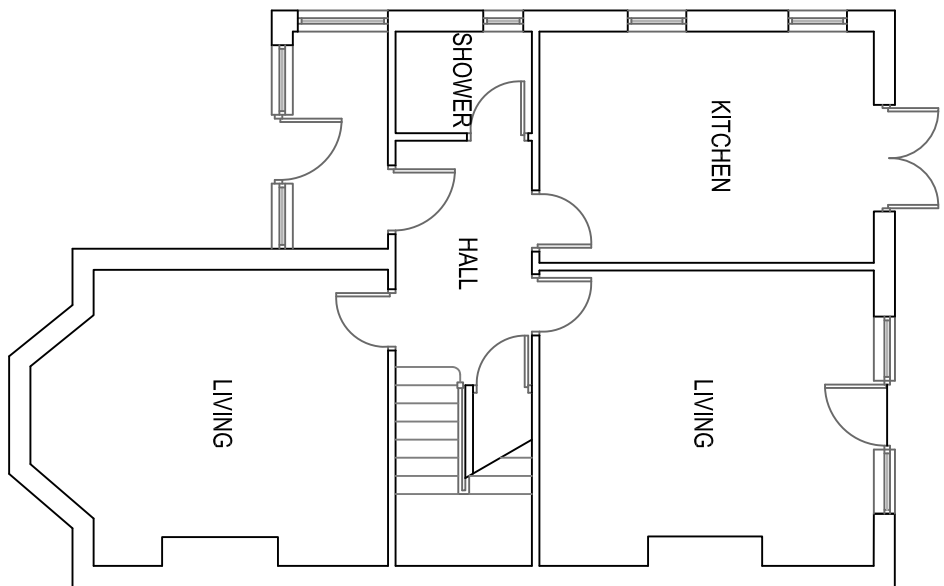


PROPOSED GF PLAN 1:100

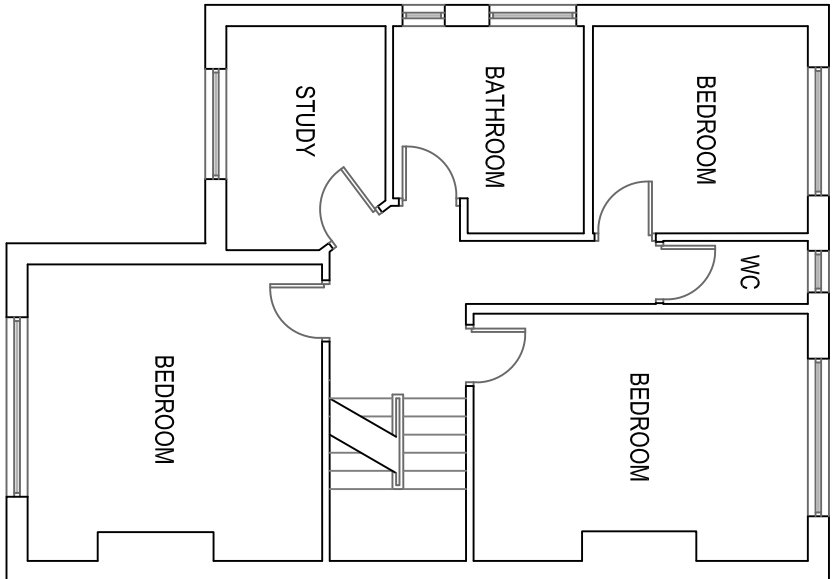


PROPOSED FF PLAN 1:100

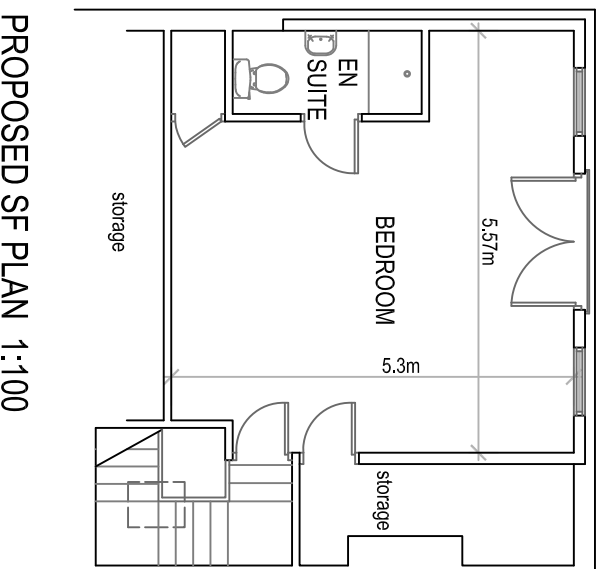


PROPOSED SF PLAN 1:100

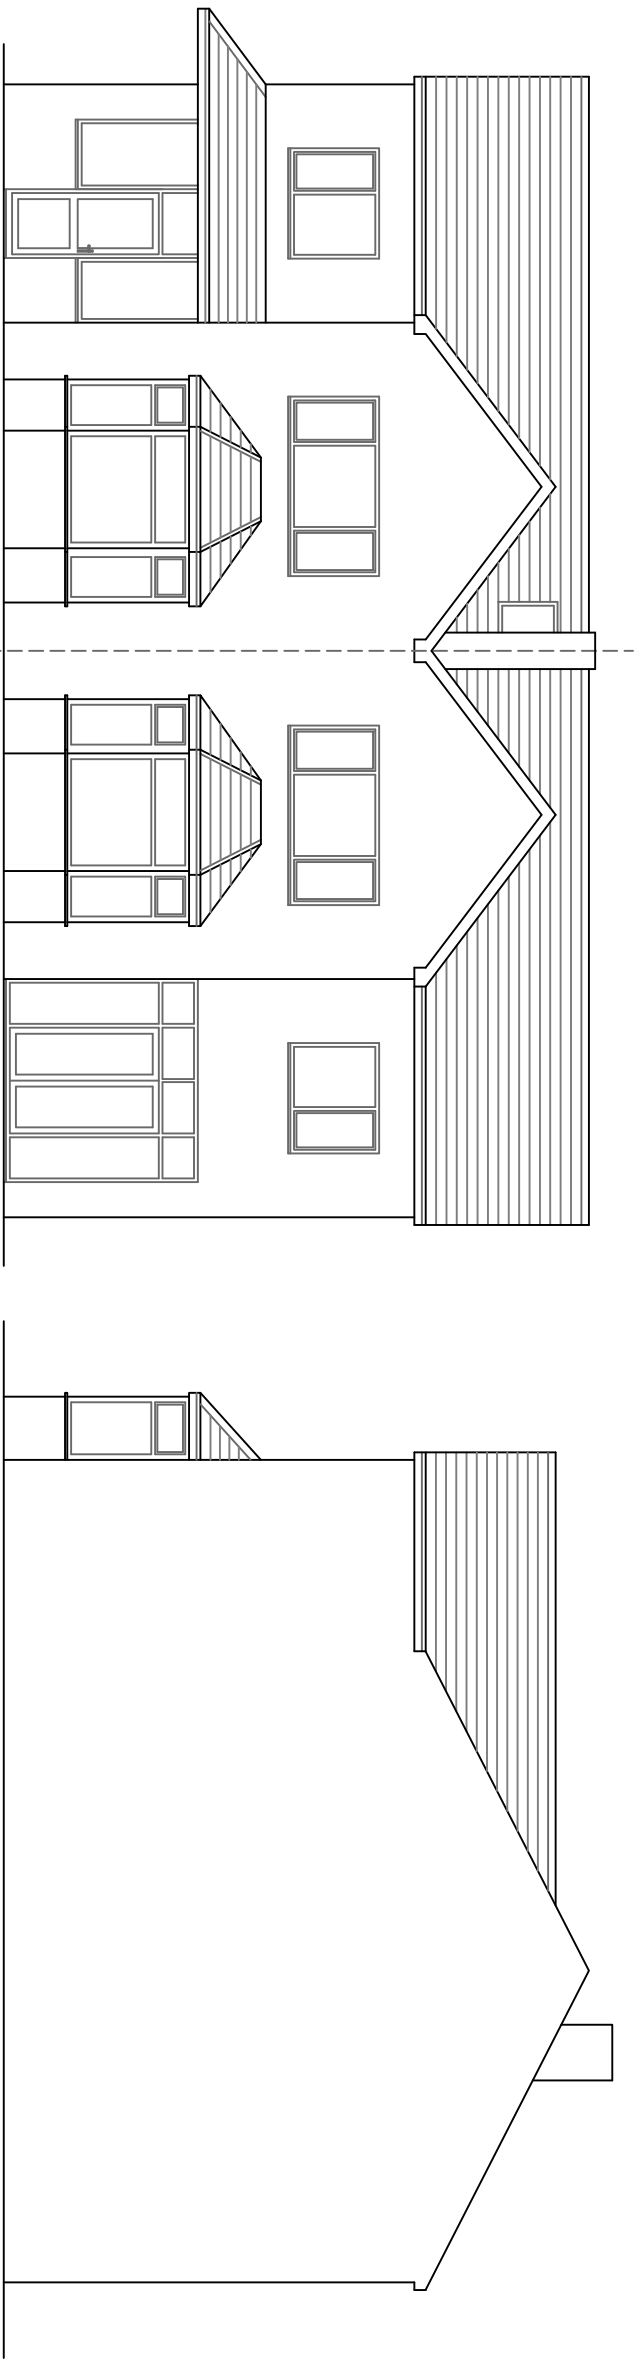


EXISTING STREET SCENE ELEVATION 1:100

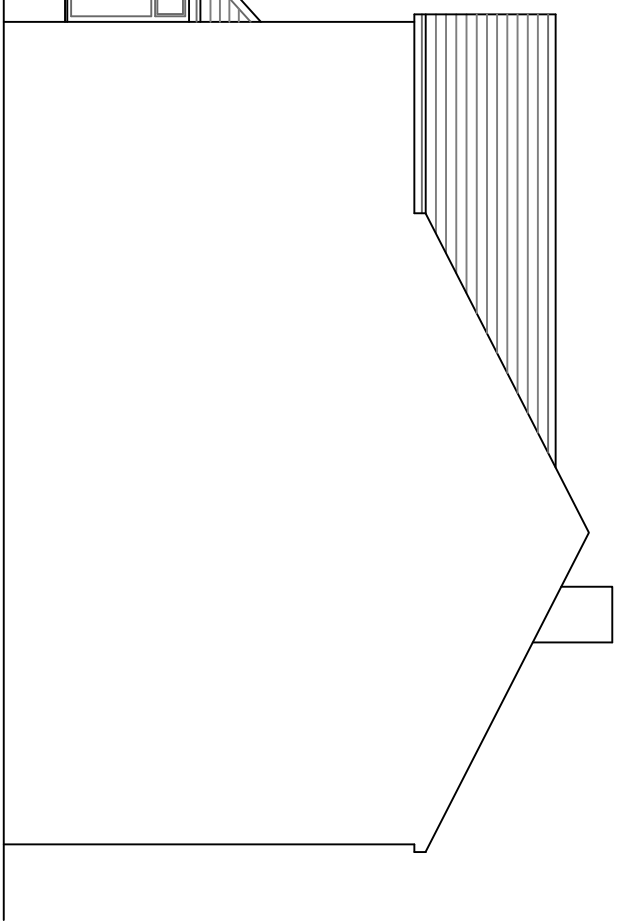


EXISTING SIDE ELEVATION 1:100

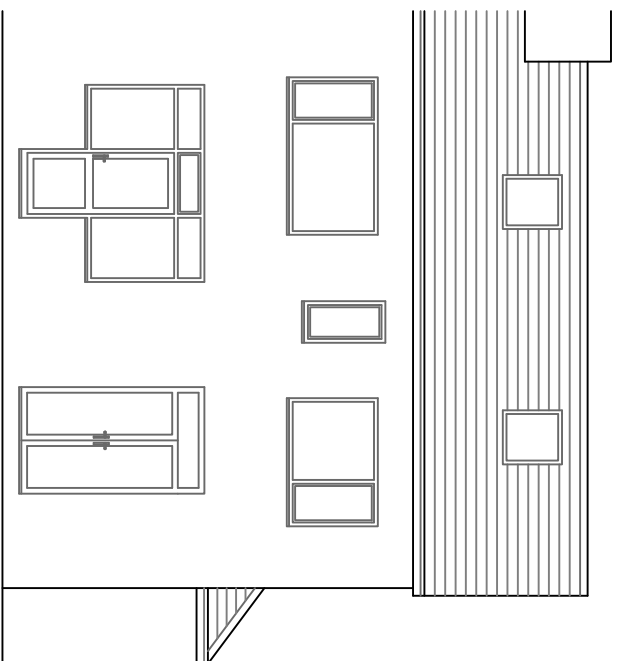


EXISTING REAR ELEVATION 1:100

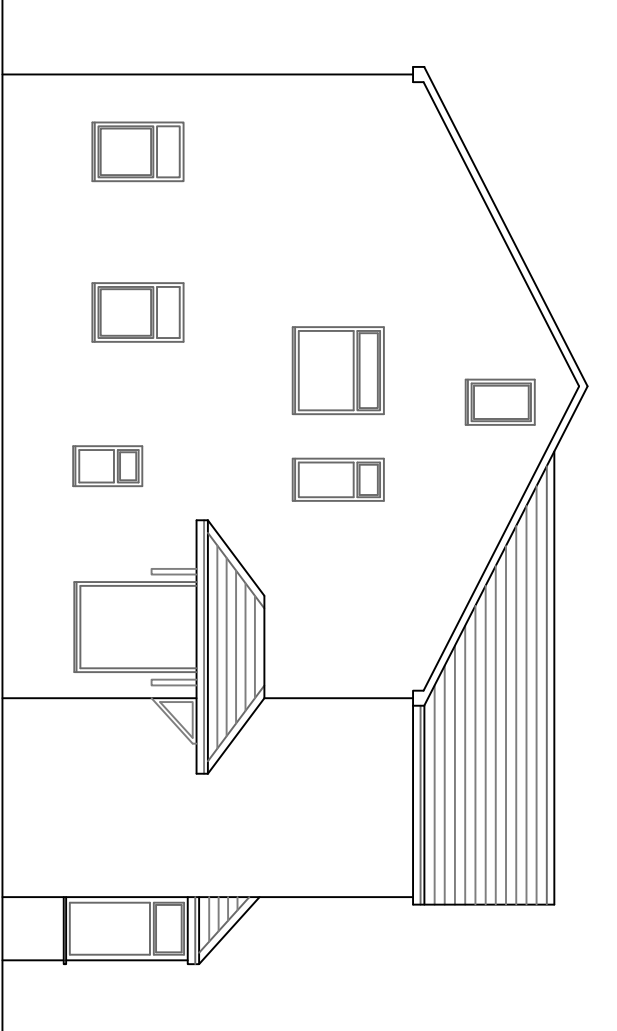


EXISTING SIDE ELEVATION 1:100

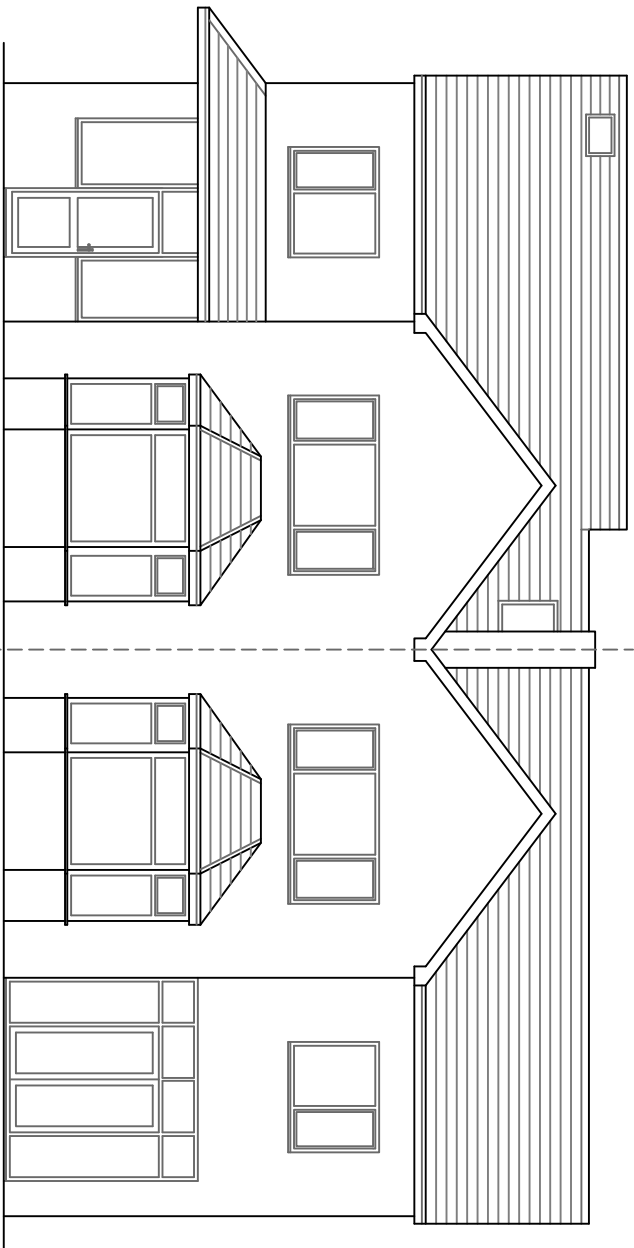


PROPOSED STREET SCENE ELEVATION 1:100

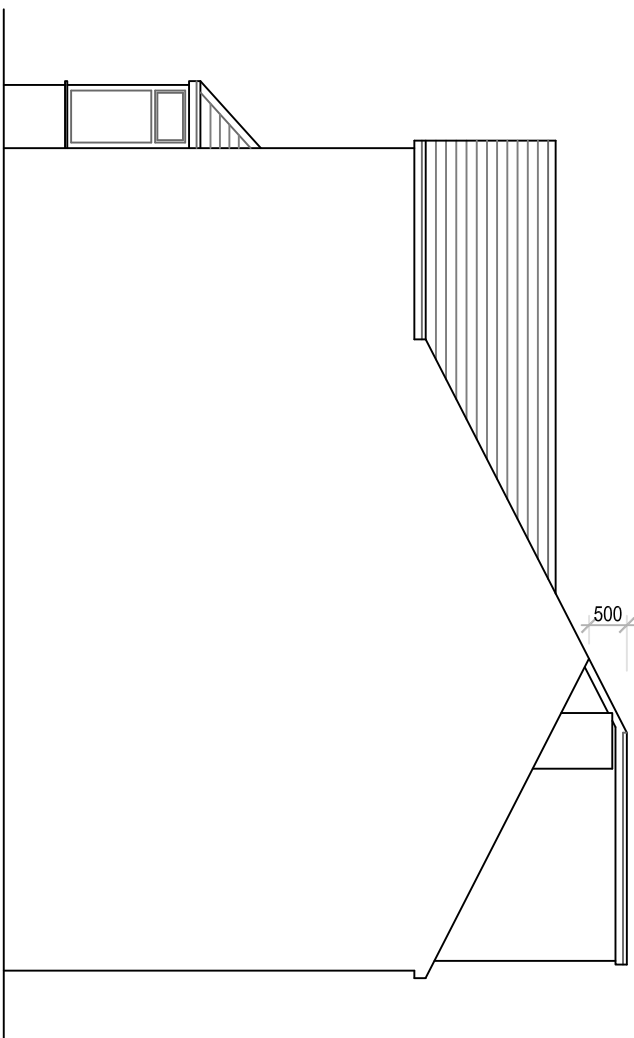


PROPOSED SIDE ELEVATION 1:100

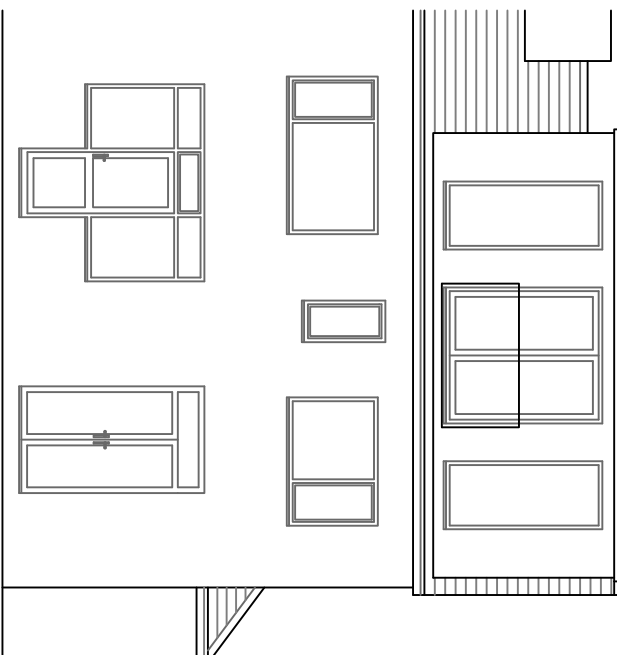


PROPOSED REAR ELEVATION 1:100

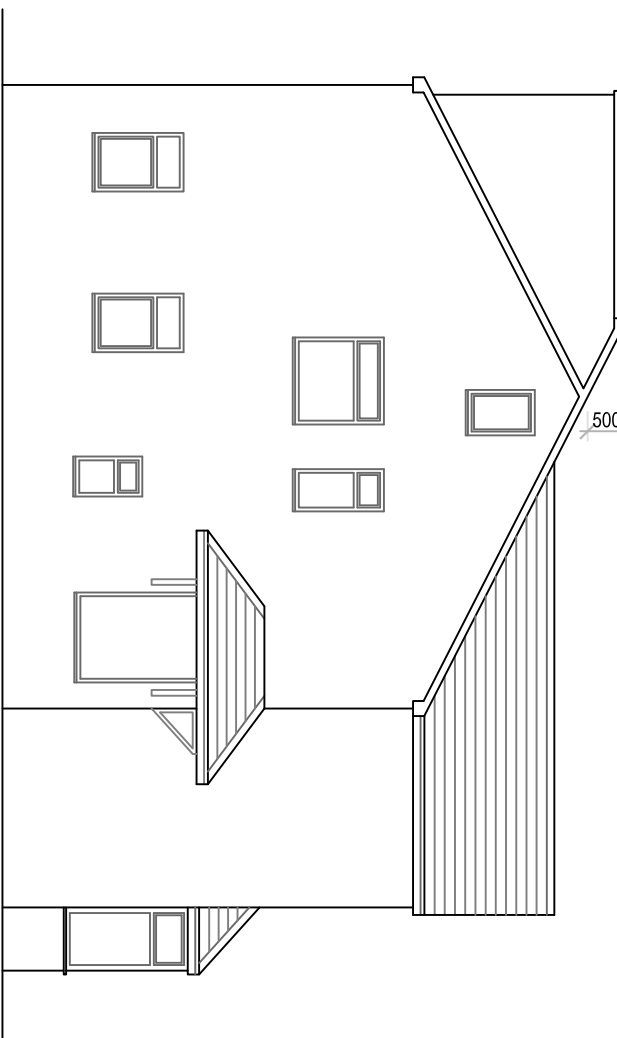


PROPOSED SIDE ELEVATION 1:100

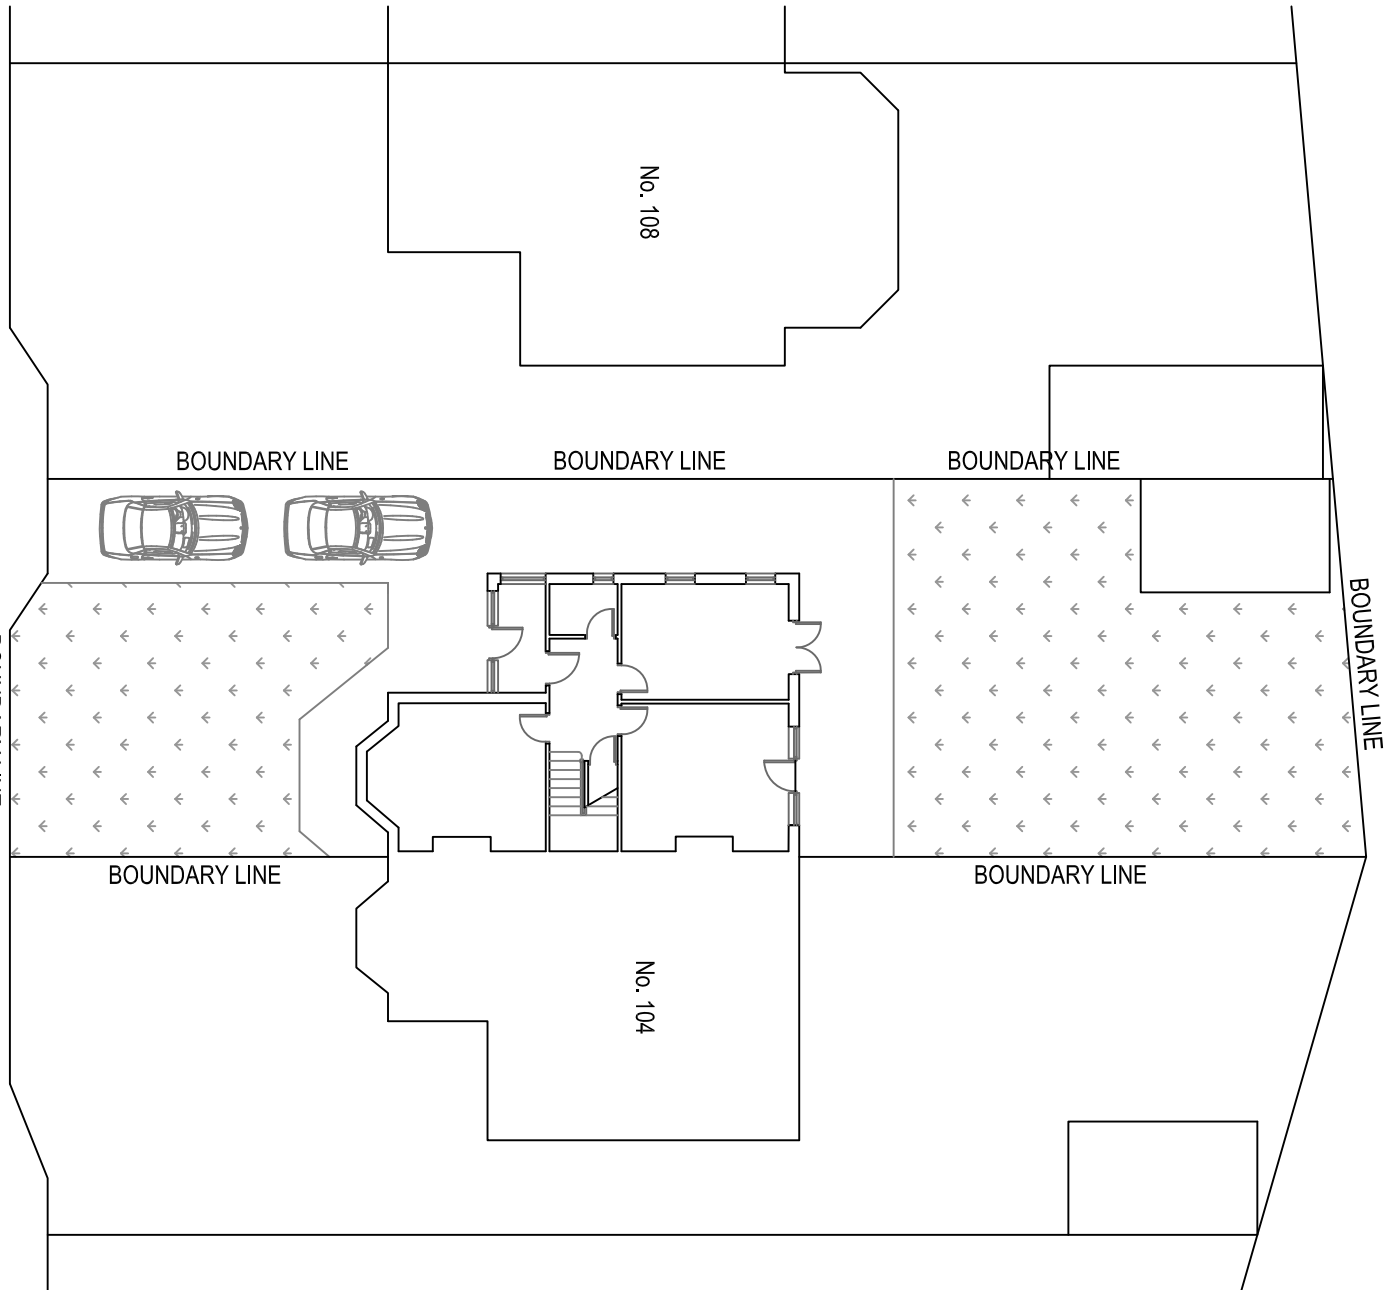

EXISTING SITE PLAN 1:200

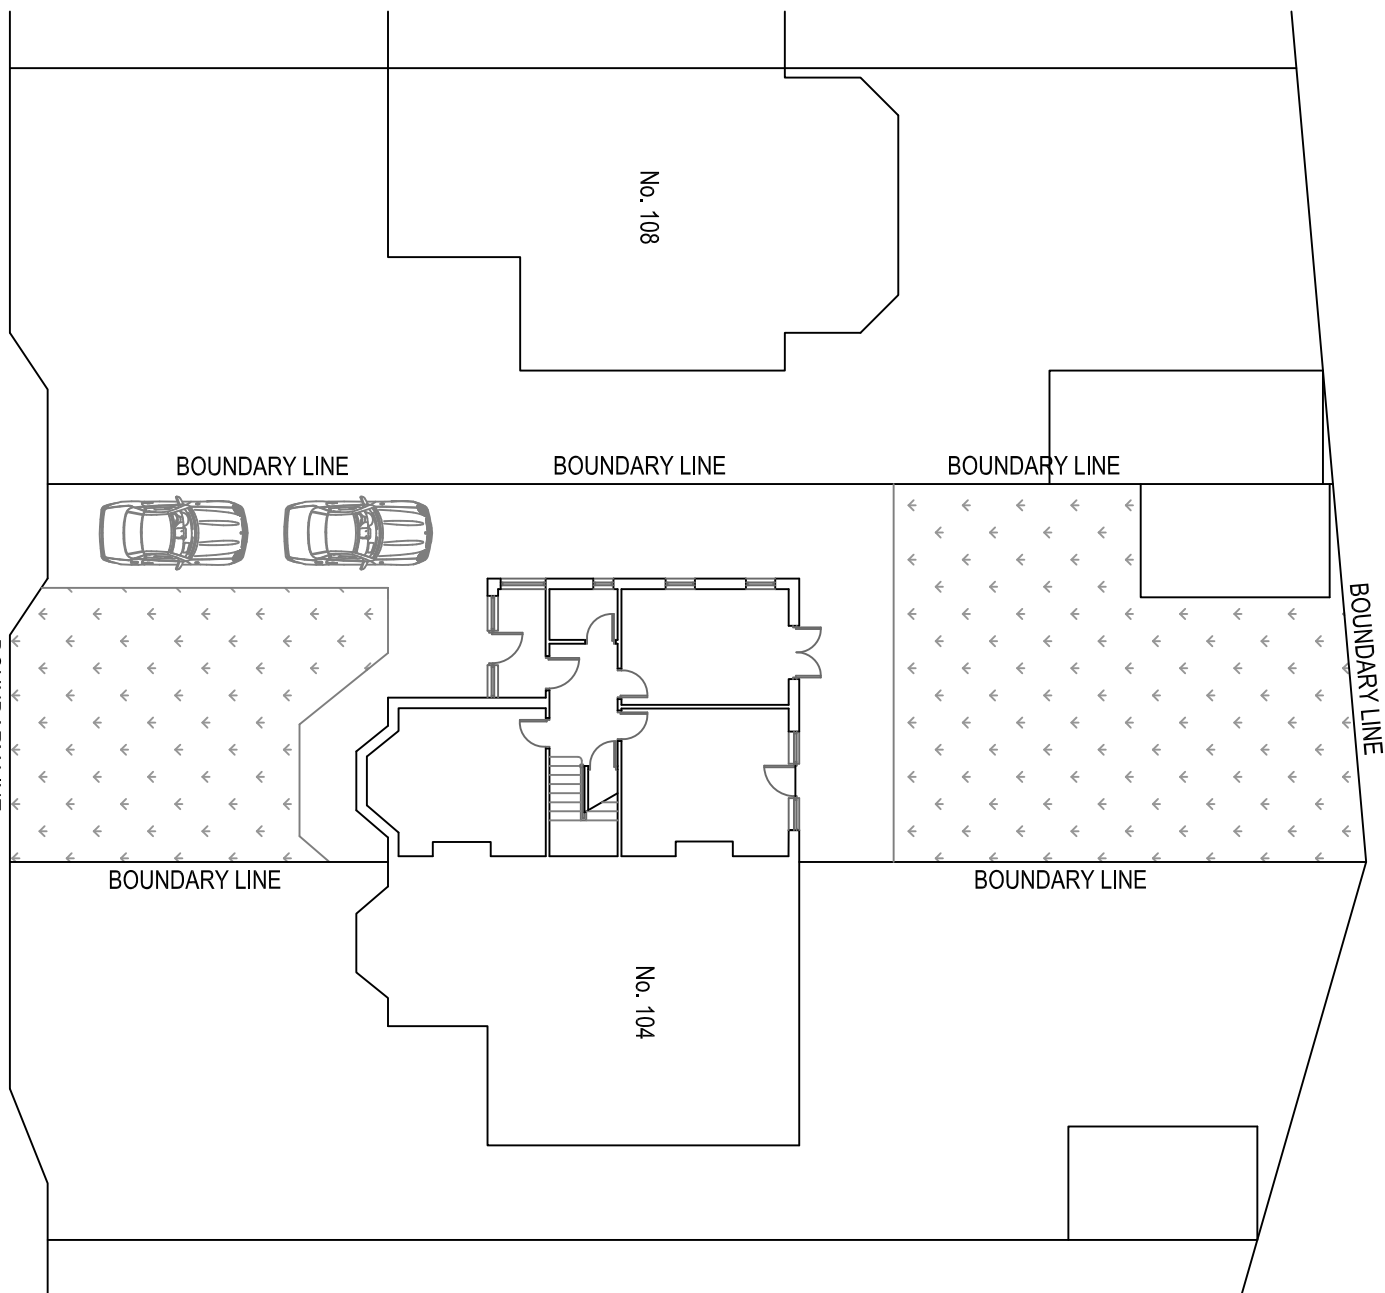

PROPOSED SITE PLAN 1:200

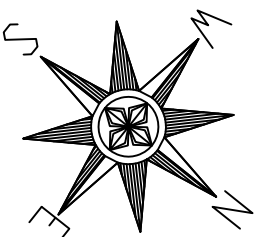

SCALE 0 2 4 6 8 10
M

REV/ A Amendment following comments from planning

NEW REAR DORMER WITH INCREASED
ROOF HEIGHT

106 Butterstile Lane
Prestwich
M25 9PP

Existing & Proposed Plans
and Elevations

Drawn: CDW/
Scale: 1:100 & 1:200 @ A1
Date: April 2023

2568_PRE_01_Planning_Rev_A

CDWMP
CD Wilkinson Plans

tel: 07967 522401 email: chris@cdwilkinsonplans.co.uk
5 Highmeadow, Manchester, M26 1YN