



- NOTES
- This drawing is copyright. No unauthorised copying of drawing without the express permission of the architect.
 - Do not scale from prints. Use figure dimensions only.
 - Contractors to check all dimensions on site prior to commencement of works.
 - All works to be carried out in accordance with current statutory Health and Safety Regulations.
 - This drawing is to be read in conjunction with all relevant consultants' and / or specialists' drawings / documents and any discrepancies or variations are to be notified to the architect before affected work commences.

REV.	AMENDMENTS	DATE
P01	Views amended	02/06/26
P02	Finishes texture and shadows added. Levels amended	03/06/26
P03	Utility window moved.	04/06/26
P04	ASHP relocated	16/06/26
P05	Elevations amended.	04/08/26



HOUSE IN CONTEXT - BIRDS EYE VIEW



REAR AND SIDE ELEVATIONS




FRONT ELEVATION




VIEW FROM BRANDLES HOLME ROAD


- MATERIAL KEY:
1. Render
 2. Timber cladding
 3. Zinc roof
 4. PV panels
 5. Bin storage

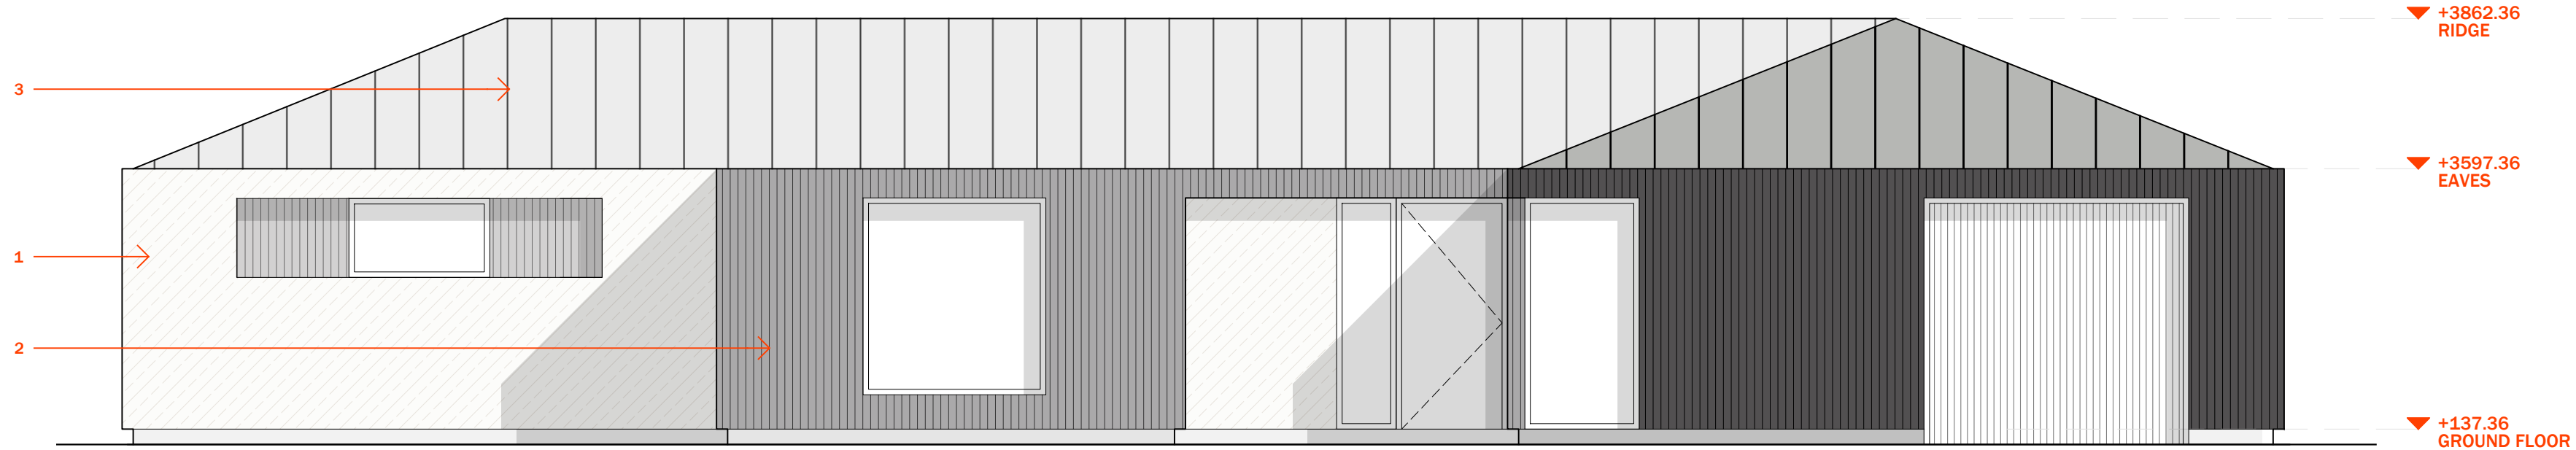


1 PROPOSED FRONT ELEVATION
SCALE: 1:50

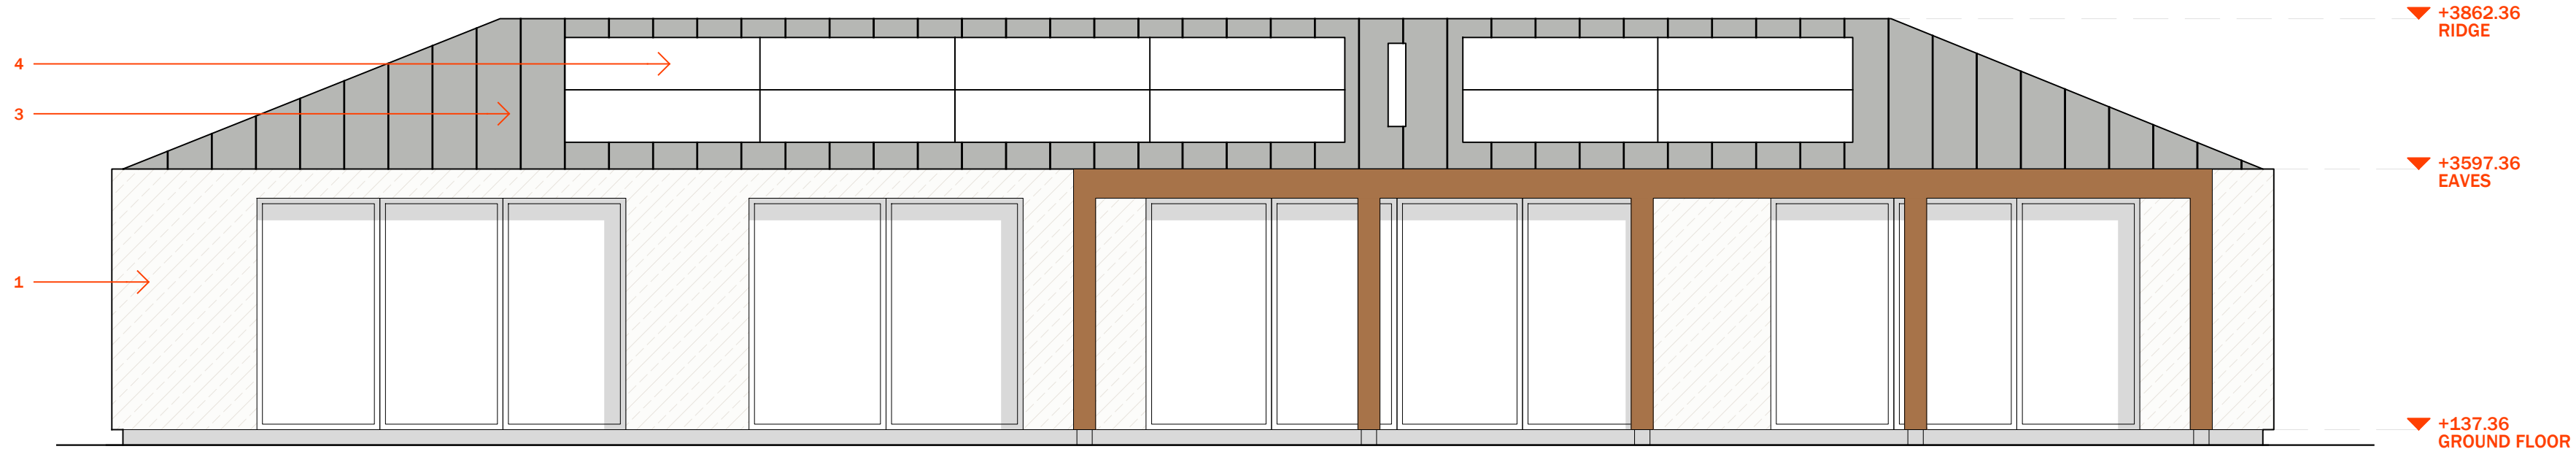

2 PROPOSED REAR ELEVATION
SCALE: 1:50

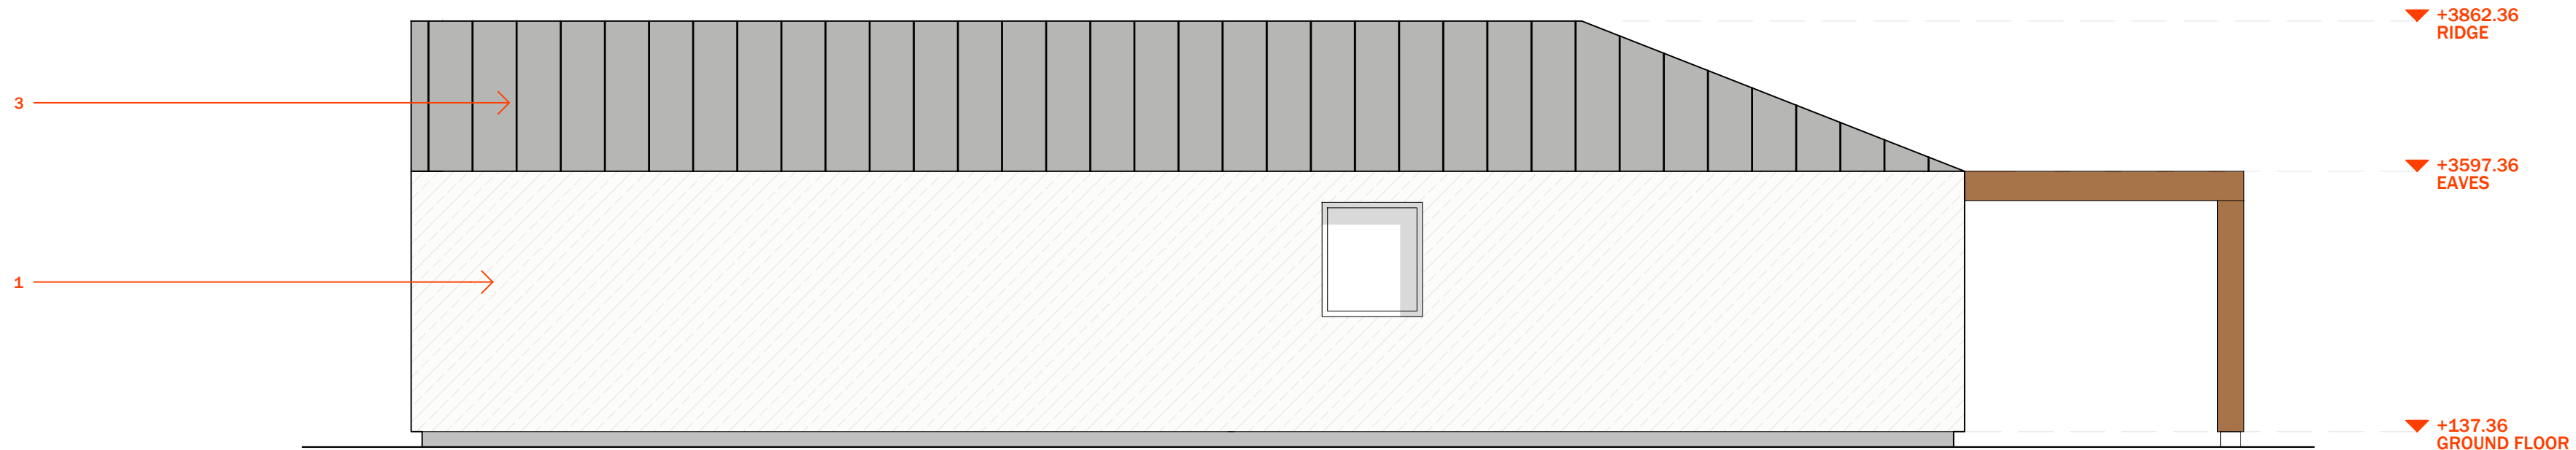

3 PROPOSED SIDE ELEVATION (EAST)
SCALE: 1:50

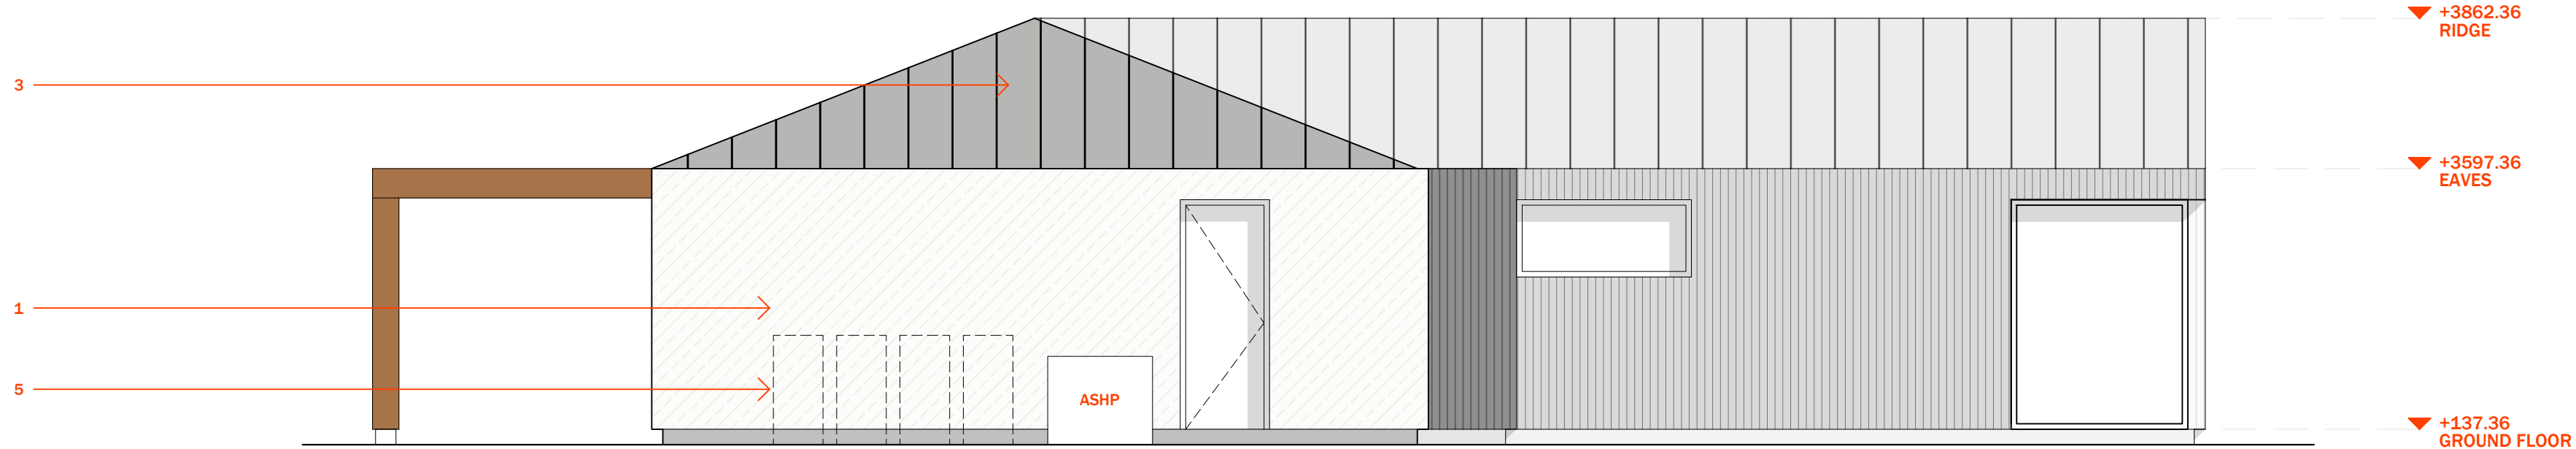

4 PROPOSED SIDE ELEVATION (WEST)
SCALE: 1:50

Project	NEW DWELLING: LAND ADJACENT TO 'SEDEGWELL', 120 BRANDLES HOLME ROAD, GREENMOUNT, BURY, BL9 4DZ
Drawing	PROPOSED ELEVATIONS
Client	MR. J. CUTHBERTSON
Dwn. By	EQ
Scale	1:50 @A1
Drg. No.	26.688.08
Drg. Size	A1
Date	28/05/26

JOHN HOLT ARCHITECTS LTD.

3 MANCHESTER ROAD BURY LANCASHIRE BL9 0DR
TELEPHONE 0161 764 8314 FACSIMILE 0161 764 6995
E-MAIL mail@holtarchitects.co.uk
DO NOT SCALE DRAWING