



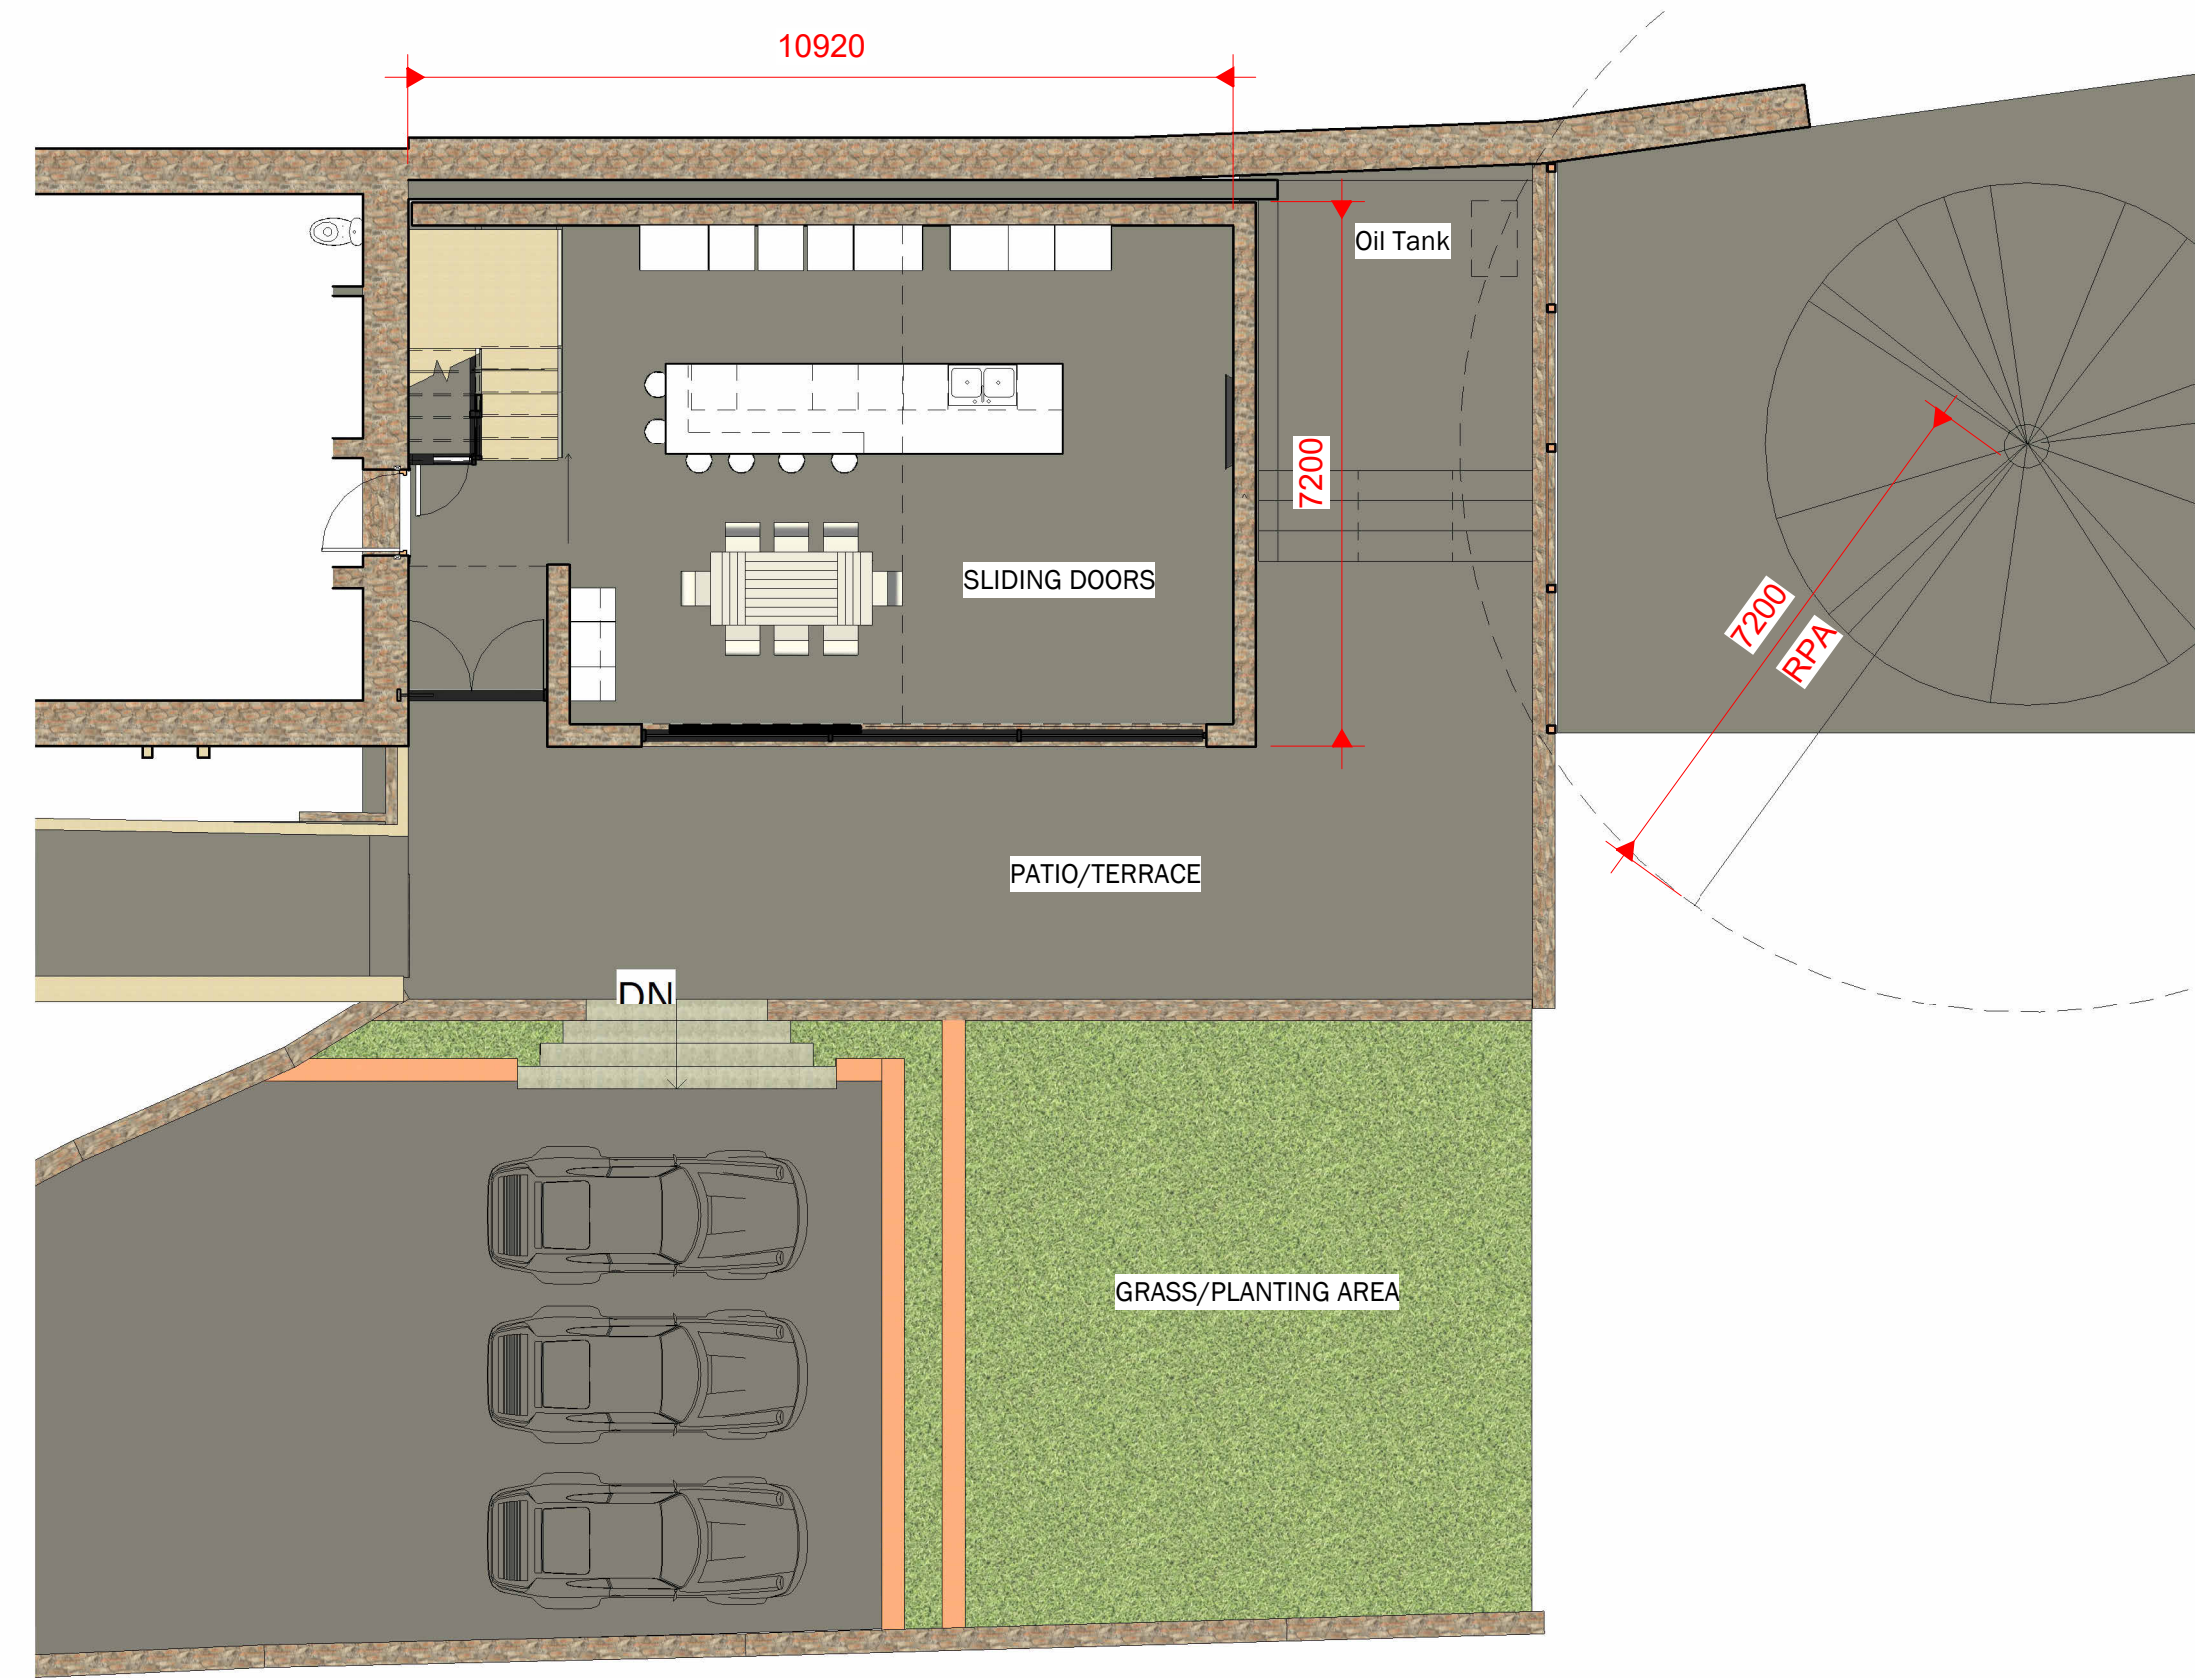

1 0 PROPOSED GROUND FLOOR
1 : 100

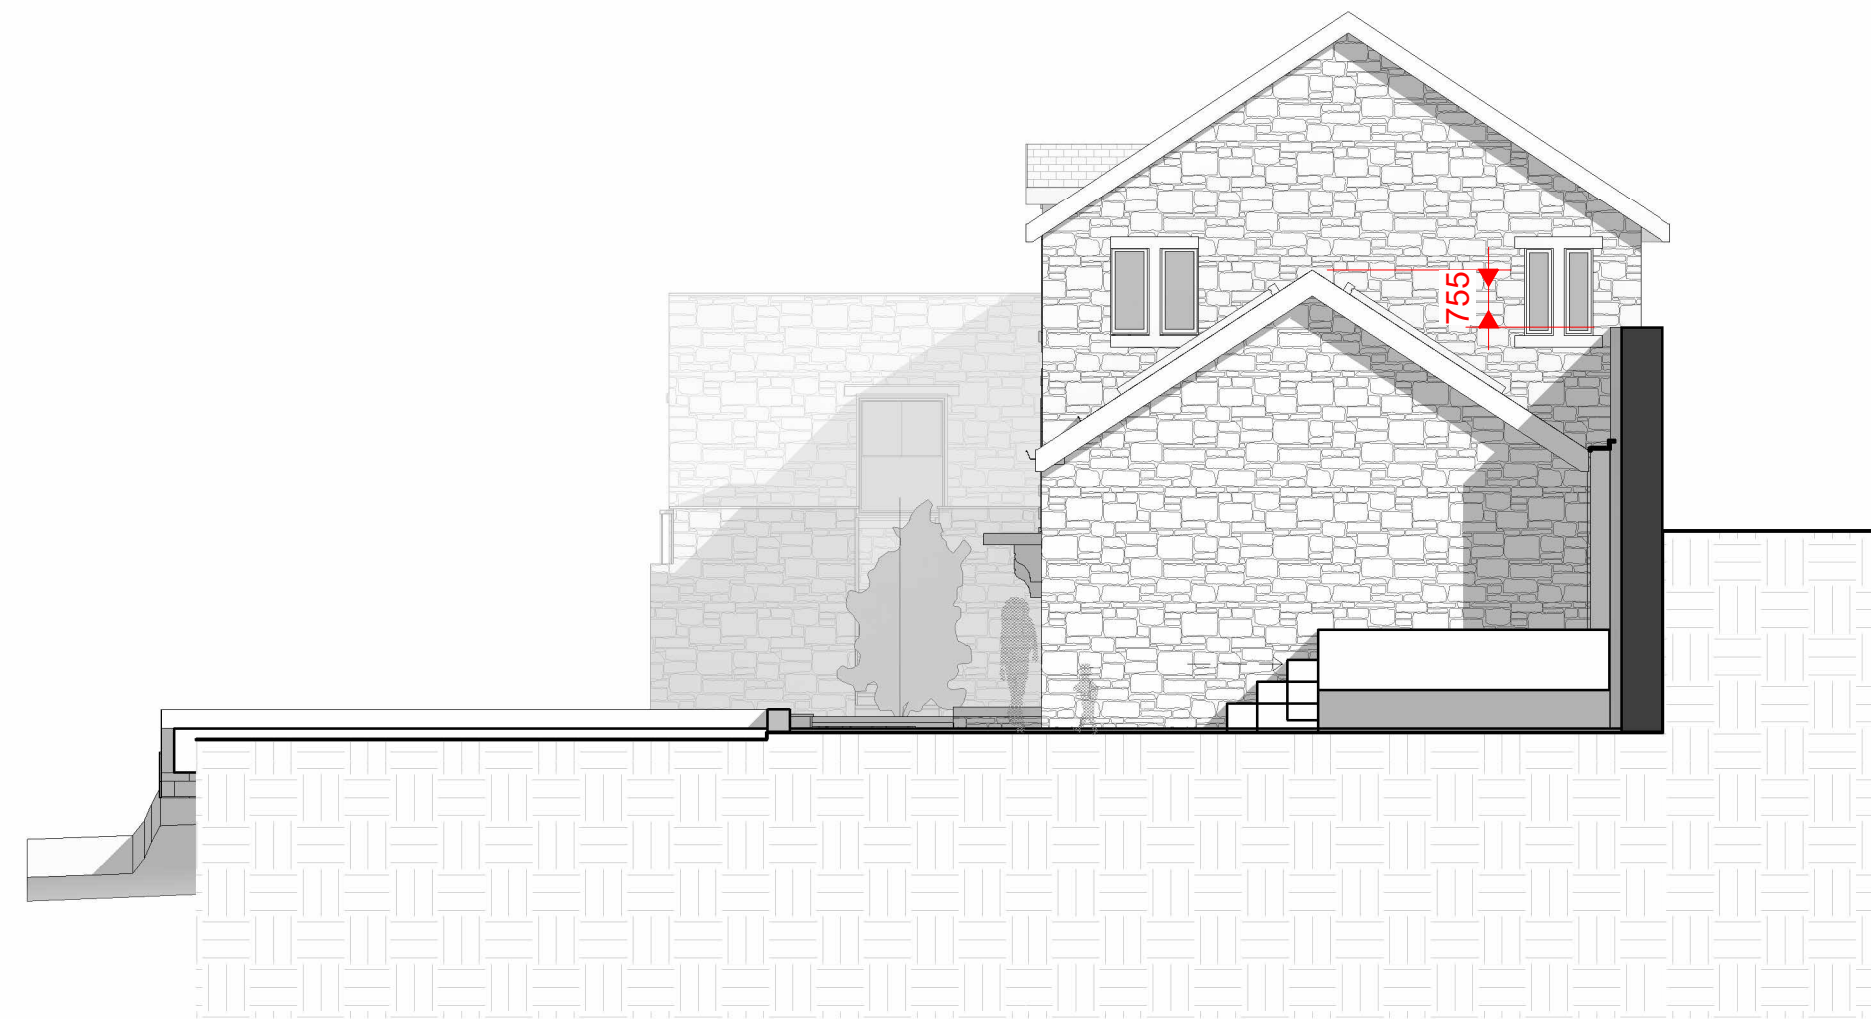


3 PROPOSED NORTH EAST
1 : 100




2 PROPOSED SOUTH EAST
1 : 100



4 3D View 1

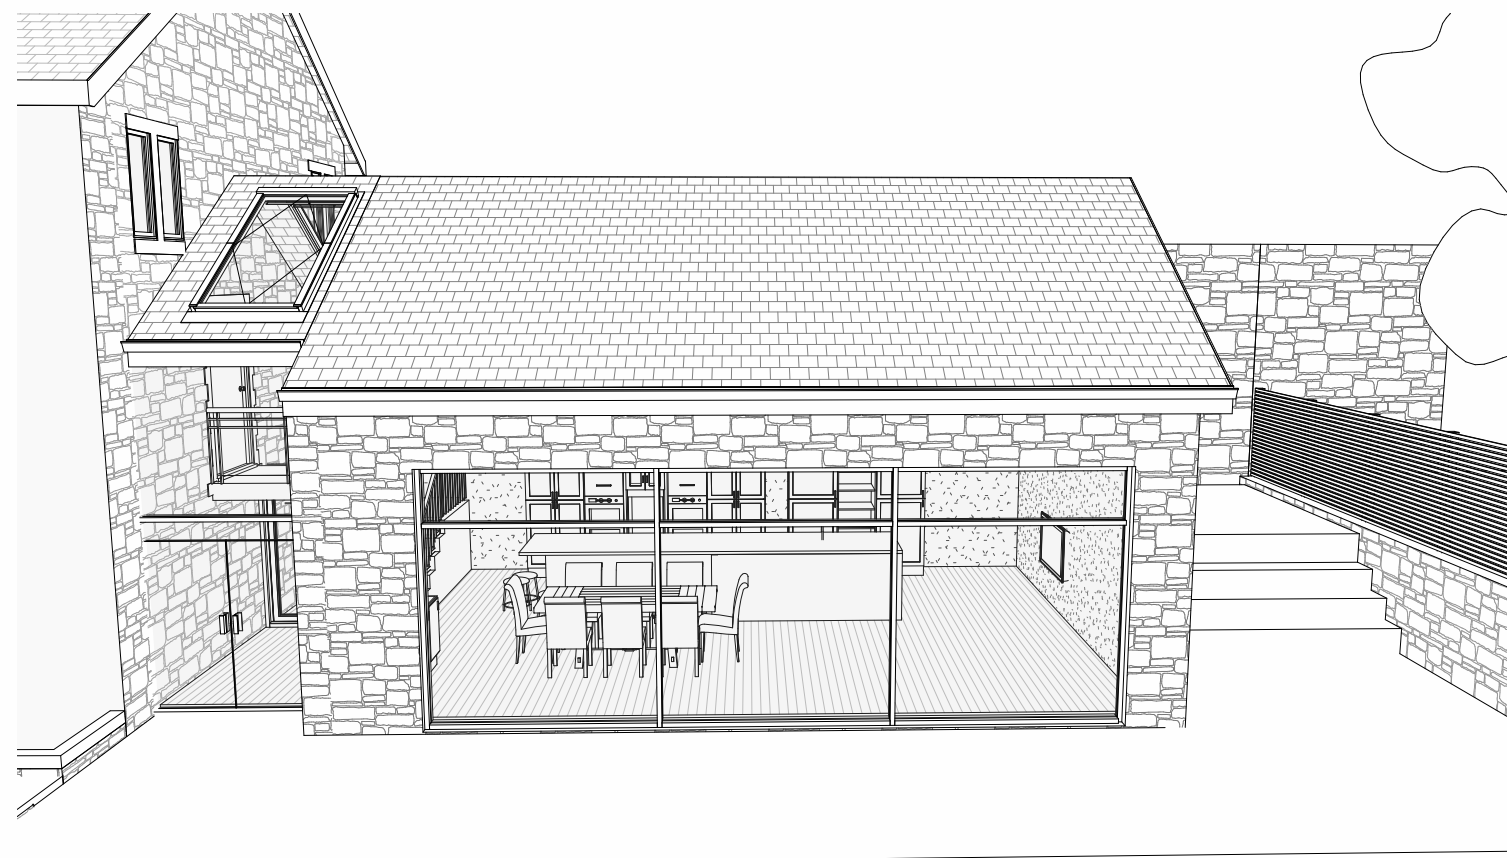

5 3D View 2

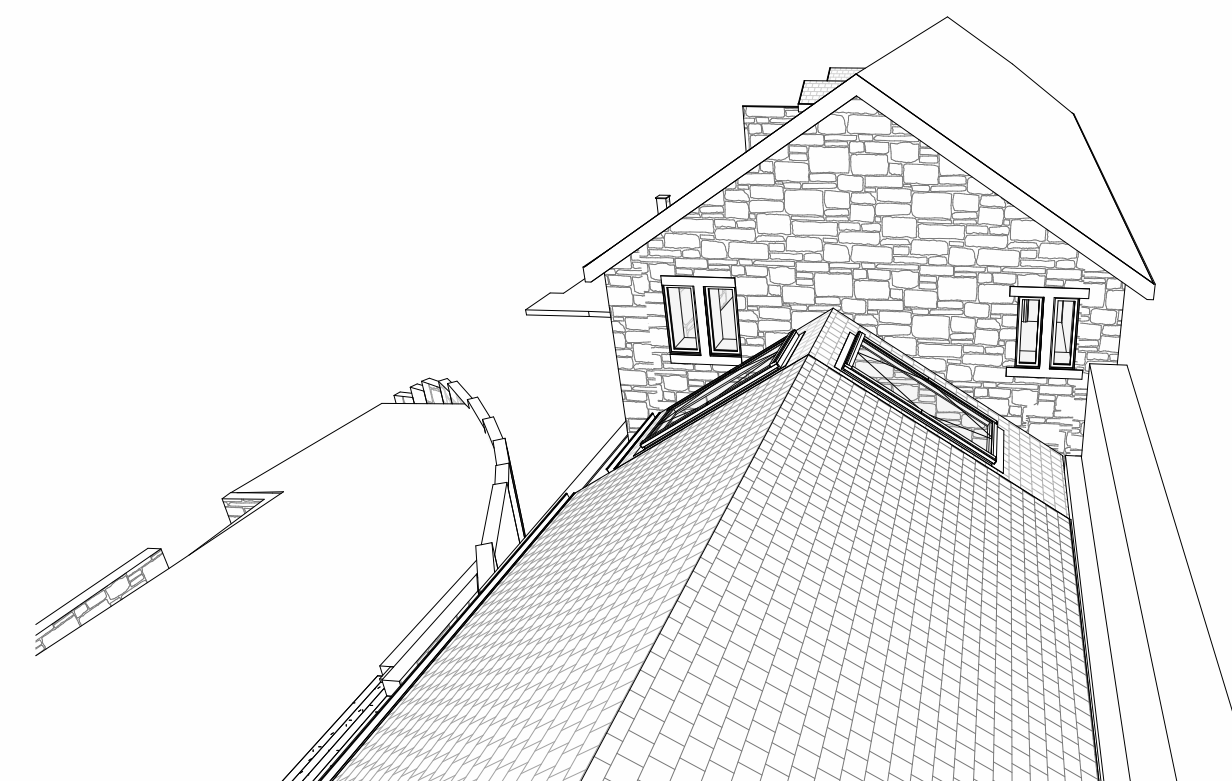

6 3D View 3

Peter Hitchen
Architects

Marathon House
The Sidings Business Park
Whalley, BB7 9SE

01254 823 885

www.peterhitchenarchitects.co.uk

NOTES:

EXTENSION RIDGE TO SIT LESS THEN 600mm ABOVE EXISTING GARDEN WALL - NORTH WEST ELEVATION UNCHANGED.

REVISED DESIGN COMPRISING OF:

- REMOVAL OF PROPOSED GLAZED LINK AND INSTEAD EXTENDING THE TRADITIONAL ROOF ALONG THE FULL LENGTH OF THE EXTENSION.
- ADDITION OF TWO LARGE ROOFLIGHTS OVER THE ENTRANCE AND STAIRCASE.
- ADDITION OF A GLAZED SECTION FEATURING A SET OF DOORS TO CREATE THE LOBBY ENTRANCE.
- ALTERATIONS TO THE TERRACE TO THE FRONT OF THE EXTENSION.

No.	Description	Date

CLIENT:

JON BOTTOMLEY

PROJECT:

NORCOT, MOORBOTTOM
ROAD, HOLCOMBE,
RAMSBOTTOM

SHEET:

PROPOSED PLANS &
ELEVATIONS

Project number	PHA/646
Date	14/07/2023
Drawn by	LW
Checked by	PH

A1.4

Scale	1 : 100
Sheet size	A1