






Proposed Ground Floor Plan

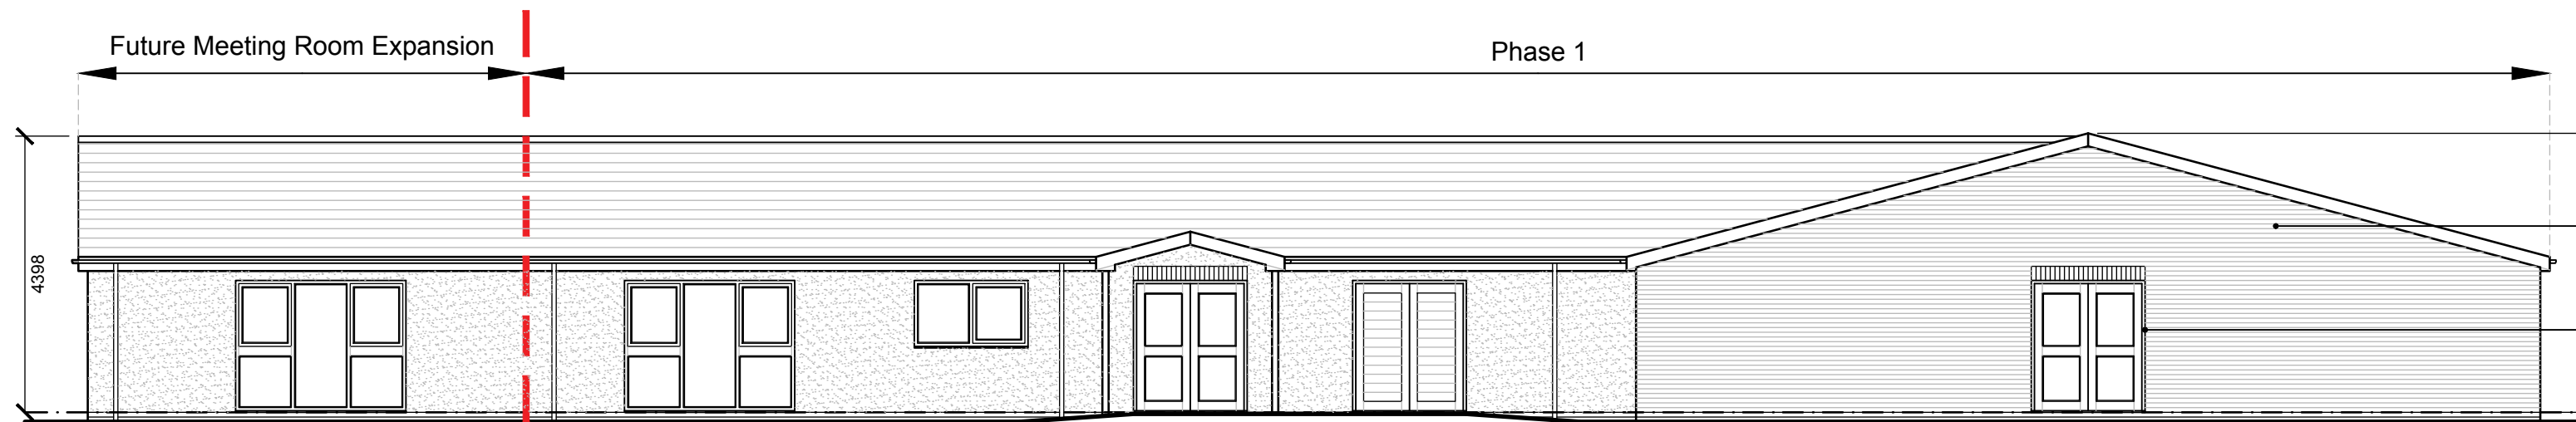


North (Main Entrance) Elevation

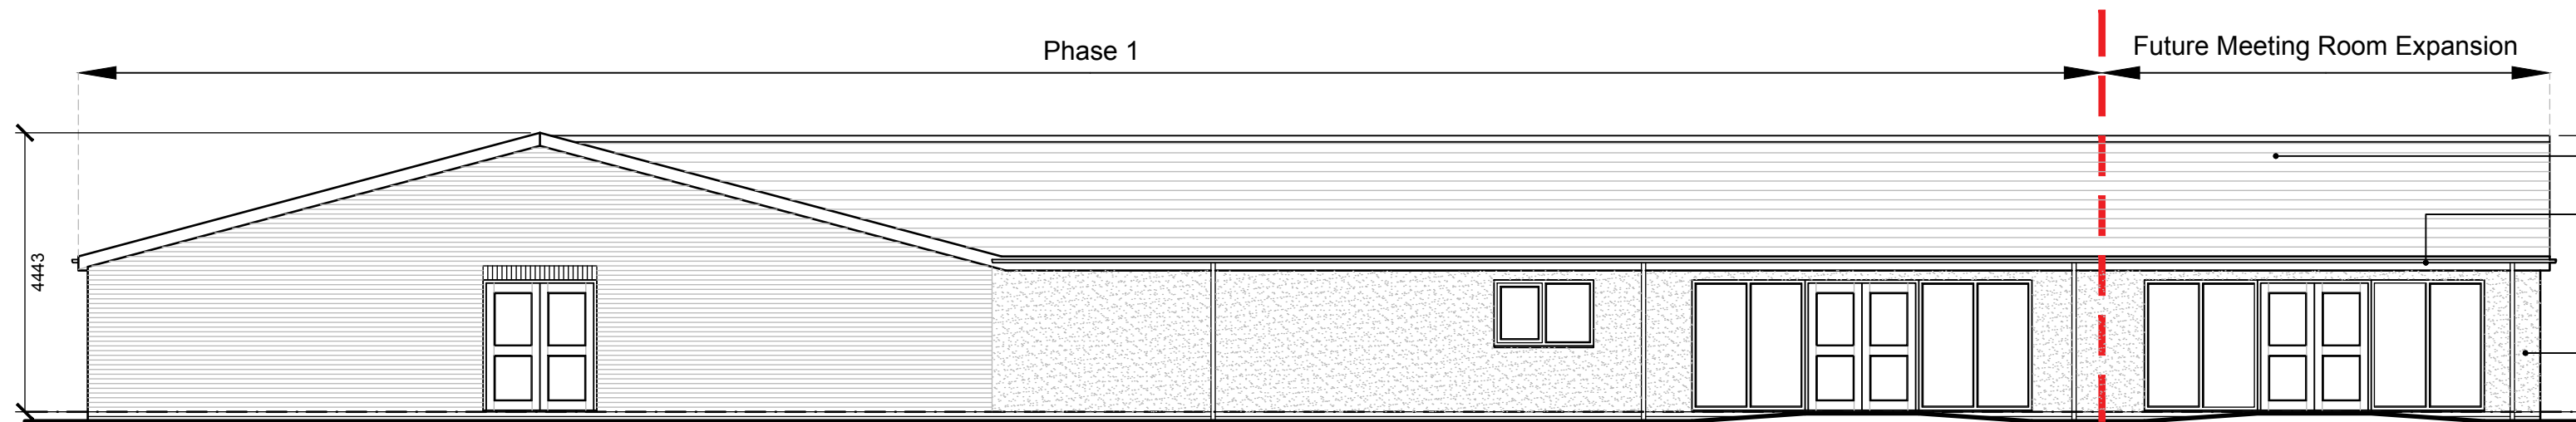

South Elevation

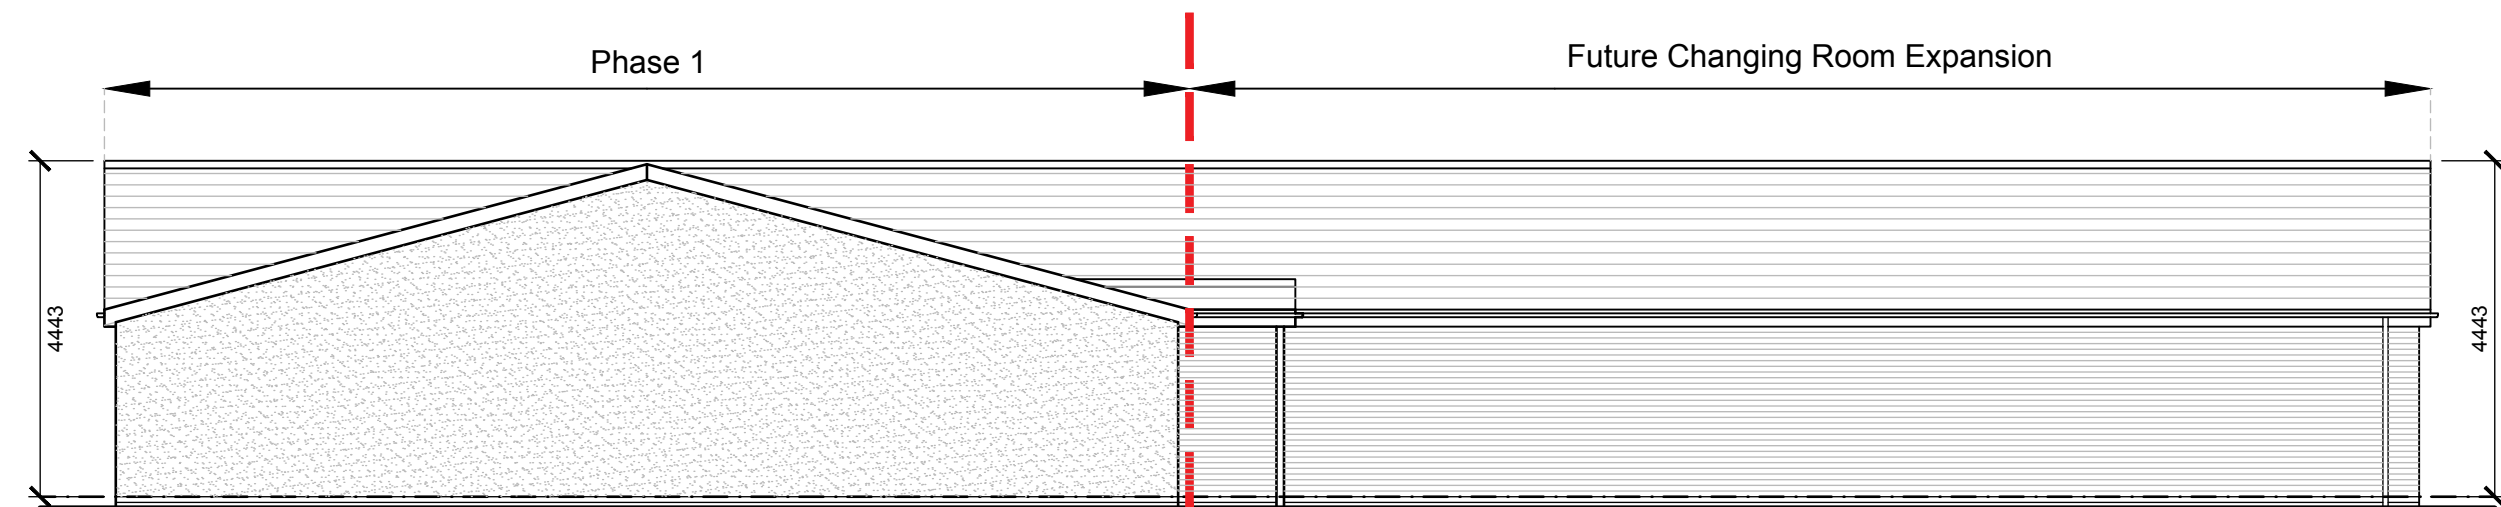

East Elevation

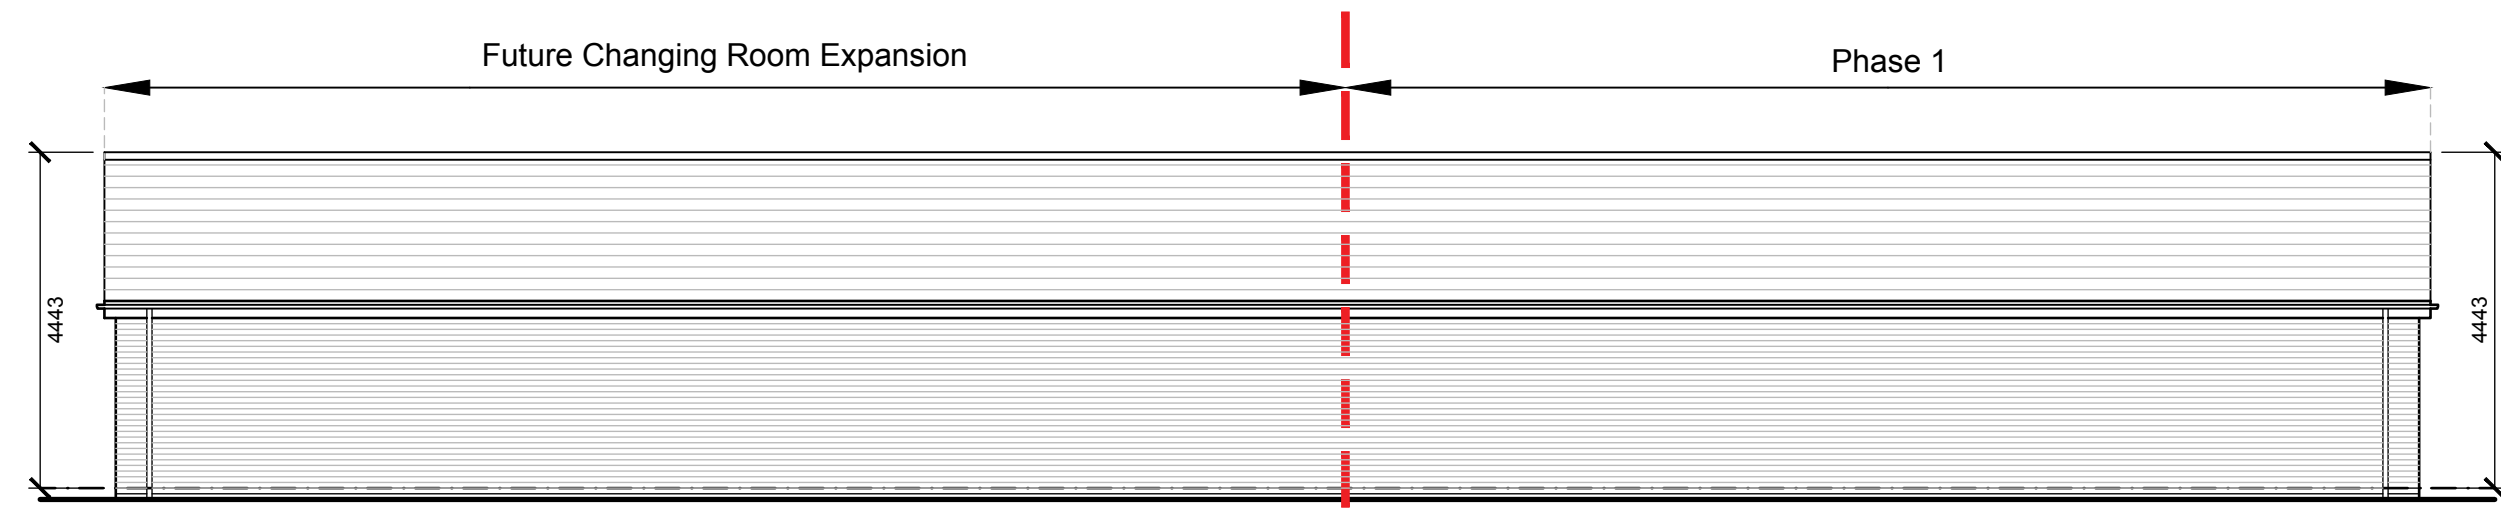

West Elevation

NOTES:
Copyright in all documents prepared by the architect and any works executed from these documents and drawings, shall unless otherwise agreed, remain the property of the architect and must not be reproduced by, lent or disclosed to, a third party without the written consent of Good and Tillotson.

DO NOT SCALE OFF THIS DRAWING.
All dimensions to be checked on site and any discrepancies to be referred to the architect before proceeding.

ALL LEVELS TO BE CHECKED ON SITE.
All discrepancies between information shown on the drawings and the information in the specification to be referred to the architect before proceeding.

All component sizes and references to be checked prior to the ordering of materials.

Positions and designation (i.e. combined, surface water or foul) of existing drain runs on site are to be checked / confirmed by the building contractor prior to commencement of any drainage works. Any existing drains, to which additional connections are to be made, are also to be checked as necessary to ensure they are suitable to accommodate additional capacity and the type of effluent being connected.

All relevant boundary positions are to be checked prior to proceeding.

C	Notes & dimensions added	JLC	14.09.21
B	Floor plan updated	JLC	02.08.21
A	Scheme elevations added	JLC	26.07.21

Rev	Revision	Int.	Date
-----	----------	------	------

Client:

Bolton Wyresdale F.C.

Project:

Proposed New Facility

Location:

On Land At:
Radcliffe Moor Road,
Bury

Good & Tillotson Chartered Architects

2 The Studios,
318 Chorley Old Road,
Bolton,
BL1 4JU

Tel: 01204 497700

Email : info@goodandtillotson.co.uk
Web: www.goodandtillotson.co.uk

Drawing Title:

Proposed GA Plan

G&T Job No:	Scale:	Drawn:	Checked:	Date:
-------------	--------	--------	----------	-------

2102	1:100@A1	JC	RPW	16.07.21
------	----------	----	-----	----------

Drawing Purpose:	Status:	Revision:
------------------	---------	-----------

Planning Drawing	S4	C
------------------	----	---

BIM Project:	Origin:	Zone:	Level:	Type:	Role:	Dwg No:
--------------	---------	-------	--------	-------	-------	---------

2102-GTA-00-00-DR-A-1004