






Proposed Front Elevation

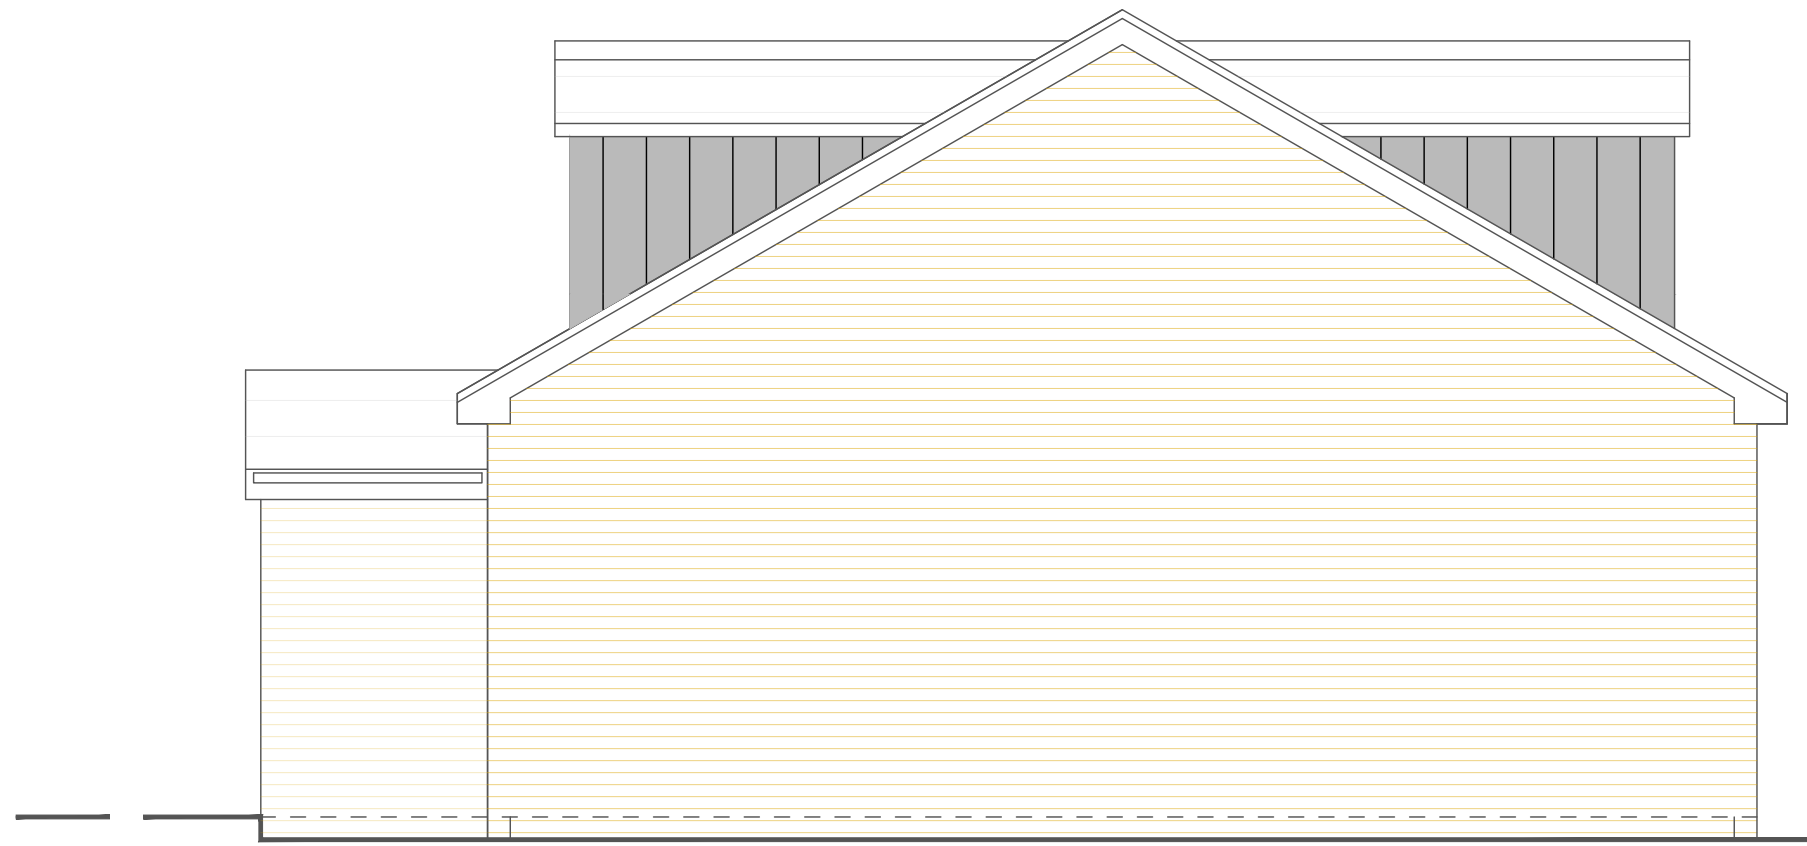


Proposed Side Elevation

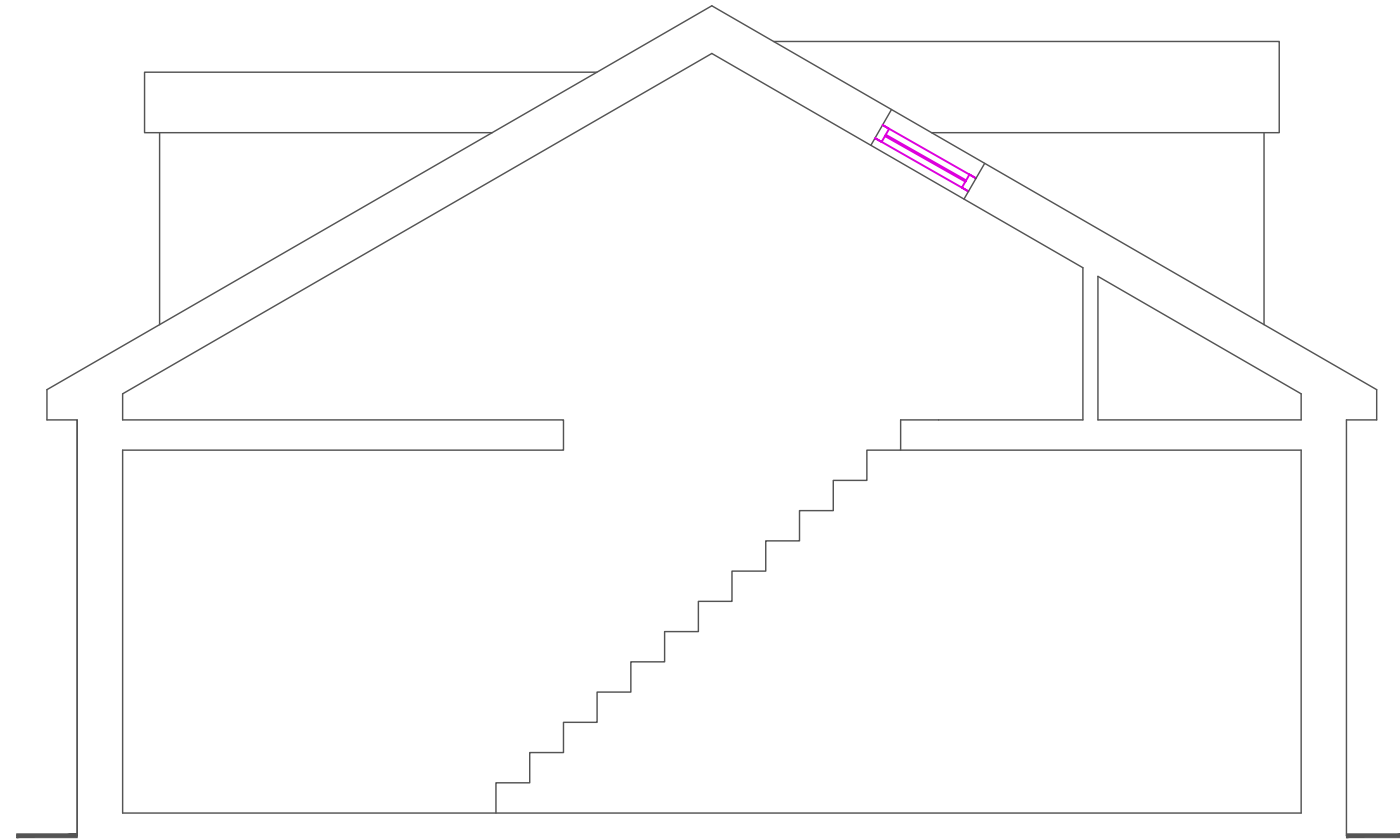


Proposed Side Elevation

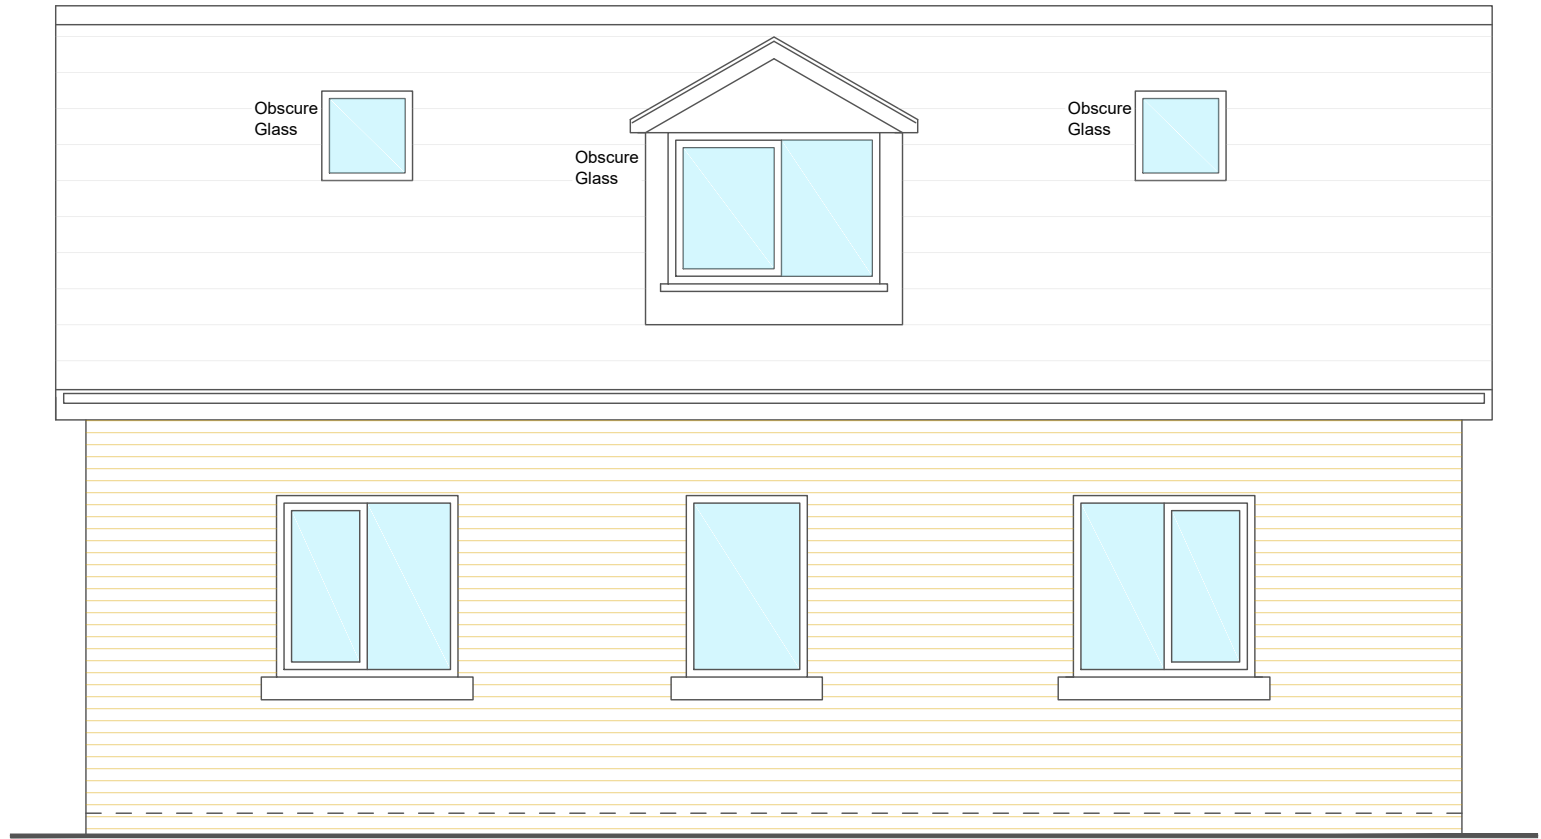


Proposed Rear Elevation

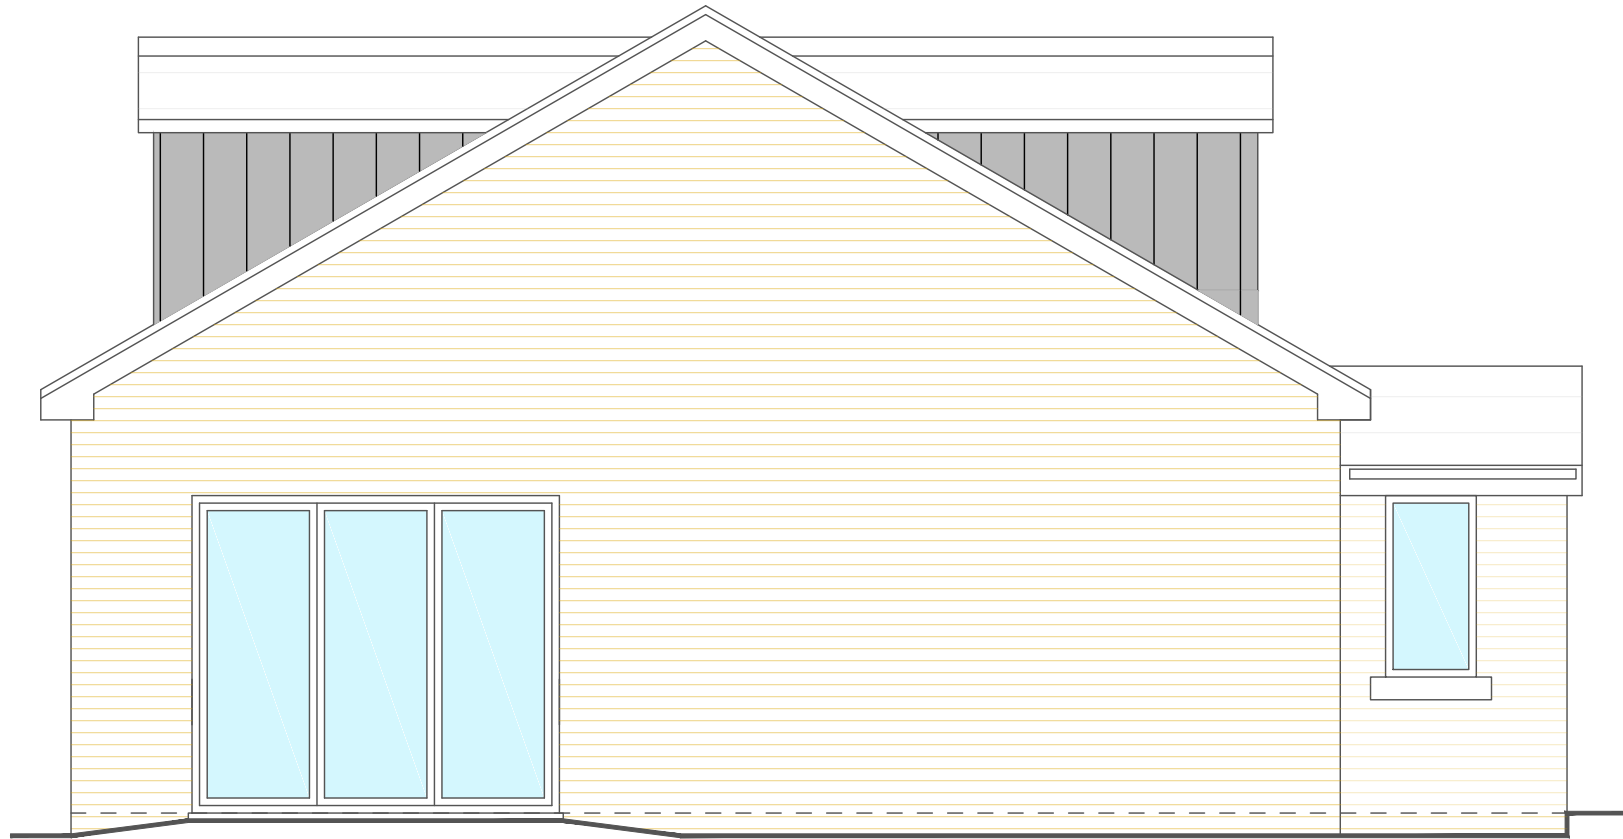

Proposed Side Elevation

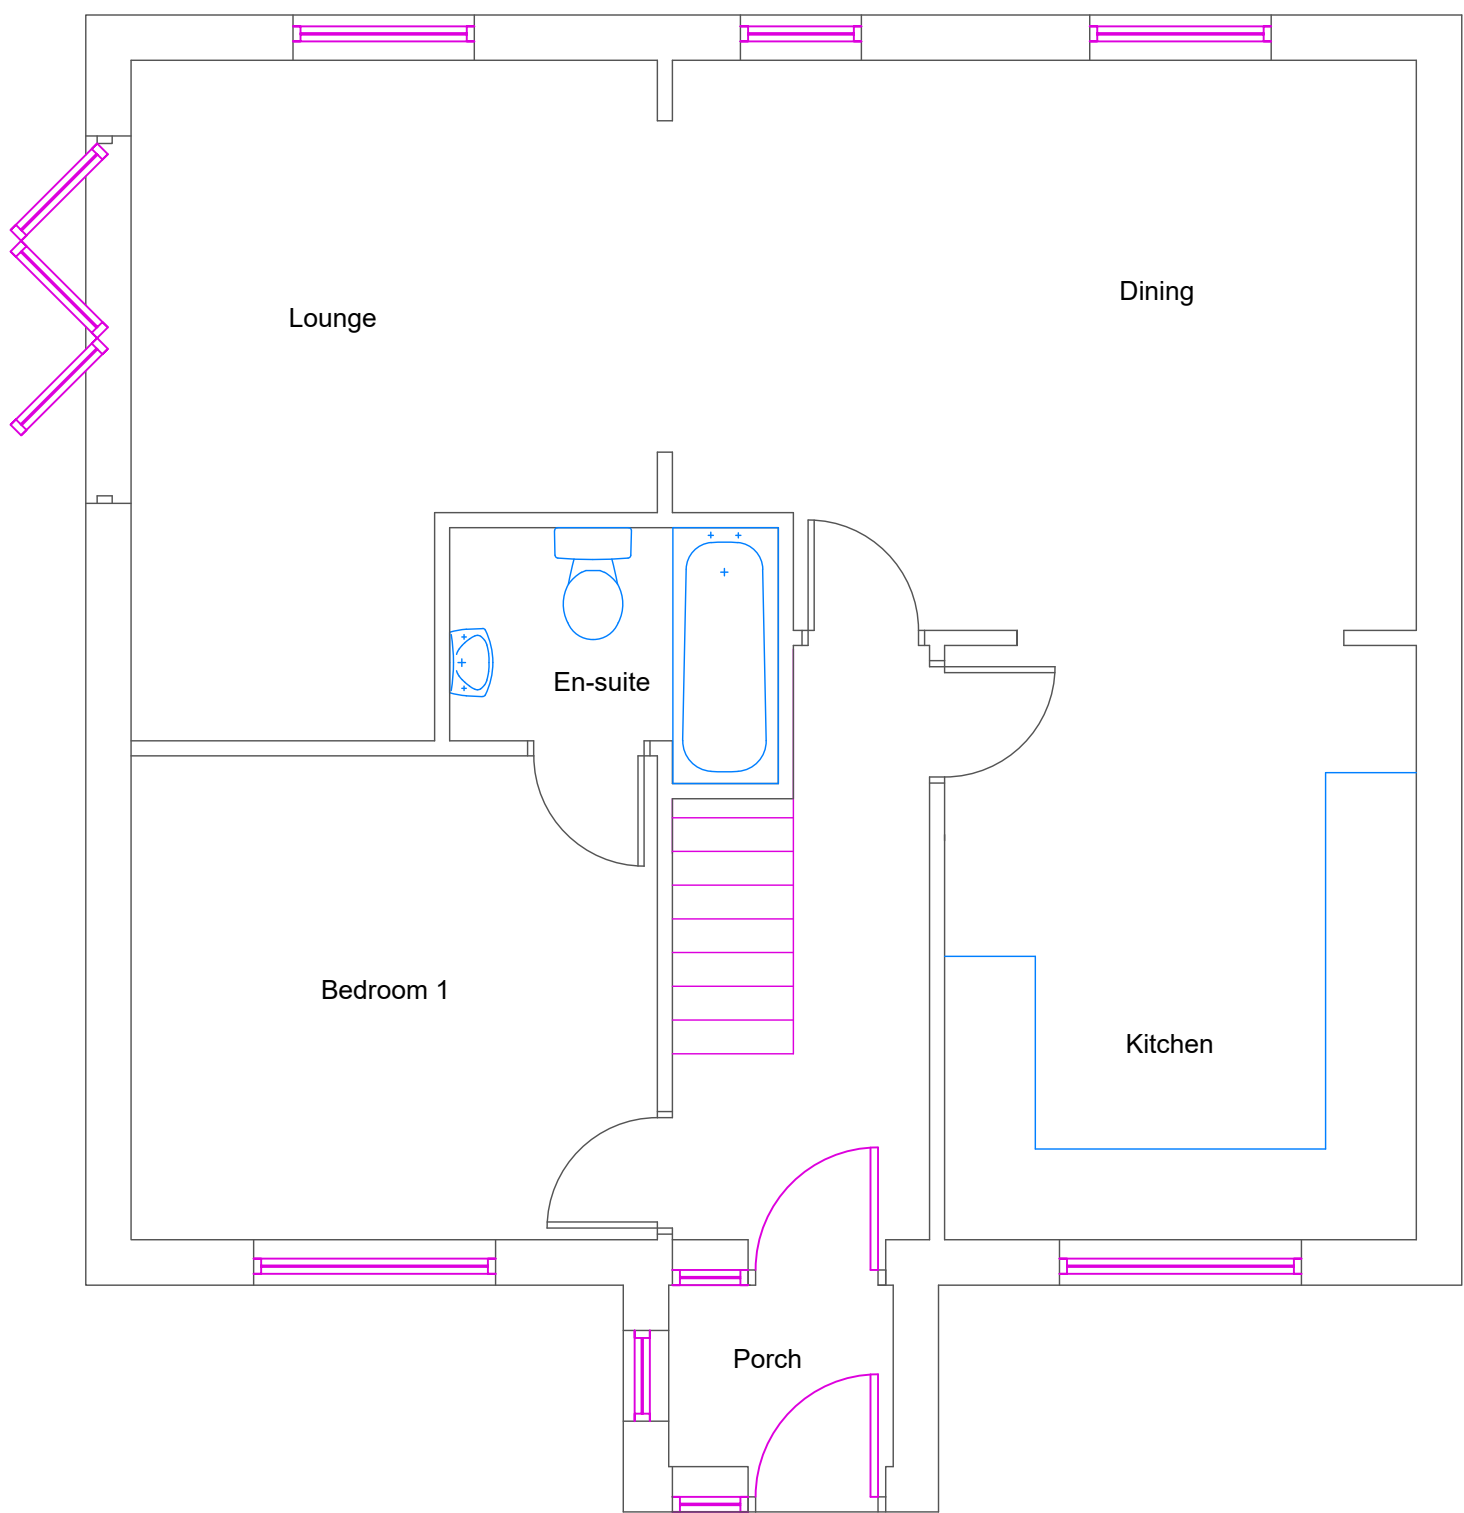

Proposed Ground Floor Plan

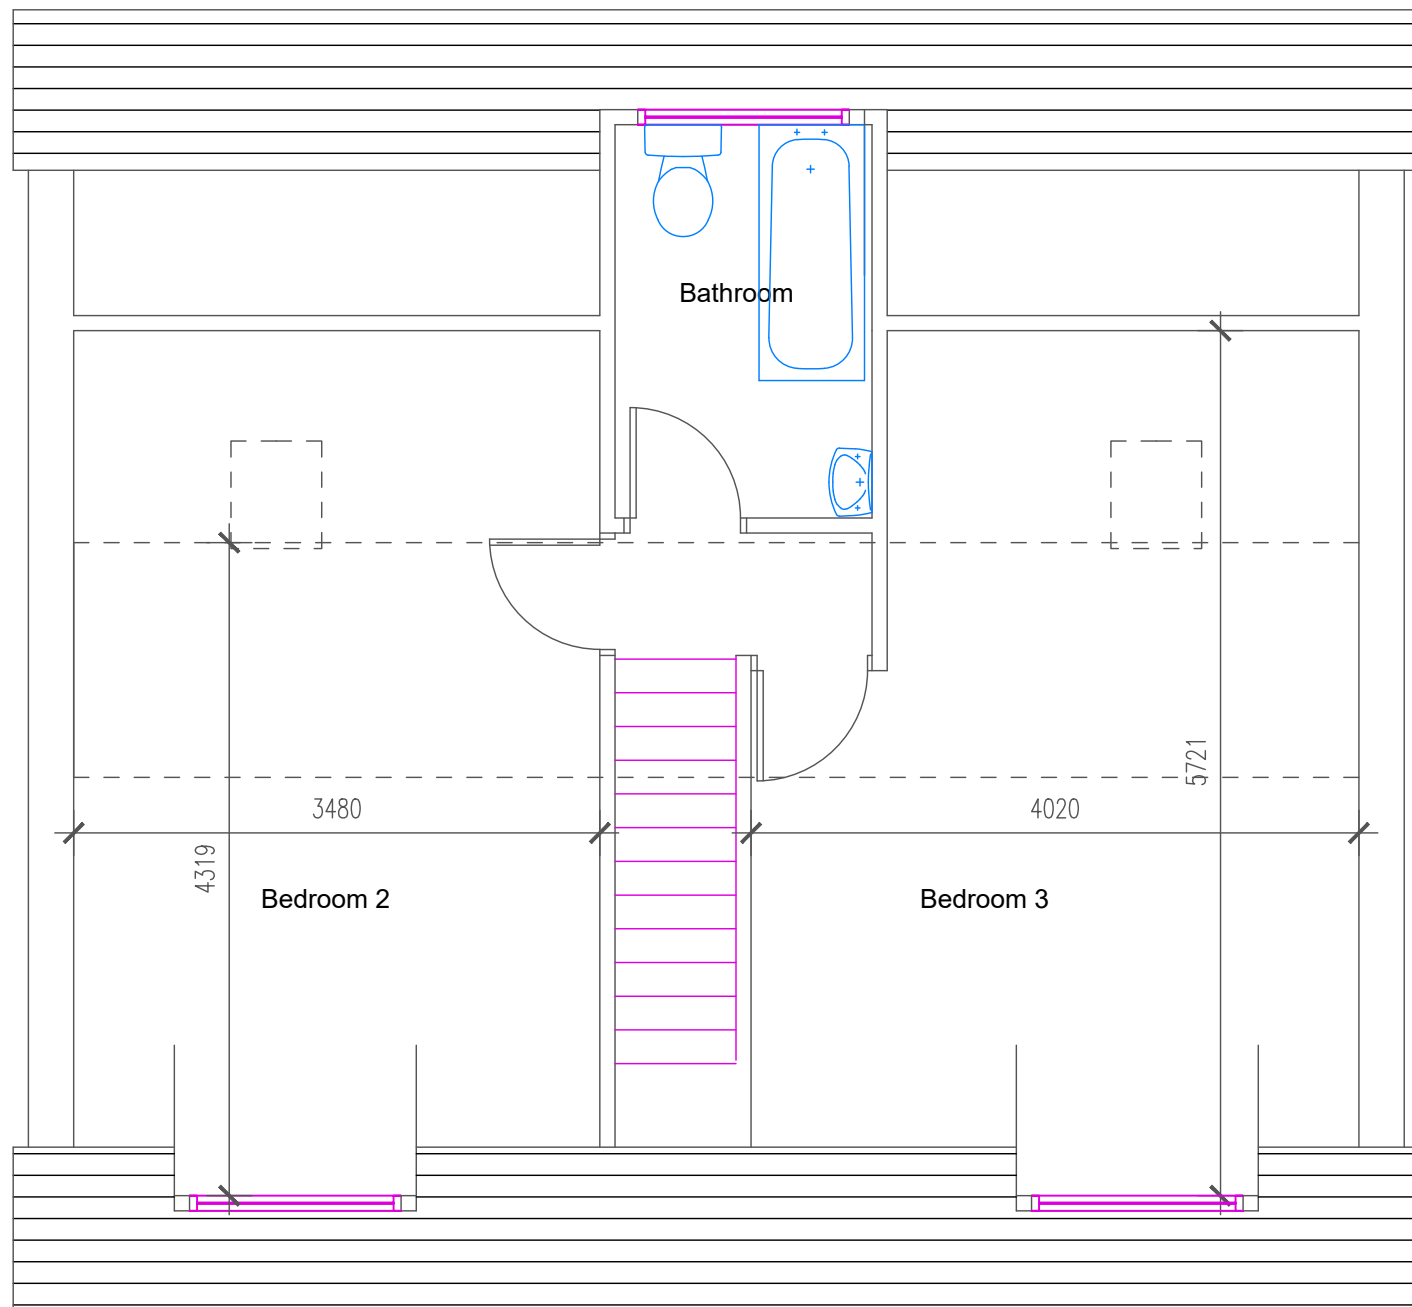

Proposed First Floor Plan
2 Bedrooms

Notes

This drawing is the property of The Intelligent Design Centre Ltd and copyright is reserved by them. This drawing is not to be copied or disclosed by or to any unauthorised persons without the prior written consent of The Intelligent Design Centre Ltd.

Do not scale from this drawing.

All dimensions are to be checked on site prior to construction, manufacture of any components and ordering of materials and equipment.

Any discrepancies are to be reported to the architect for clarification.

All materials and workmanship to be in accordance with the current British Standards and codes of practice.

C	22.01.2024	JAD	Updates to Aesthetics after discussions with planning officer
B	26.06.2023	TW	Change of floor plan
A	16.02.2023	TW	Change of floor plan
Rev	Scale	Drawn by	Comments
Client			
Mr G Mahmood			
Project			
Residential Development			
Land at 26/26 St Peters Rd, Bury			
Drawing			
Proposed Bungalow scheme 2			
Date	February 2023	Drawn by	Scale
		TW	1:50 @ A1
Job No - Dwg No - Rev			
21088-203-rev C			