


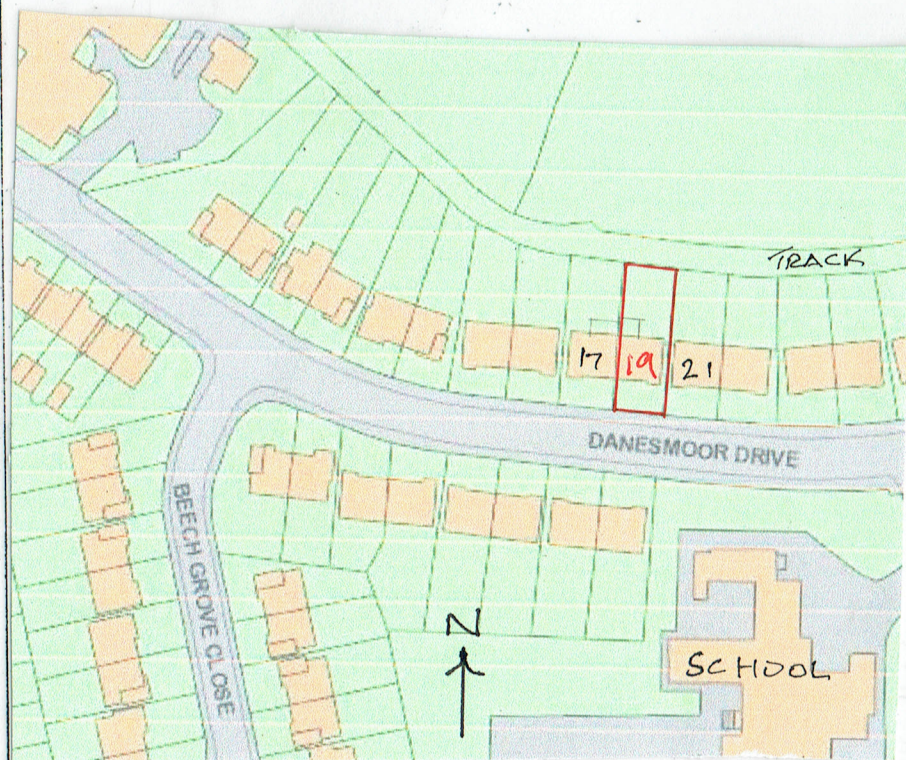


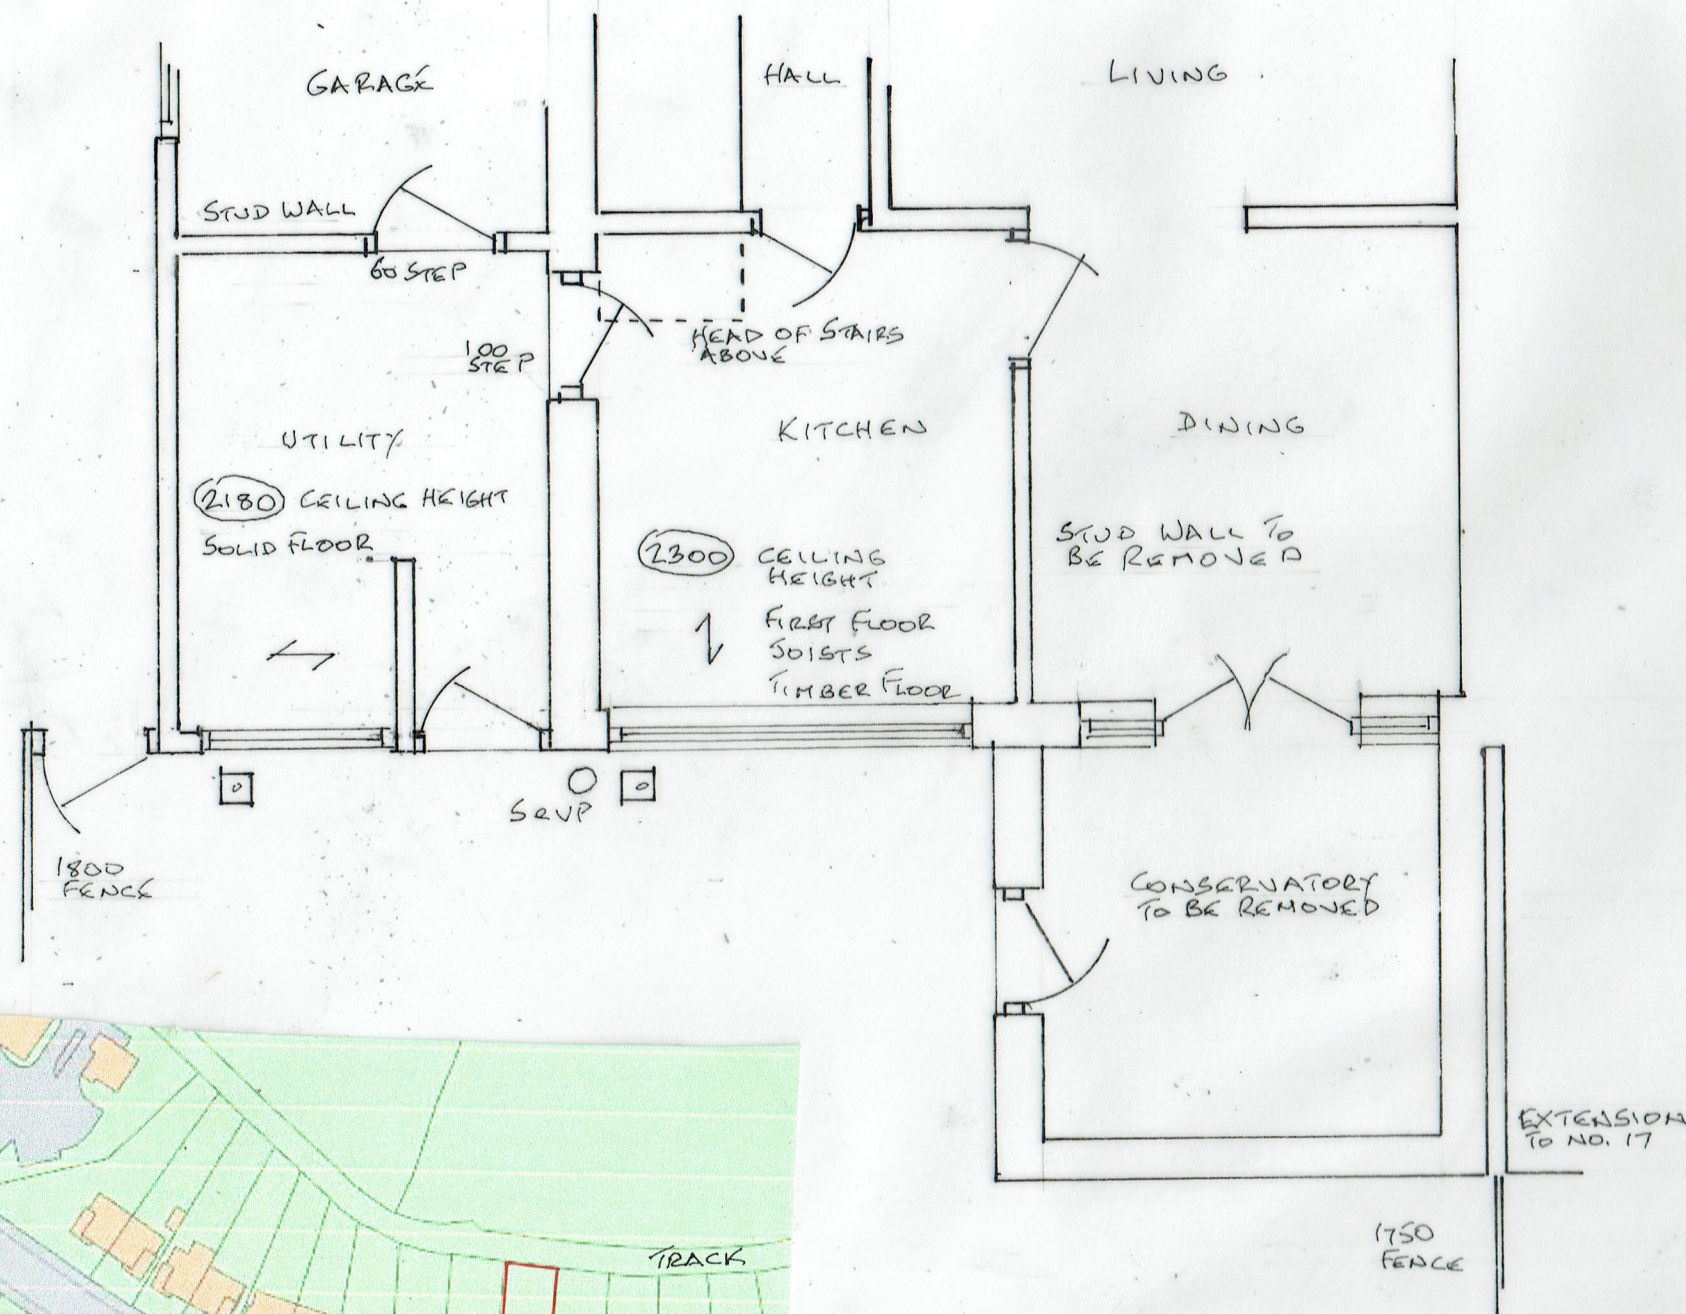


LOCATION PLAN

 


SCALE 1:50 & 1:100 @ A3

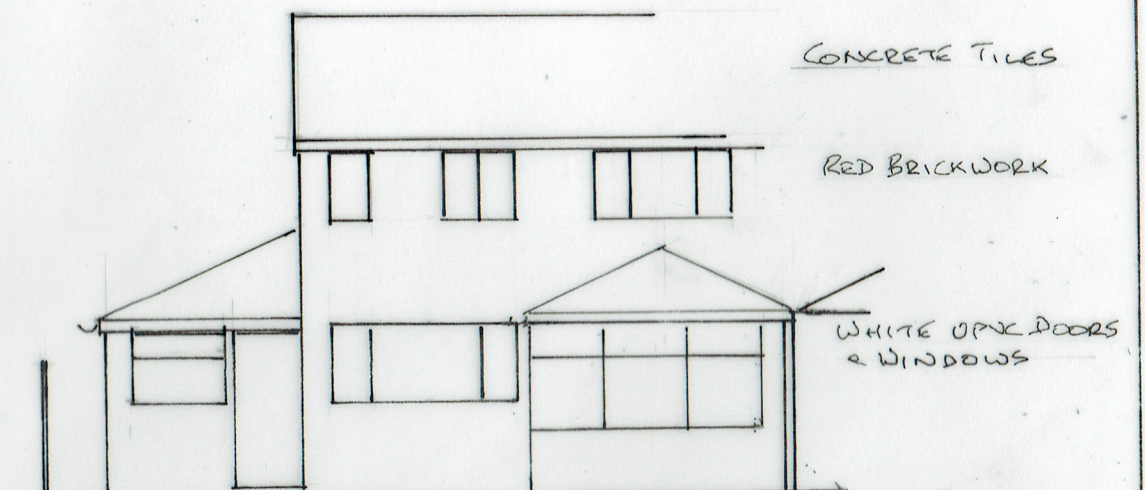

REAR ELEVATION

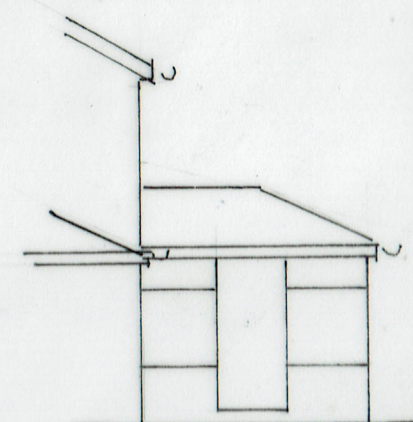

SIDE

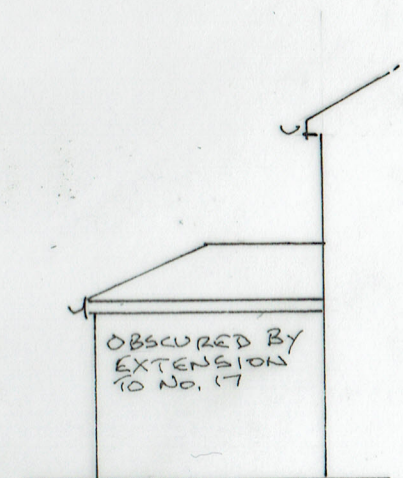

SIDE

EXISTING PLAN

28/09/20

20/580/01

SINGLE STOREY REAR EXTENSION
19 DANESMOOR DRIVE, BURY BLA GER