



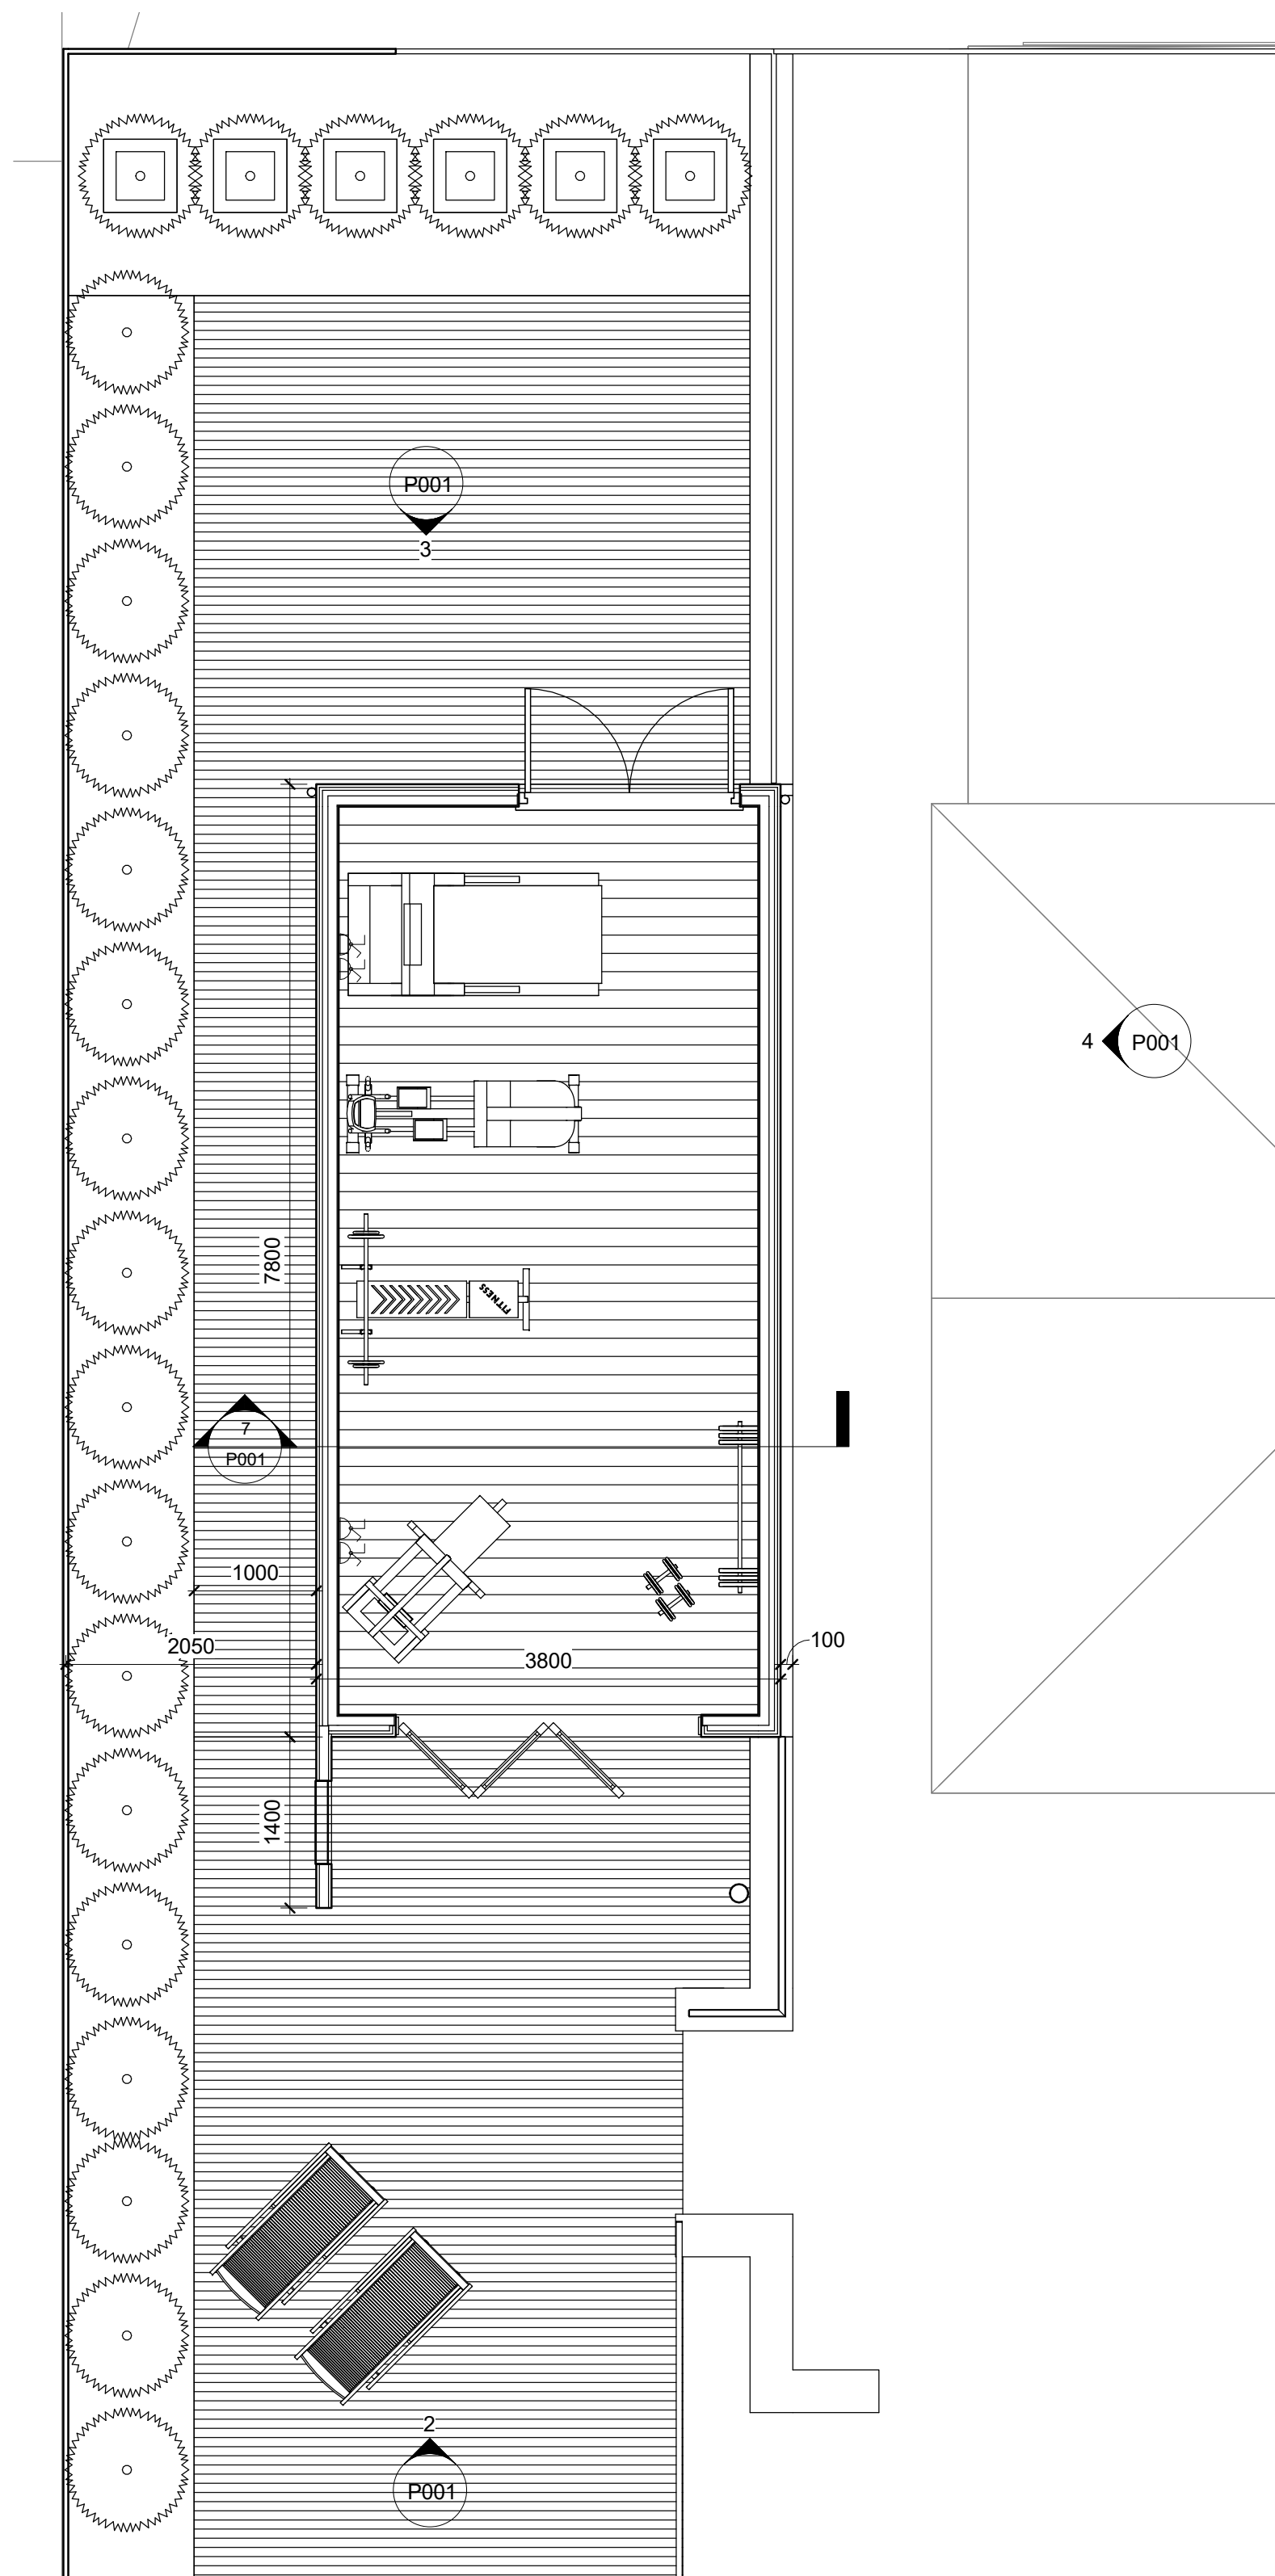


Ground Floor Plan
1 : 50




Scale Bar 1:50 (m)

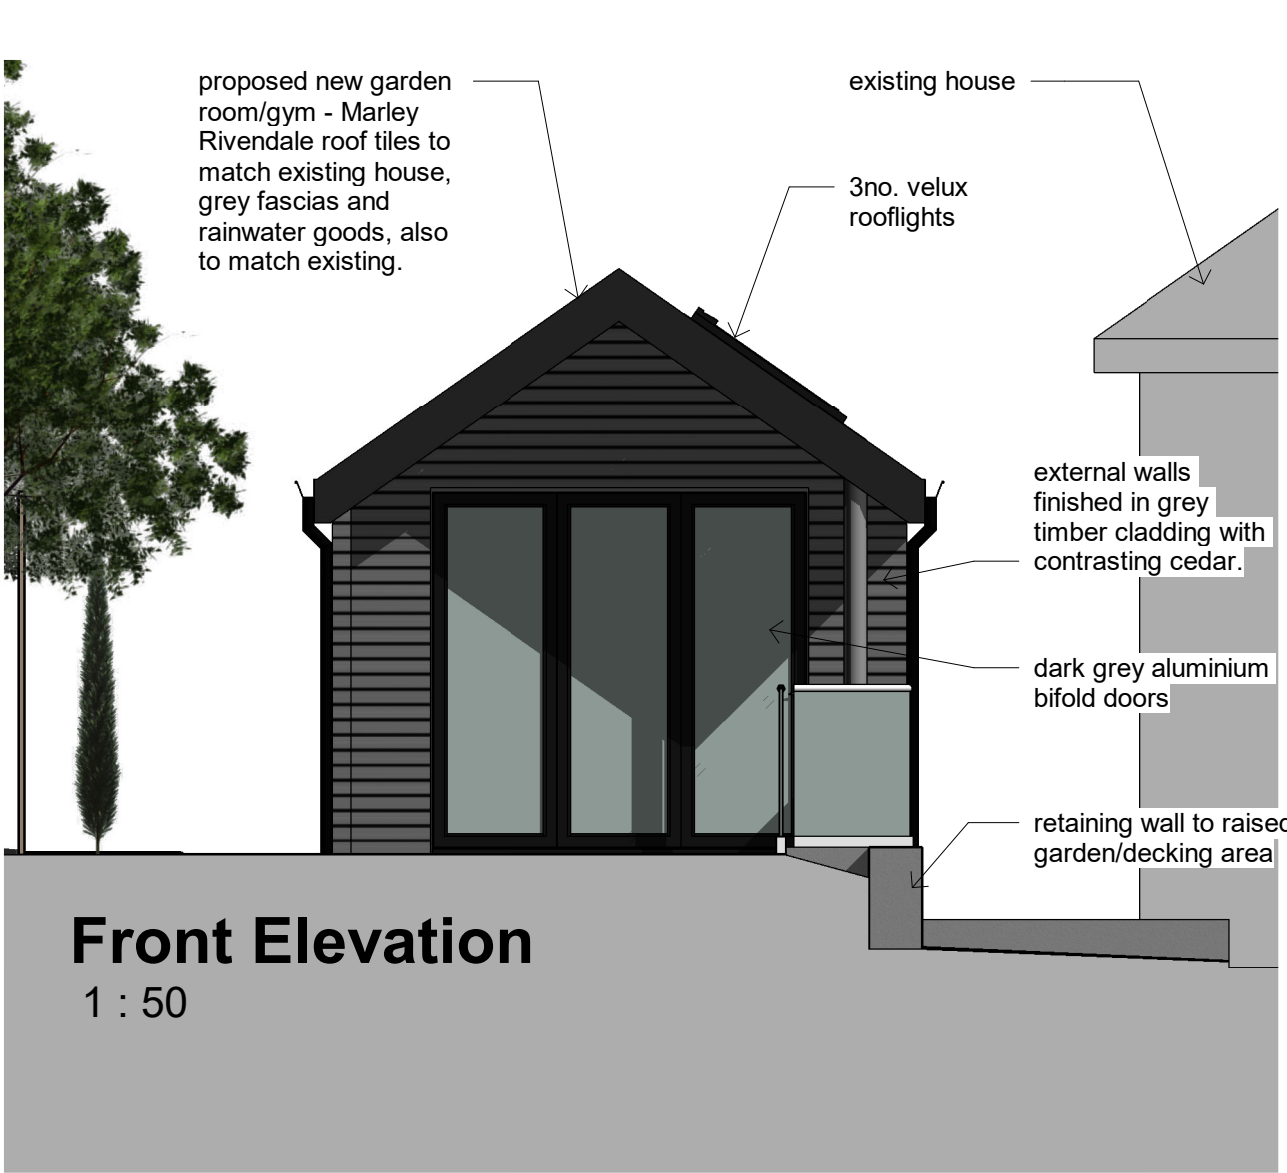

Front Elevation
1 : 50

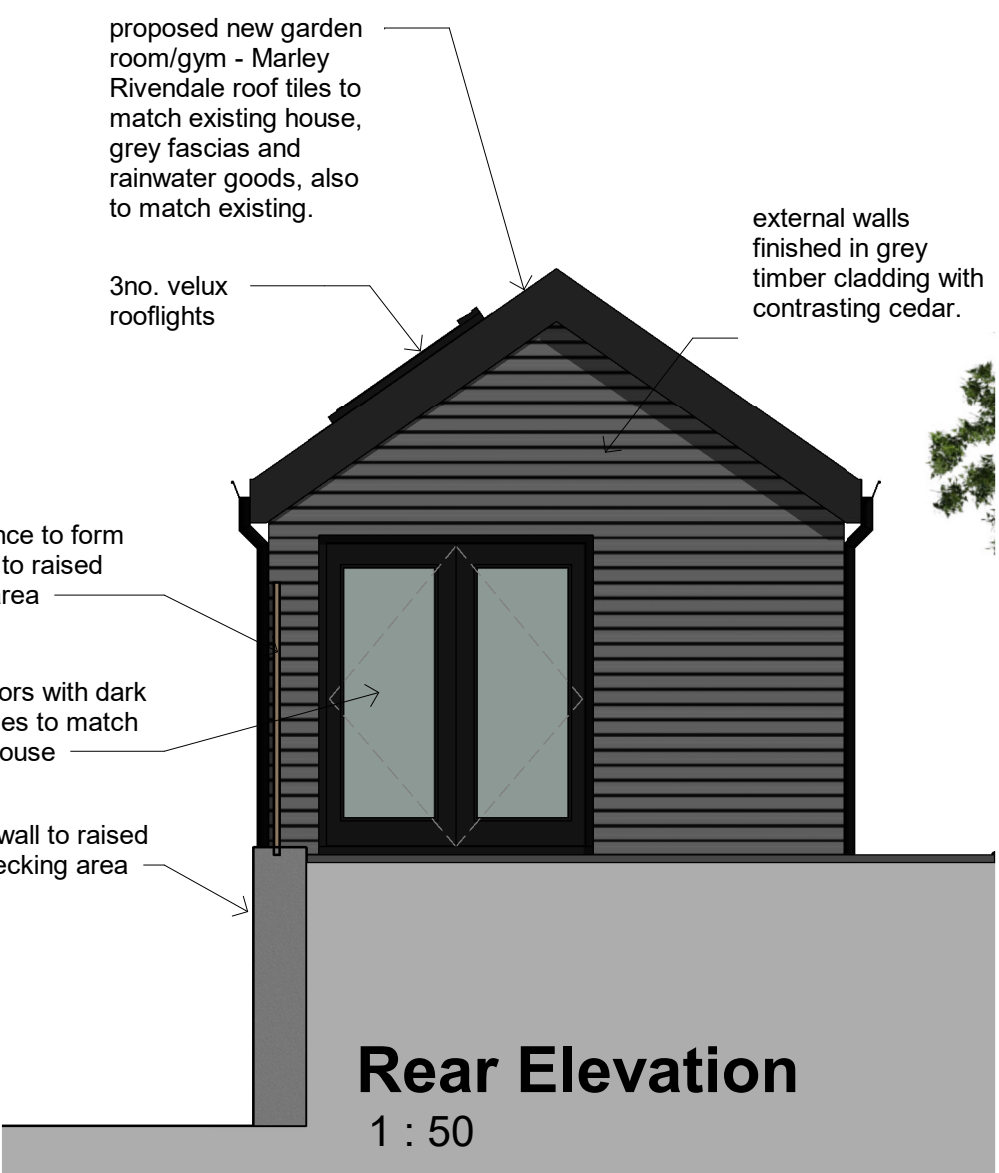



Rear Elevation
1 : 50

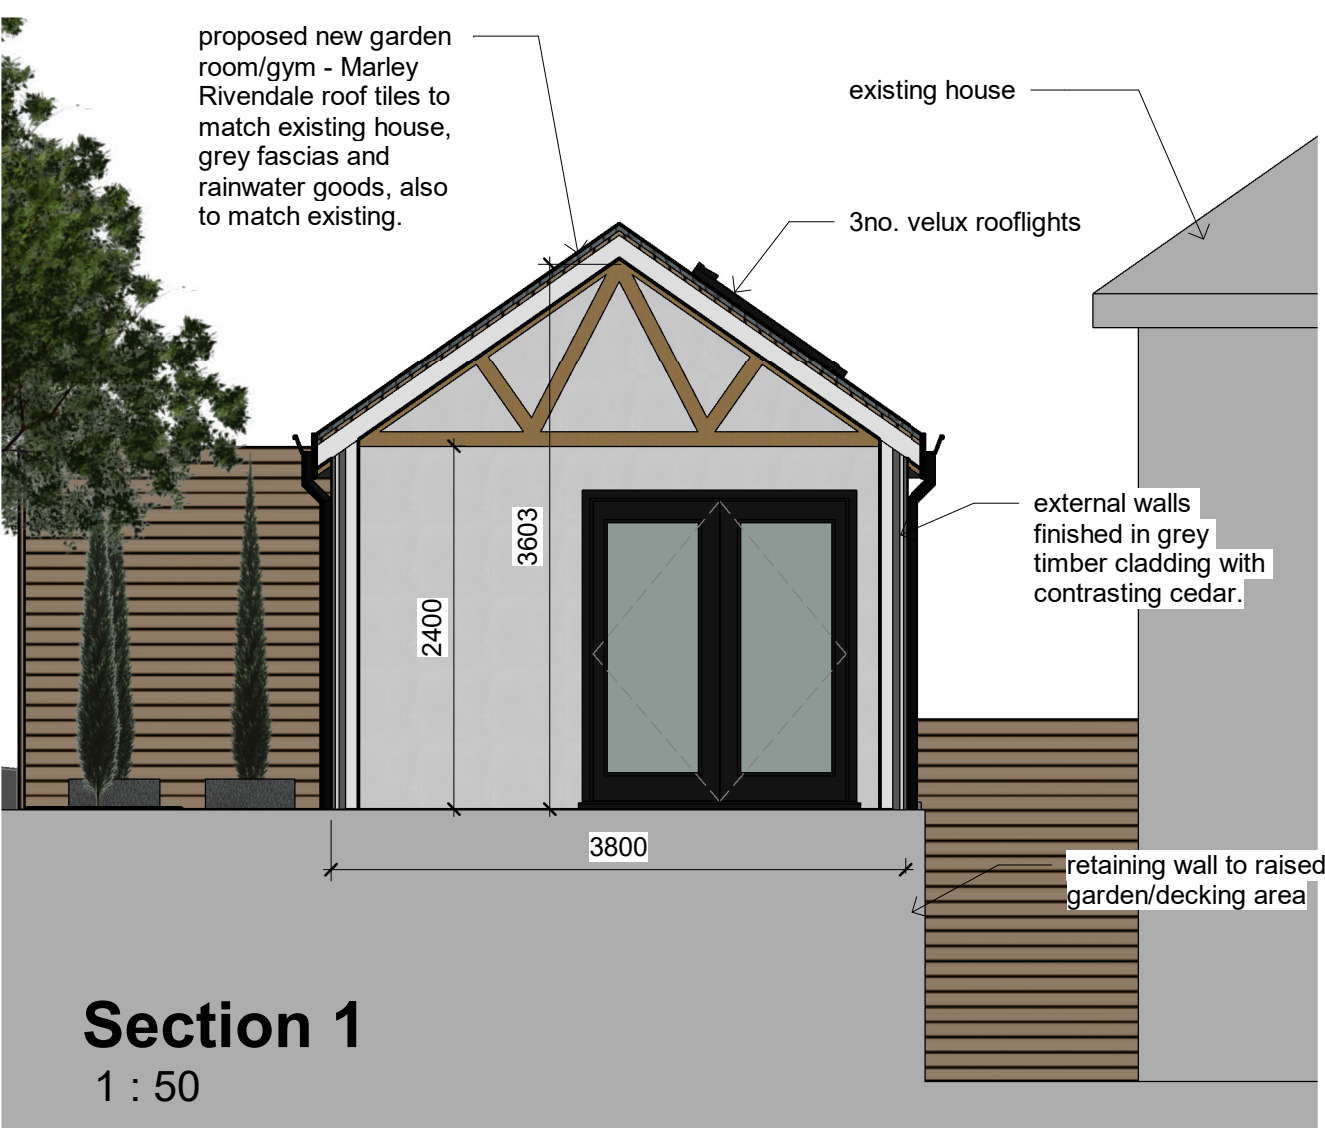

Section 1
1 : 50



Side Elevation
1 : 50

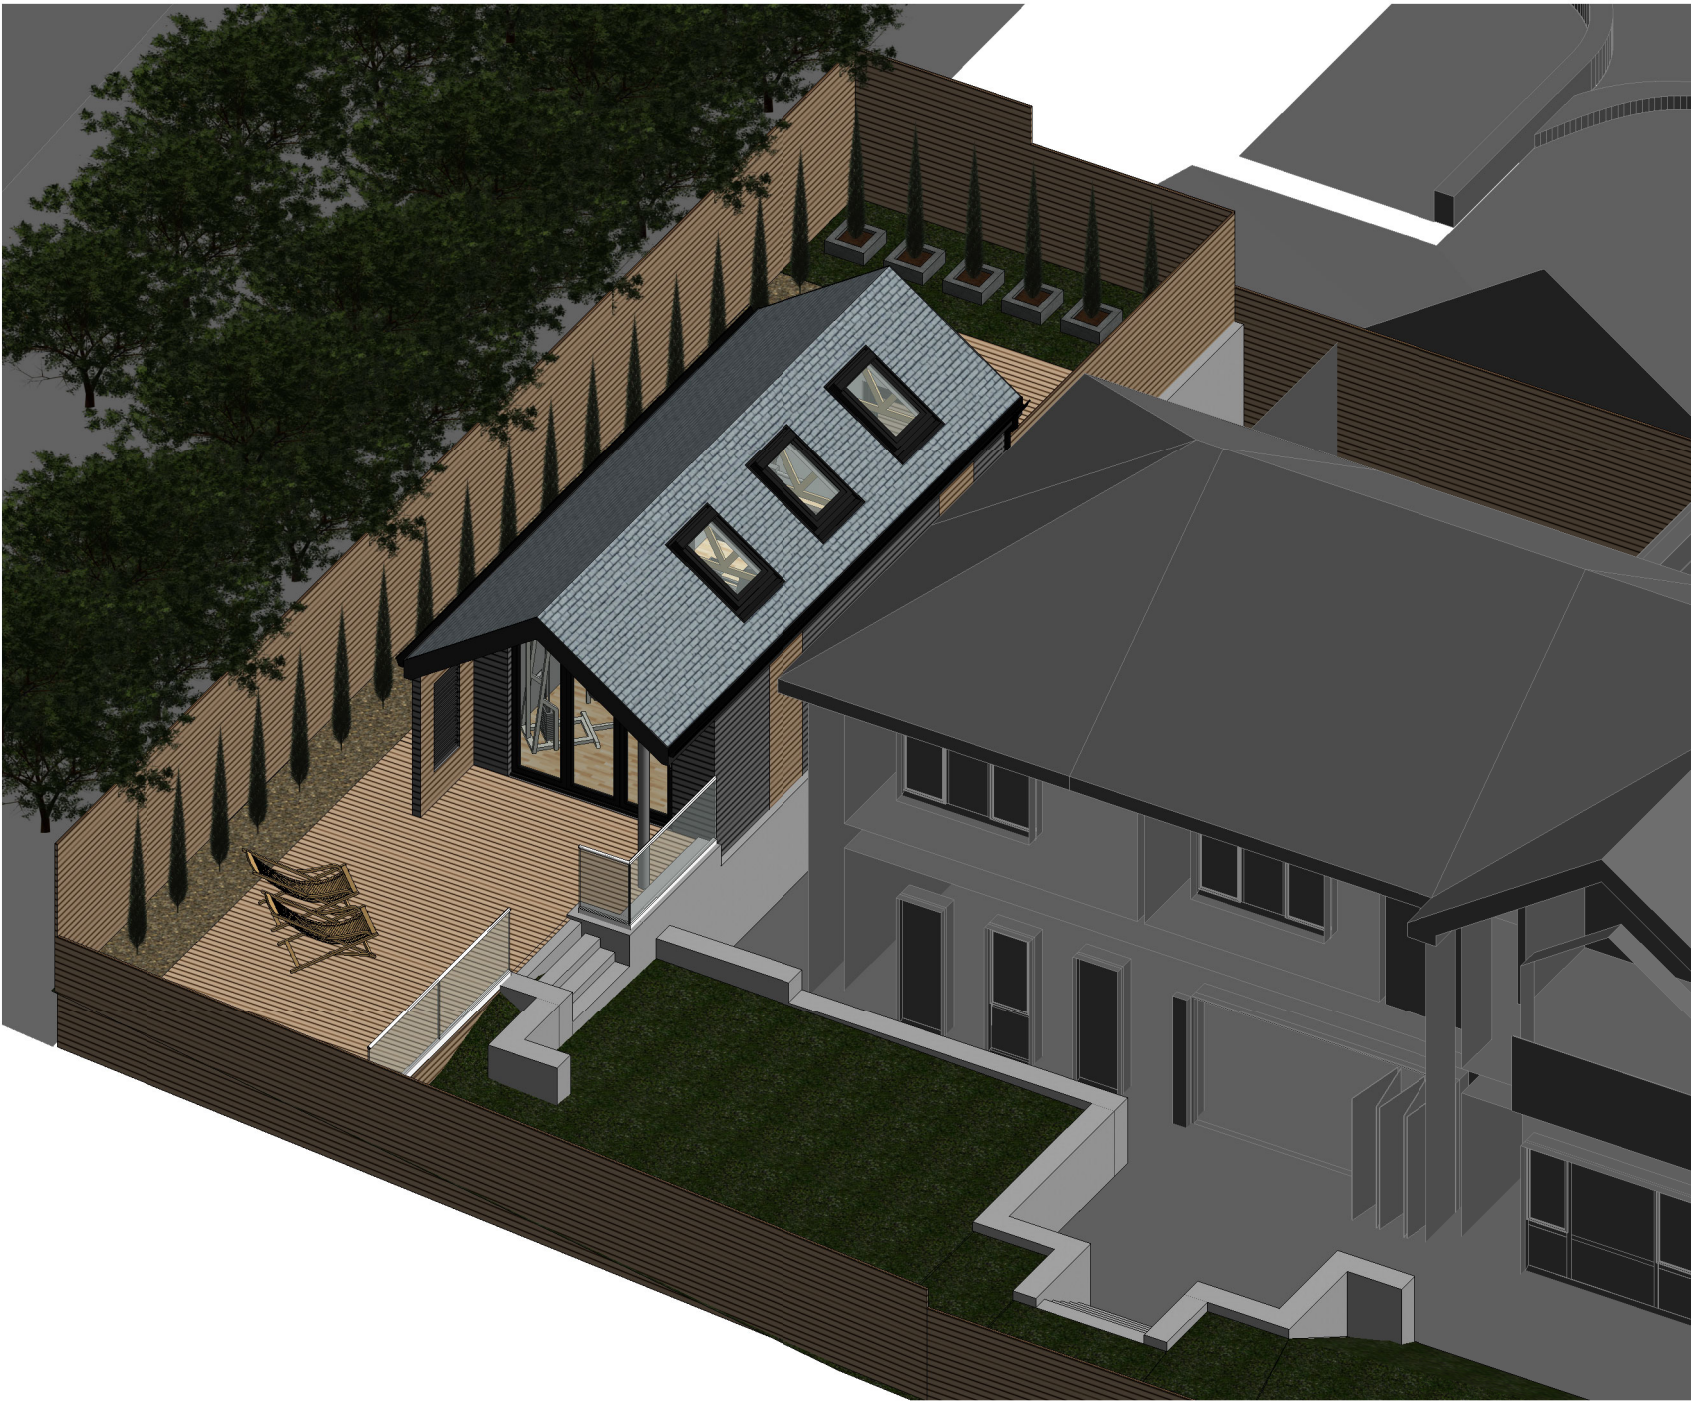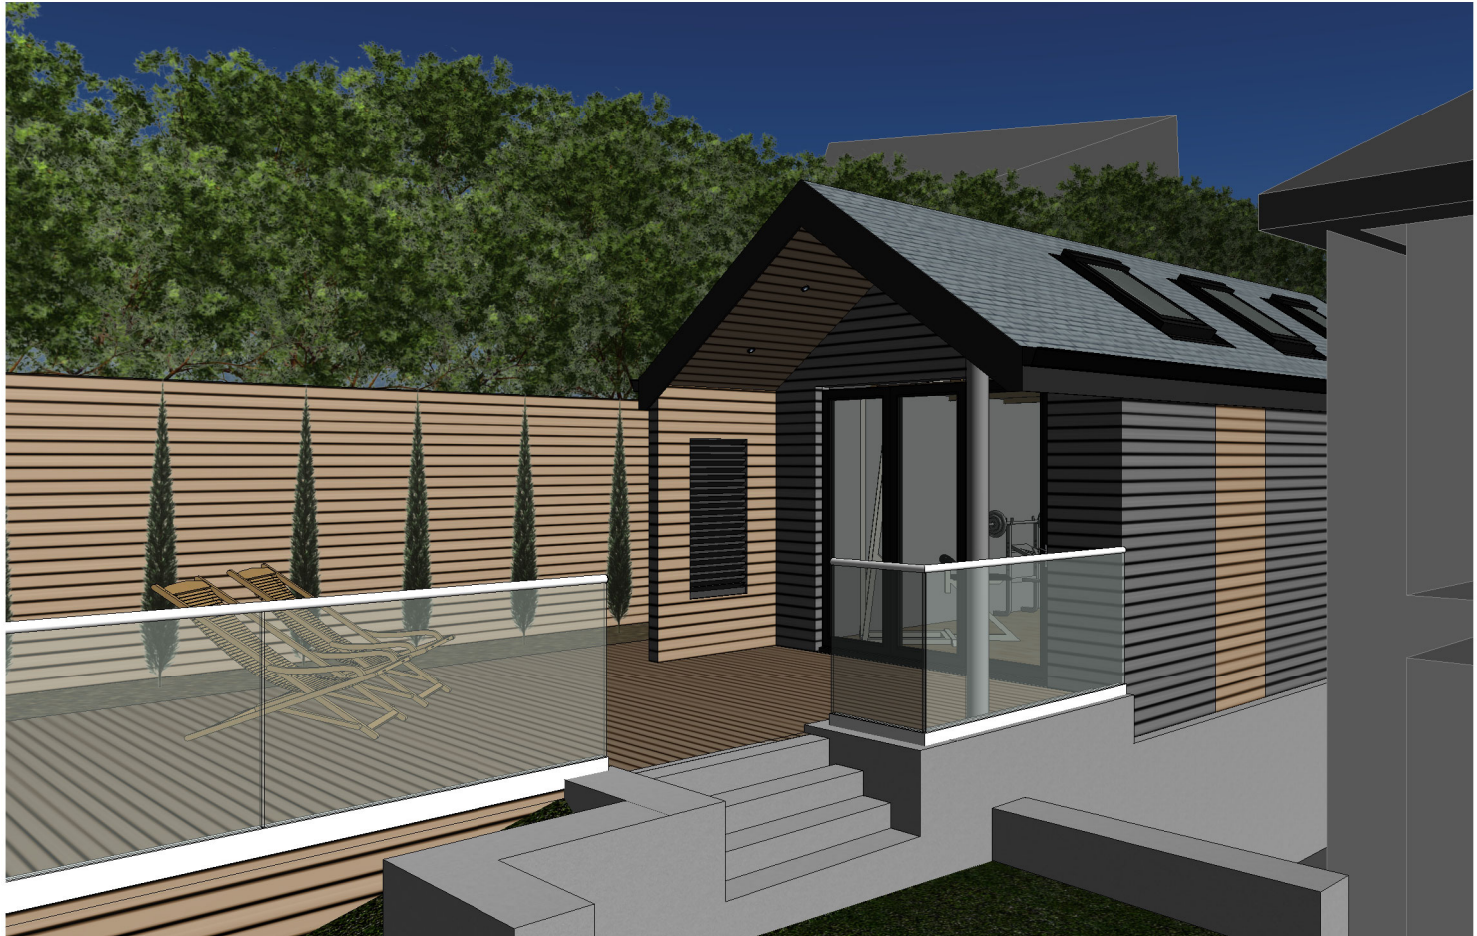

PROJECT		
Plot 3 - 3 Turton Chase, Tottington		
TITLE		
Plans and Elevations - Gym		
CLIENT		
G. Atkinson & G. Marquez Coulelas		
DRAWN BY GL	CHECKED BY GM	DATE June 2020
SCALE (@ A1) 1 : 50		PROJECT NUMBER 2020-003
DRAWING NUMBER P001		REV D