




IMPORTANT NOTES
DO NOT SCALE FROM THIS PLAN
THESE ELEVATIONS ARE DRAFTED TO ALLOW THE PLANNING AUTHORITY TO MAKE A DECISION ON THE PROPOSED DEVELOPMENT AND FOR NO OTHER PURPOSE. THESE ELEVATIONS ARE NOT BUILDING REGULATION COMPLIANT AND SHOULD NOT BE RELIED UPON AS SUCH. THE DECISION NOTICE (WHEN AVAILABLE) SHALL PROVIDE THE EXACT DIMENSIONS OF THE PROPOSED BUILDING AND SHOULD BE RELIED UPON. THESE PLANS SHOULD NOT BE USED AS DEFINITIVE AND ANY MEASUREMENTS SHOULD BE TAKEN AND CHECKED FROM THE PROPOSED SITE.

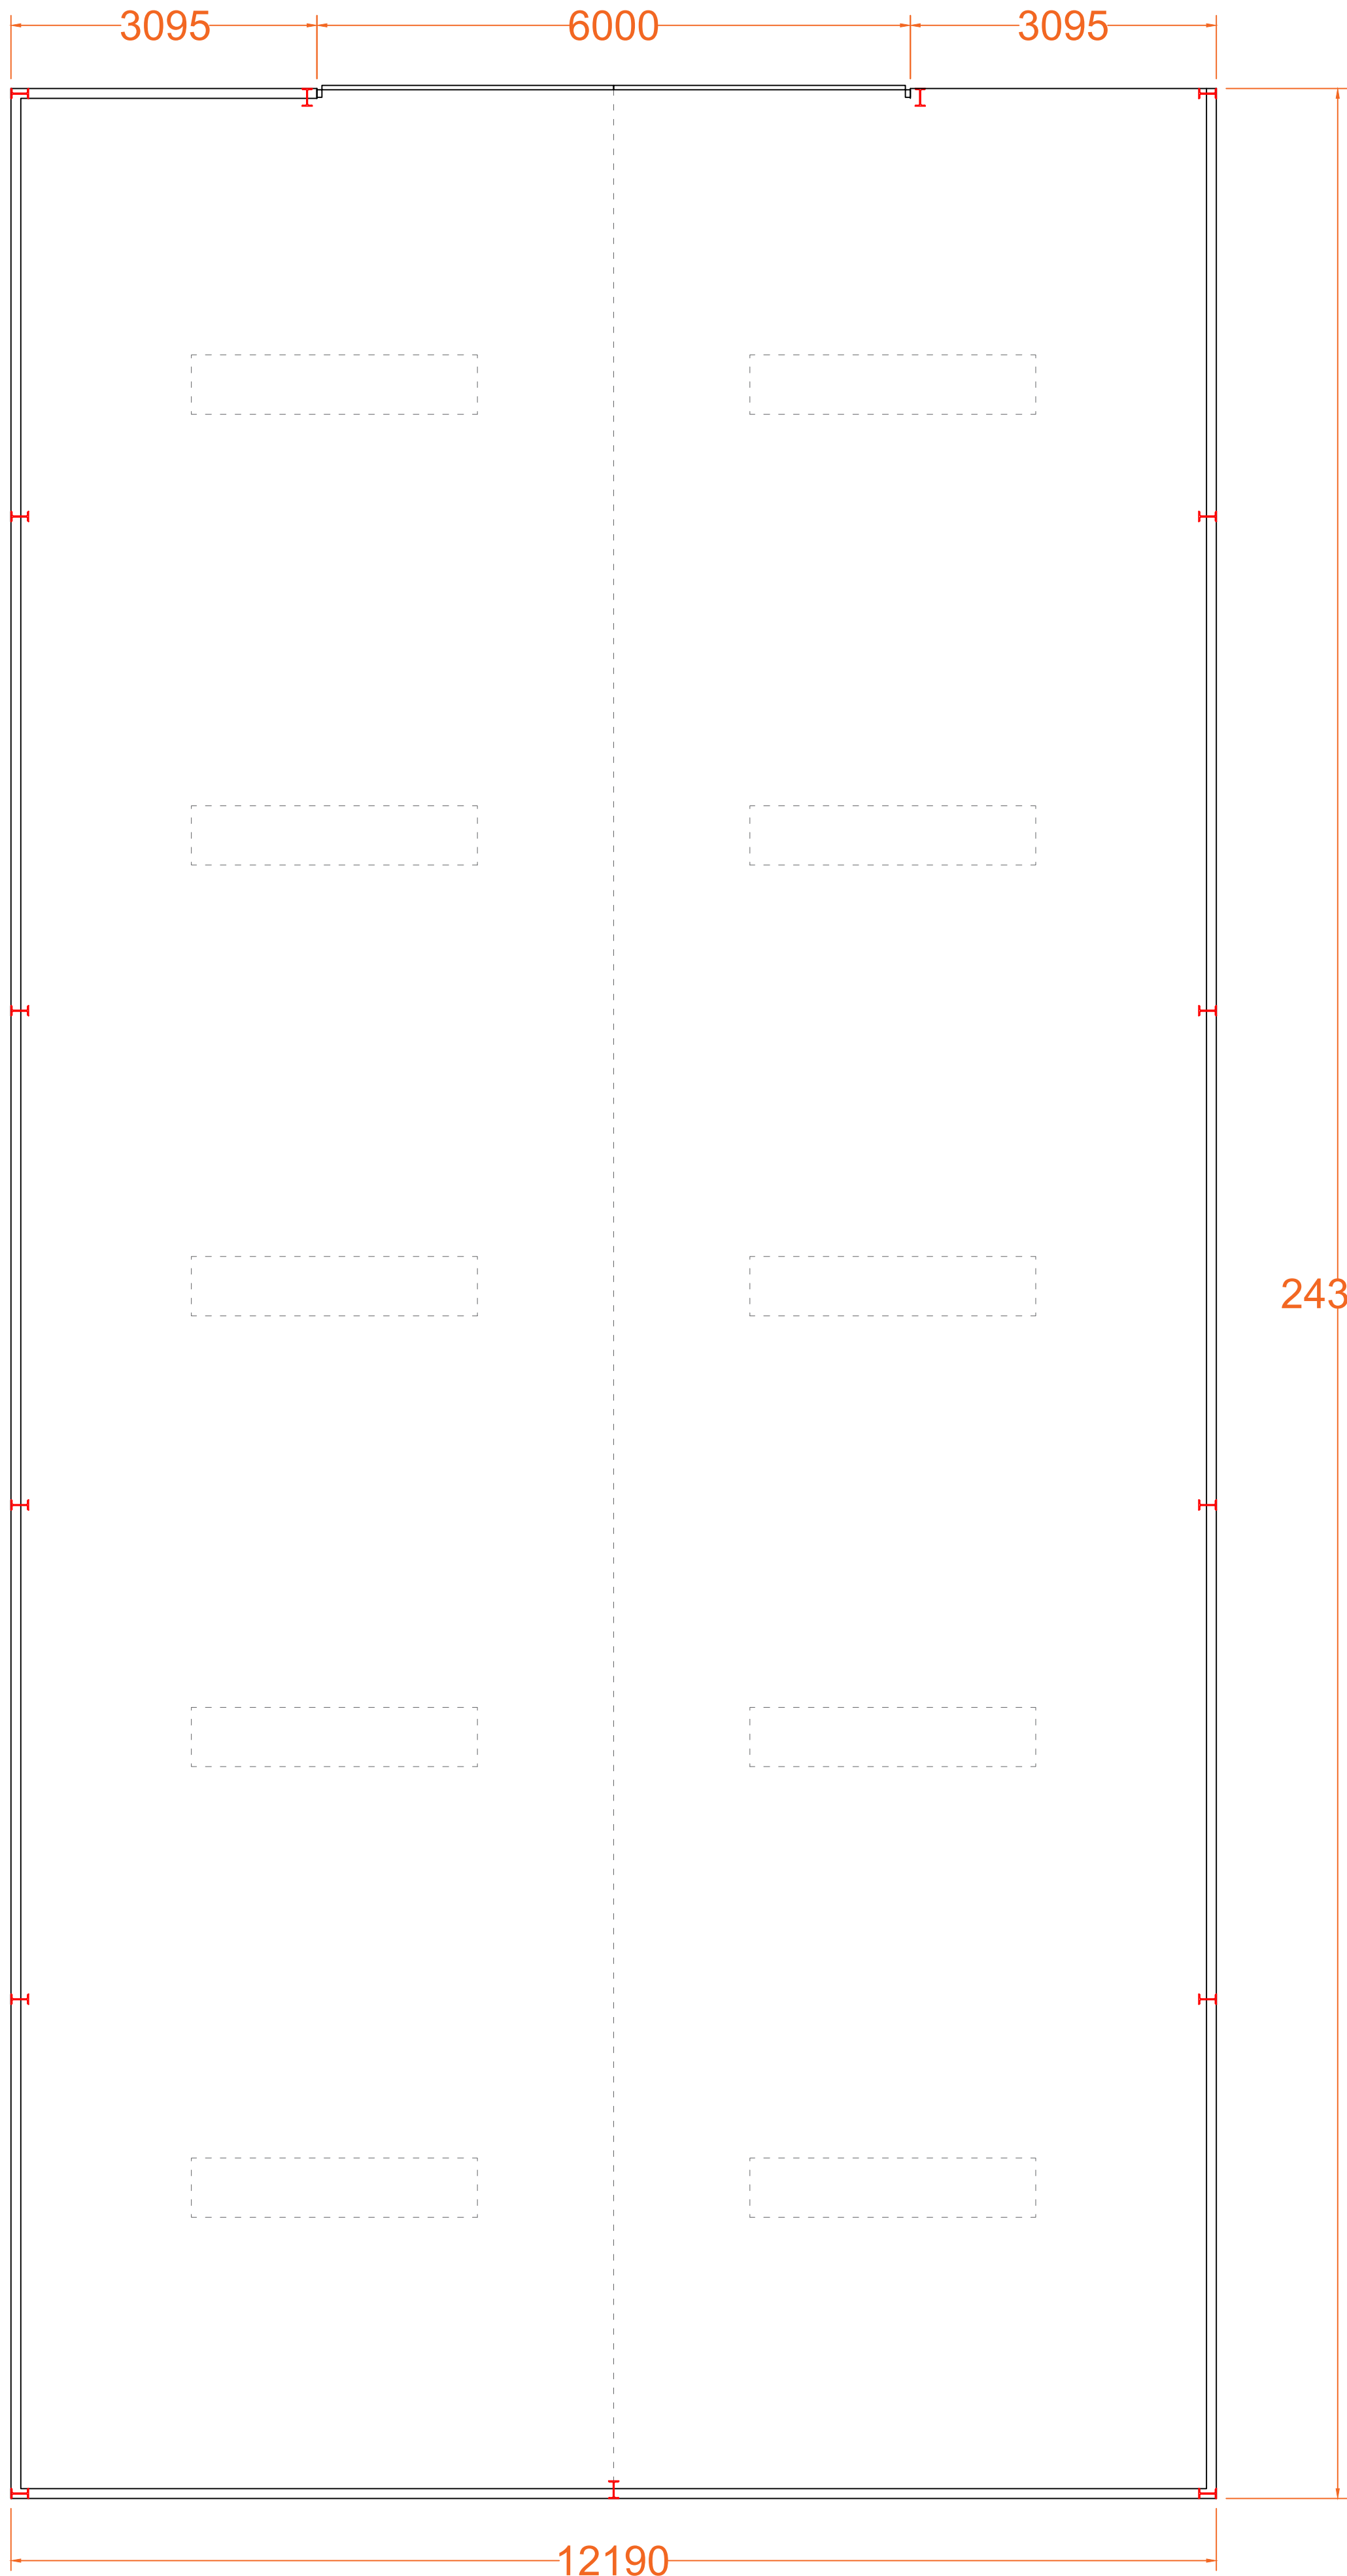


Proposed Ground Floor Plan
Scale (1 : 5 0)

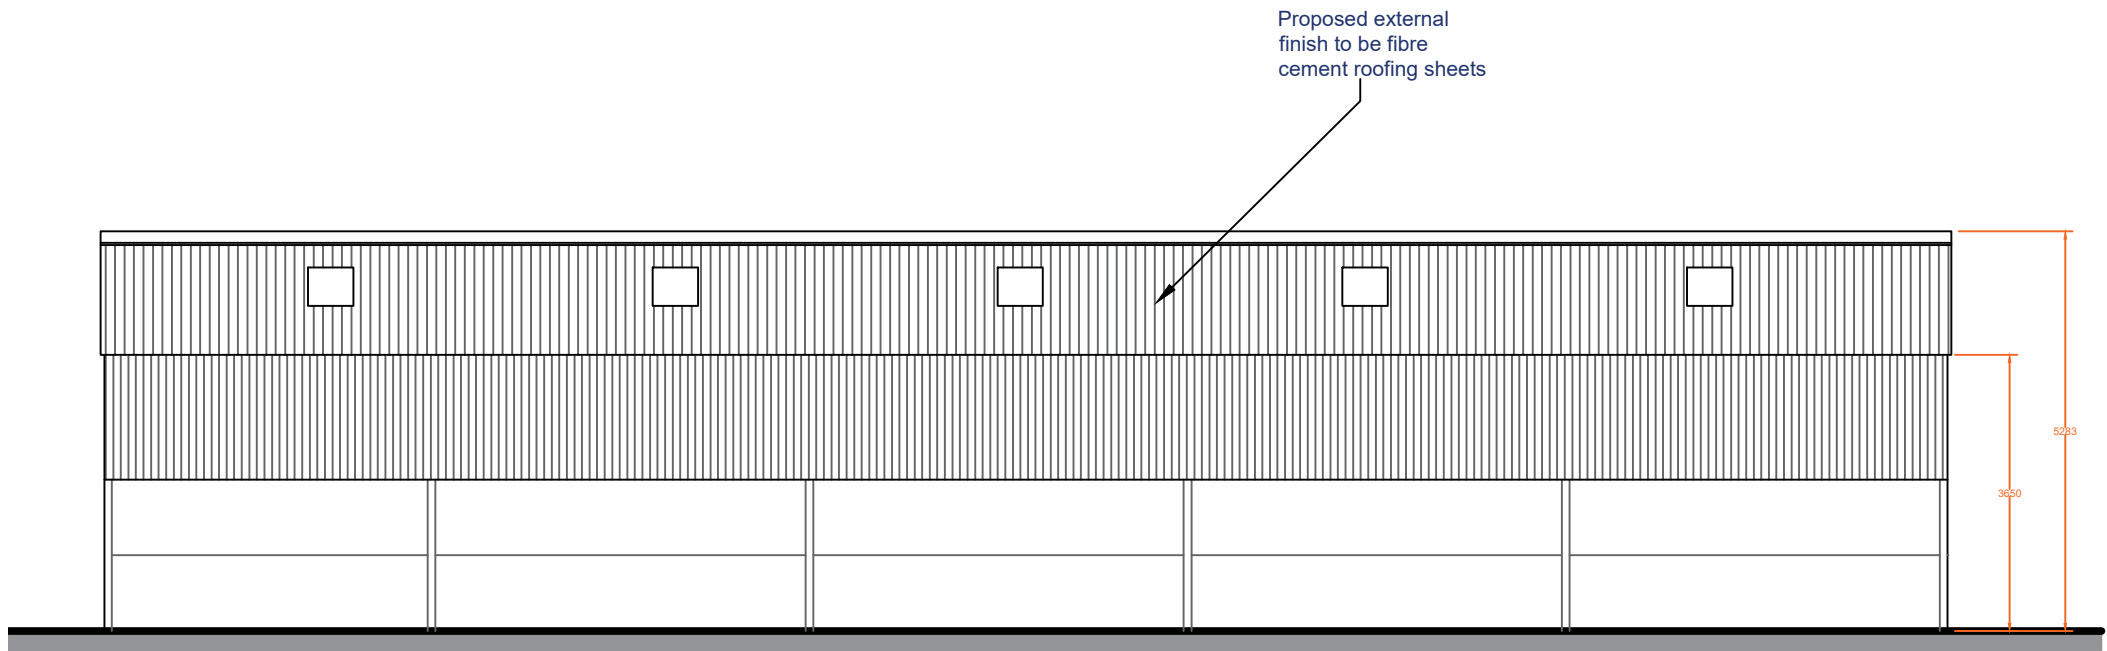


Proposed Rear Elevation
Scale (1 : 1 0 0)

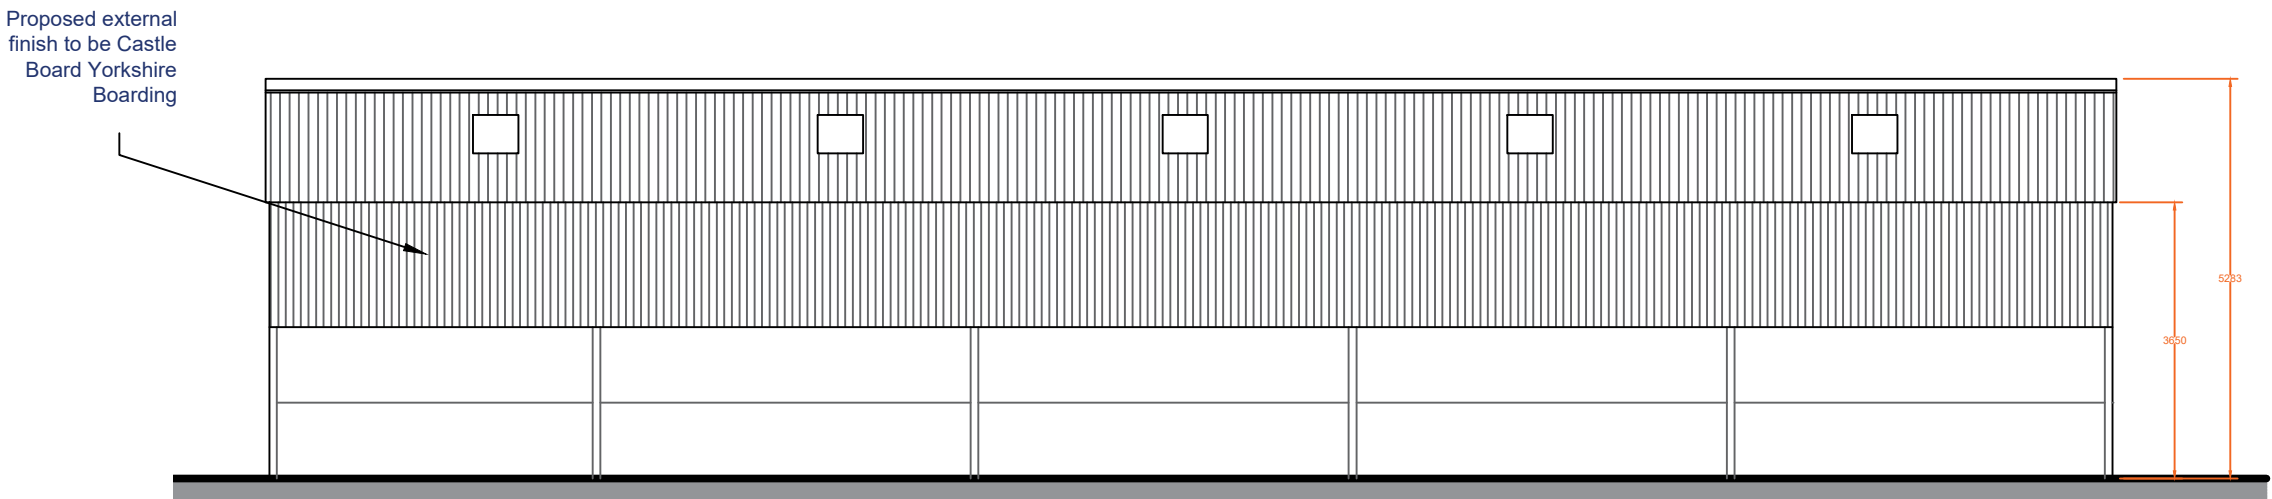

Proposed Rear Elevation
Scale (1 : 1 0 0)

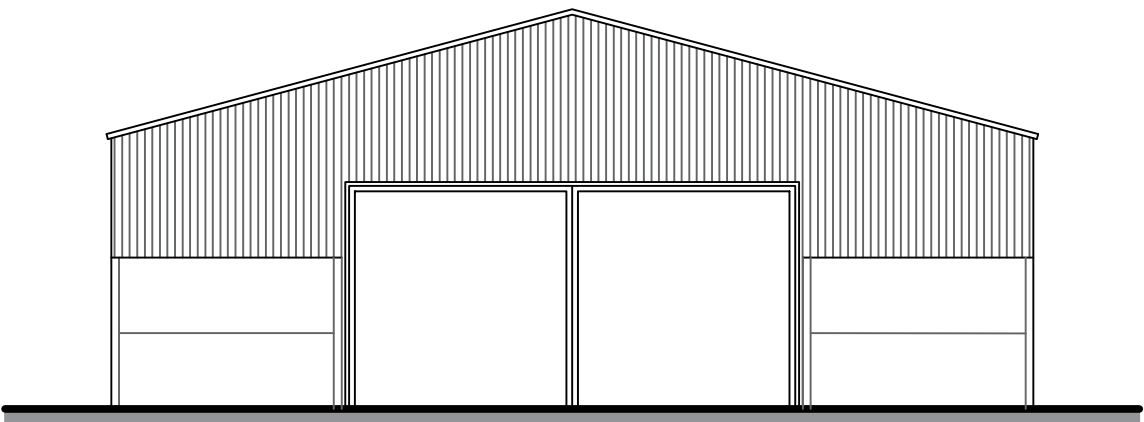

Proposed Front Elevation
Scale (1 : 1 0 0)

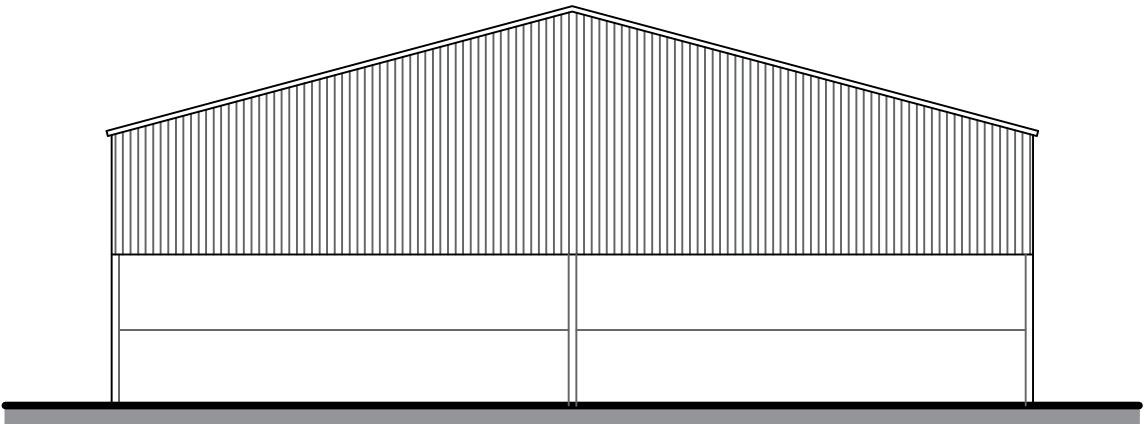

Proposed Side Elevation
Scale (1 : 1 0 0)



B.	Amended at the request of L.A.	05/10/23
Revision		Date
 MACMARSHALLS AGRICULTURAL BUILDINGS AGRICULTURAL BUILDINGS MacMarshalls Ltd, Hartill House, 112-116 Chorley New Road, Bolton, BL1 4DH info@macmarshalls.co.uk Tel: 01204 565660 www.macmarshalls.co.uk		
Drawing Title: Proposed Agricultural Building		
Site Location: Land At Bentley Hall Road, BL8 3PH		
Drawing Status: Proposed Plans		
Date: 04/10/2023	Drawn by: JHolden	
Scale: As Stated @ A1	Ref: C 154 - 7	Revision: B.
Client: Mr & Mrs Speakman		