


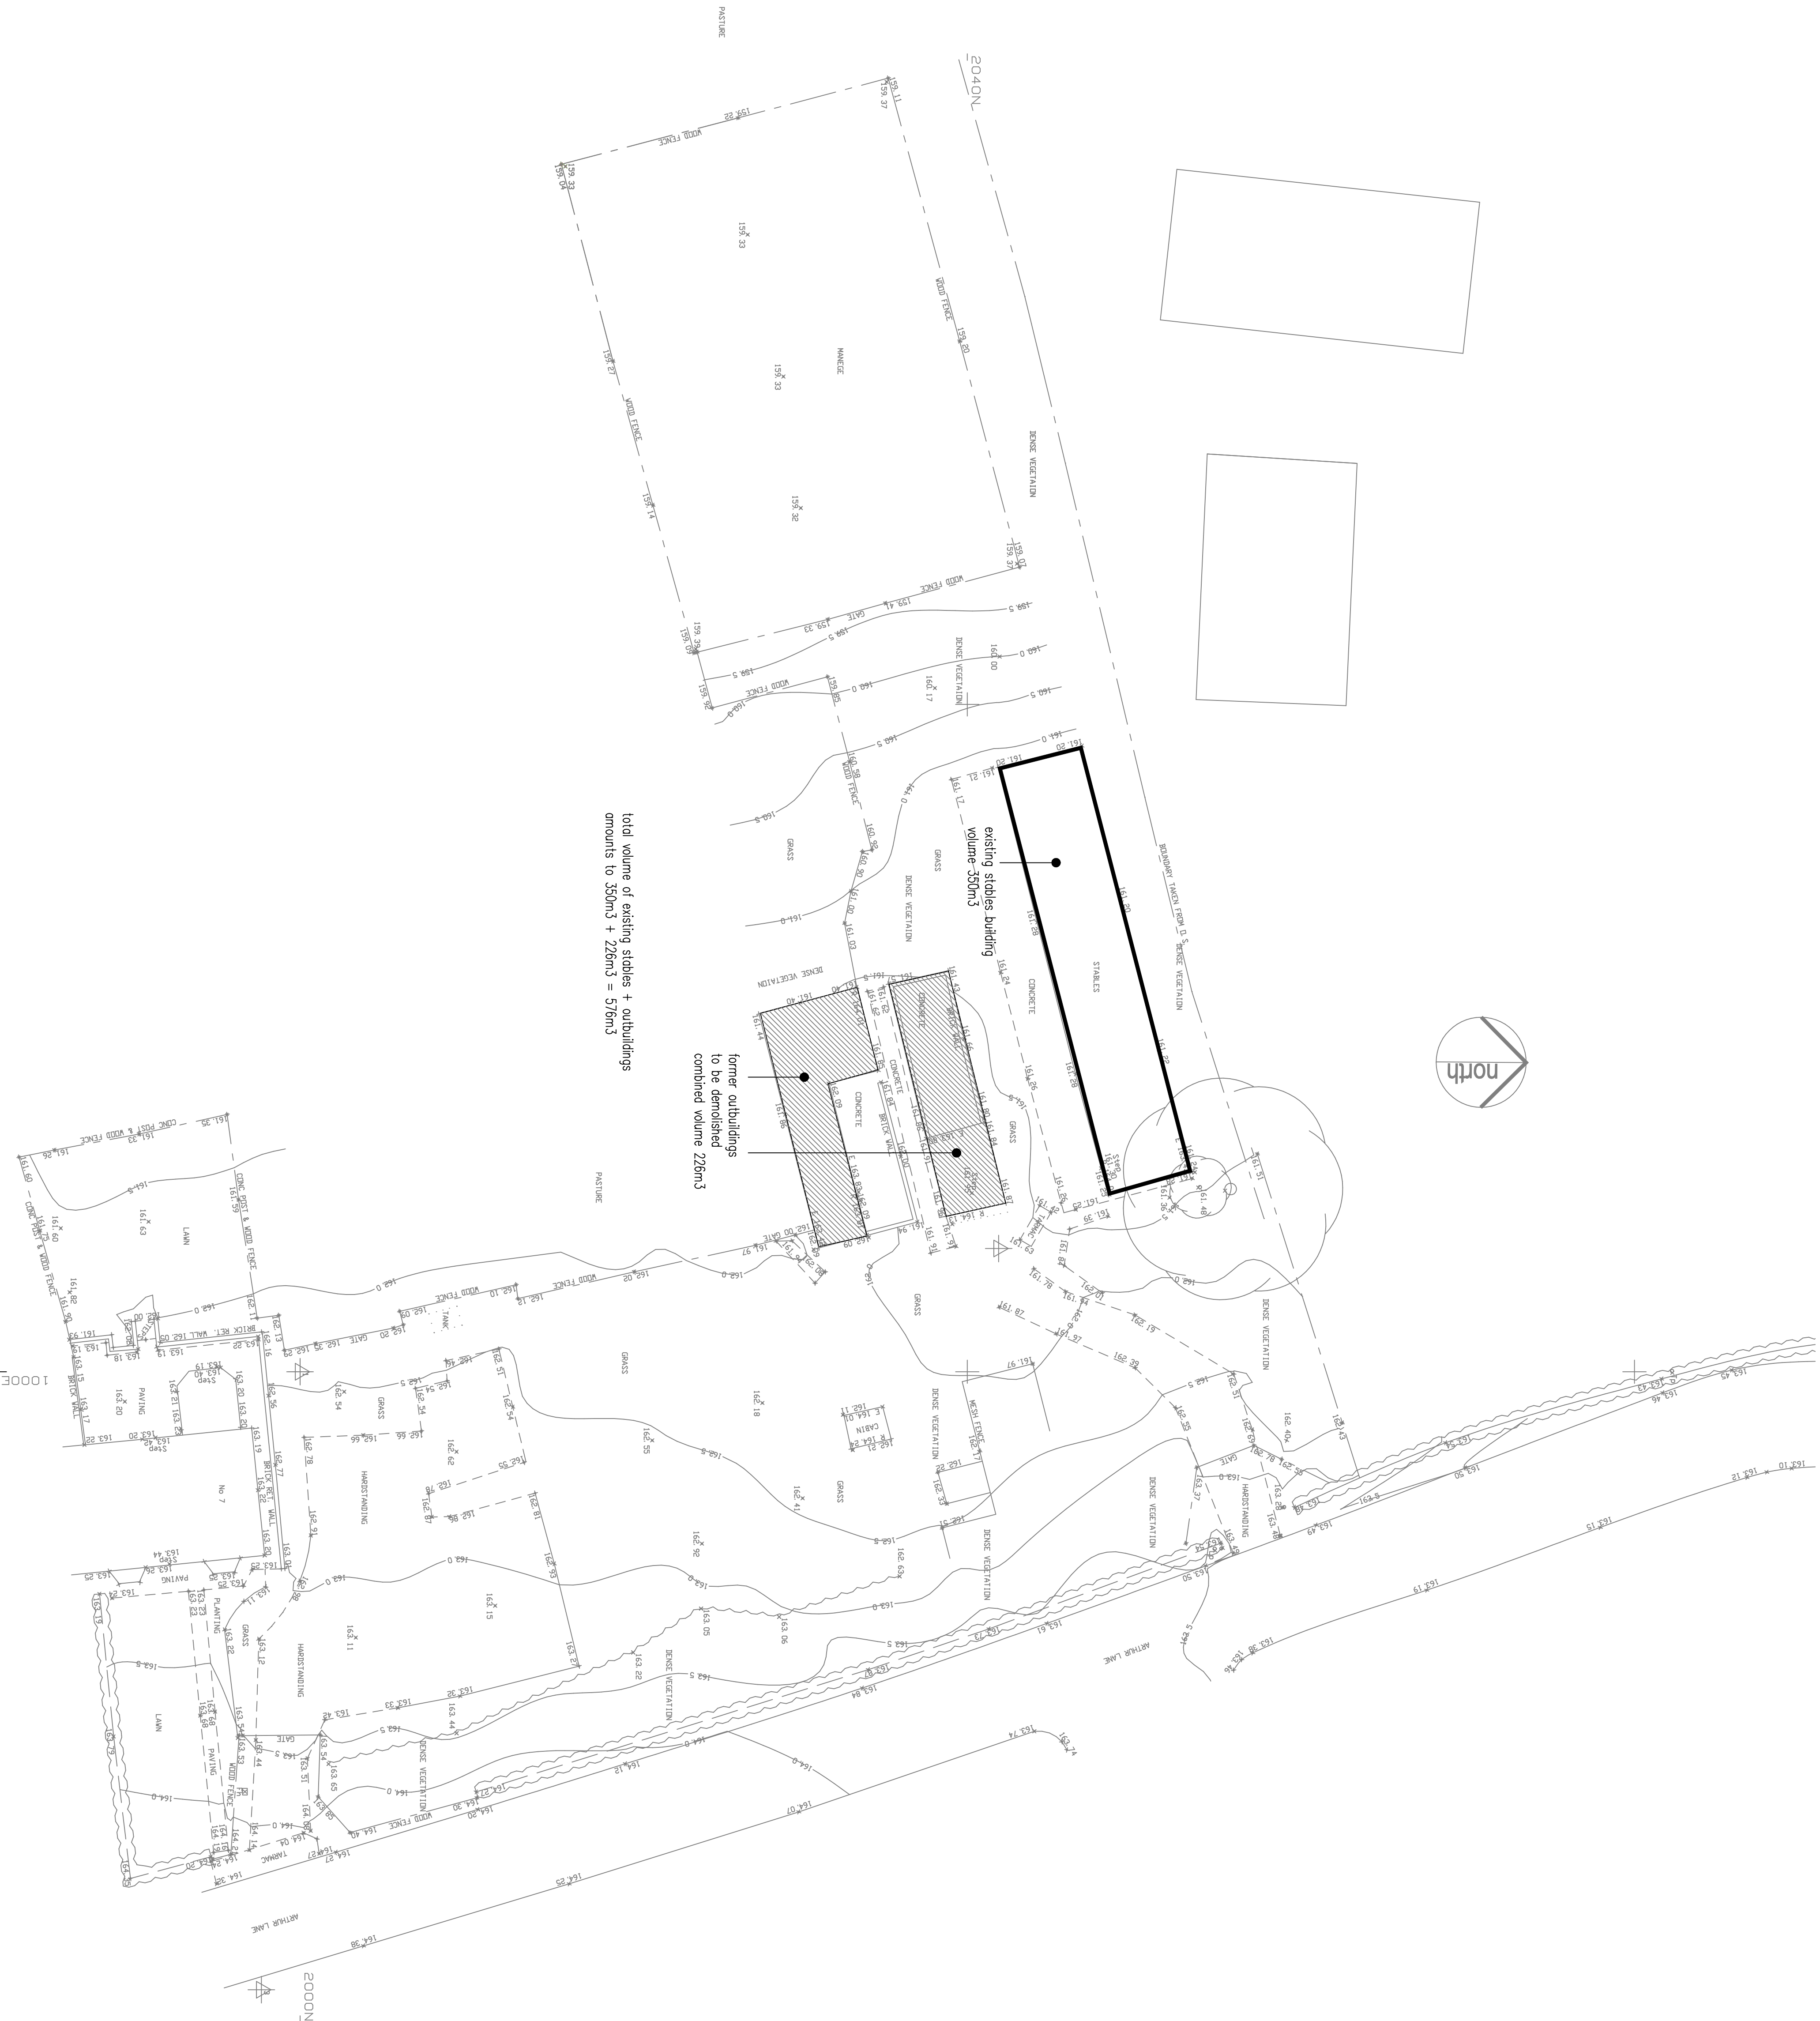

total volume of existing stables + outbuildings
amounts to 350m³ + 226m³ = 576m³

existing site plan

proposed conversion of redundant stables to form
detached 4 bed bungalow at
**Arthur Lane
Ainsworth
Bolton**

scale 1:200 @ A1

0m 20m
linear scale 1:200 @ A1

drawing number GS-29-07-23-A

Rae Cornell Associates Building Design and Planning Consultants
214 Burnley Road Bacup Lancashire
01706 873000