


front elevation facing south (scale 1:100)


facing east

facing west

facing north

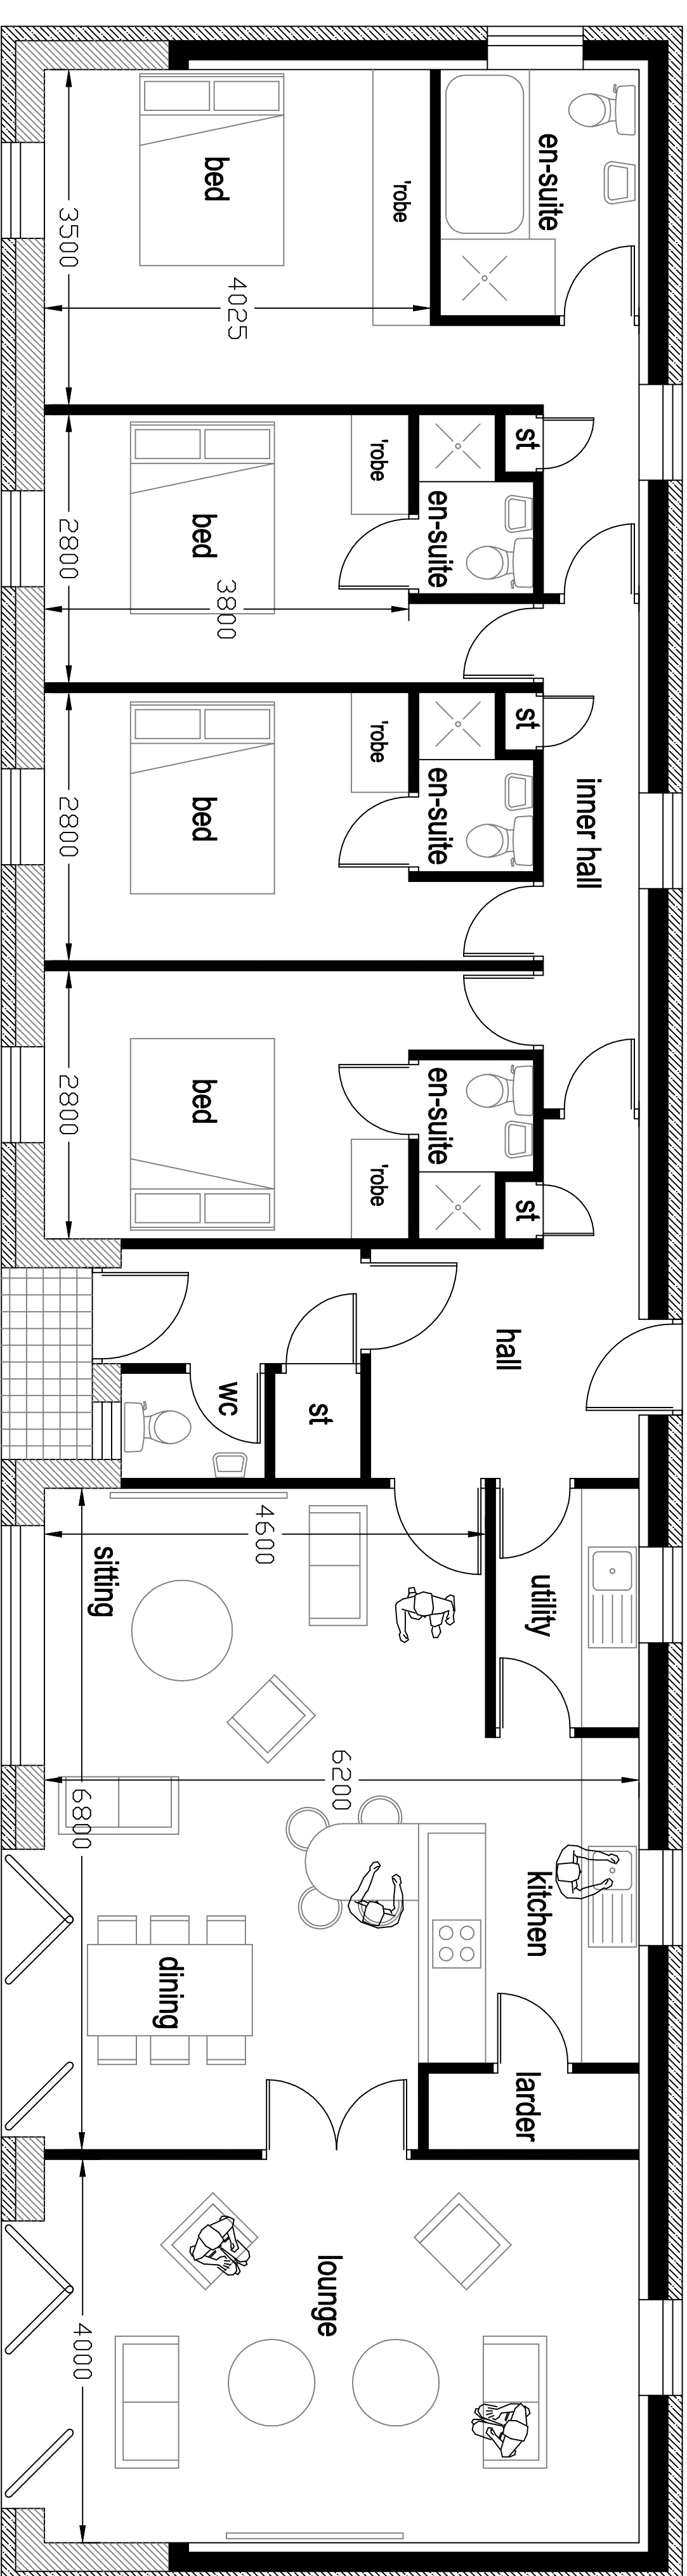

proposed floor plan (scale 1:50)

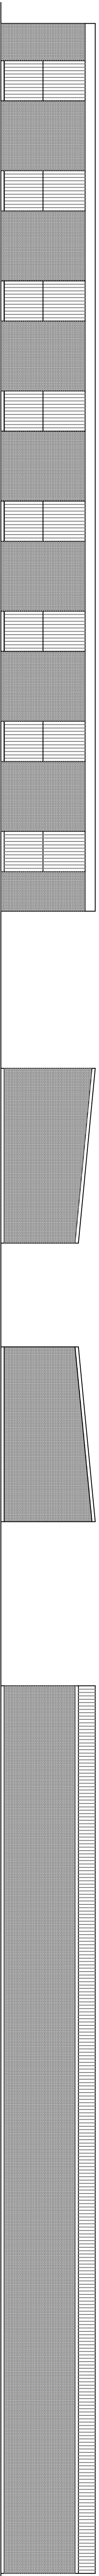


front elevation facing south (scale 1:100)

facing east

facing west

facing north

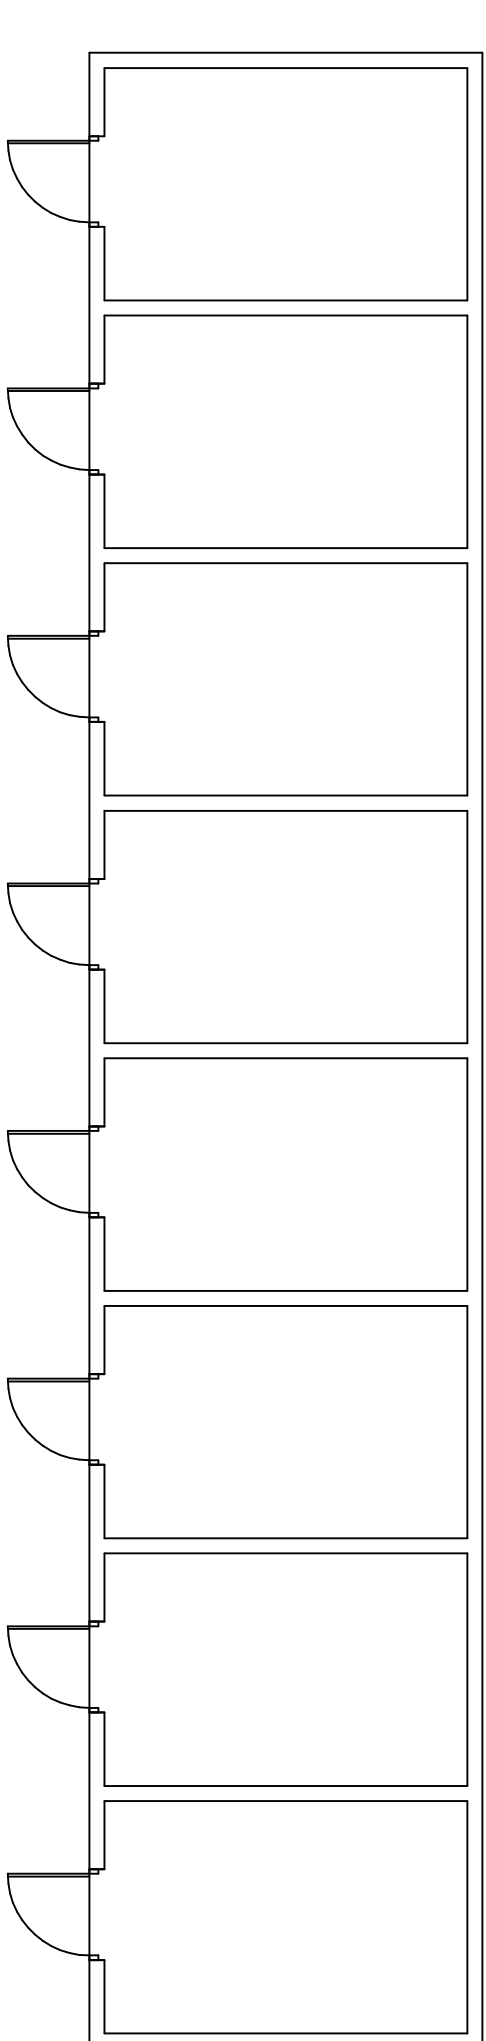

existing floor plan (scale 1:100)

building details

proposed conversion of redundant stables to form detached 4 bed bungalow at

Arthur Lane
Ainsworth
Bolton

scale 1:50 1:100 @ A1

0m 5m
linear scale 1:50 @ A1

drawing number GS-29-07-23-D

Rae Connell Associates Building Design and Planning Consultants
214 Burnley Road Bacup Lancashire 01706 873000