


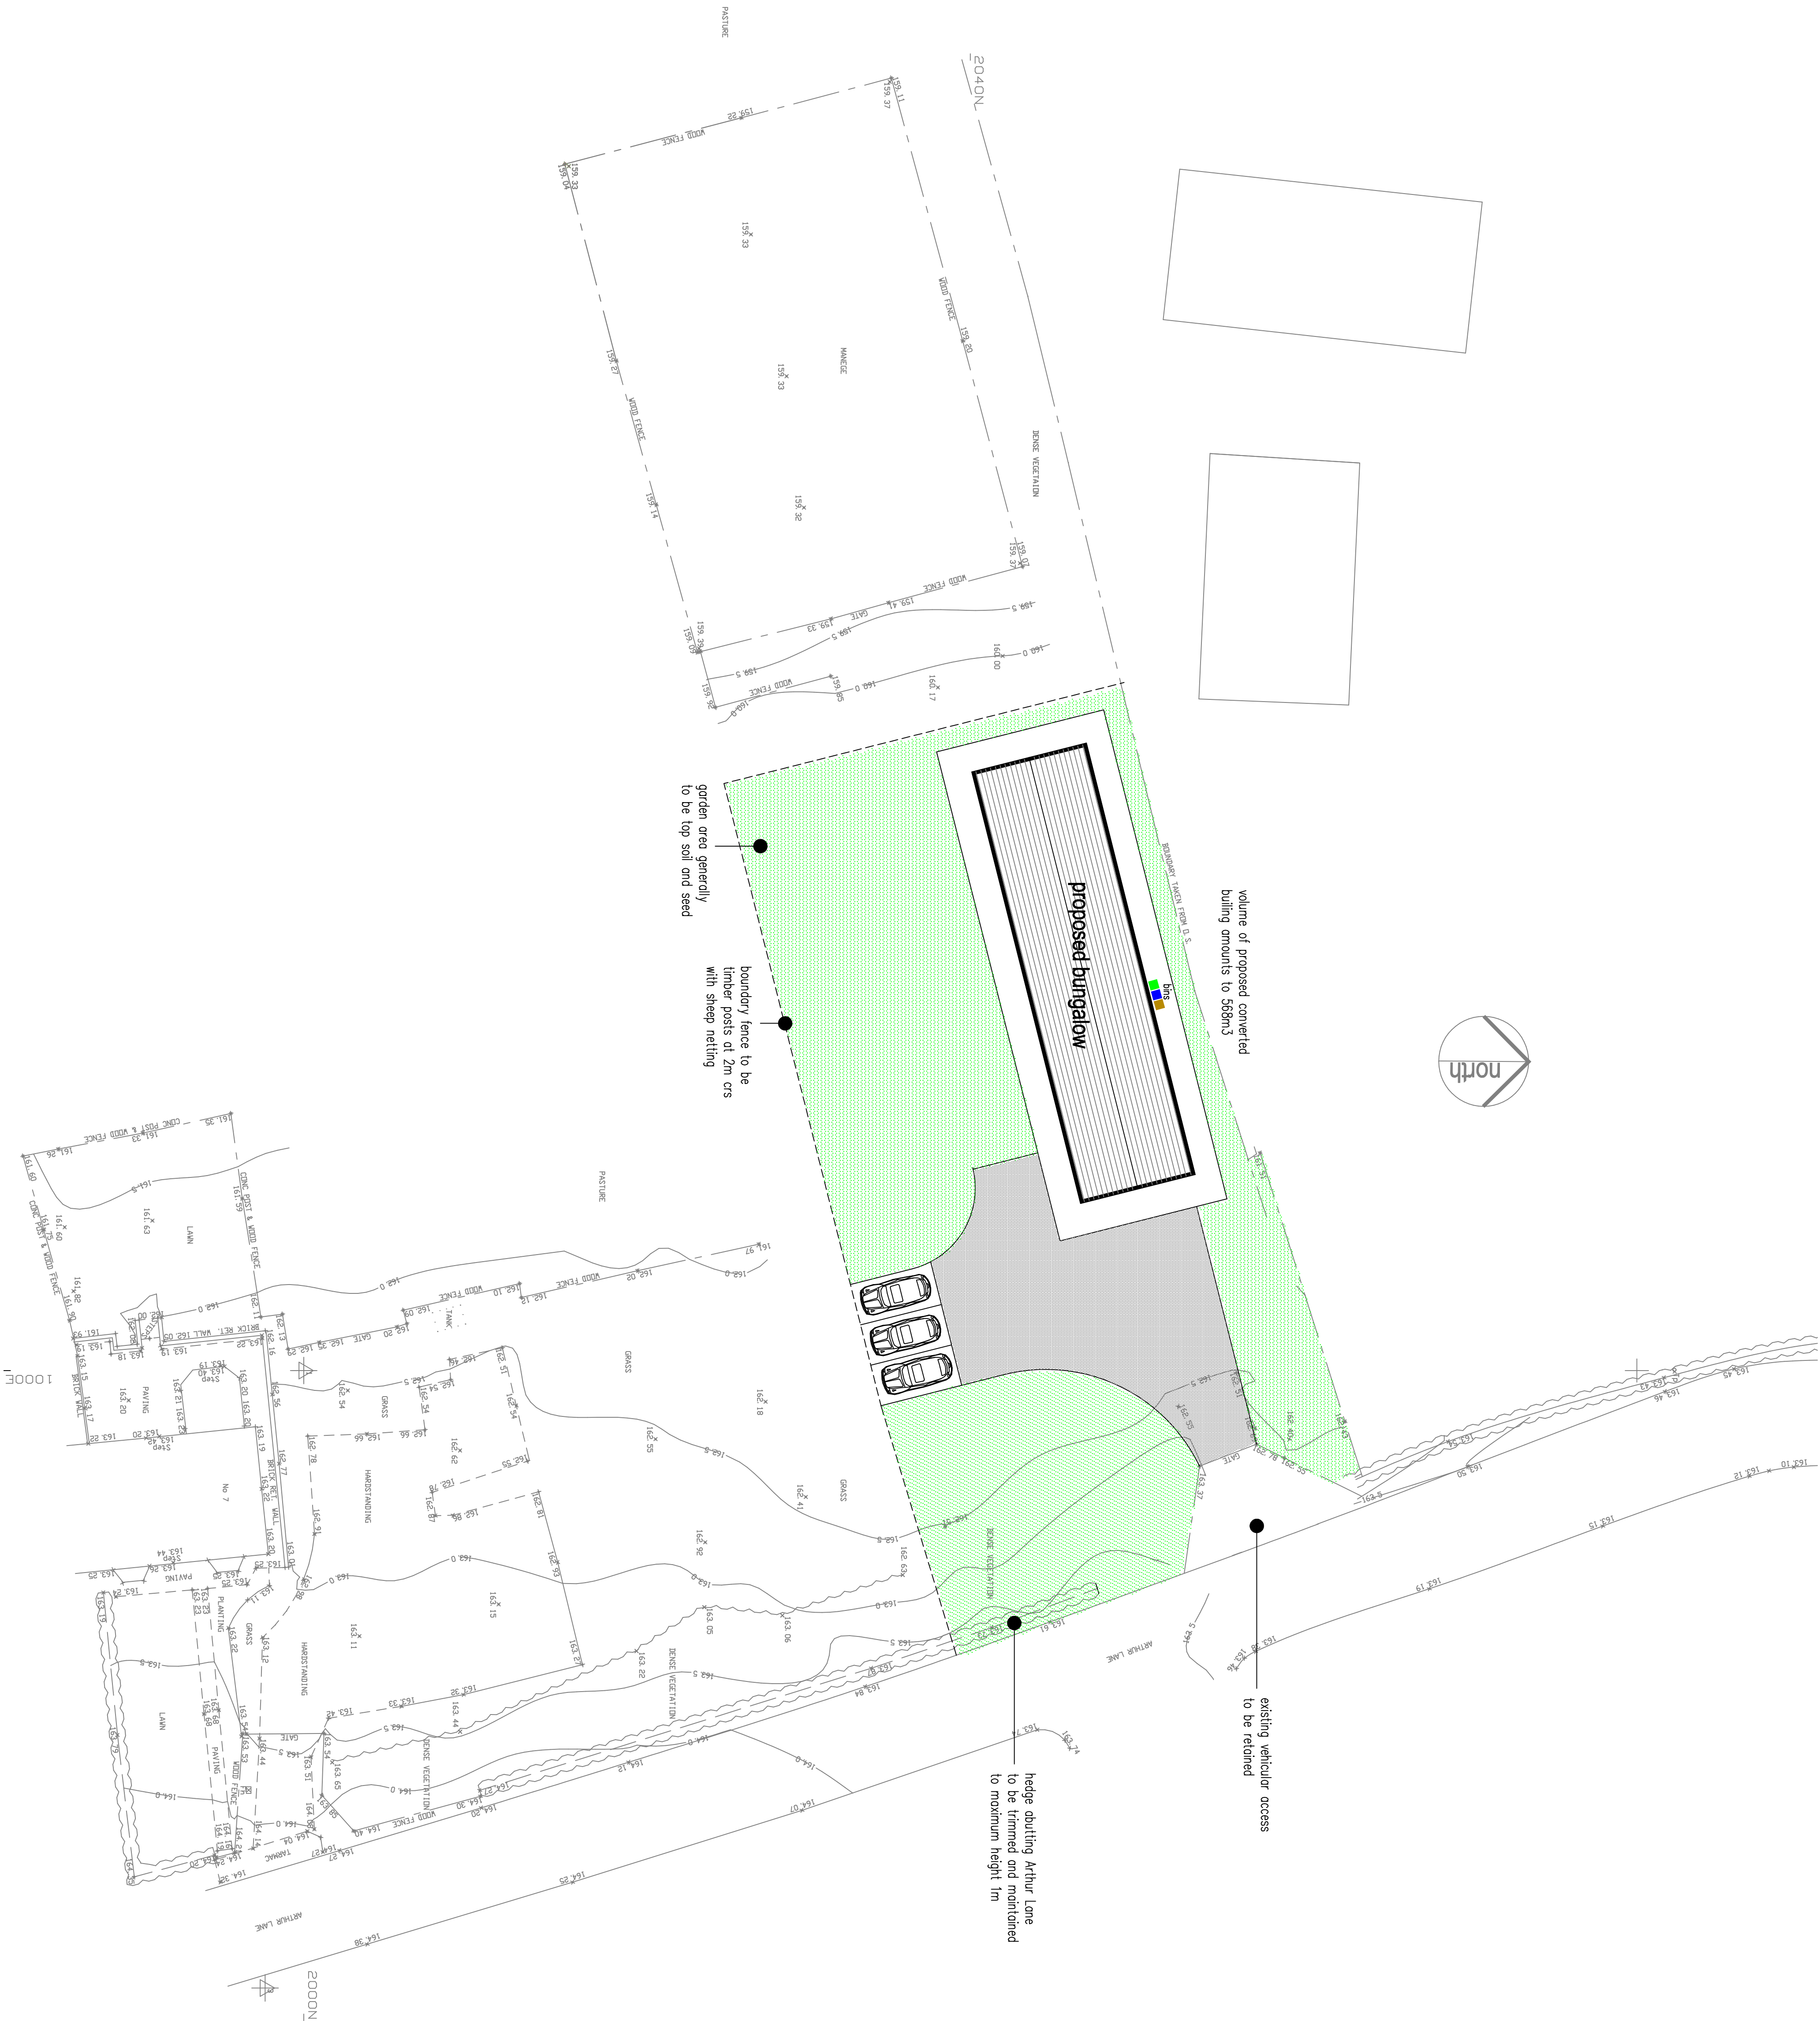

proposed site plan

proposed conversion of redundant stables to form detached 4 bed bungalow at

Arthur Lane
Ainsworth
Bolton

scale 1:200 @ A1

0m 20m
linear scale 1:200 @ A1

drawing number GS-29-07-23-B

Rae Cornell Associates Building Design and Planning Consultants
214 Burnley Road Bacup Lancashire
01706 873000