




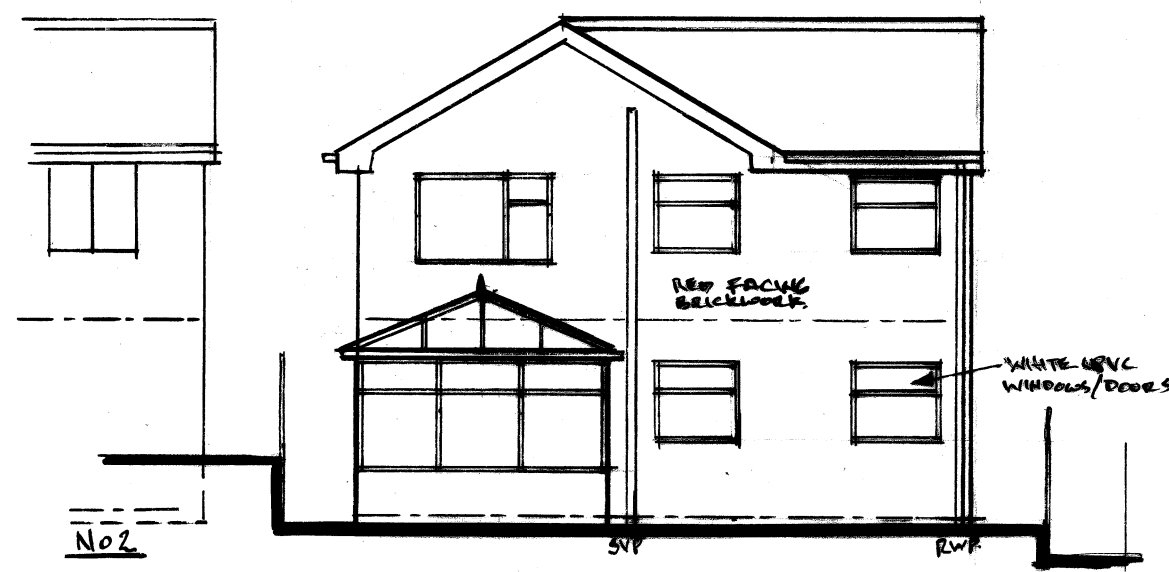


REAR ELEVATION 1:100

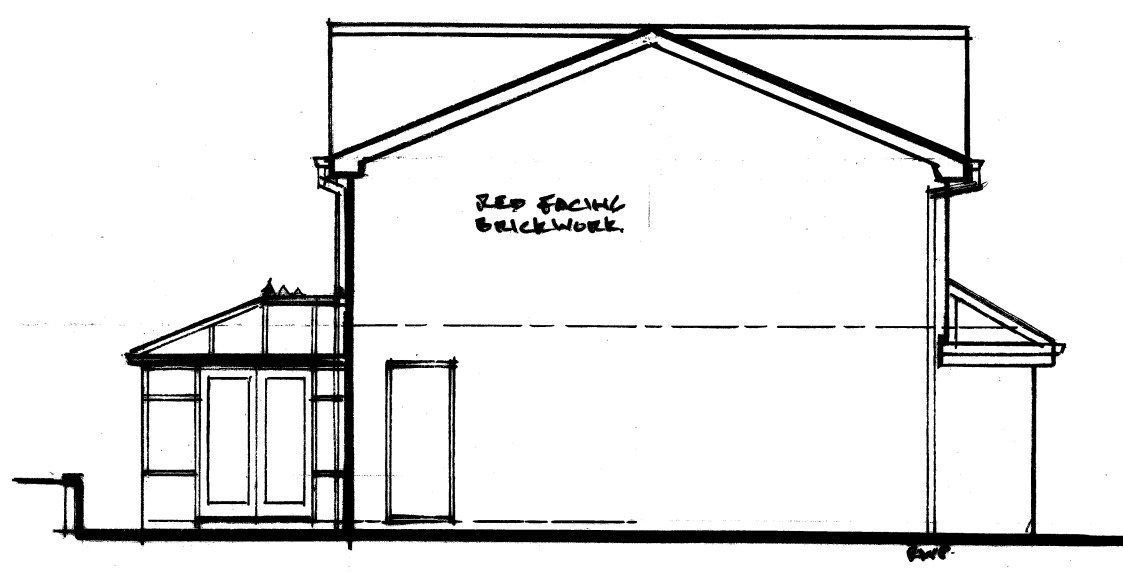


R.H. SIDE ELEVATION (FROM REAR)

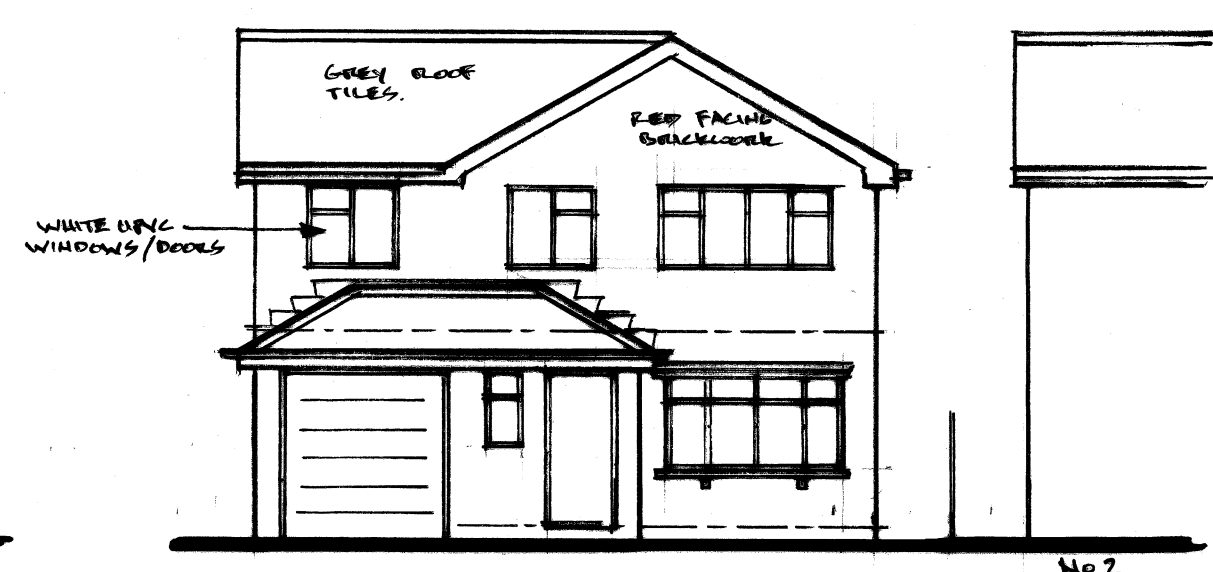


FRONT ELEVATION.

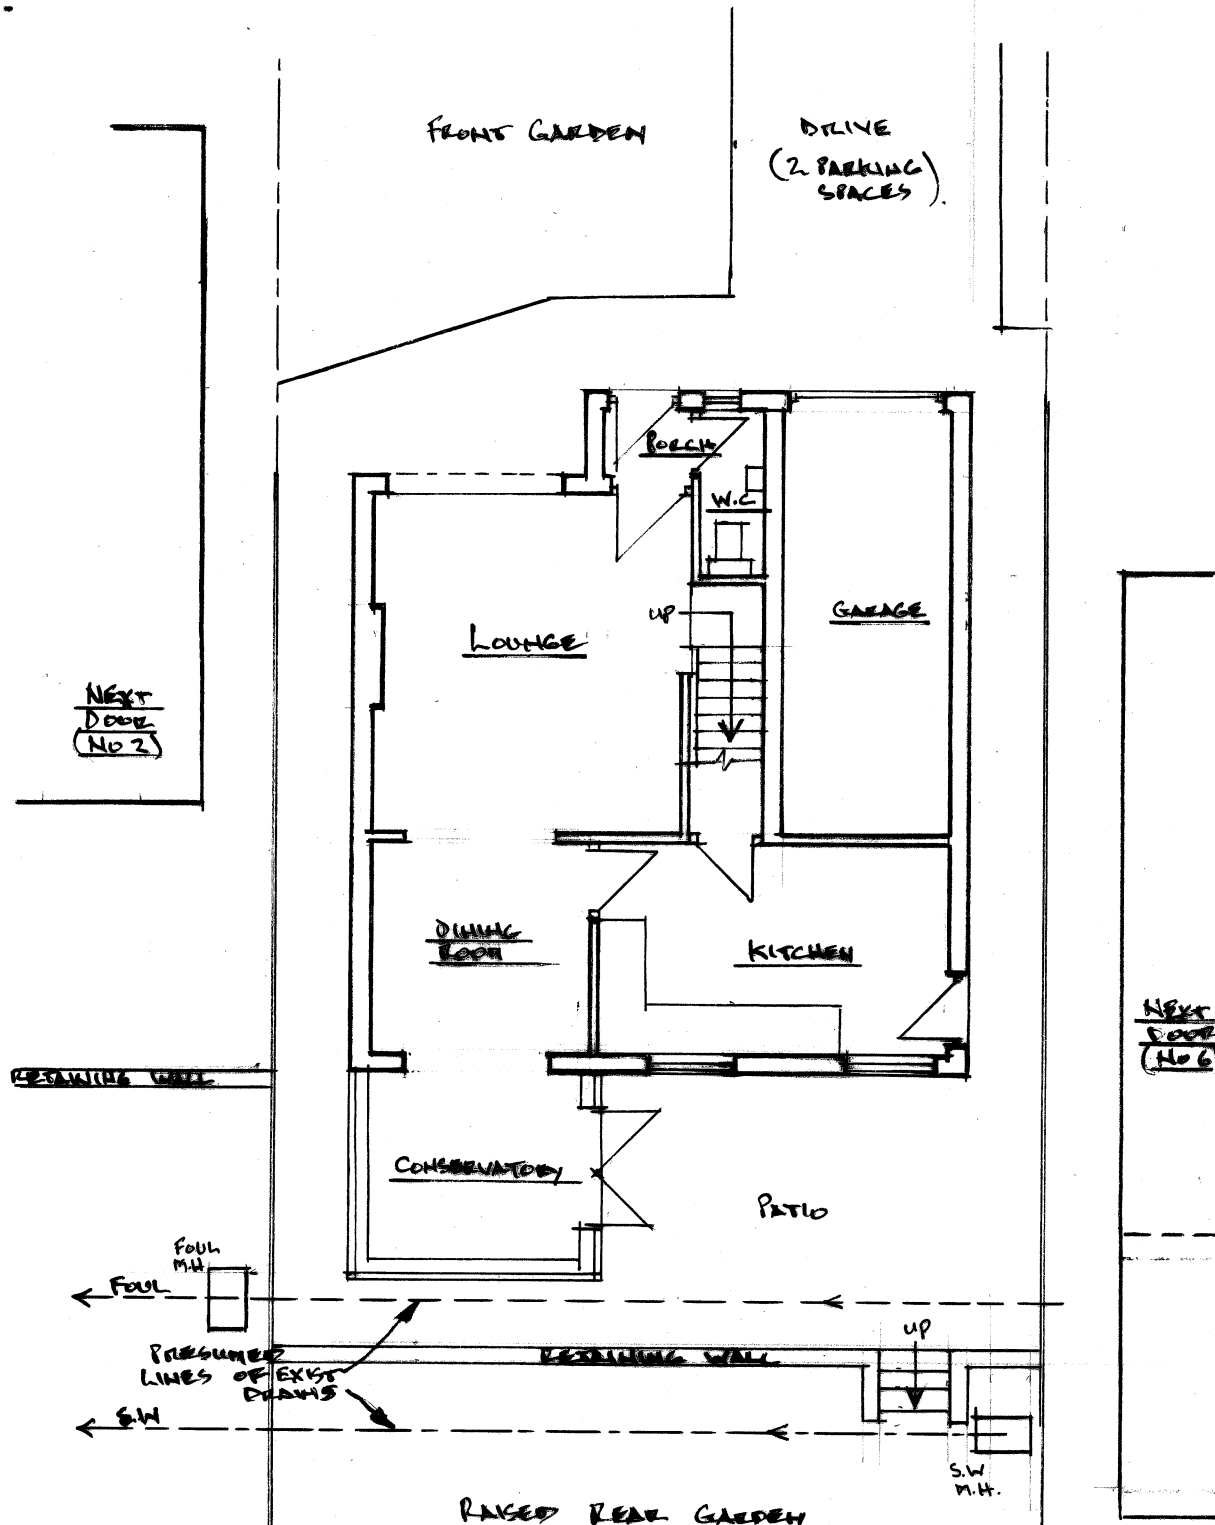


GROUND FLOOR PLAN. 1:100

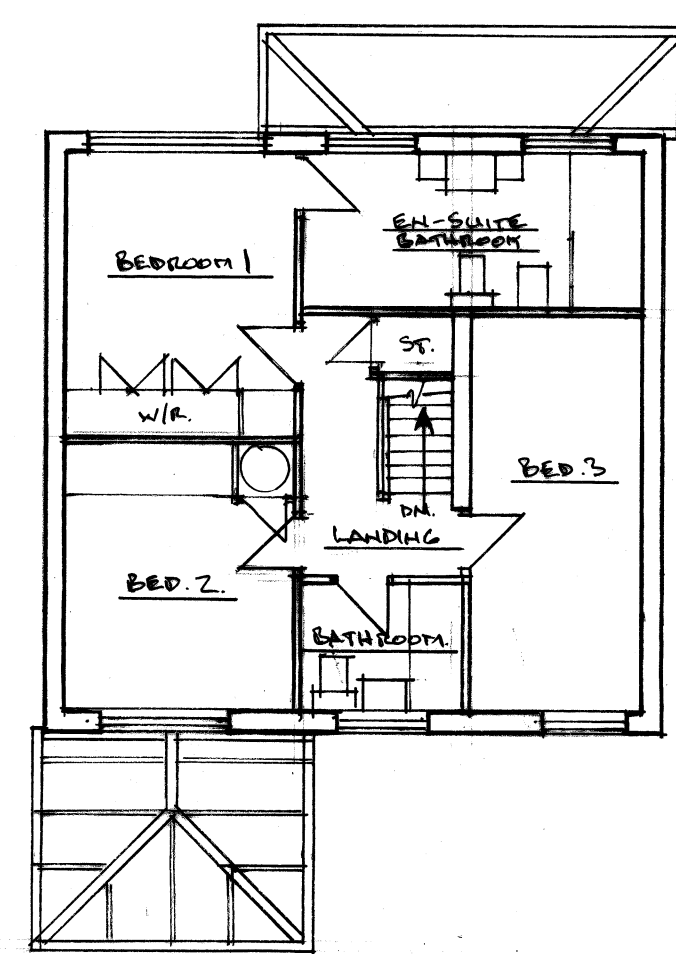

FIRST FLOOR PLAN

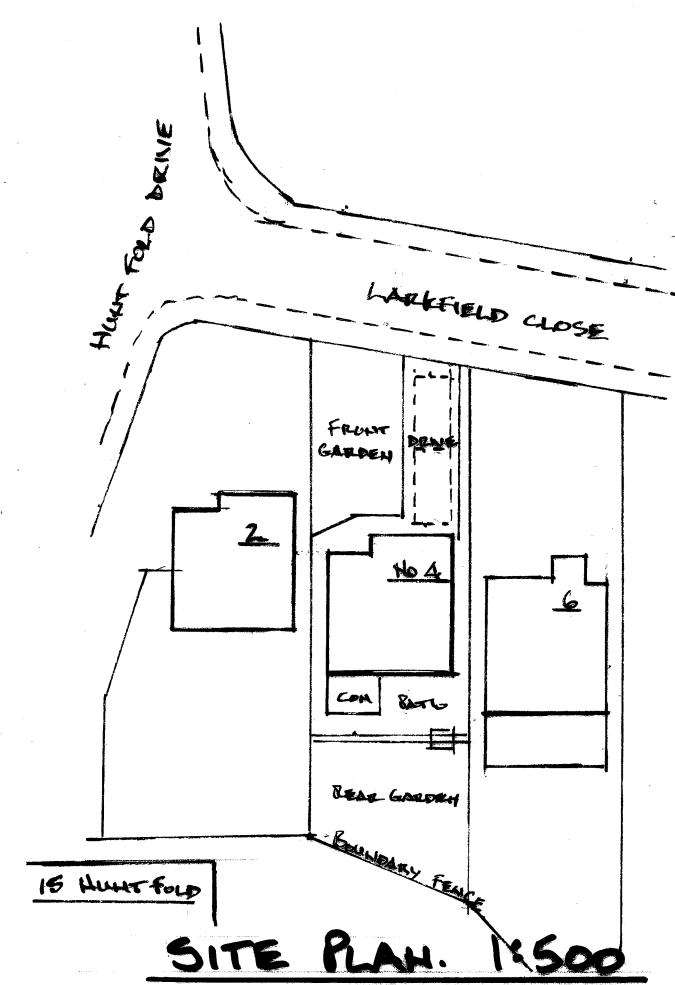

SITE PLAN. 1:500

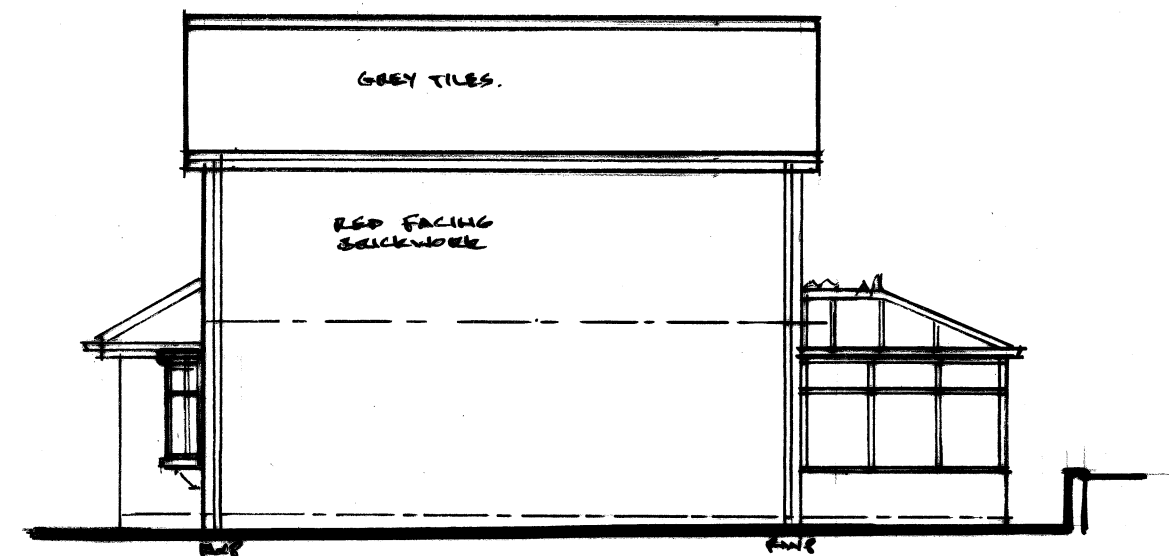

L.H. SIDE ELEVATION (FROM REAR)

Architectural & Building Services NEIL BUTTERWORTH Tel: 07785 275483 Mobile: 07785 275483 89 Higher Ainsworth Road, Radcliffe, Manchester M26 4JJ			
Job Title PROPOSED SINGLE STOREY/TWO STOREY REAR/SIDE/FRONT EXTENSIONS & GENERAL HOUSE RE-MODELLING, + AMENDED DRIVEWAY ENTRANCE, AT 4 LARKFIELD CLOSE, GREENMOUNT, BURY.			
Drawing Title EXISTING PLANS & ELEVATIONS			
Scale 1:100, 1:50	Date Nov. 22	Drawn by NB	Drawing No. 1