




 


EXISTING SITE PLAN

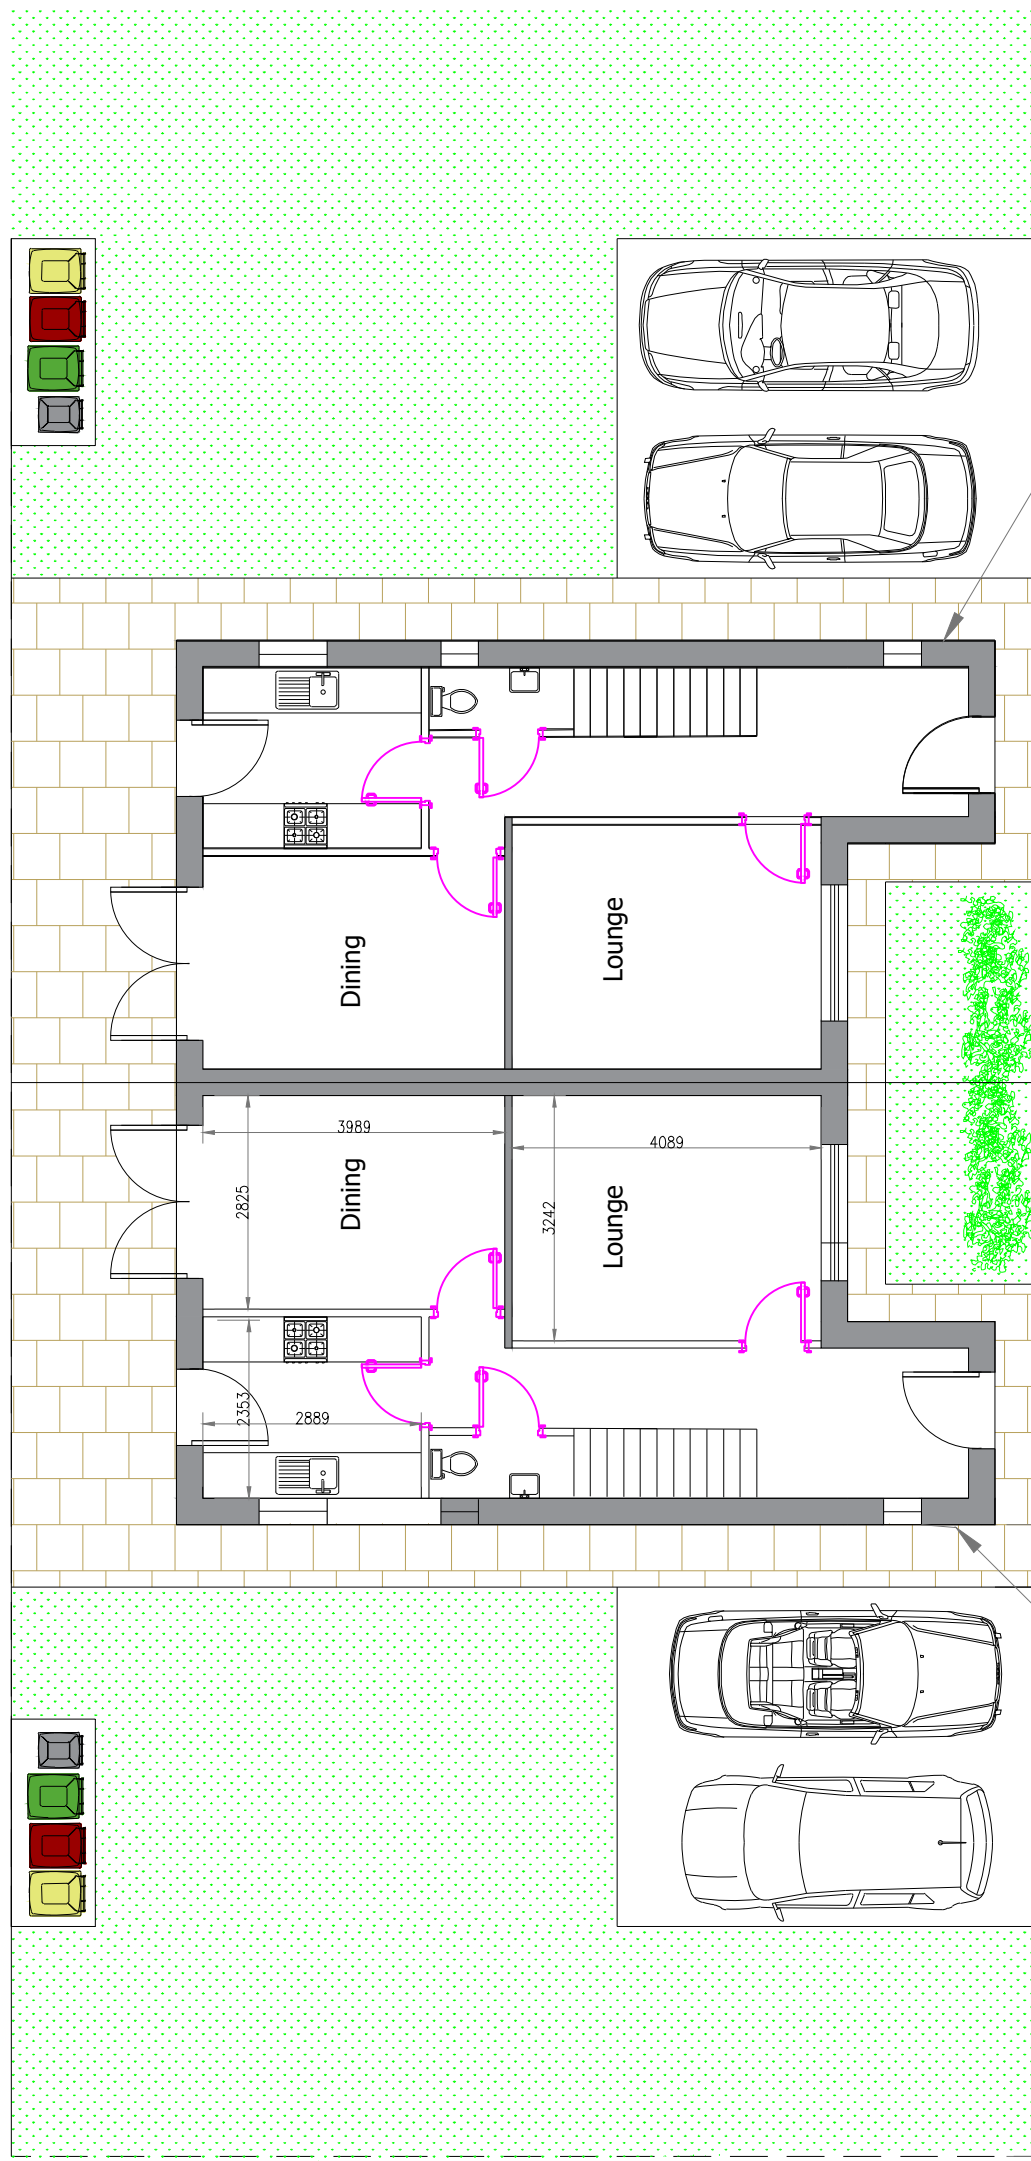

PROPOSED GROUND FLOOR

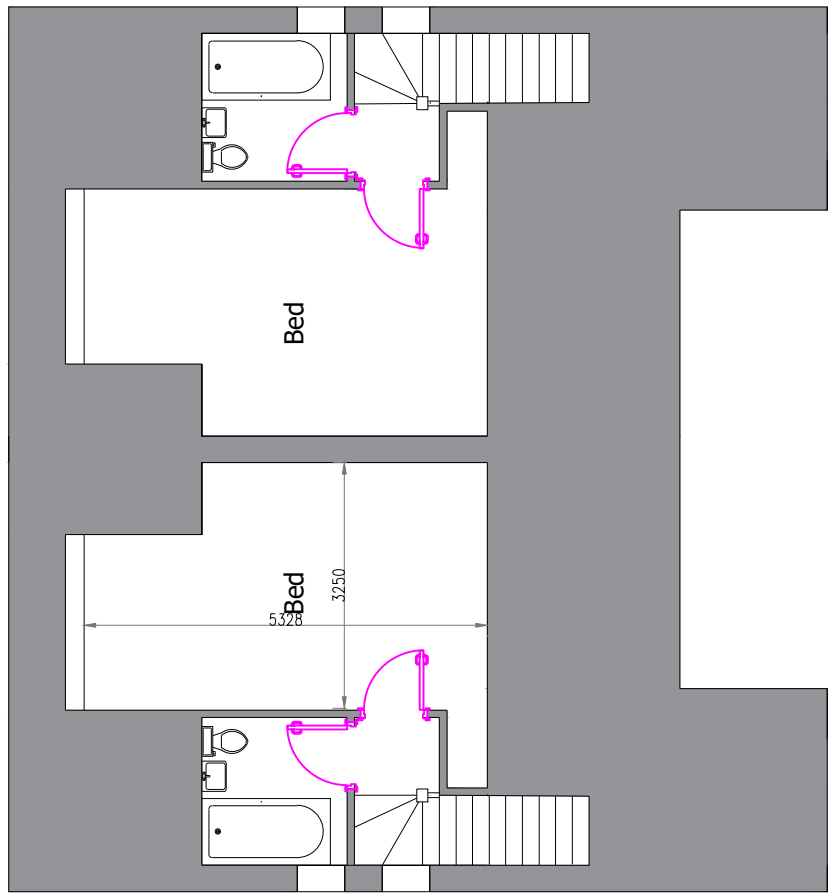


PROPOSED FIRST FLOOR

 


EV CHARGING POINT

EV CHARGING POINT


EV CHARGING POINT

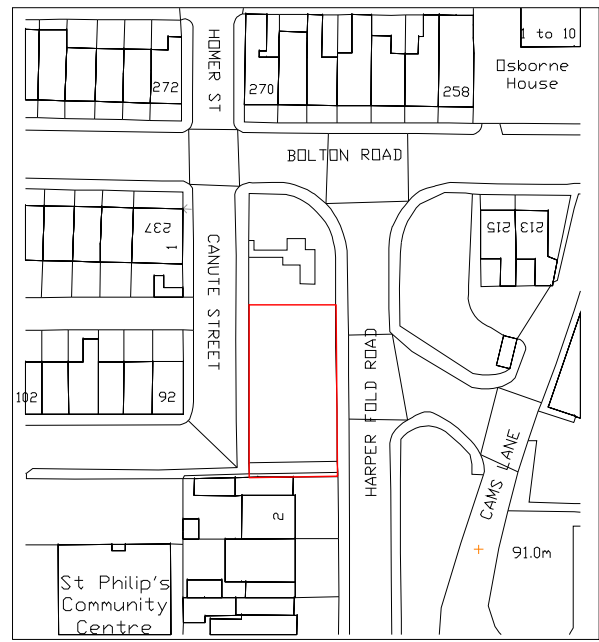

EXISTING LOCATION PLAN (1:1250)
© Crown copyright and database rights 2026
Ordnance Survey 0100031673

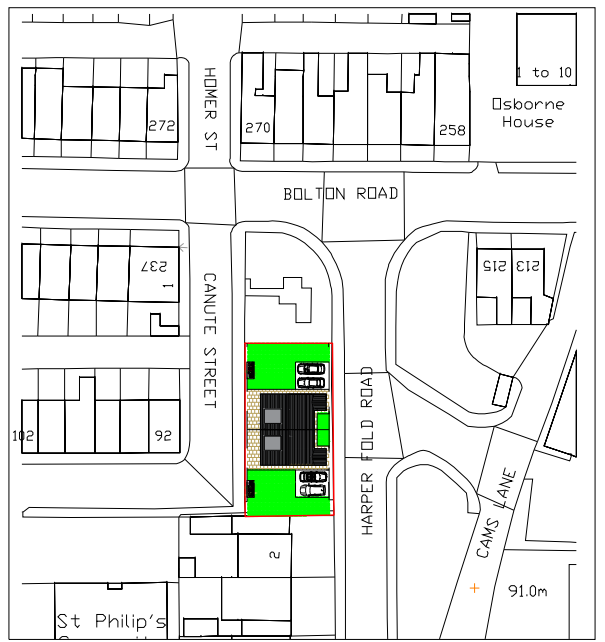


PROPOSED LOCATION PLAN (1:1250)

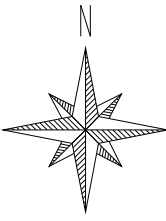

BLOCK PLAN (1:500)




PROPOSED FRONT ELEVATION

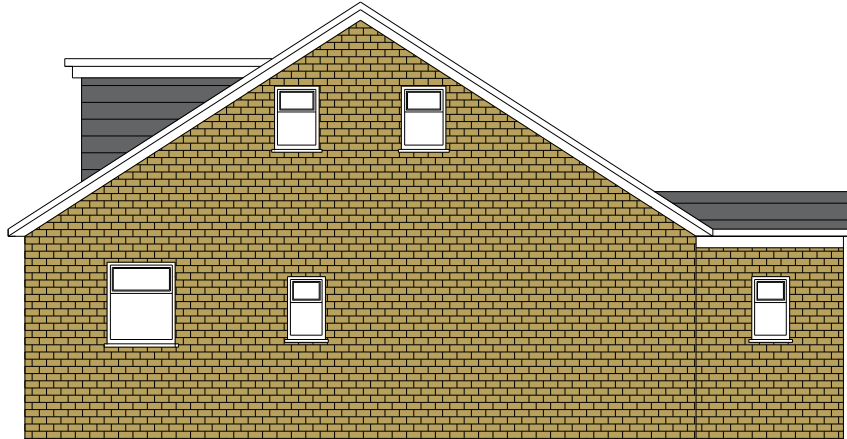

PROPOSED SIDE ELEVATION



PROPOSED REAR ELEVATION

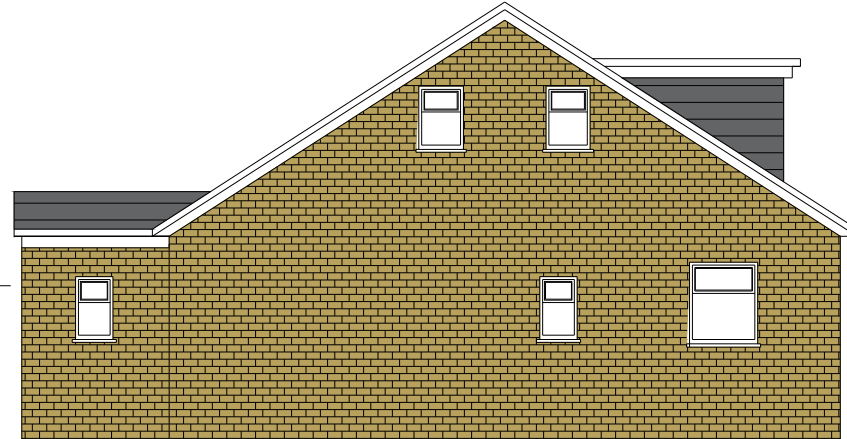


PROPOSED SIDE ELEVATION



PROPOSED FENCING SIDE ELEVATION (HARPER FOLD RD)



PROPOSED FENCING SIDE ELEVATION (CANUTE ST)

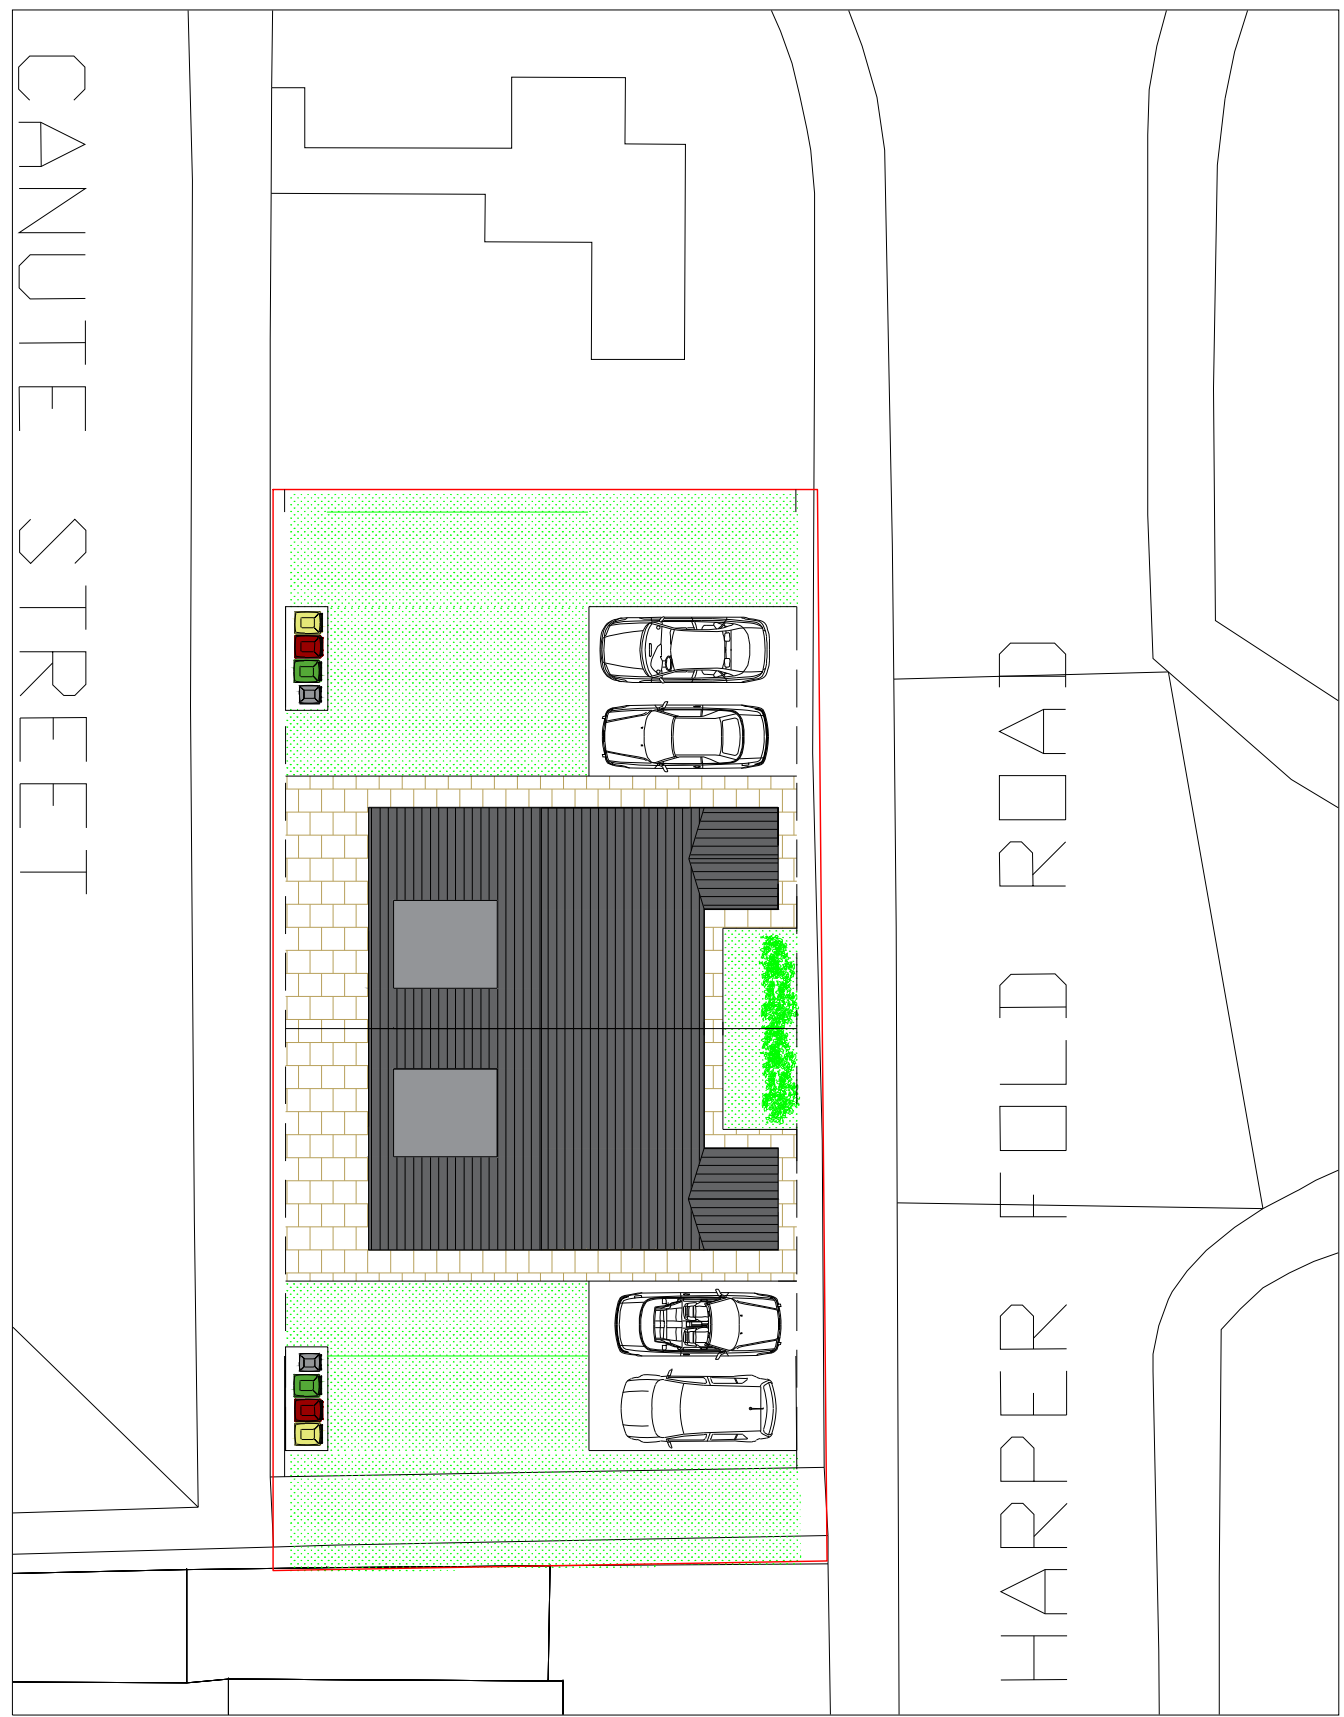

SITE PLAN (1:200)

Date	Rev.	Amended plan	Initials
30/4/26	B.	Amended plan	RA
26/8/26	C.	Amended plan	RA
3/9/26	E.	Amended boundary	RA

This drawing is subject to copyright and is not to be reproduced in part or whole without approval.
The whole of the works to comply with Planning Approval & Conditions and current Building Regulations. No work to commence without Planning & Building Regulations approval.
The client must ensure the project complies with the Construction Design and Management Regulations 2015
The Client should ensure consent from any landowner or interested party is obtained, as well as compliance with Party Wall Act 1996

Notes

RAD

The White House,
42-44 Chorley New Road,
Bolton
BL1 4AP

Tel : 01204 322196
Fax : 01204 214110
Mob: 07790 361104
Email: info@radesignprojects.co.uk

Project
LAND AT HARPER FOLD ROAD & CANUTE STREET,
RADCLIFFE,
M26 3BX

Title
EXISTING AND PROPOSED PLANS

Client
Drawn RA
Date 3rd September 2026
Scale 1:100 @ A1 / 1:200 @ A3
Drawing Number RAD/3469/26/1/RevE