



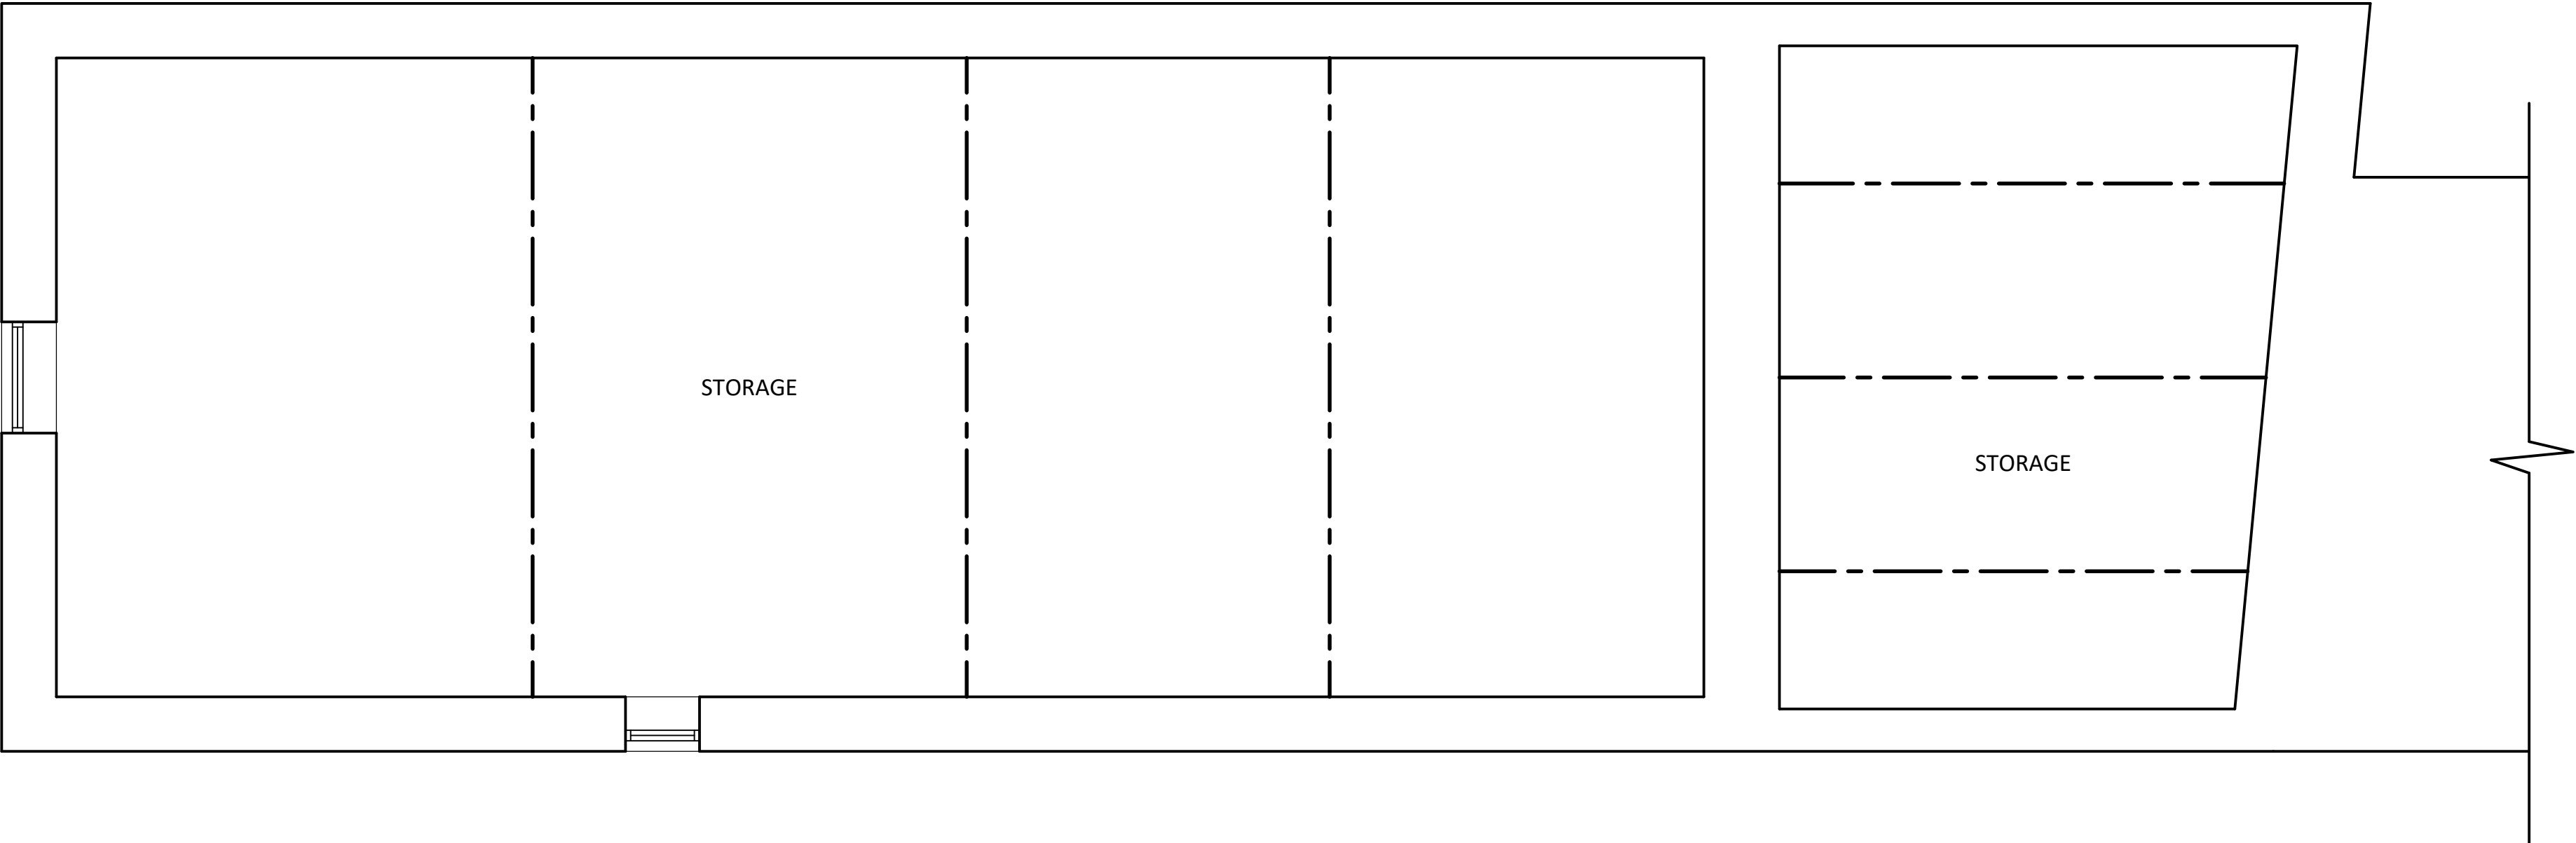

EXISTING FIRST FLOOR PLAN
SCALE 1:50

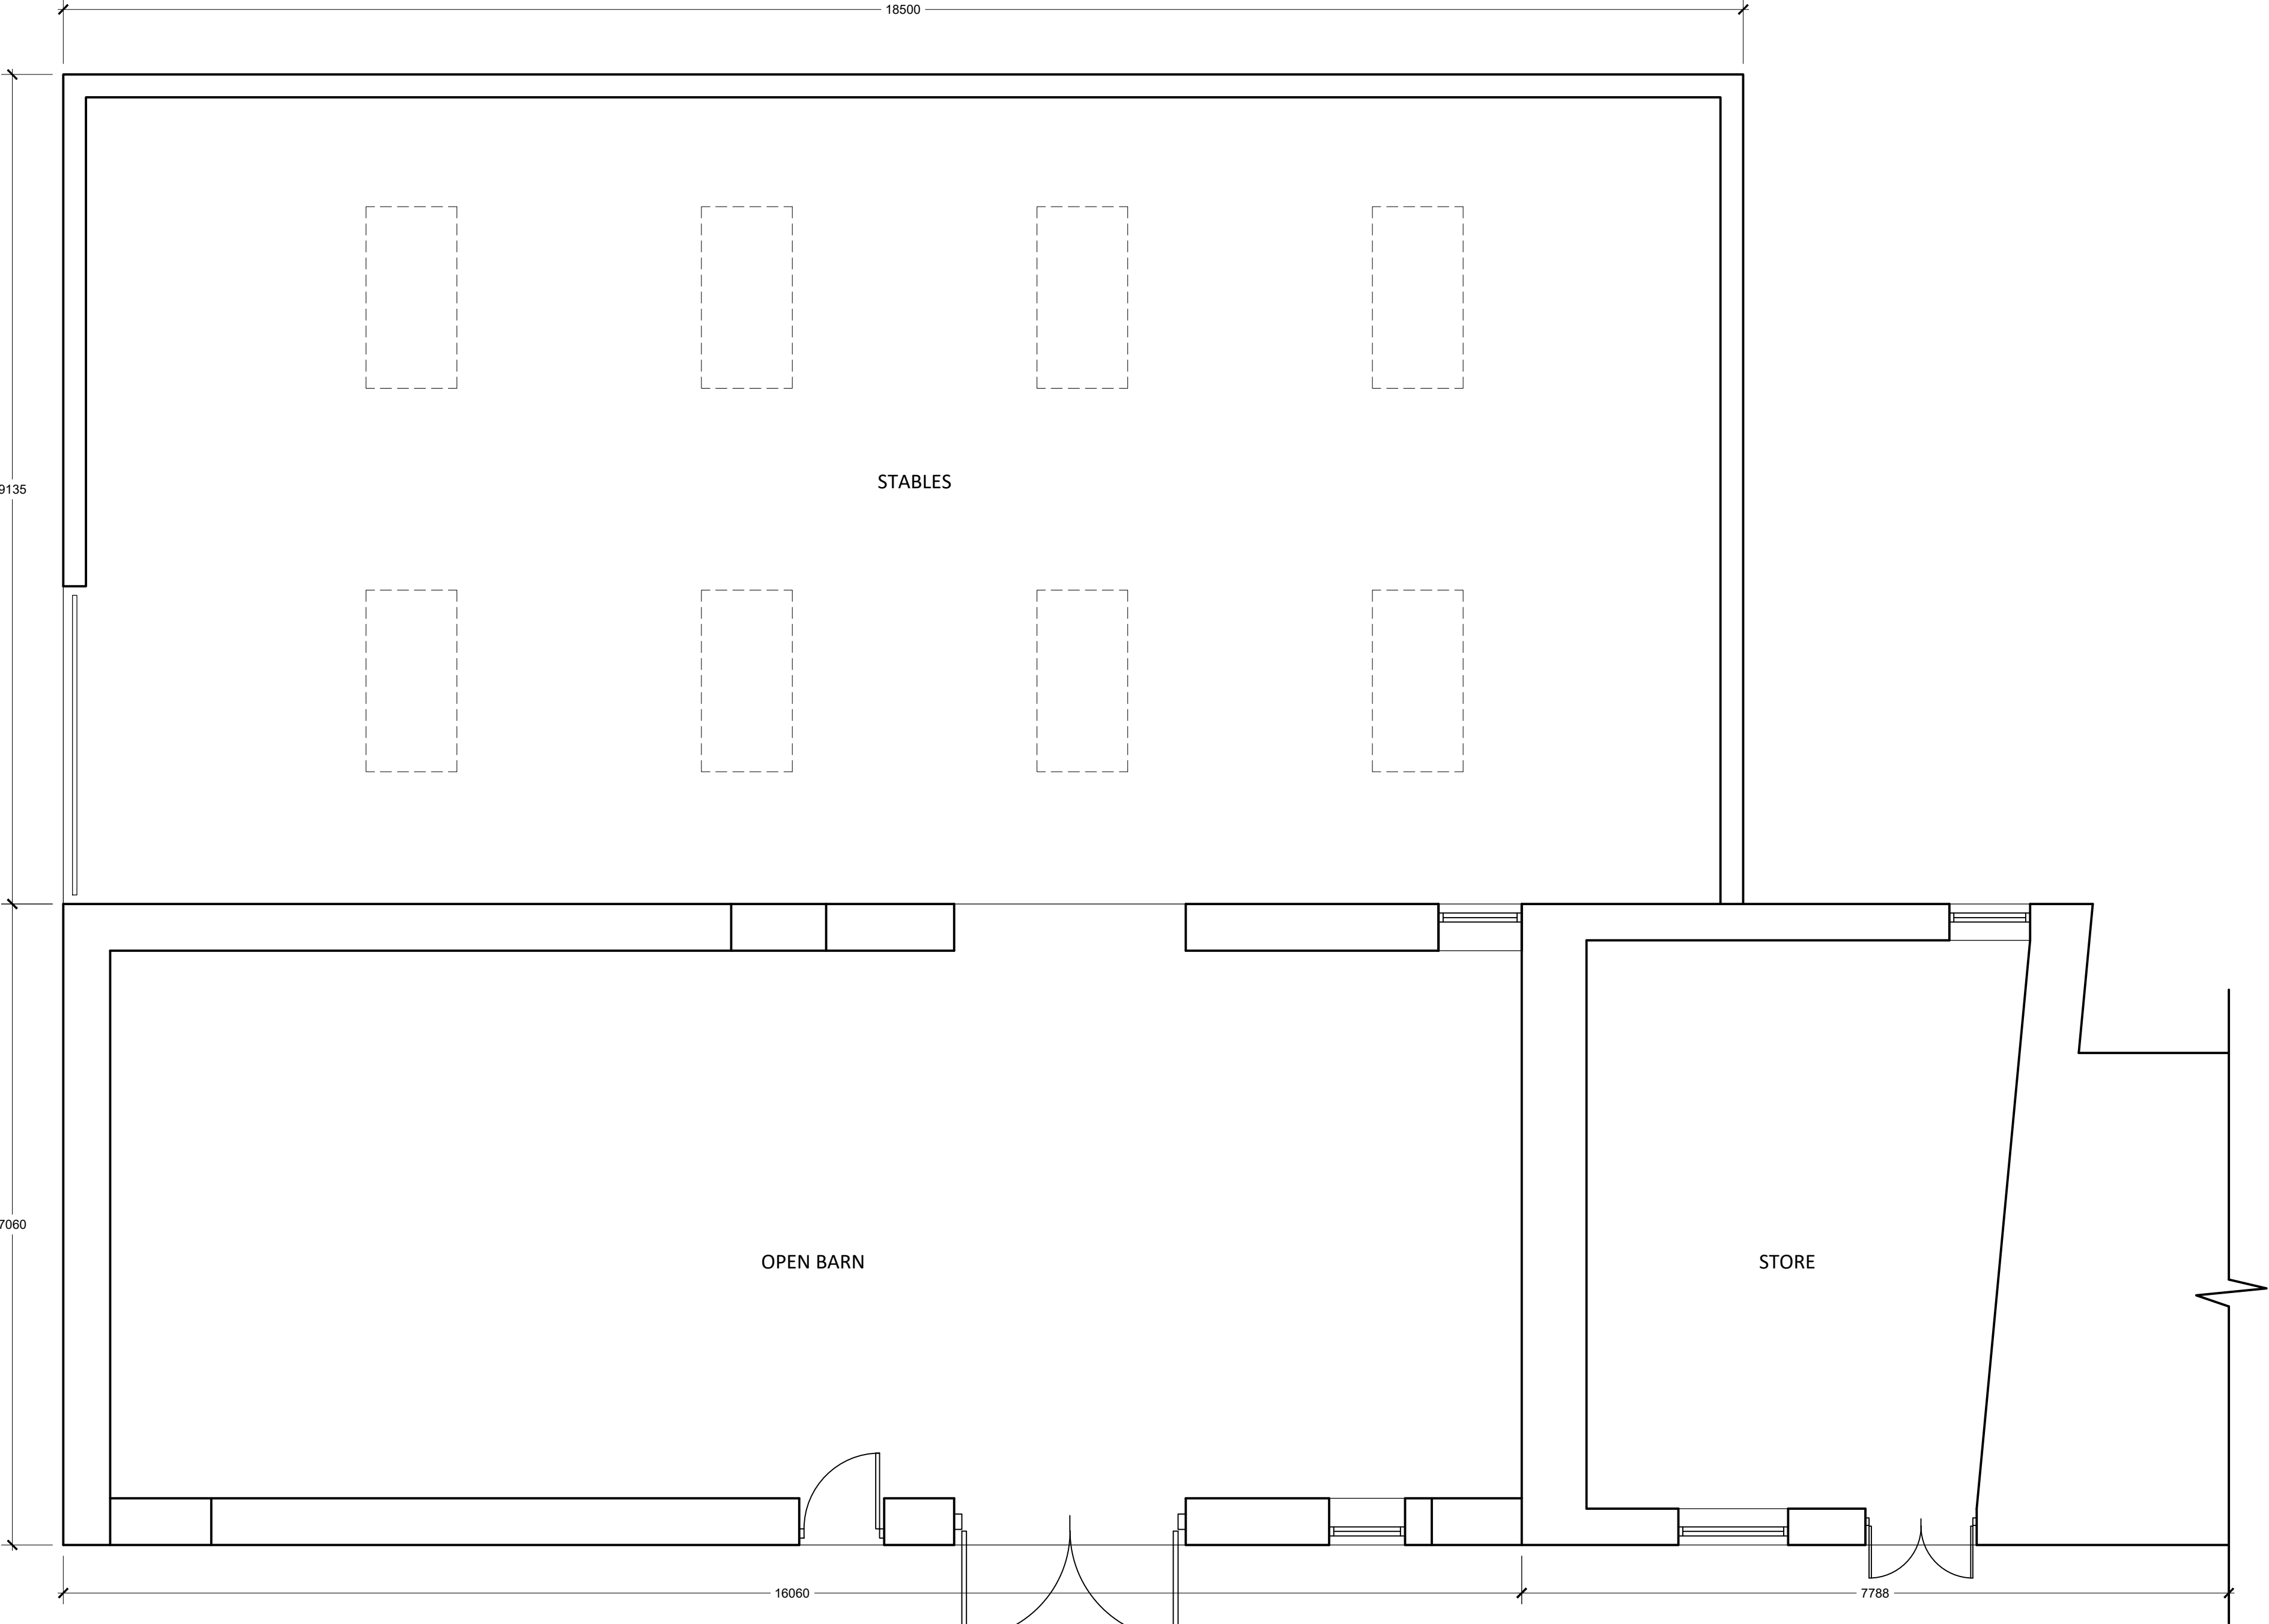

EXISTING GROUND FLOOR PLAN
SCALE 1:50

Notes~

Amendments

Project
Title DEMOLITION OF A STEEL FRAMED STABLES BUILDING,
AND THE REBUILDING OF A STONE BARN WITH
ADDITION OF A REAR SINGLE STOREY EXTENSION TO
FORM A SINGLE DWELLING AT HIGHER HOUSE FARM,
14 HAWKSHAW LANE, HAWKSHAW, BURY, BL8 4LB~

Client
MR & MRS LEAK

Dwg. No.
25/1335/102 - EXISTING FLOOR LAYOUT PLANS

Date	Plot Scale	Drawn by	Status
12.11.2025	A1@1:50	JPE	ISSUE

JPE CONSULTANCY LIMITED
ARCHITECTURAL DESIGN & PLANNING
9 Woodend Drive, Stalybridge, Cheshire, SK15 2SF
Telephone 07875 627 988 jim@jpeconsultancy.co.uk