



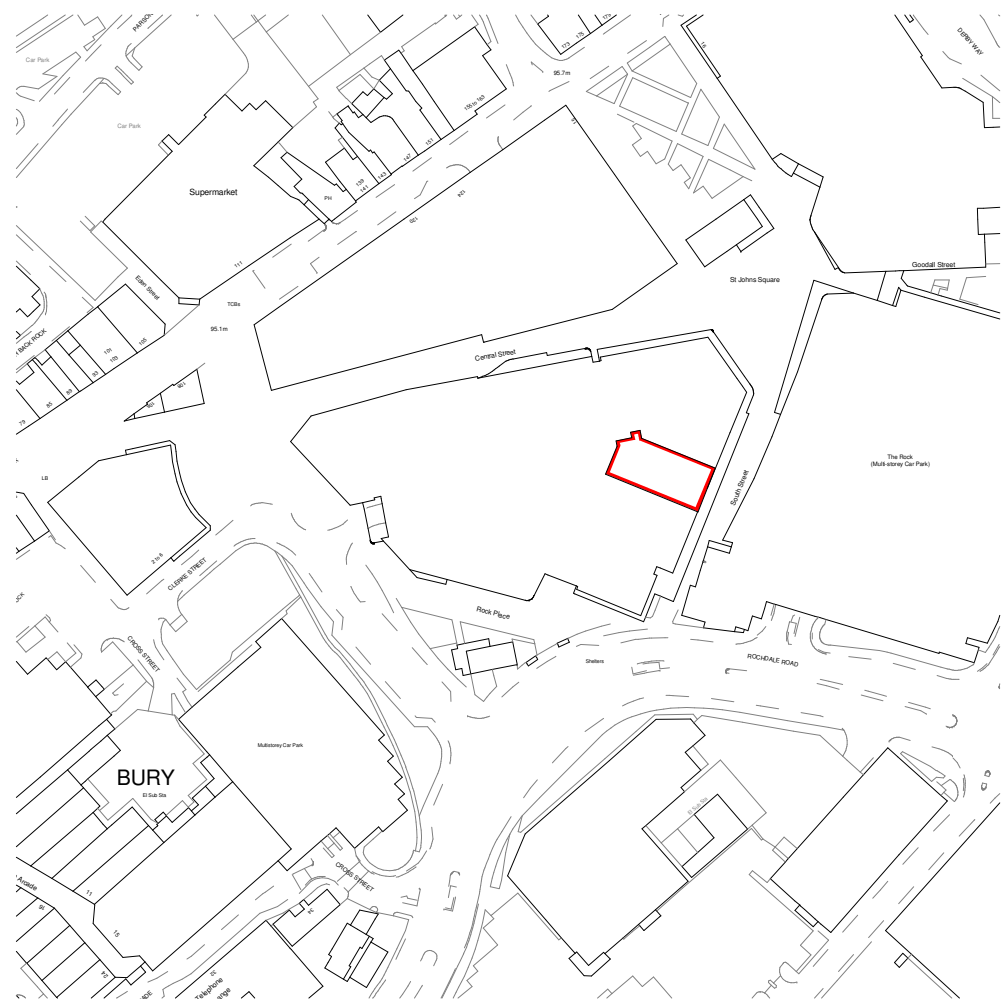


Location Plan
1: 2500




Site Plan
1: 1250

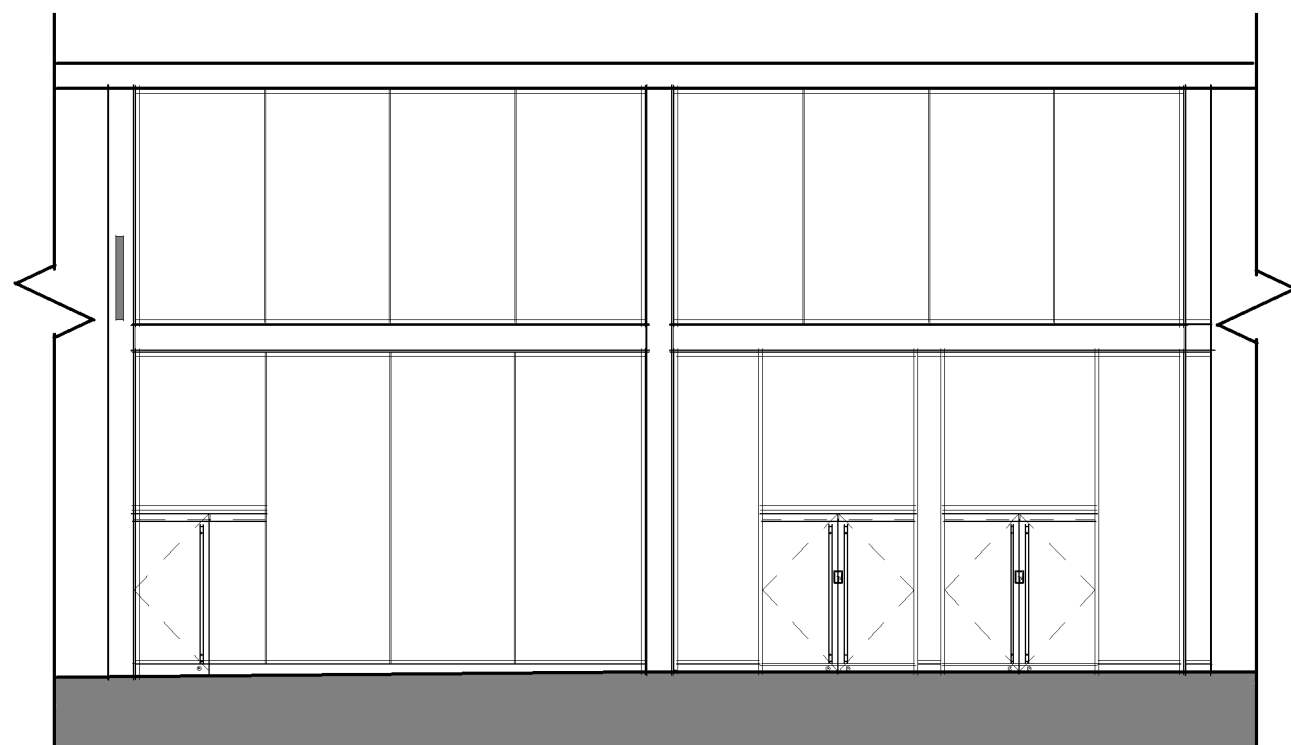


Existing Elevation
1: 100

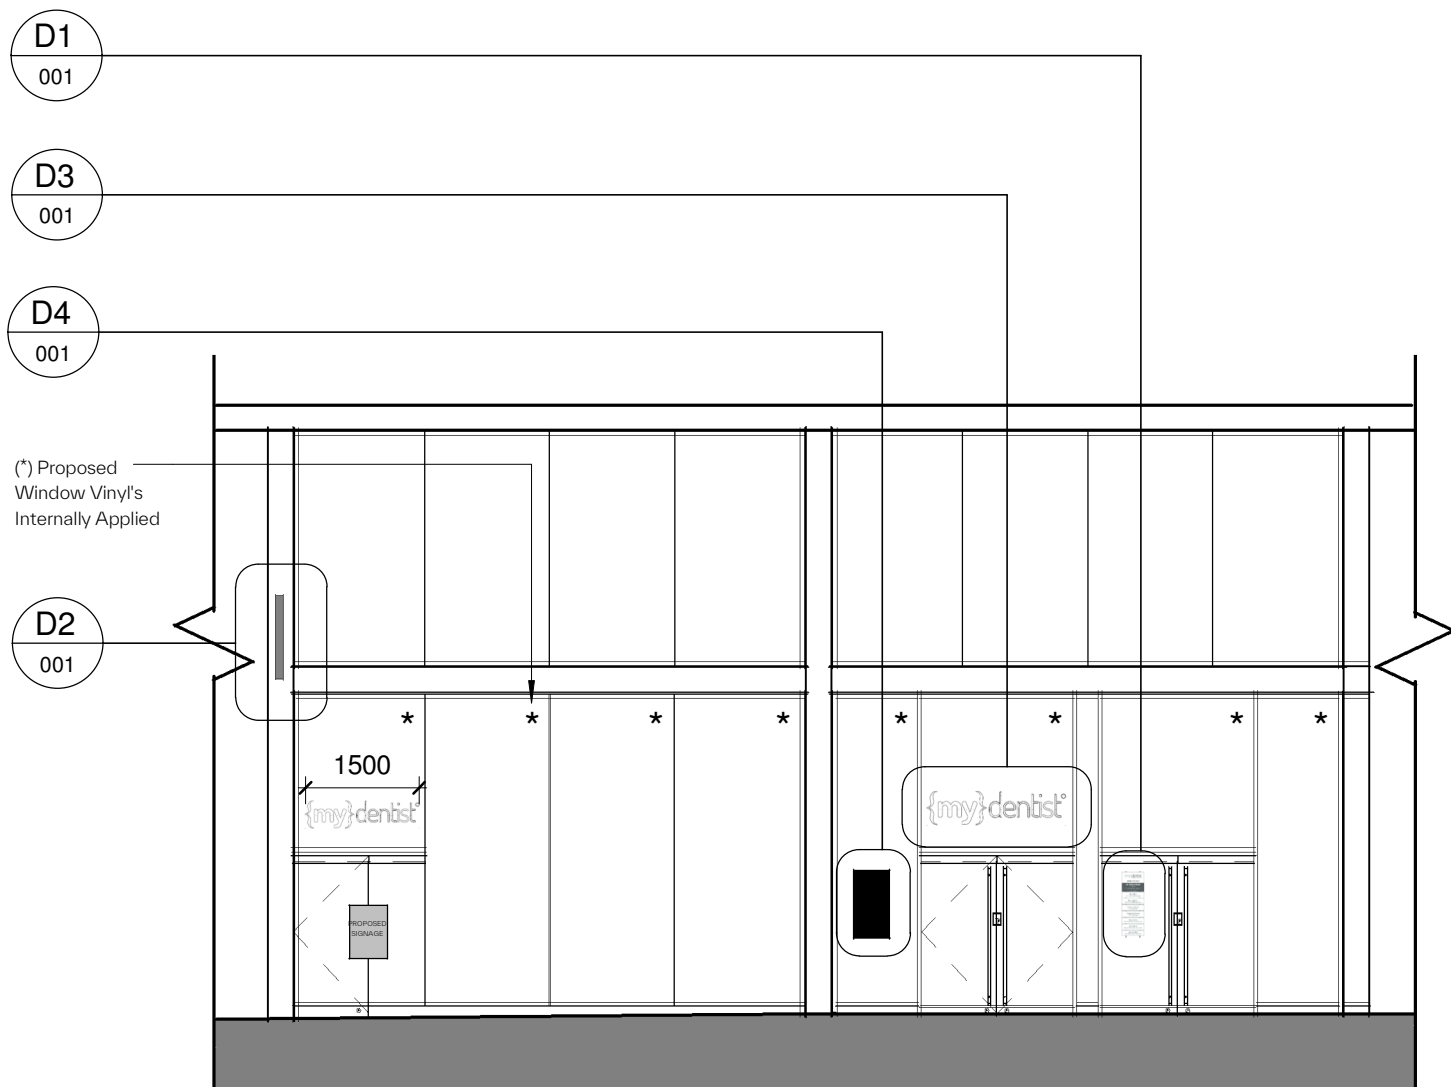

Proposed Elevation
1: 100

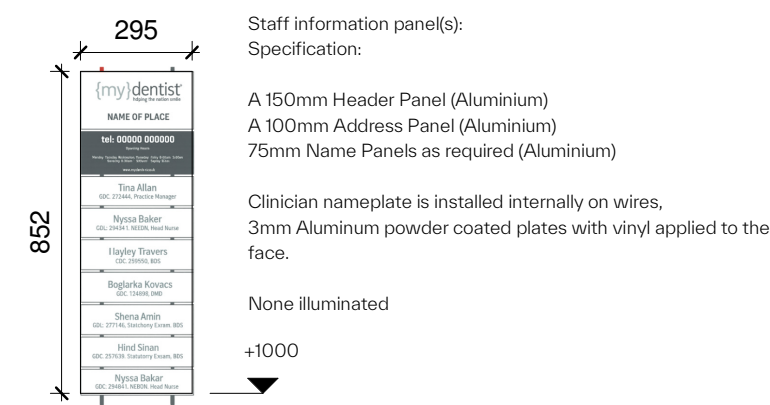


Staff Information Panel
1: 20

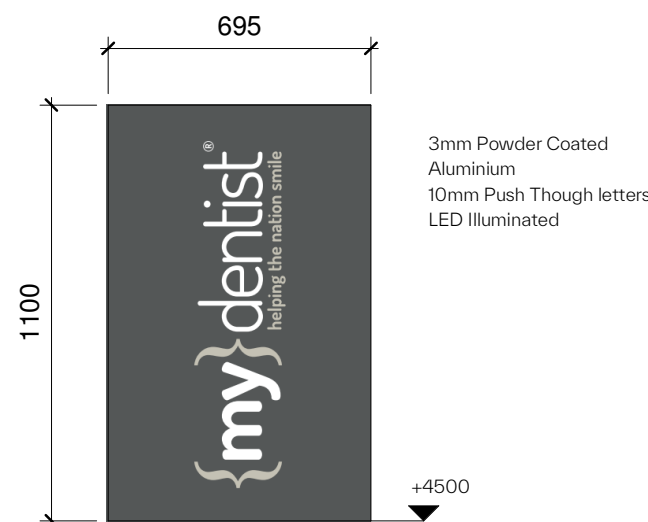

Projecting Sign (Side Elevation)
1: 20



Illuminated Fascia Sign
1: 20

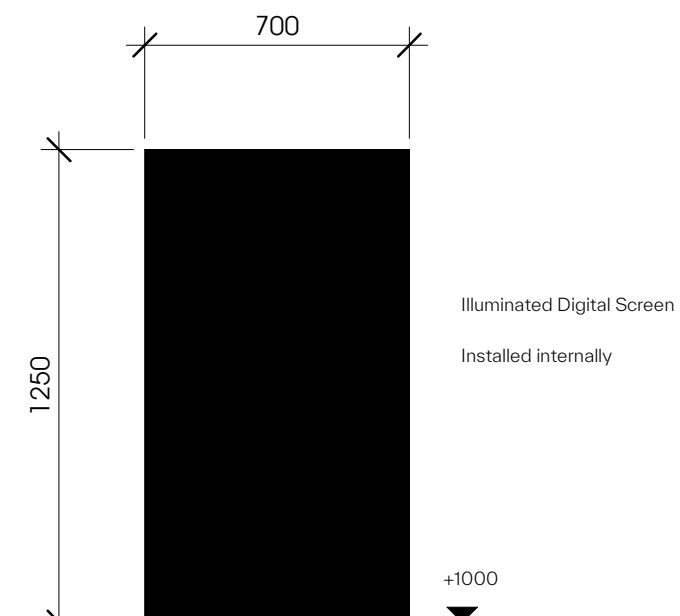

Digital Screen
1: 20

PEGASUS
CONCEPTS LIMITED

PROJECT NAME & LOCATION	
MyDentist, Unit F18/19, 7 South Street, The Rock, Bury, BL9 0JS	
DRAWING TITLE.	
Existing and Proposed Signage	

PROJECT NO.	DWG NO.	REV.	DRAWN.	CHECK.
AQ94	001		DC	JS
SCALE:		As indicated @ A1		

UNIT 14
Chorley Central Business Park
Stump Lane, Chorley
PR6 0BL
T: +44 (0) 1257 267 234
www.pegasusconcepts Ltd.com

STATUS:
Planning
DATE:
22/1/25