


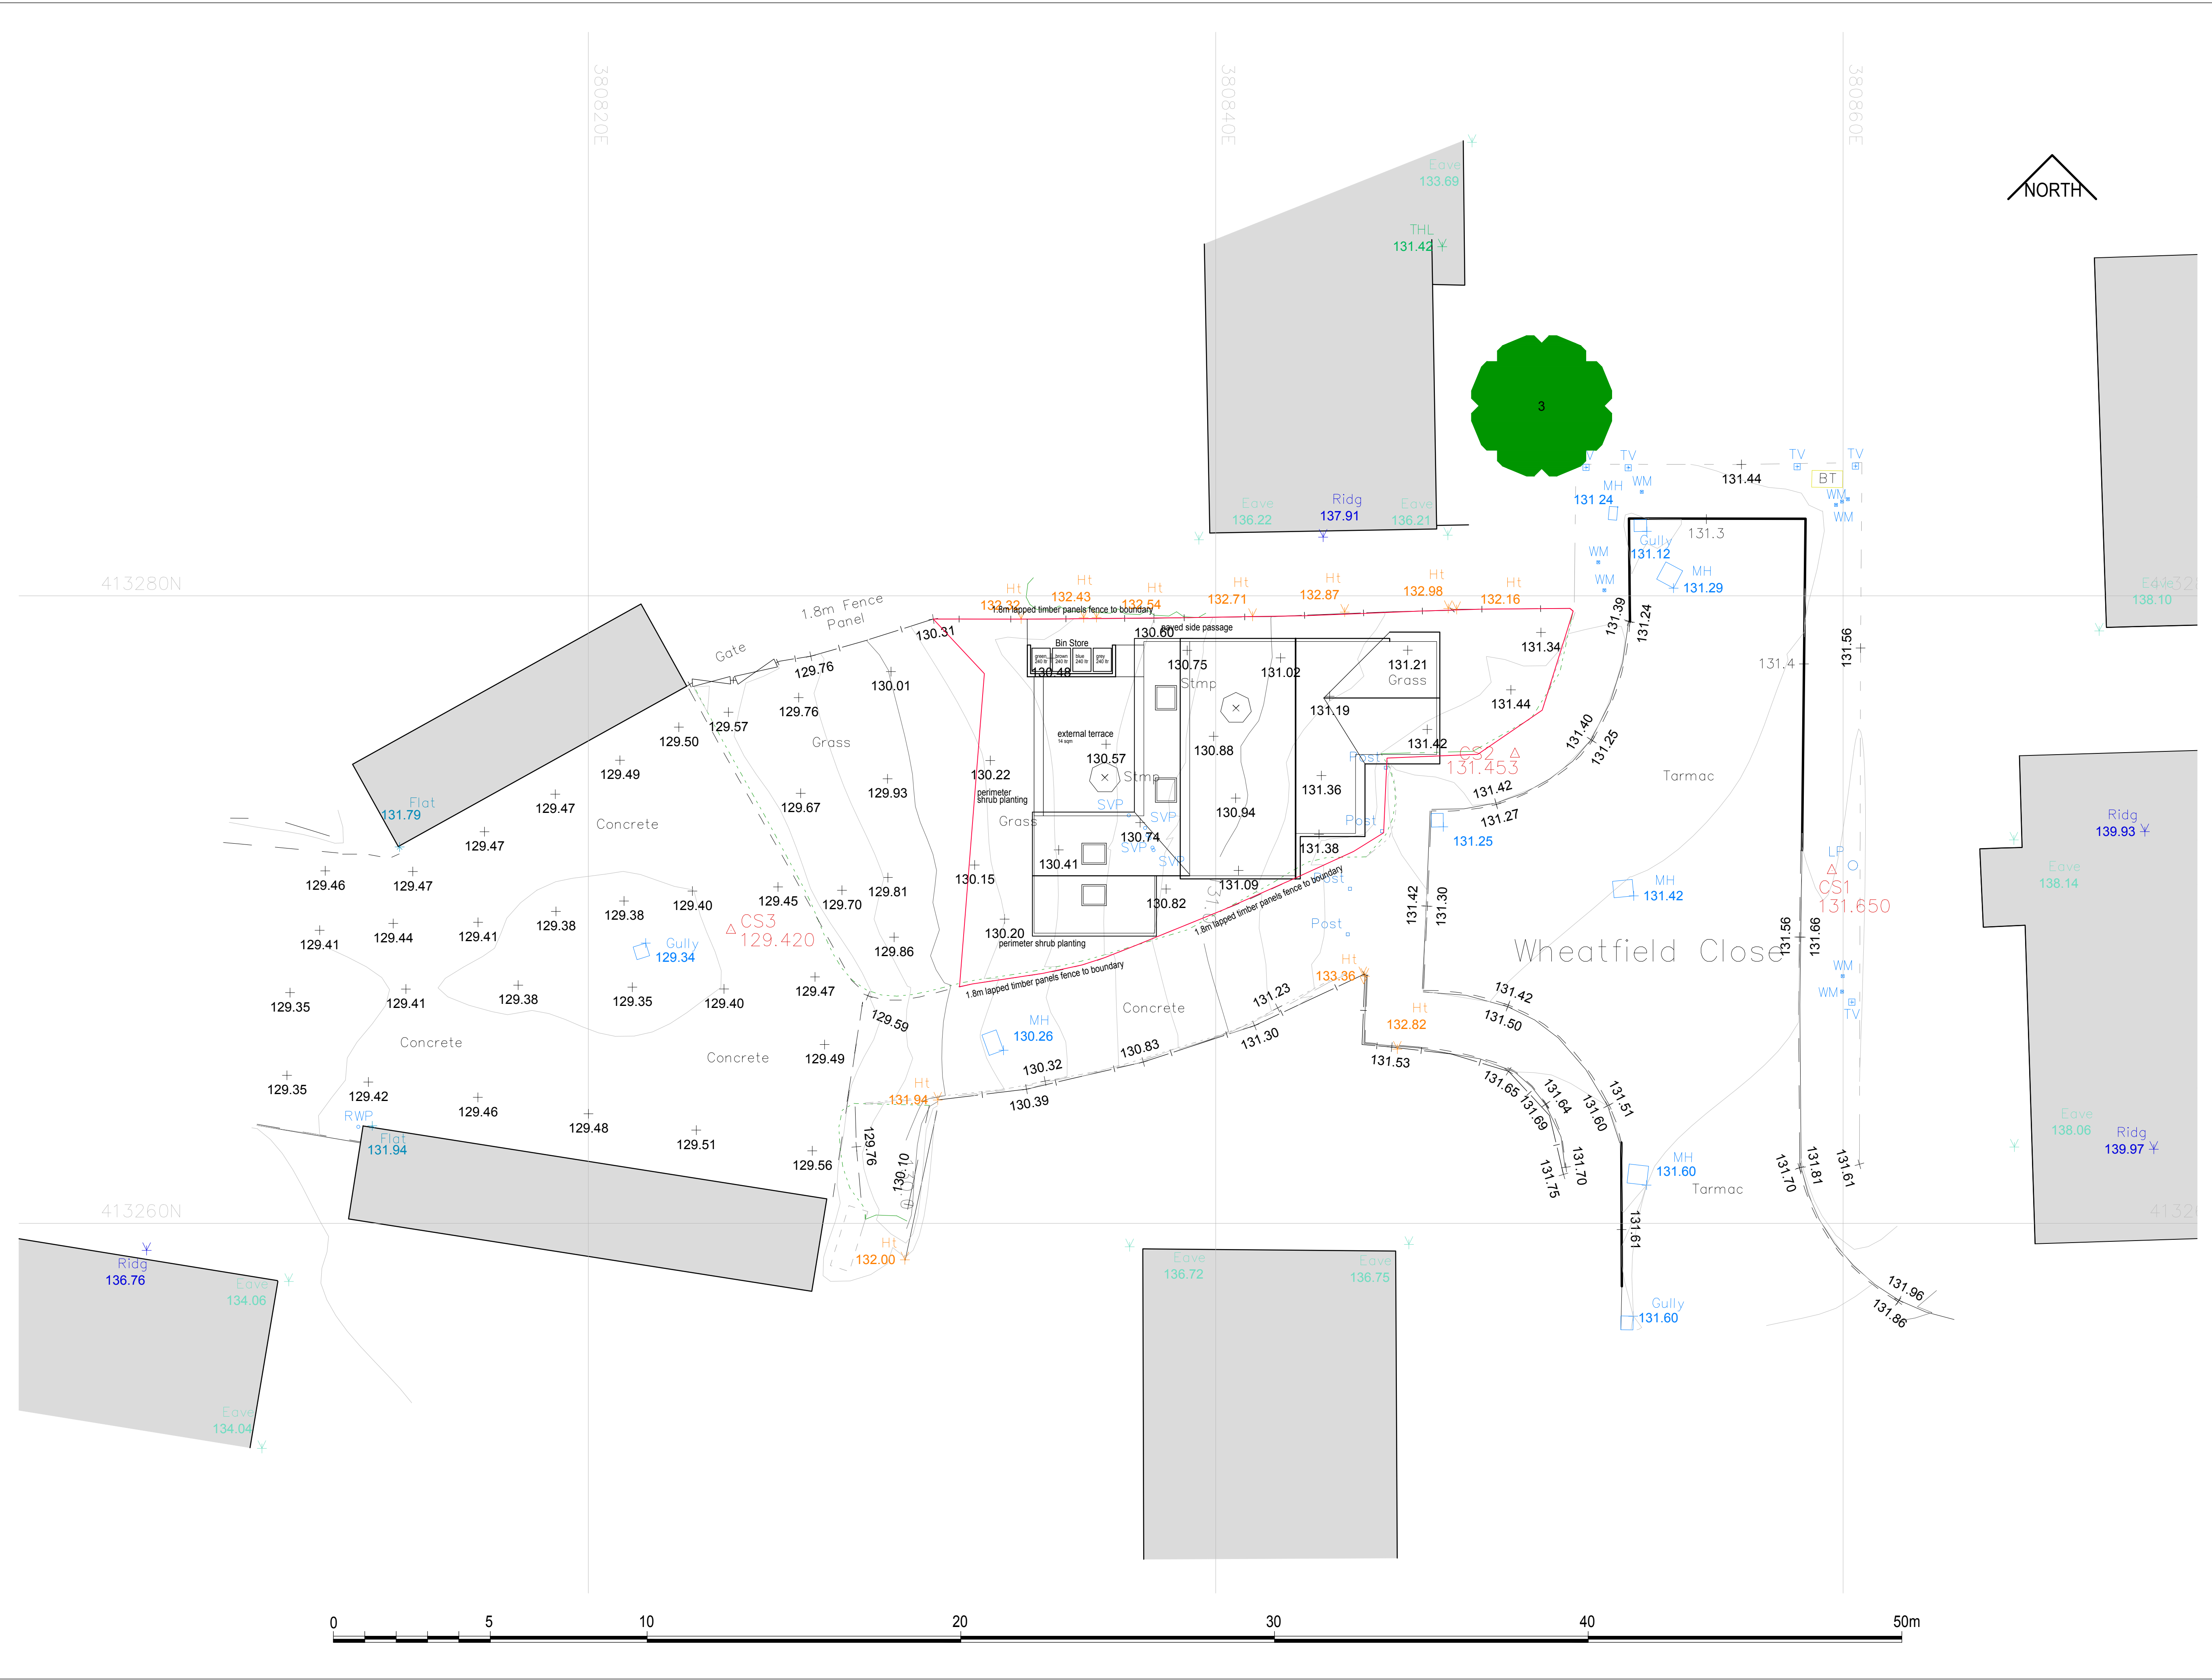

**MATERIALS**

**Roof**  
Red concrete pantile roof to match adjacent properties.

**Walls**  
Sandy red facing brick to match adjacent properties.

**Windows & Doors**  
White UPVC.

**Fascia Boards**  
Self finished off-white composite board or treated timber with off-white gloss paint finish.

**Rainwater Goods**  
Black UPVC.

**Boundary Fencing**  
Horizontal lapped timber panels.

**C** Site boundary corrected, study area revised at ground floor. 13.08.25

**B** Bin store, garden layout and fencing annotation added. 03.04.24

**A** Planning submission. 15.02.24

CLIENT  
**Haleem Enterprises Ltd**

PROJECT  
**Detached House**

LOCATION  
**Land adjacent to  
26 Wheatfield Close  
BL9 6XD**

DRAWING TITLE  
**Proposed  
Site Plan**

Scale@A1  
**1:100**

Project Ref. Drawing No.  
**2230 SP01**

Status  
**PA**

Rev.  
**C**