




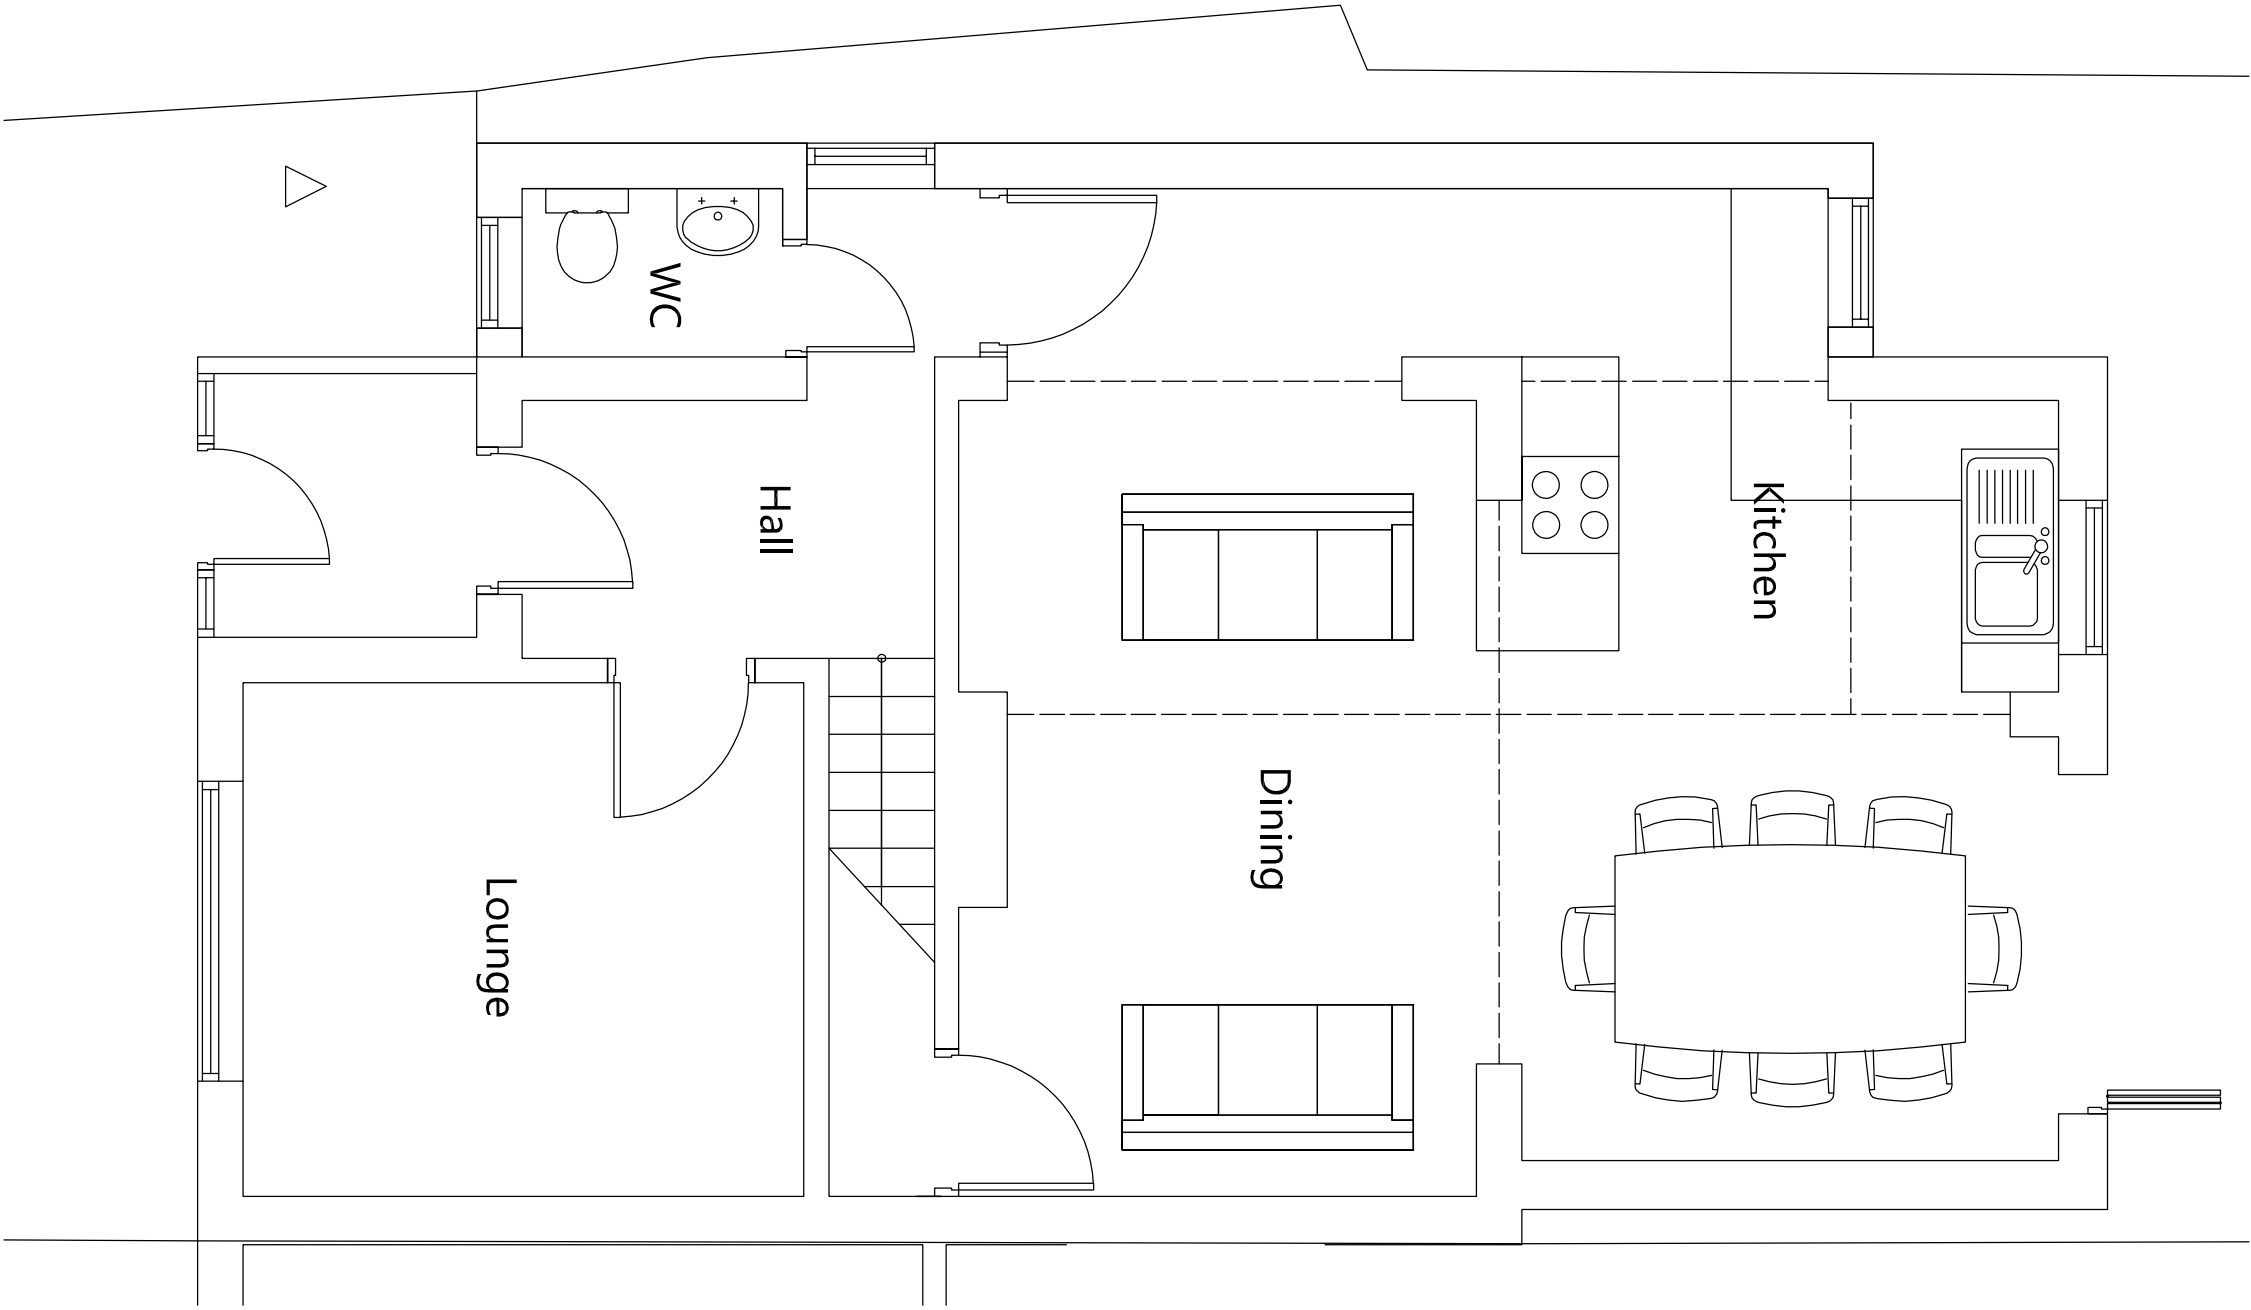


GROUND FLOOR PLAN.

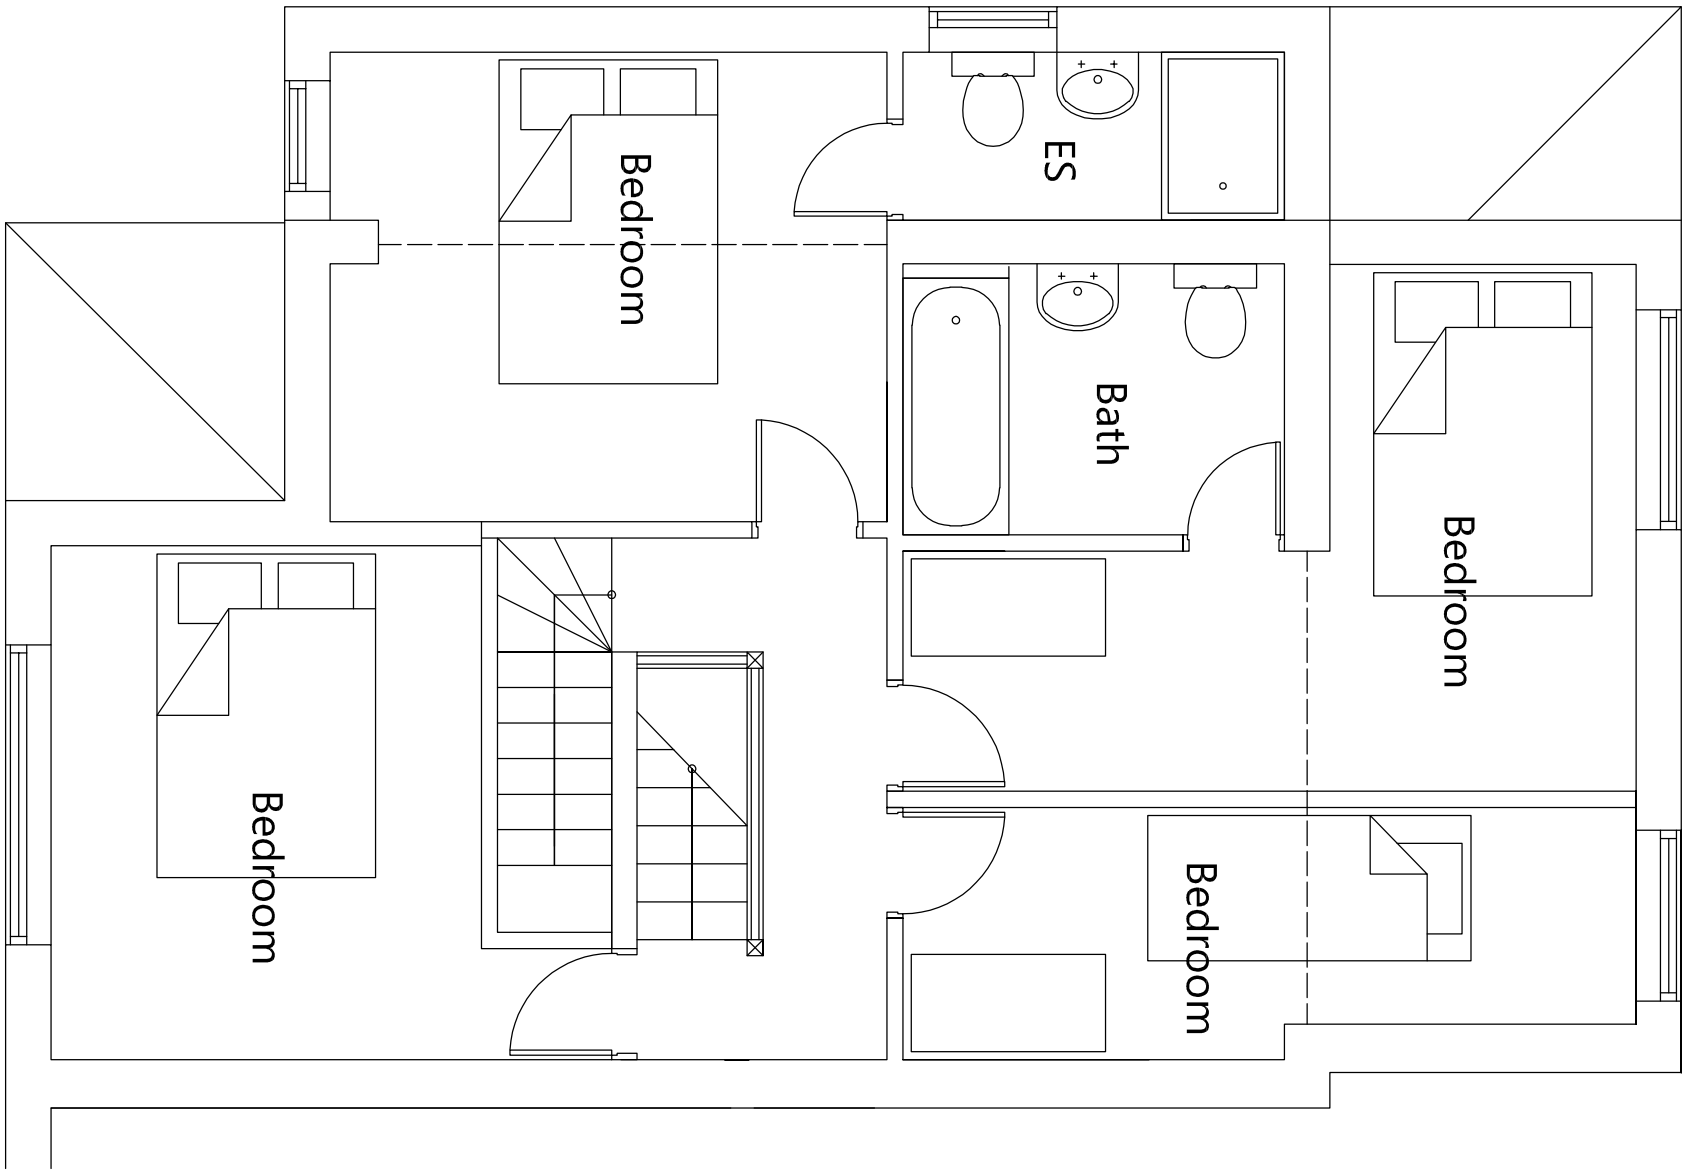


FIRST FLOOR PLAN.

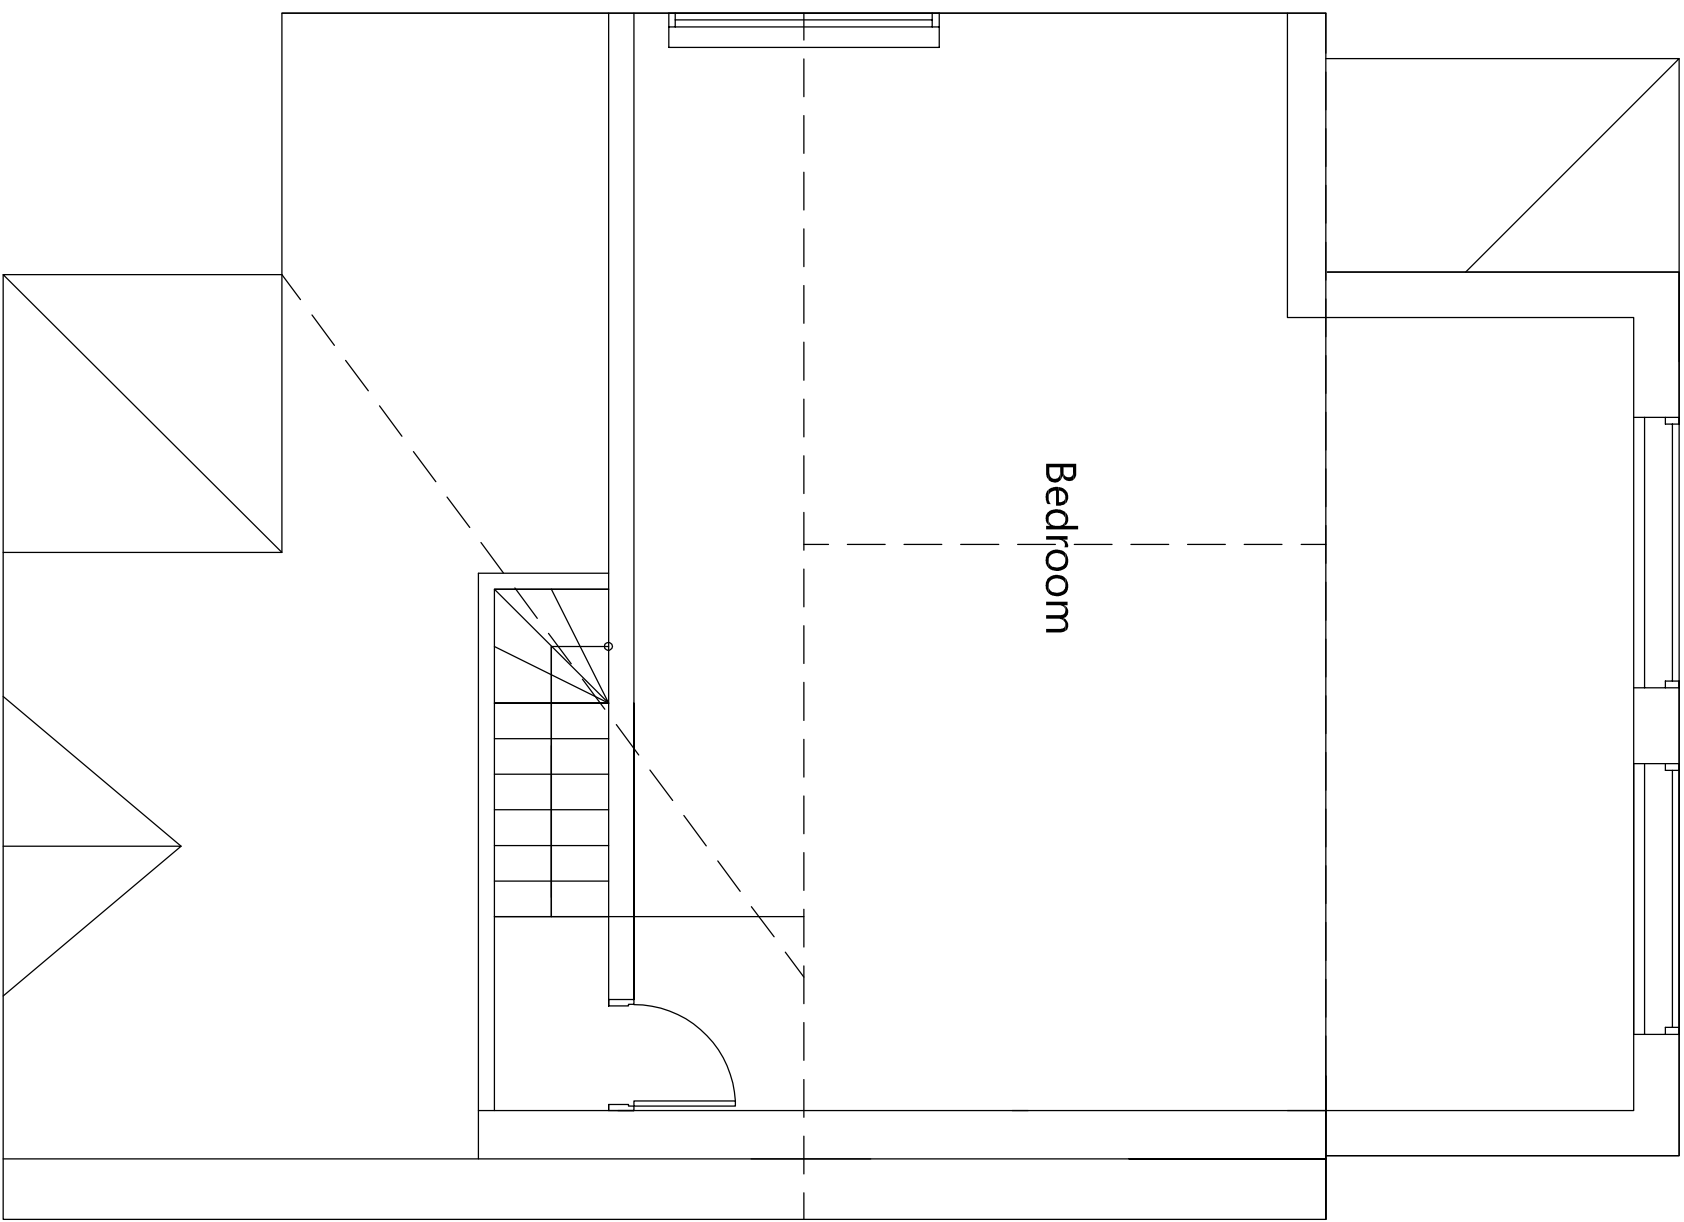


ROOF PLAN.

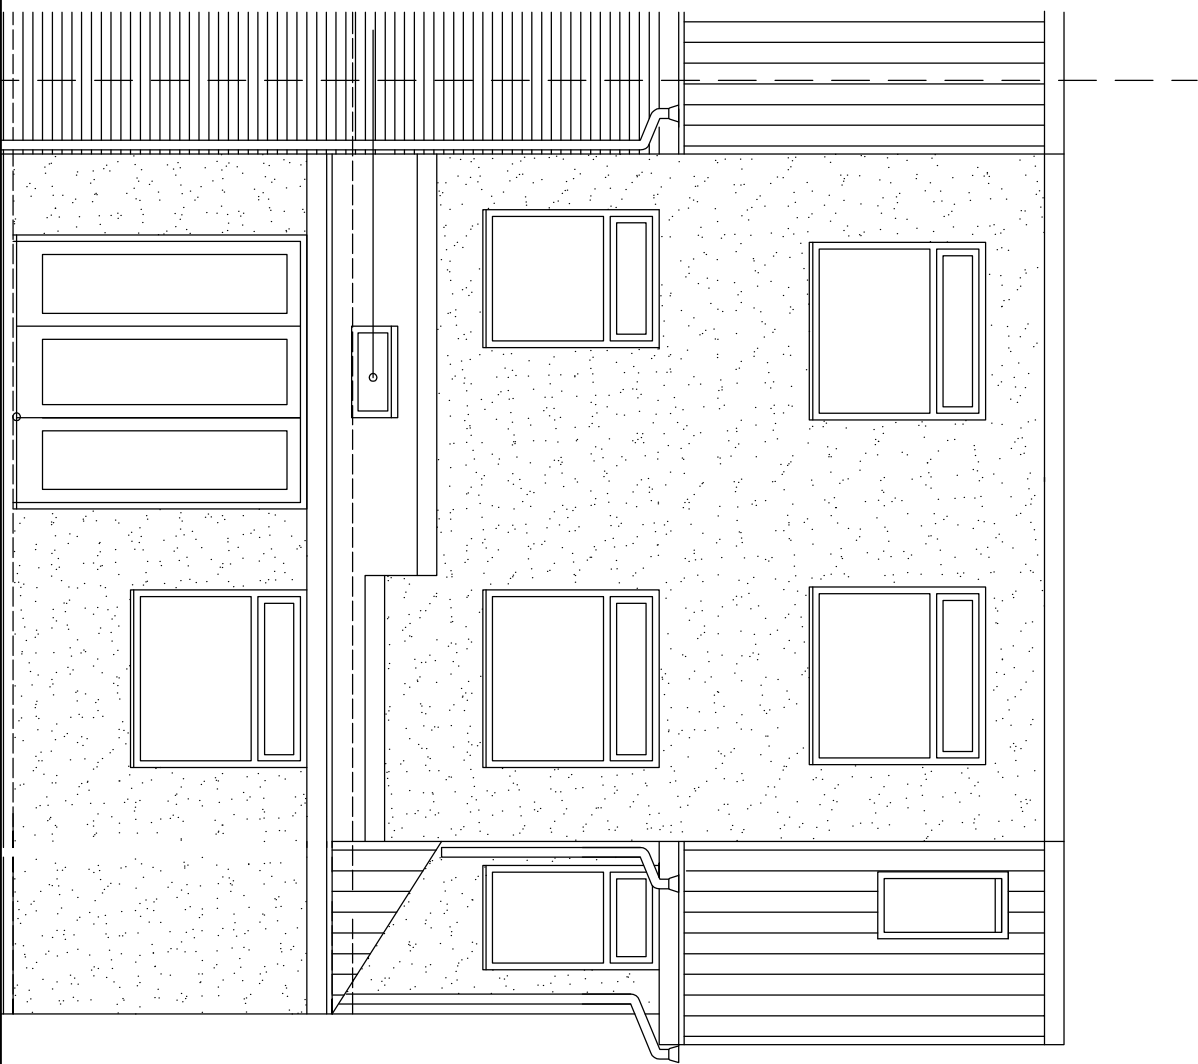

REAR

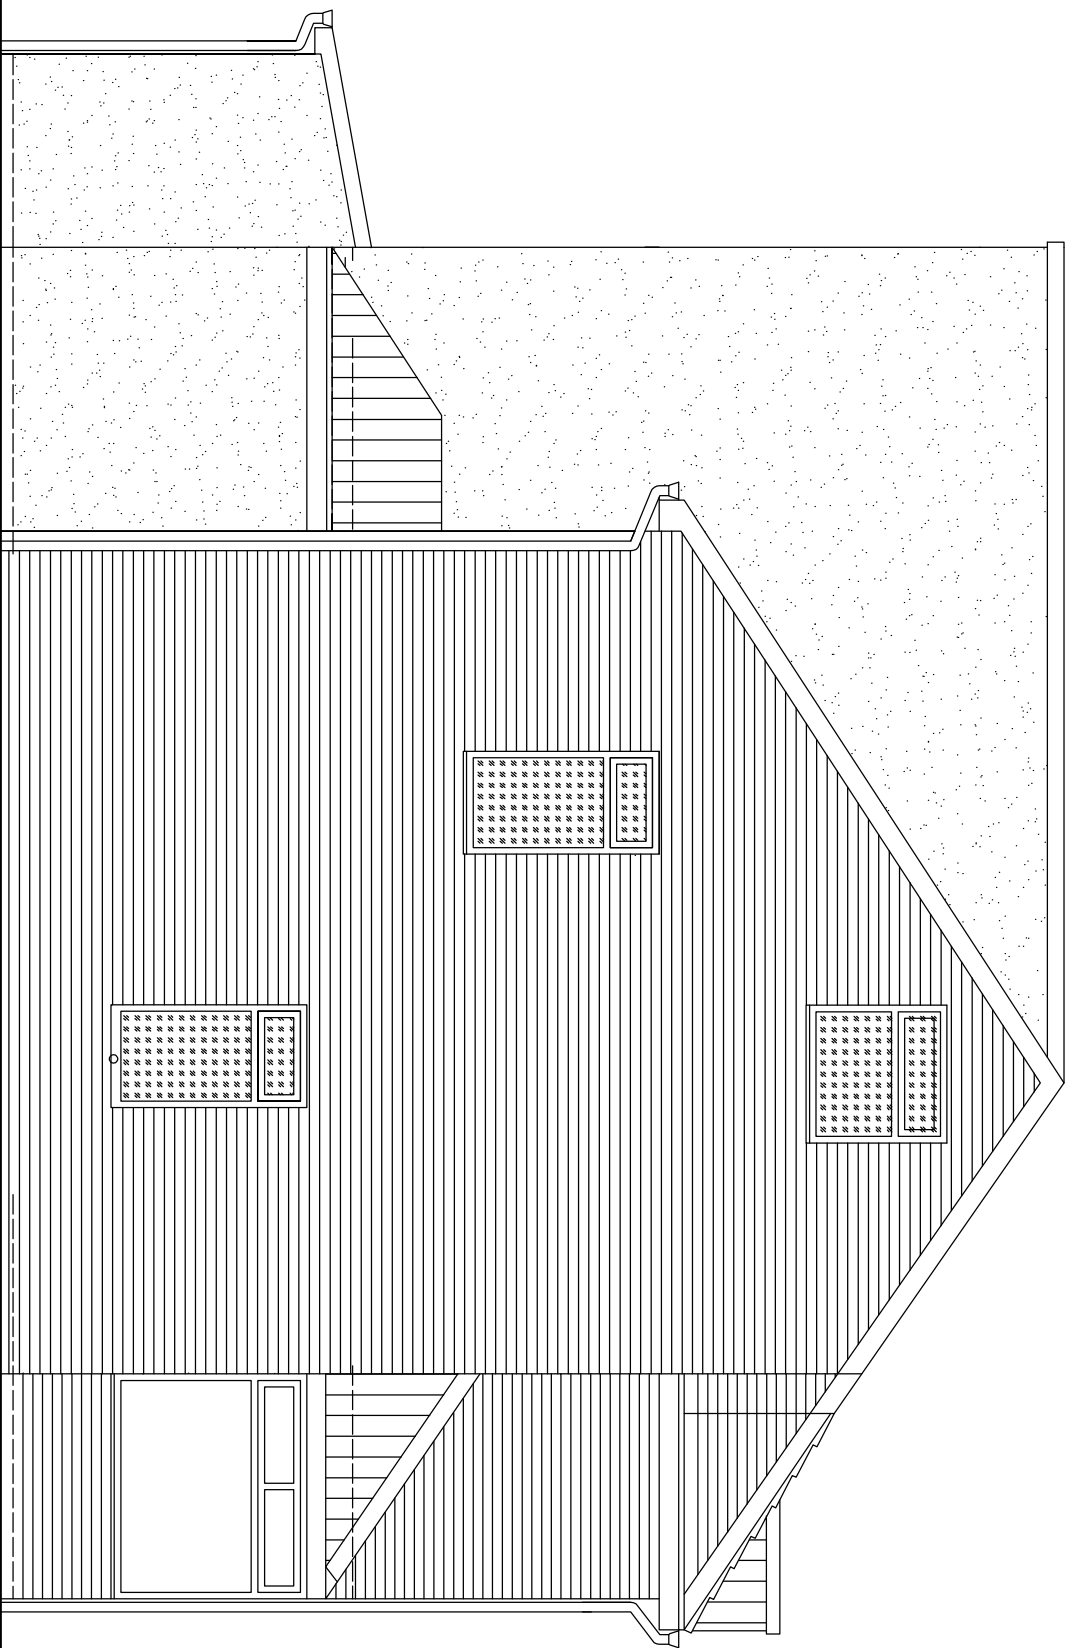

SIDE

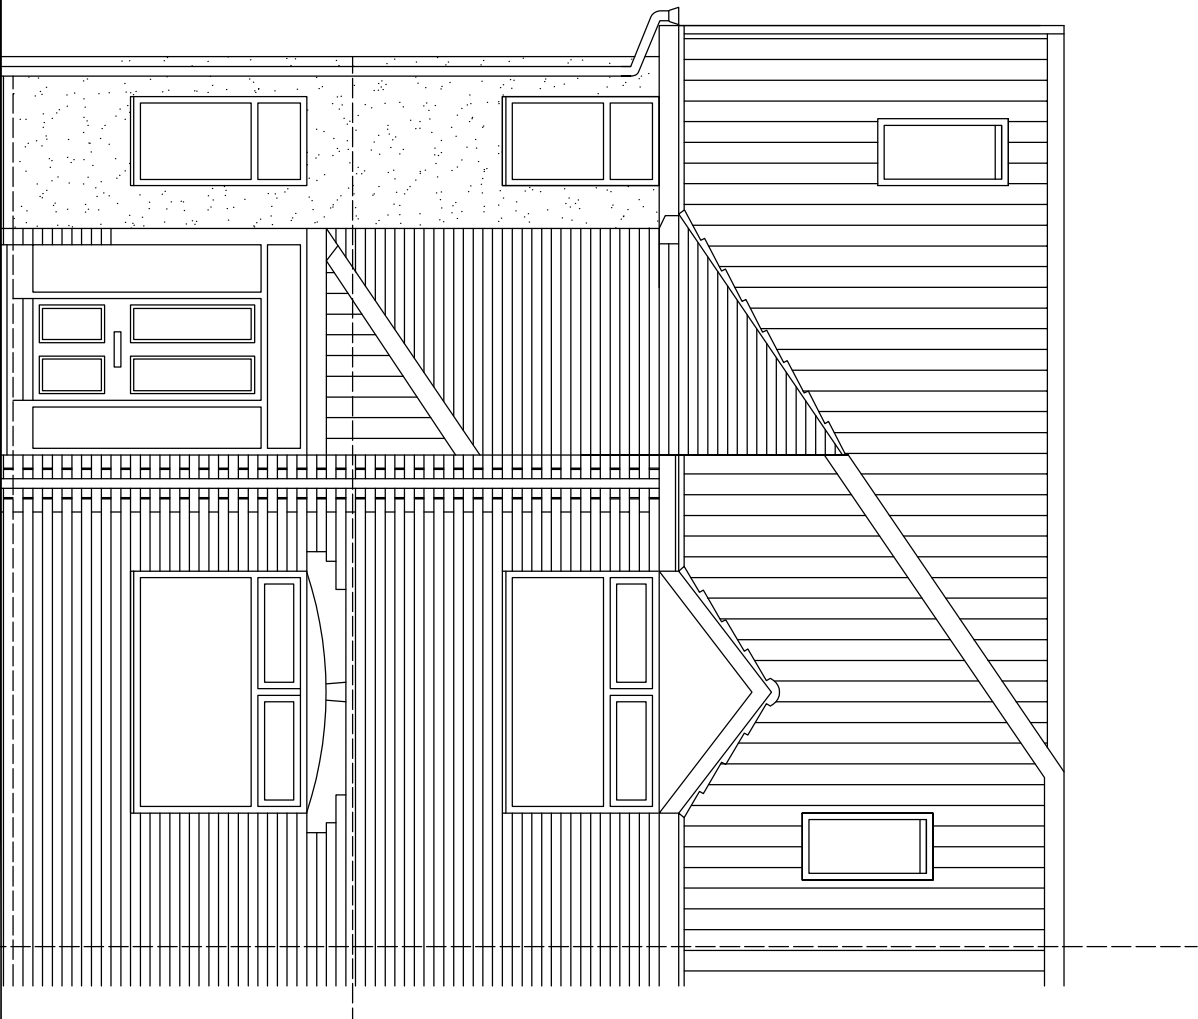

FRONT

Client:
Mr Rahees Hussain

Project/Detail:
60 Meade Hill Road, Prestwich

Title:
Proposed Plans.

Scale/Sheet	Drawn ref	Project Stage	Rev
1:50 @ A1	201117/02	Building Regs	-
Drawn:	RC	Building Regs	

T: 0799719580 E: contact@ipcsl.co.uk W: www.ipcsl.co.uk
Company No. 3285519 Cdn Registered Practice No. 021507

© The copyright of this drawing is vested with IPC Architectural Practice Ltd. All use is subject to the company granting a license to the client for use during the project only. Any other use, including on site, without the prior written consent of IPC Architectural Practice Ltd. is prohibited. Do not scale from the drawing, use as directed immediately to IPC Architectural Practice Ltd.