

SHEET ID: 117BORREVA
DATE: 01/07/2023

SITE ADDRESS

117 Bury Old Road
Prestwich
Bury
M25 0EQ

DRAWINGS LIST

Existing:
East Elevation
West Elevation
North Elevation
South Elevation
Site Plan
Roof Plan
Ground Floor Plan
First Floor Plan
Second Floor Plan



DESIGNER
Nasar Ishfaq
JAAN Architects Ltd
www.JAANarchitects.co.uk
07817 086 944

CLIENT


Mr Zeshan Rehmani

Proposed:
East Elevation
West Elevation
North Elevation
South Elevation
Site Plan
Roof Plan
Ground Floor Plan
First Floor Plan
Second Floor Plan


Note: Materials to match existing where possible

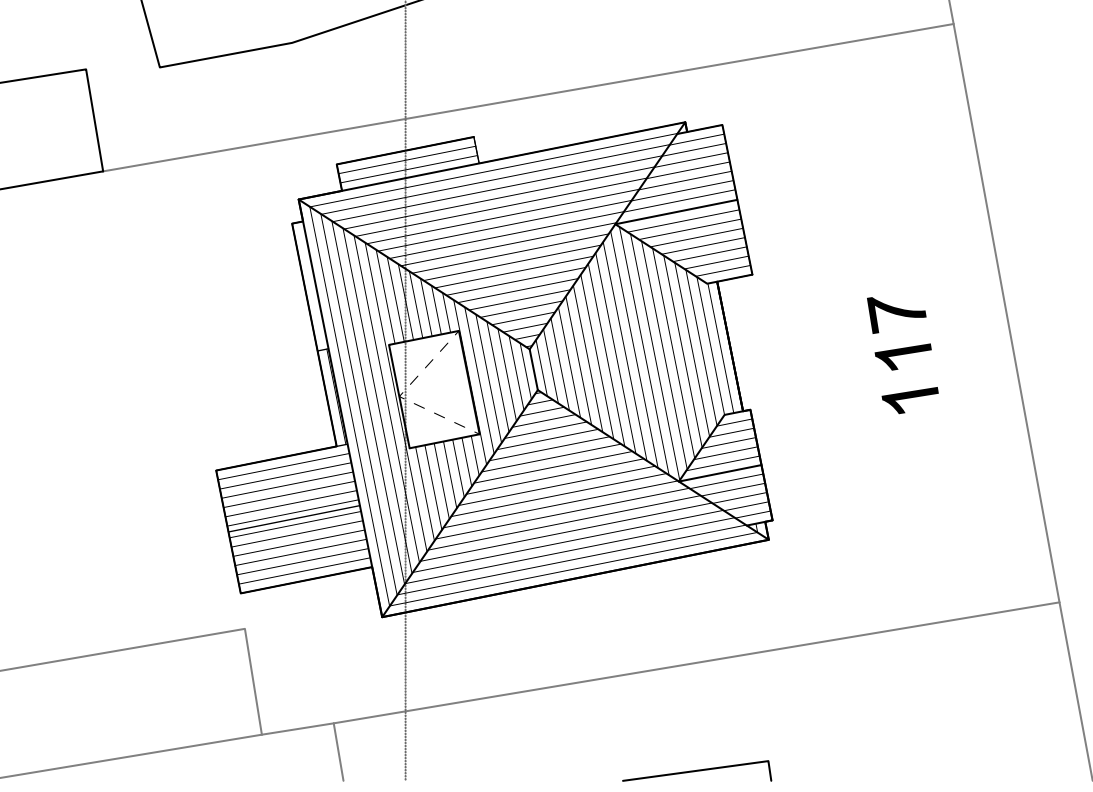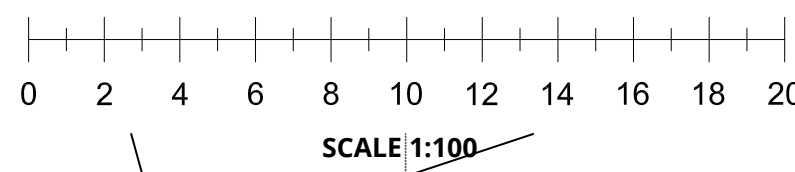


ROOF PLAN
SCALE 1:200
EXISTING - E001

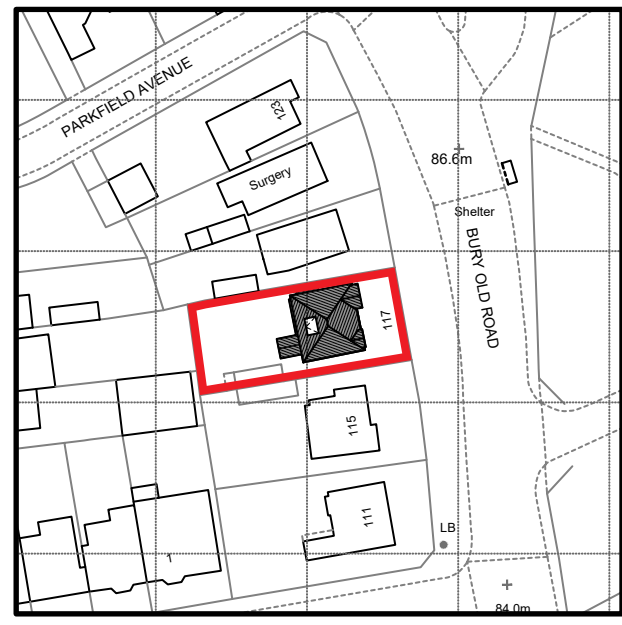


SITE PLAN
SCALE 1:1250
EXISTING - E002

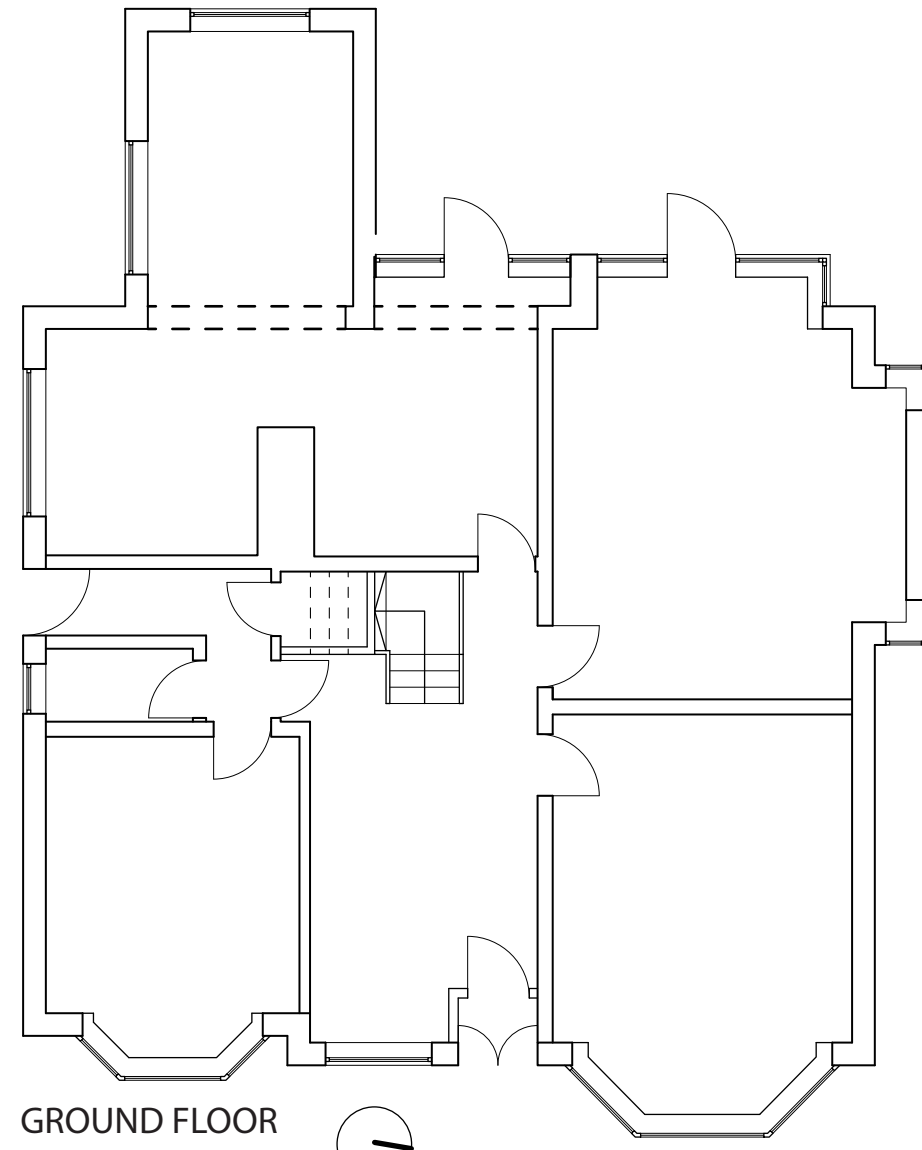


GROUND FLOOR
SCALE 1:100
EXISTING - E003

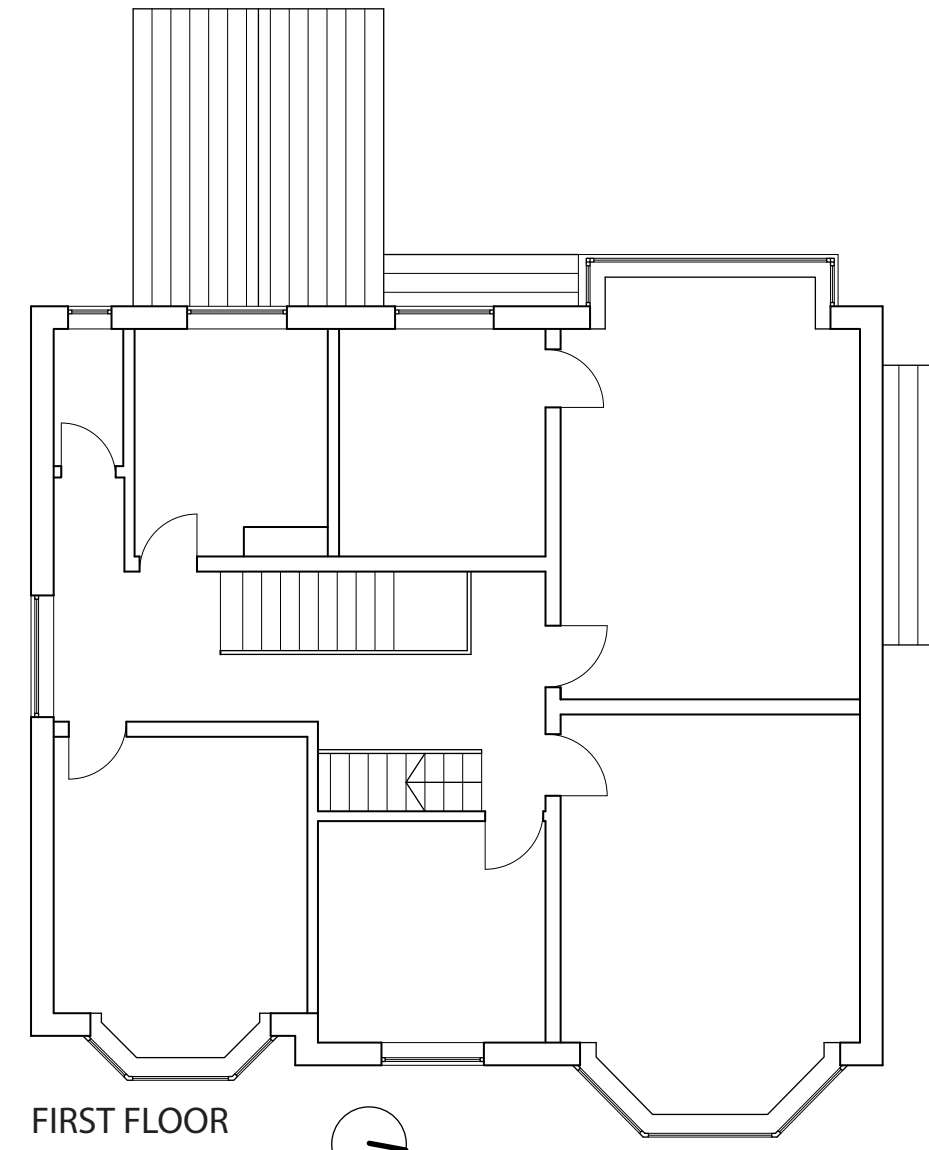


FIRST FLOOR
SCALE 1:100
EXISTING - E004

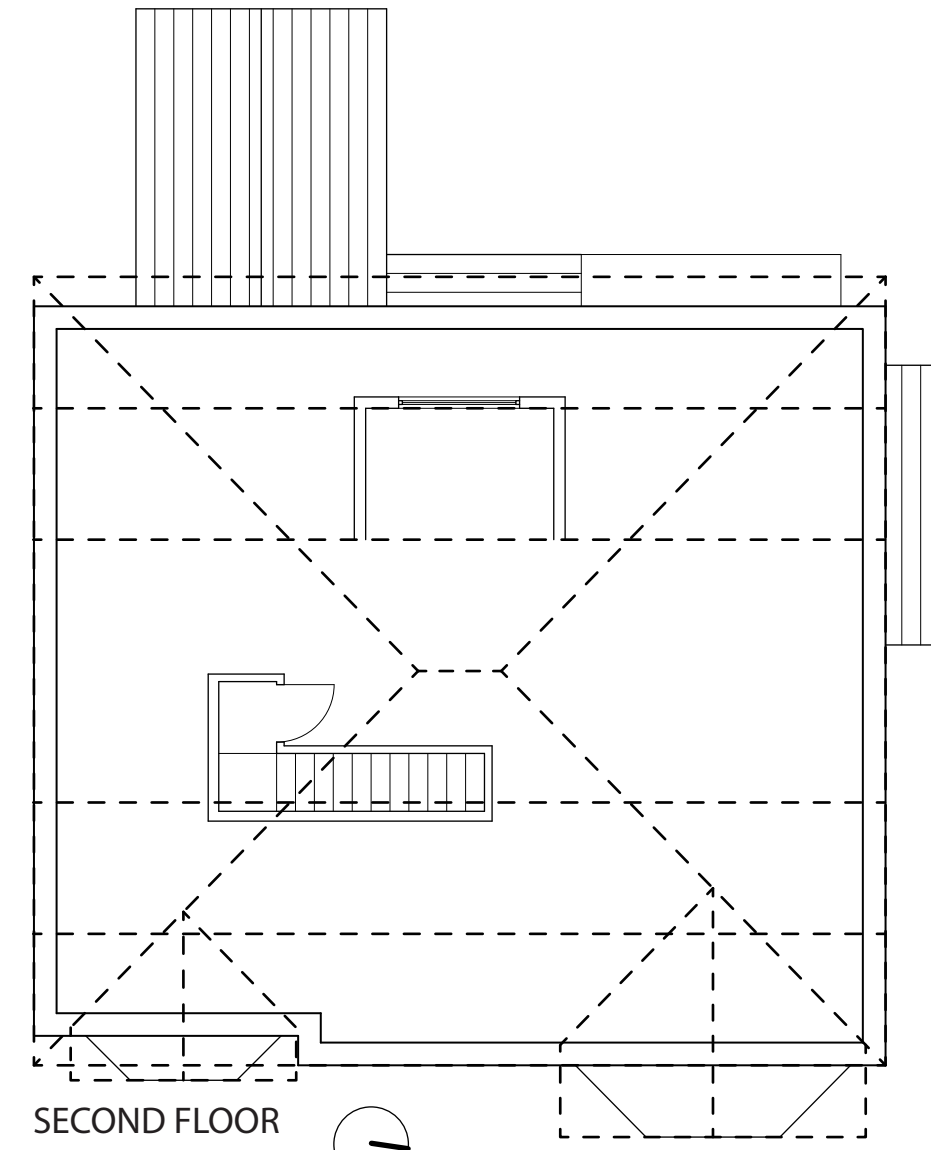


SECOND FLOOR
SCALE 1:100
EXISTING - E005

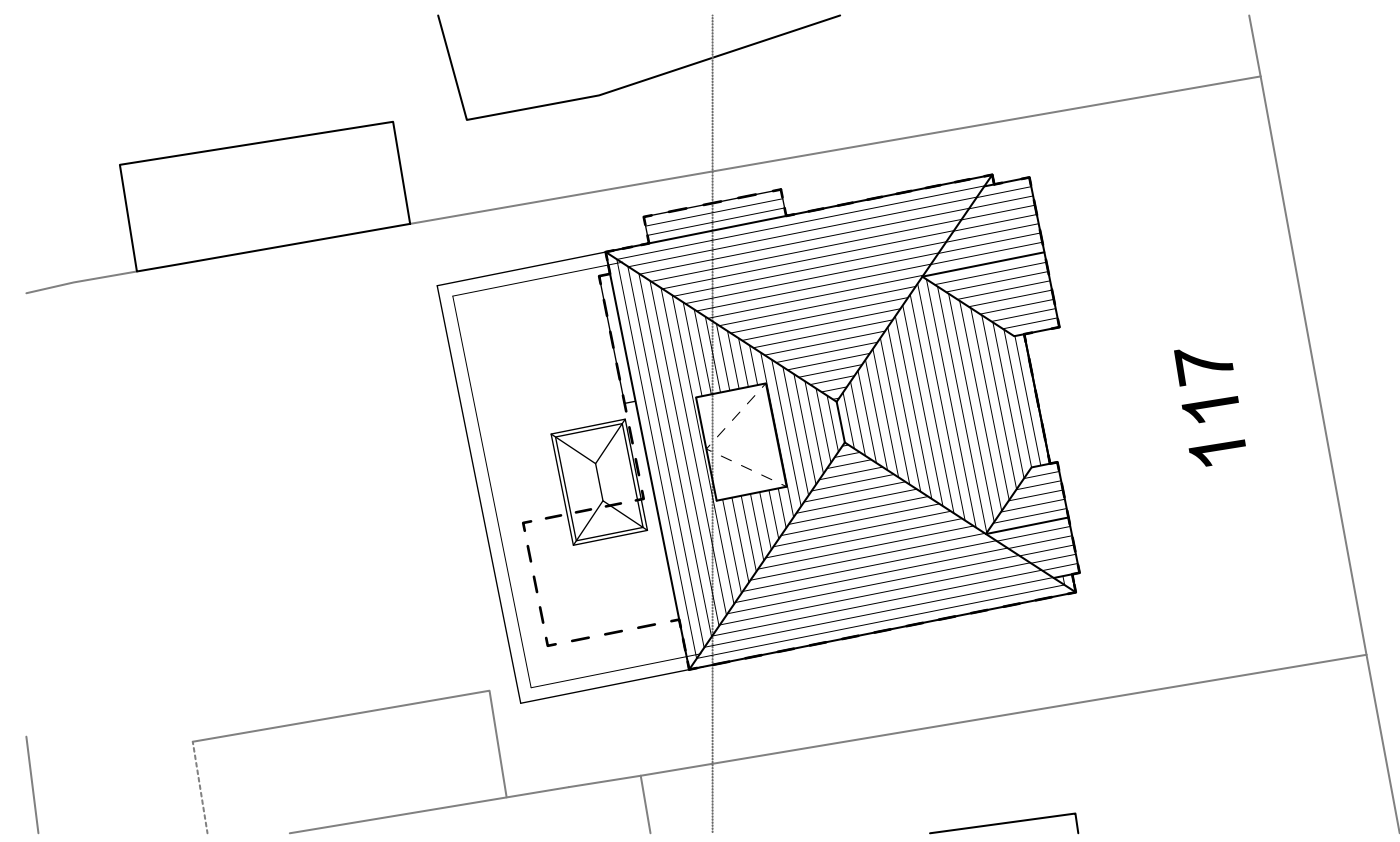


ROOF PLAN
SCALE 1:200
PROPOSED - P001

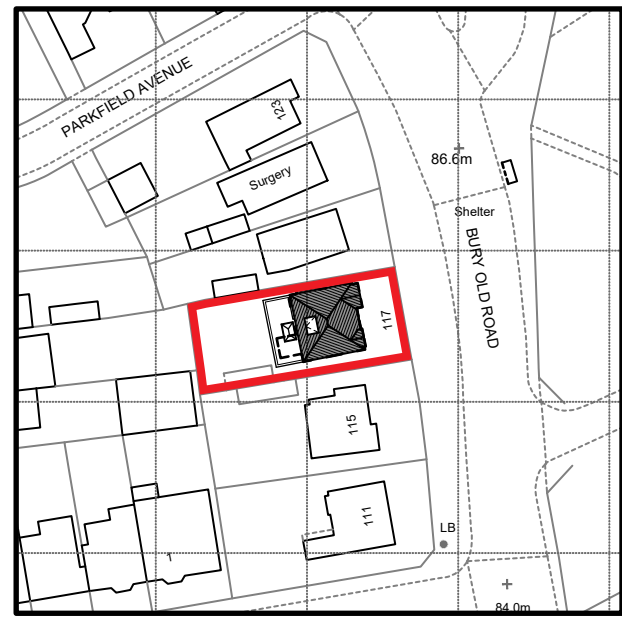


SITE PLAN
SCALE 1:1250
PROPOSED - P002

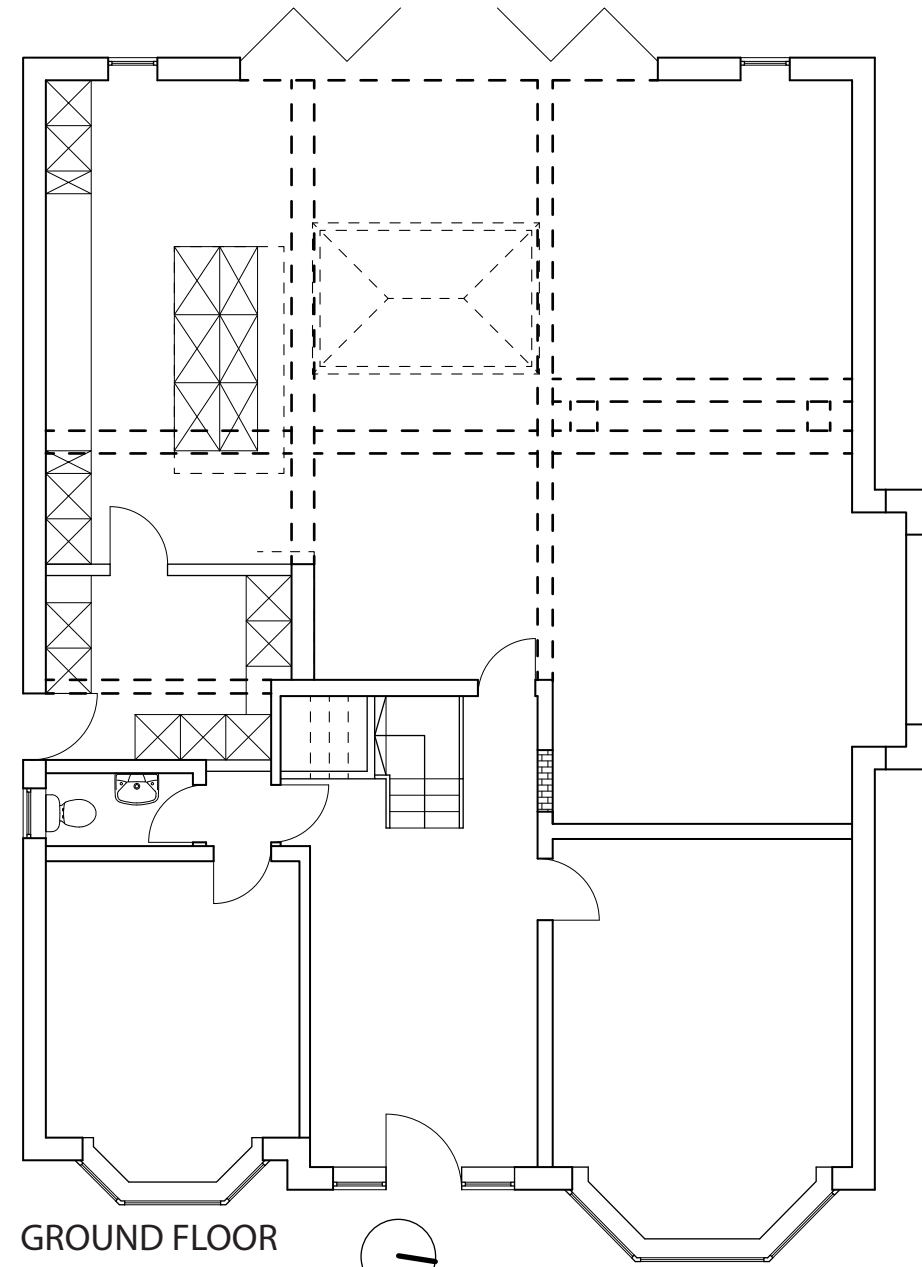

GROUND FLOOR
SCALE 1:100
PROPOSED - P003

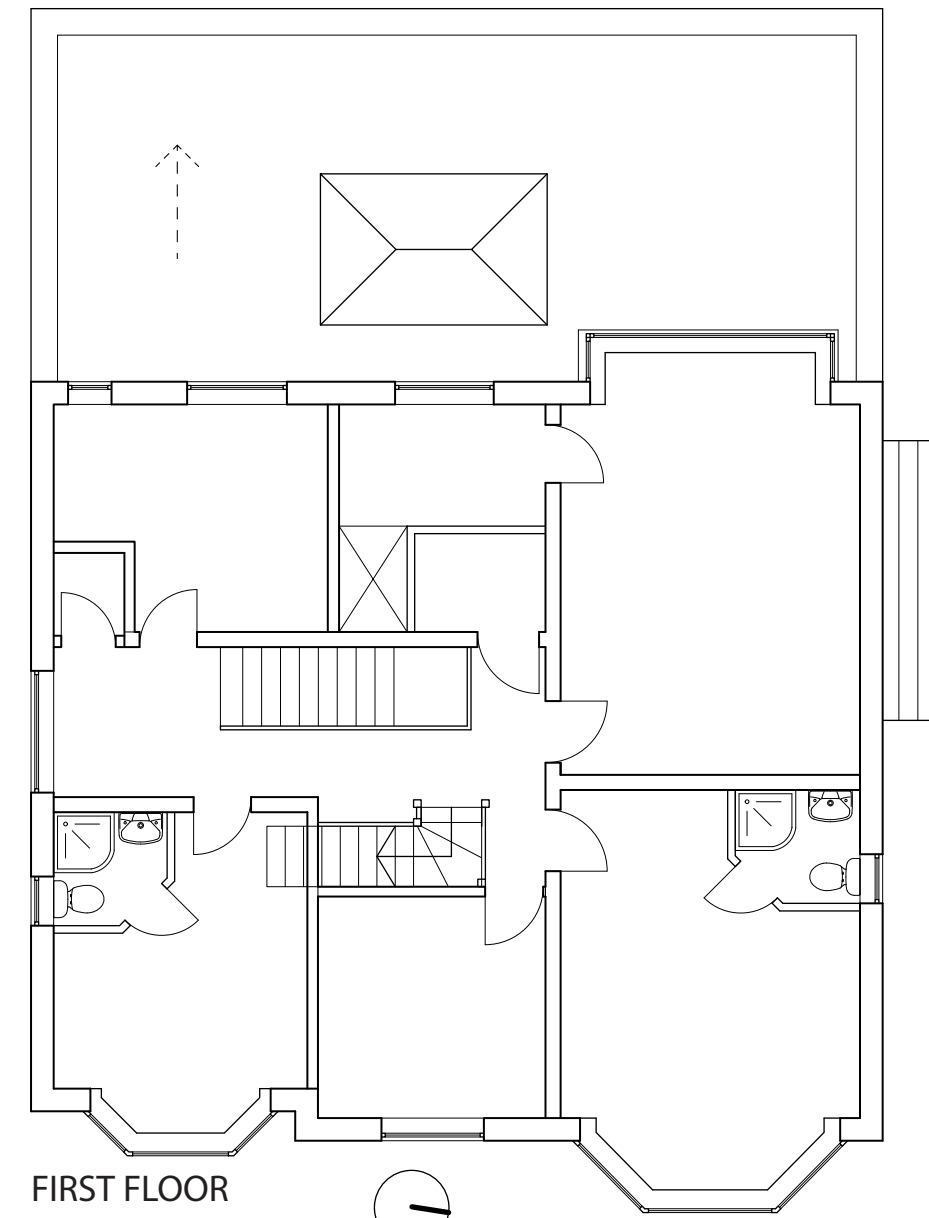

FIRST FLOOR
SCALE 1:100
PROPOSED - P004

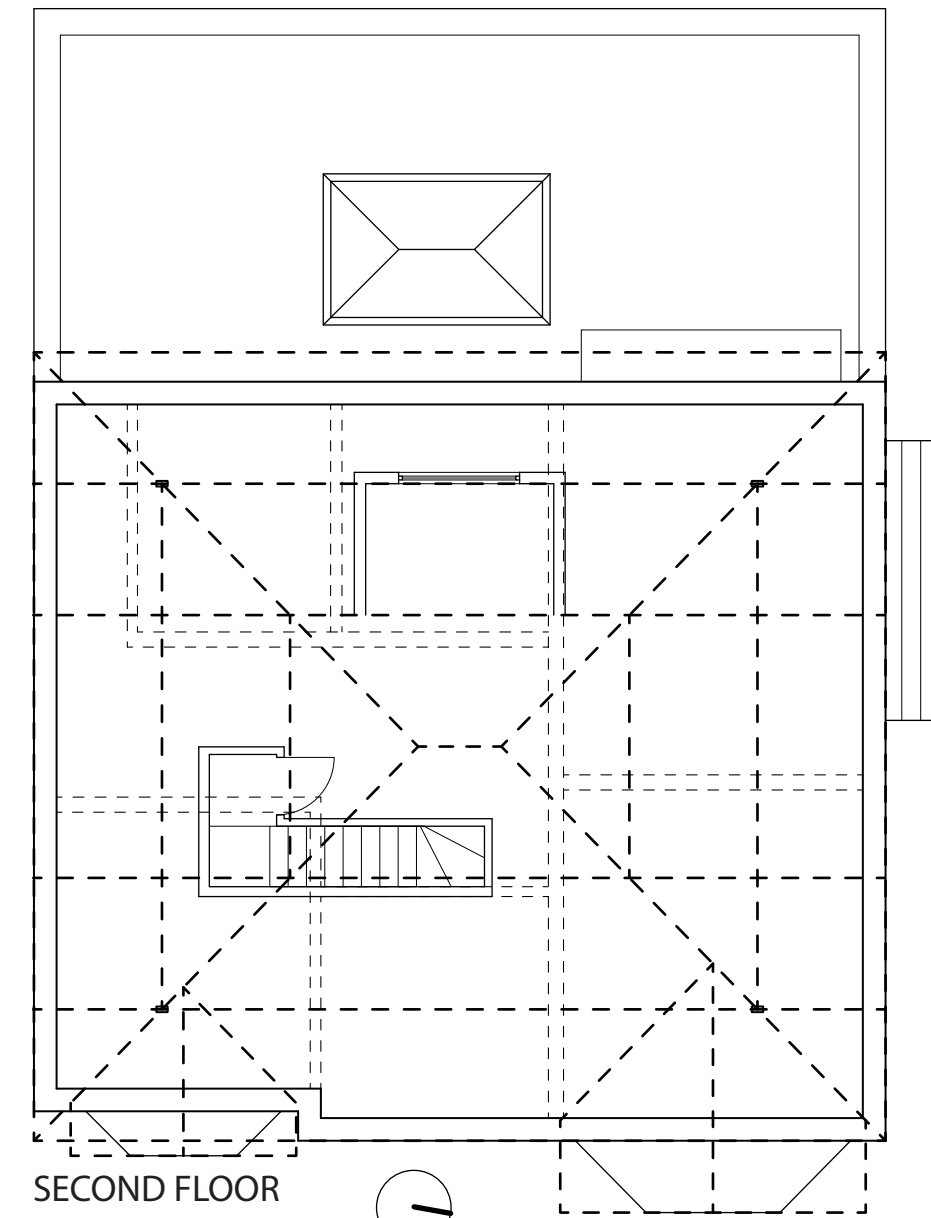


SECOND FLOOR
SCALE 1:100
PROPOSED - P005



EAST ELEVATION
SCALE 1:100
EXISTING - E006



WEST ELEVATION
SCALE 1:100
EXISTING - E007

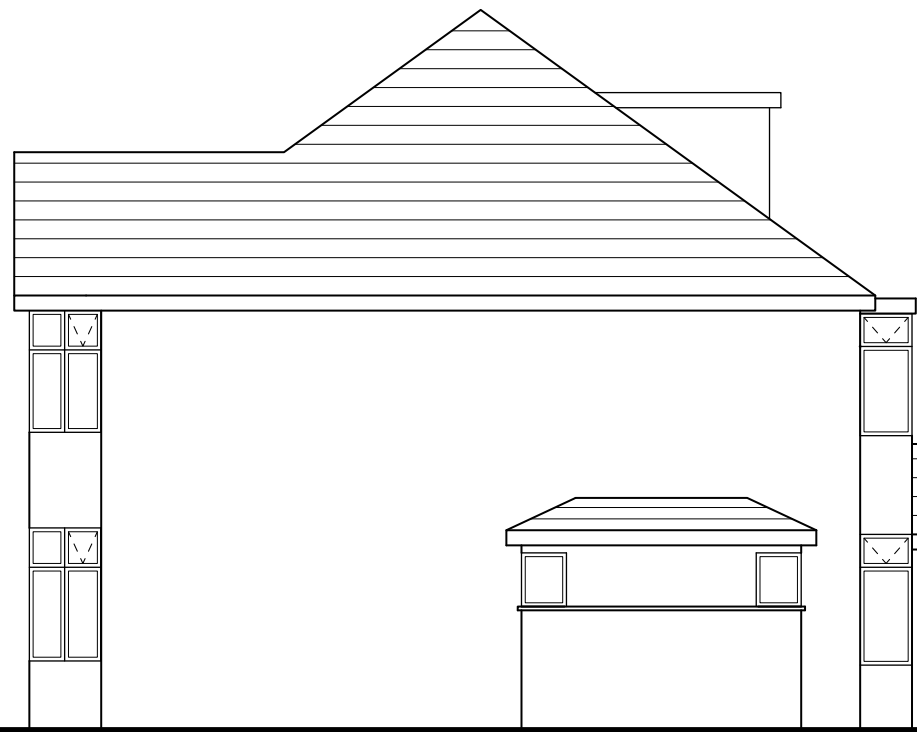


NORTH ELEVATION
SCALE 1:100
EXISTING - E008




SOUTH ELEVATION
SCALE 1:100
EXISTING - E009



EAST ELEVATION
SCALE 1:100
PROPOSED - P006

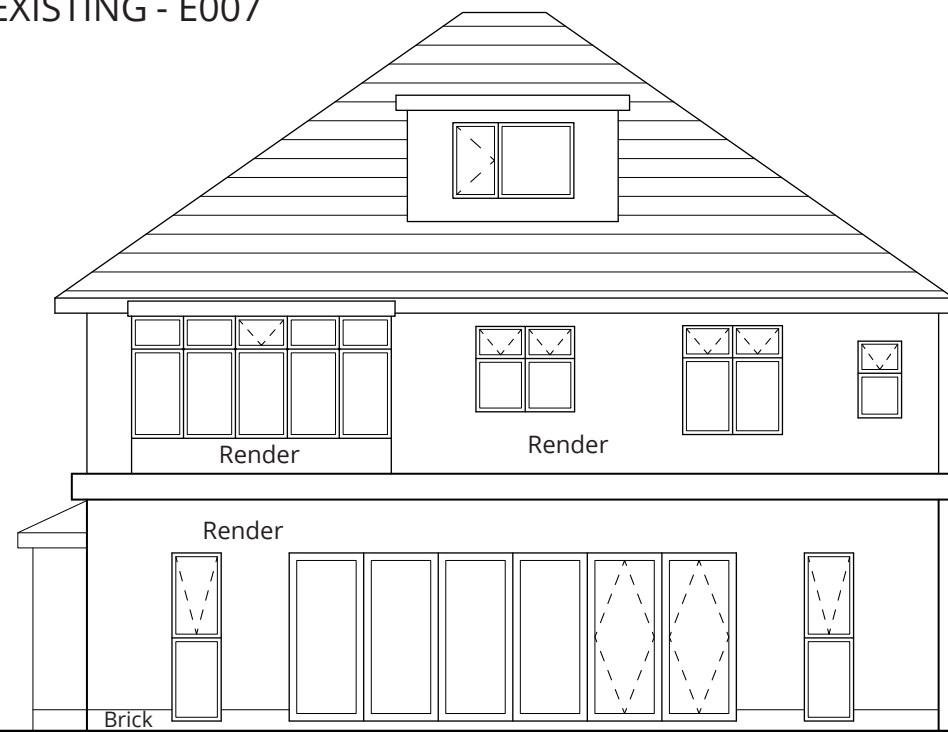

WEST ELEVATION
SCALE 1:100
PROPOSED - P007

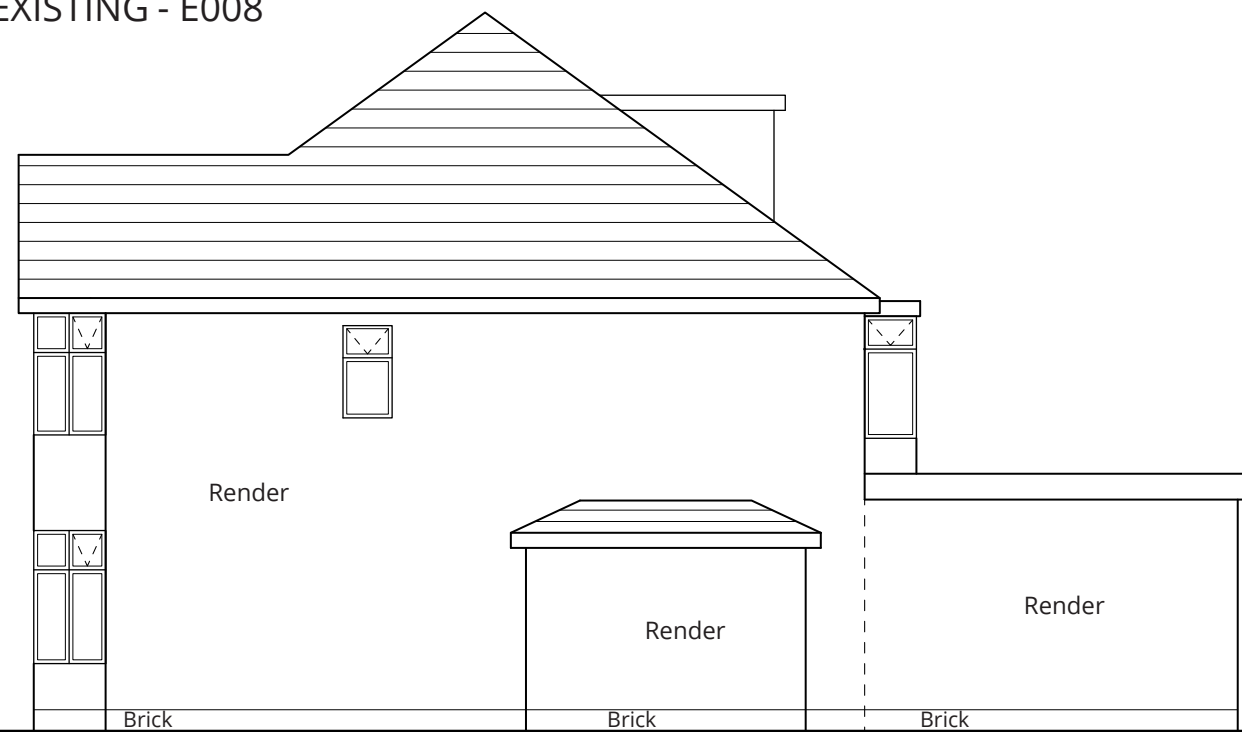

NORTH ELEVATION
SCALE 1:100
PROPOSED - P008



SOUTH ELEVATION
SCALE 1:100
PROPOSED - P009