



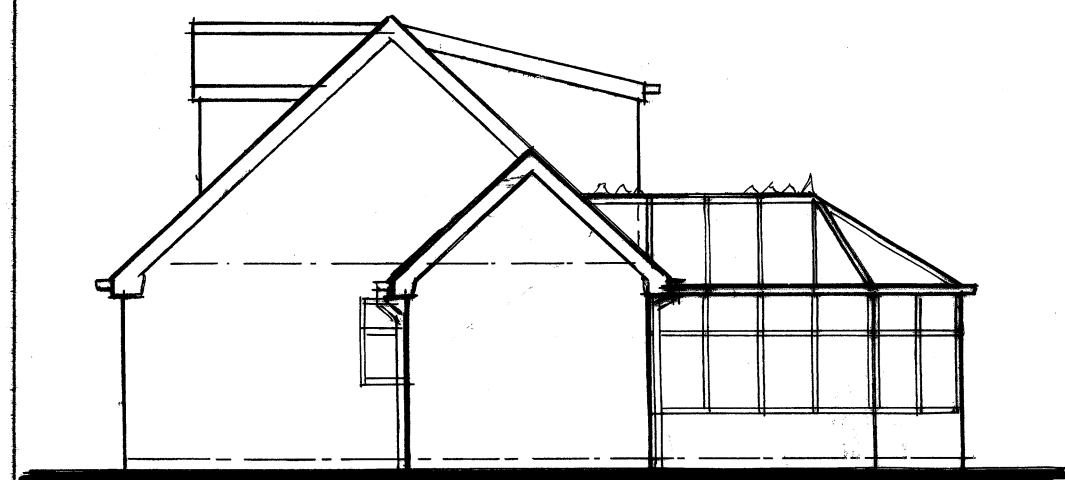


SIDE ELEVATION




REAR ELEVATION

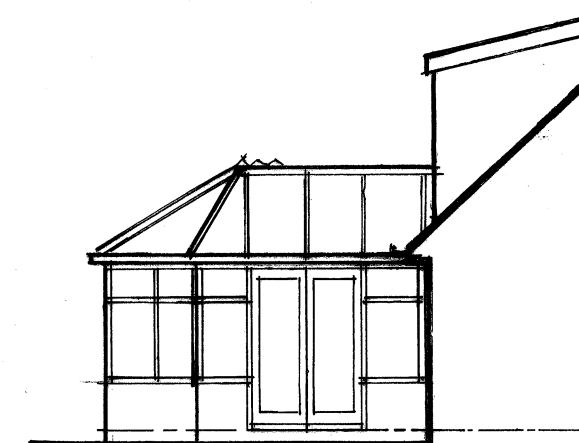


REAR SIDE ELEVATION

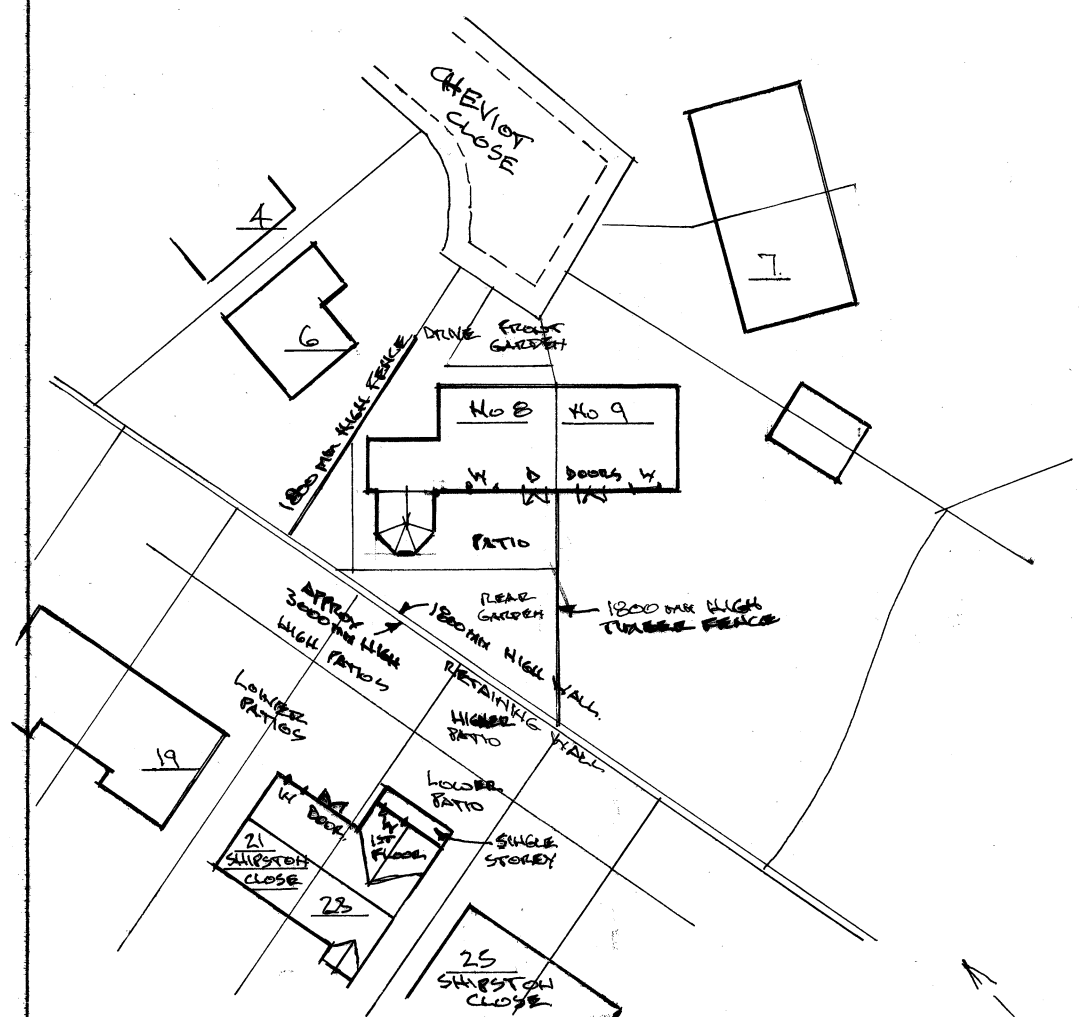

EXISTING SITE PLAN. 1:500

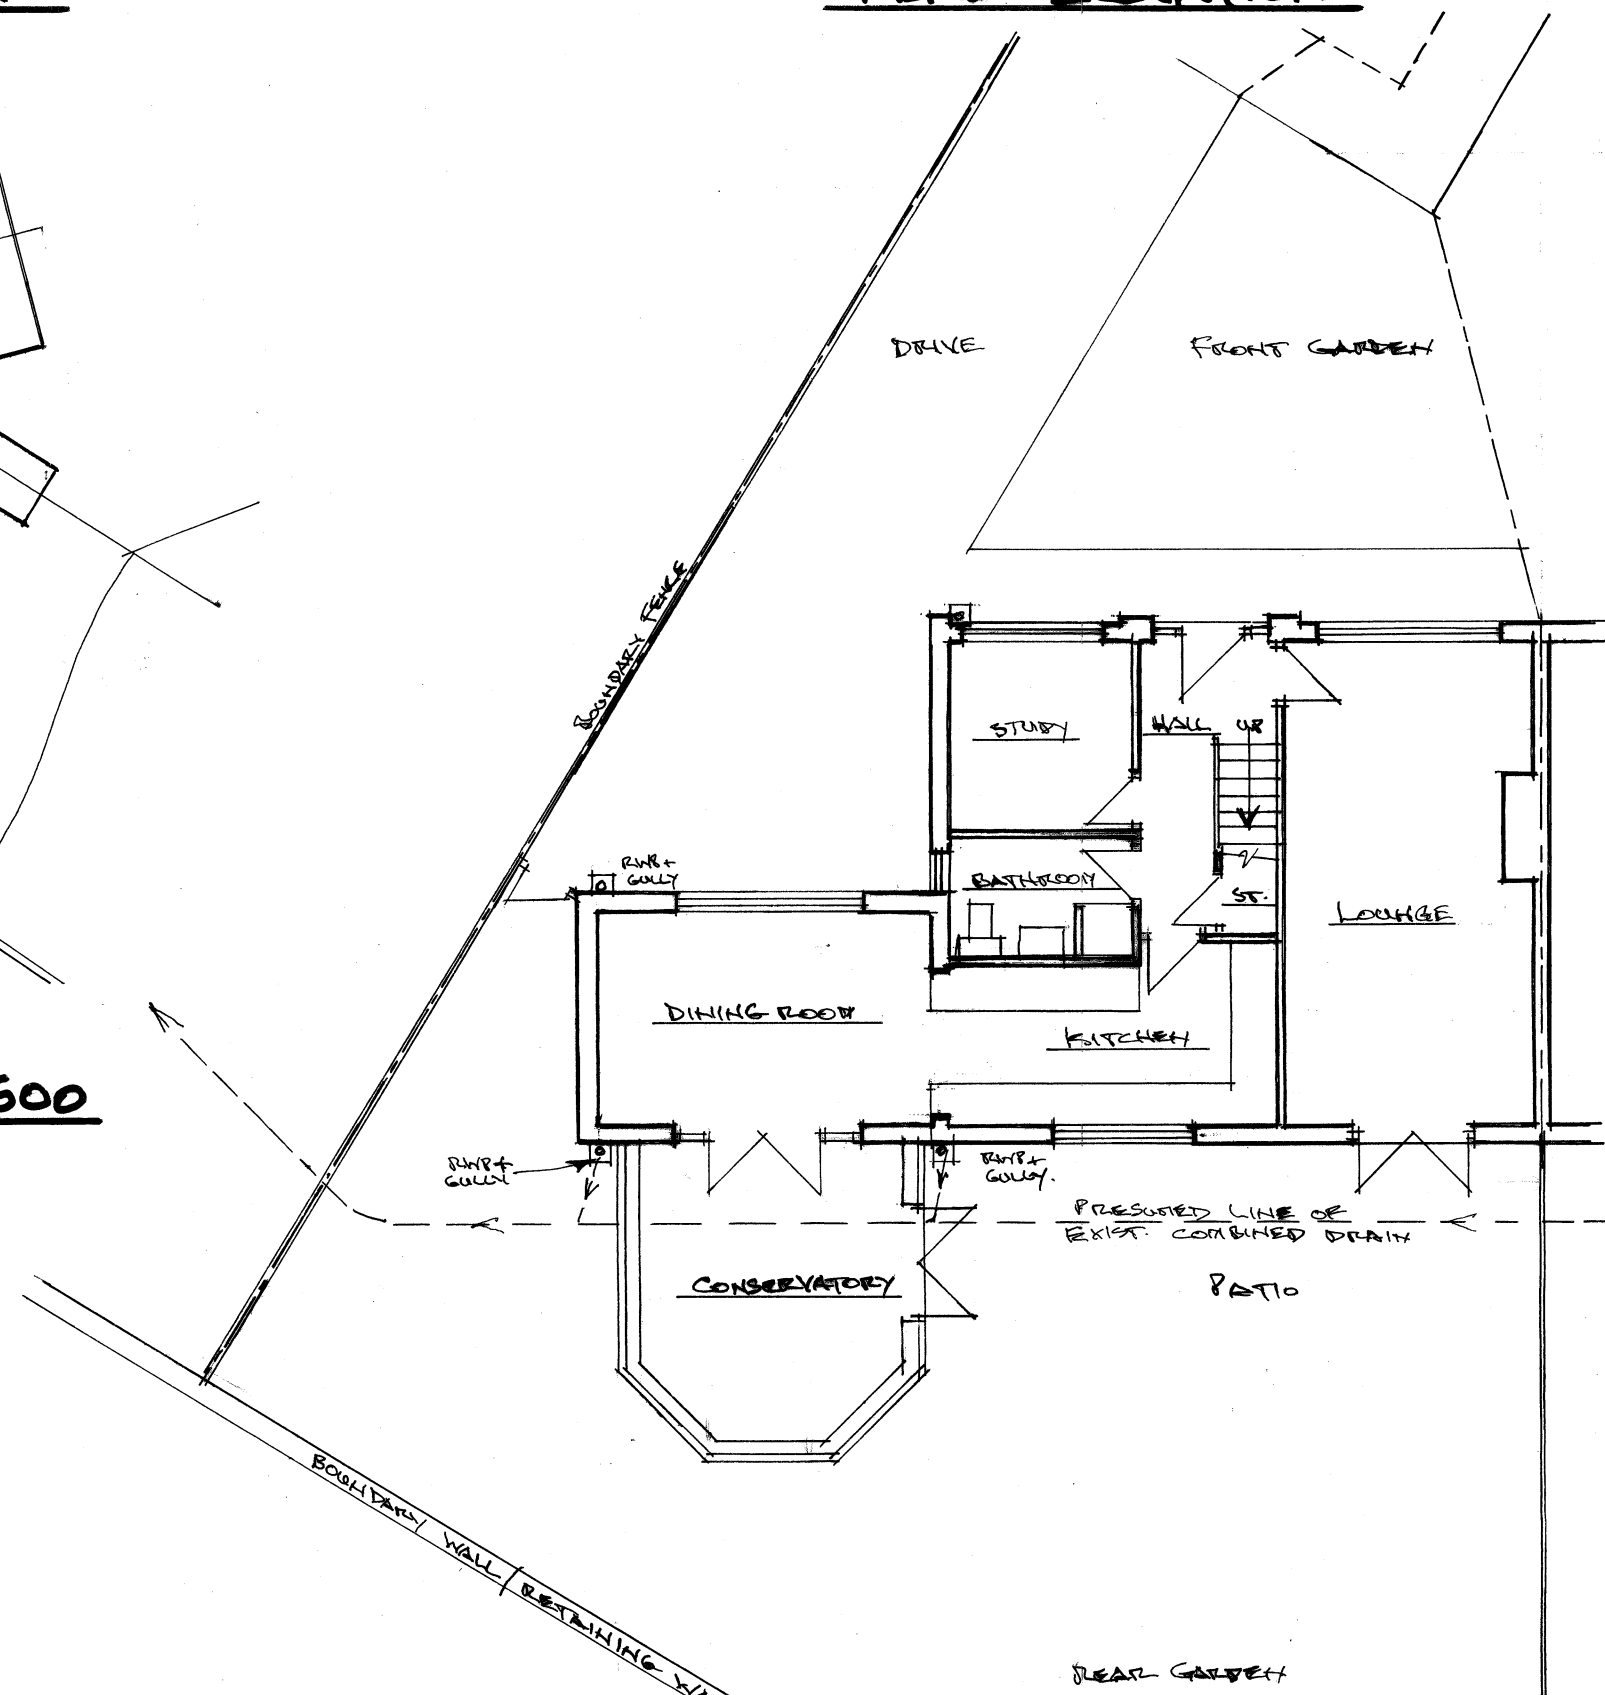

GROUND FLOOR PLAN

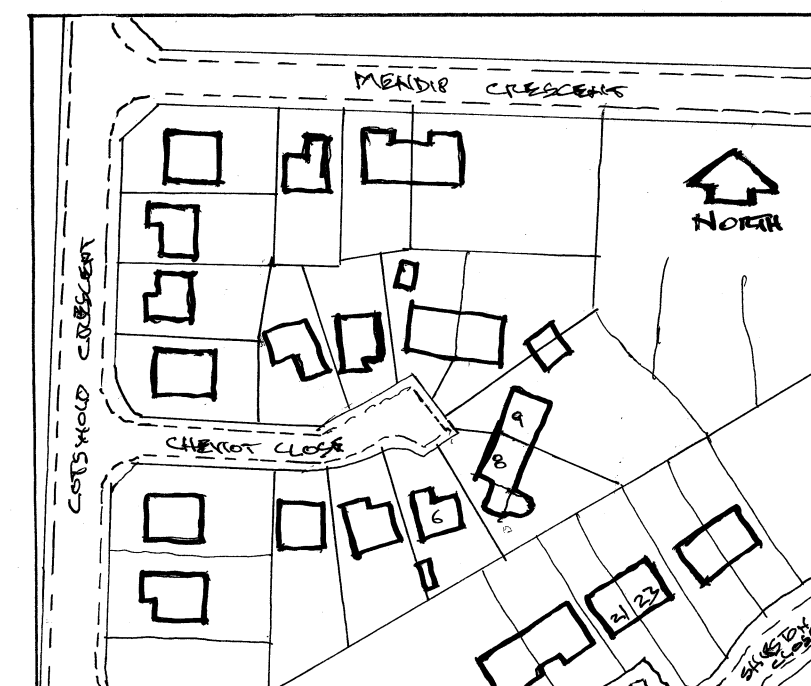

LOCATION PLAN. 1:1250

REV. A - EXISTING SITE PLAN (1:500) ADDED. 28.6.21 H.B.



Architectural & Building Services

NEIL BUTTERWORTH

Tel:
Mobile: 07785 275483

89 Higher Ainsworth Road, Radcliffe,
Manchester, M26 4JJ.

Job Title PROPOSED SINGLE STOREY REAR
EXTENSION & ALTERATIONS,
AT 8 CHEVIOT CLOSE, WALSHAW, BURY,
FOR MR & MRS P. McCLELLAND.

Drawing Title PLANS & ELEVATIONS (EXISTING)

Scale
1:100

Date
MAY 21

Drawn by
N.B.

Drawing No.
1 A