



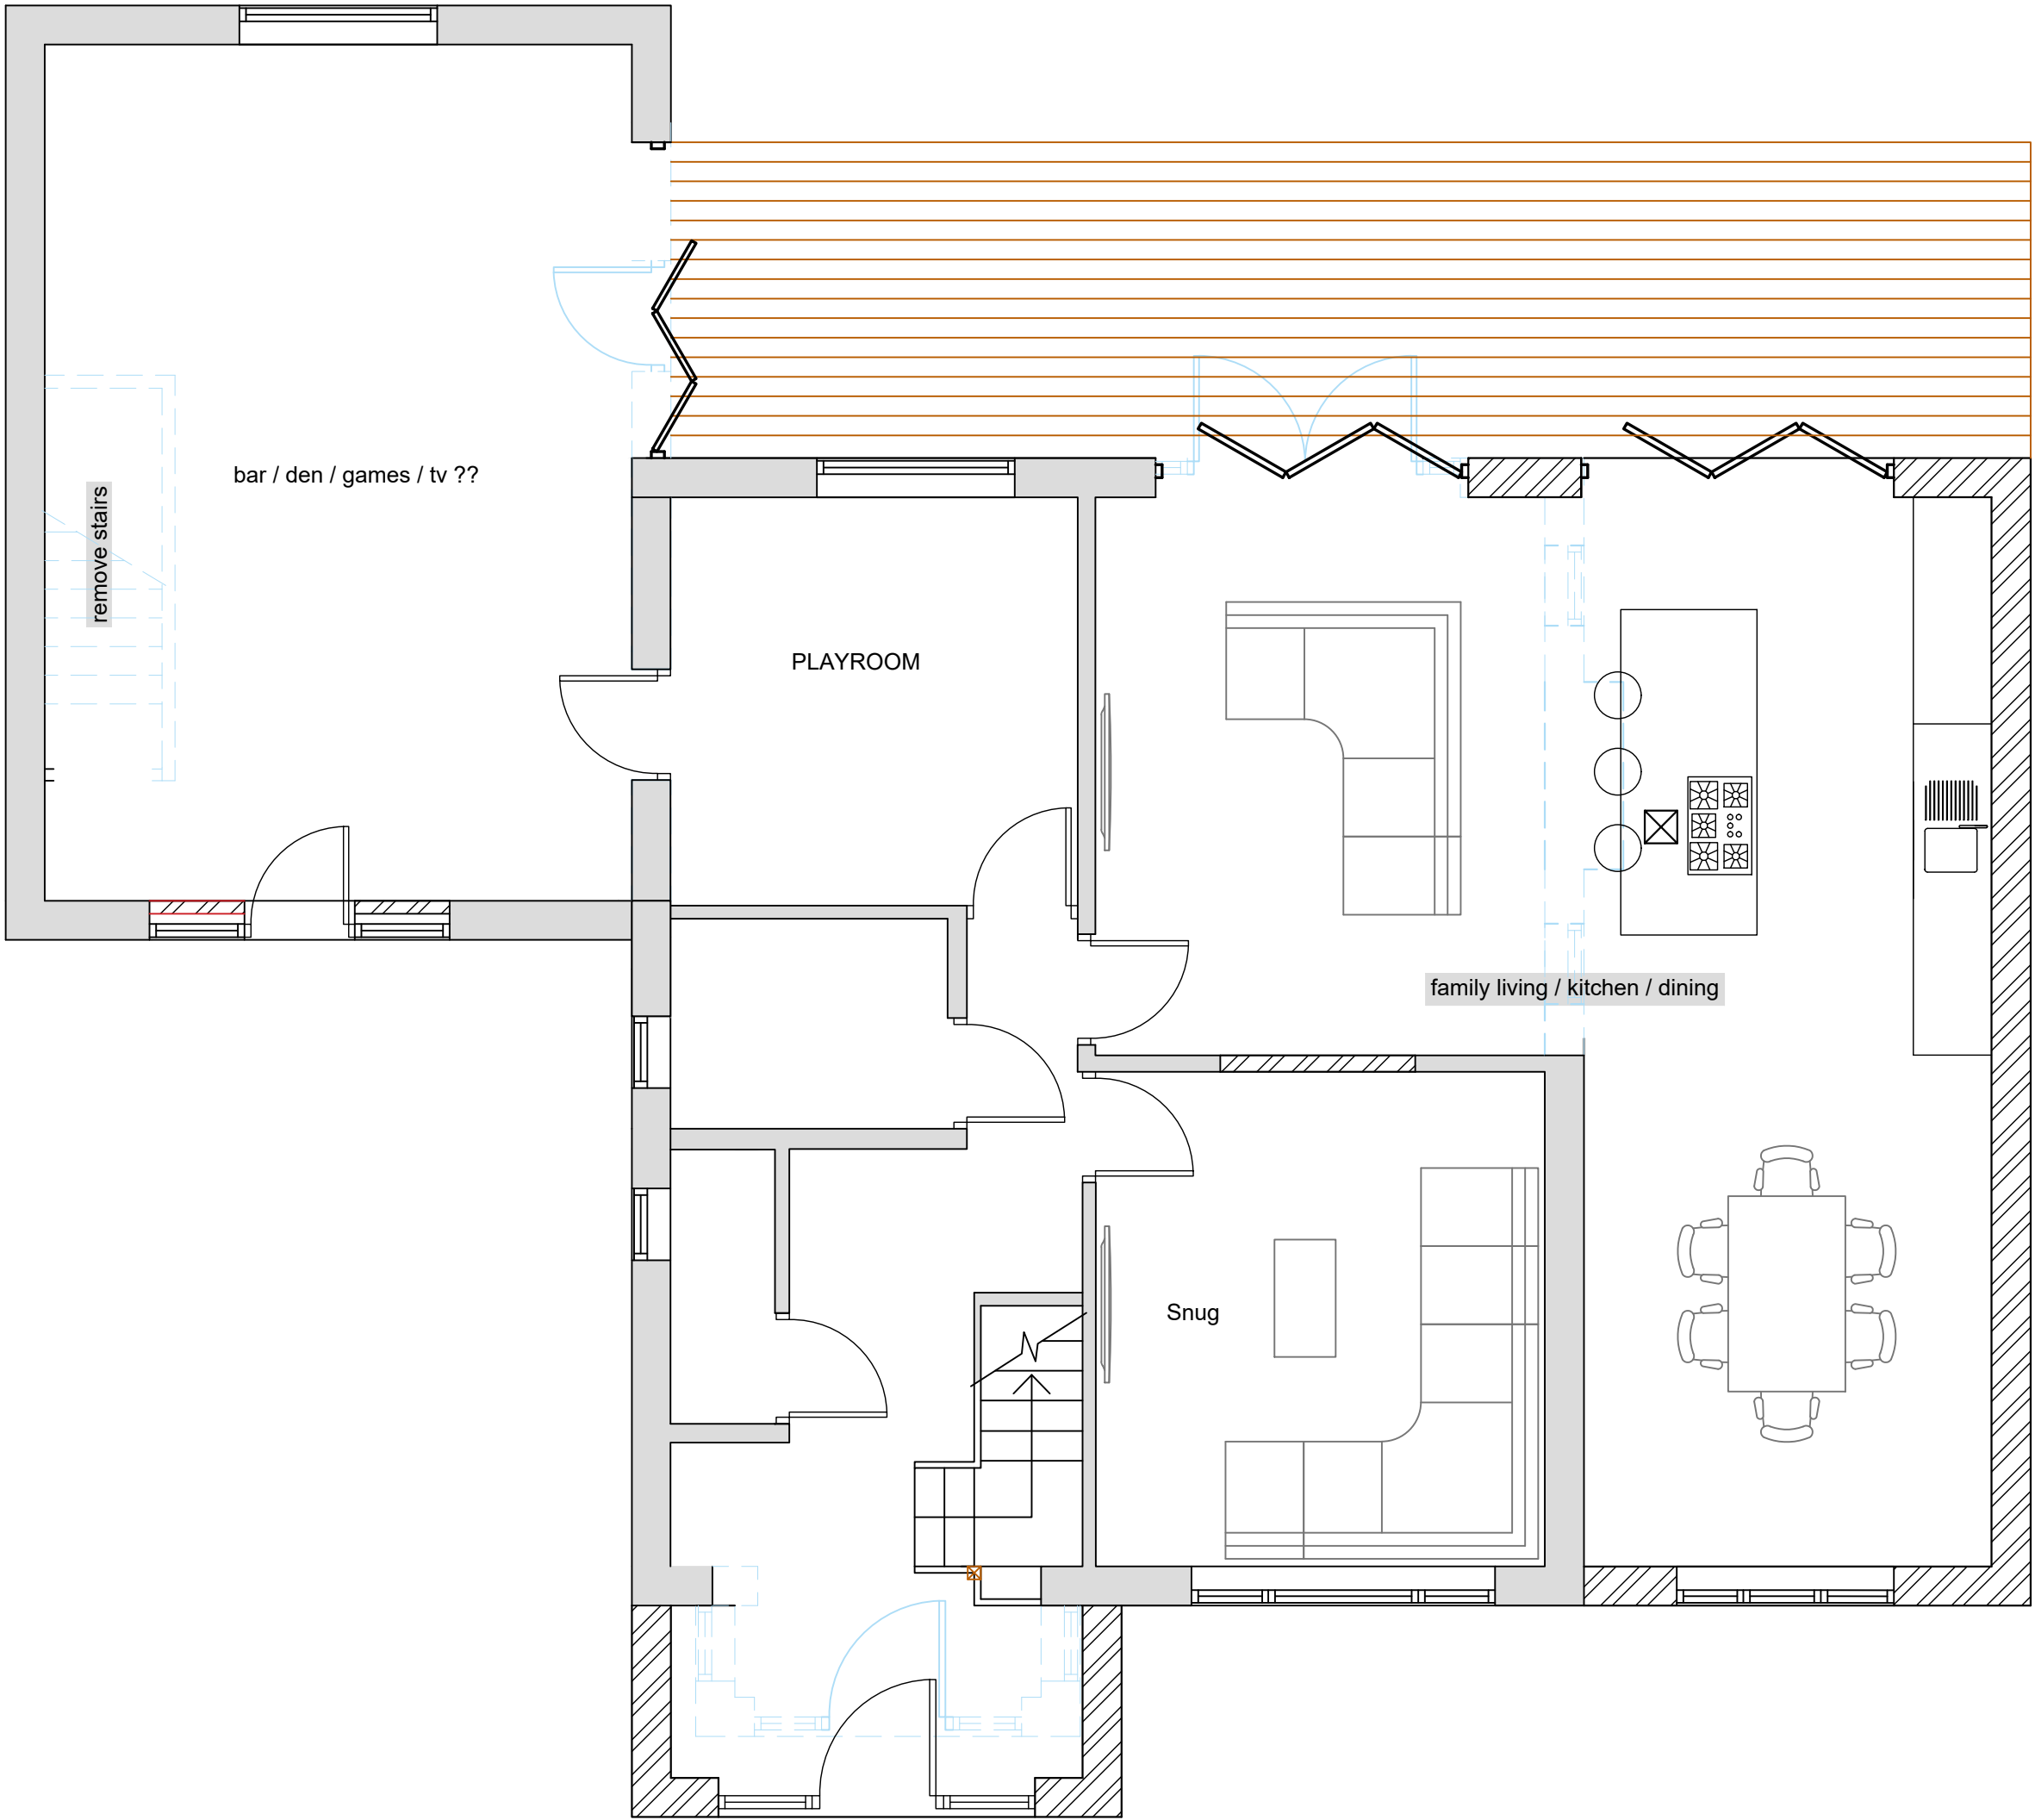


PROPOSED GROUND FLOOR PLAN

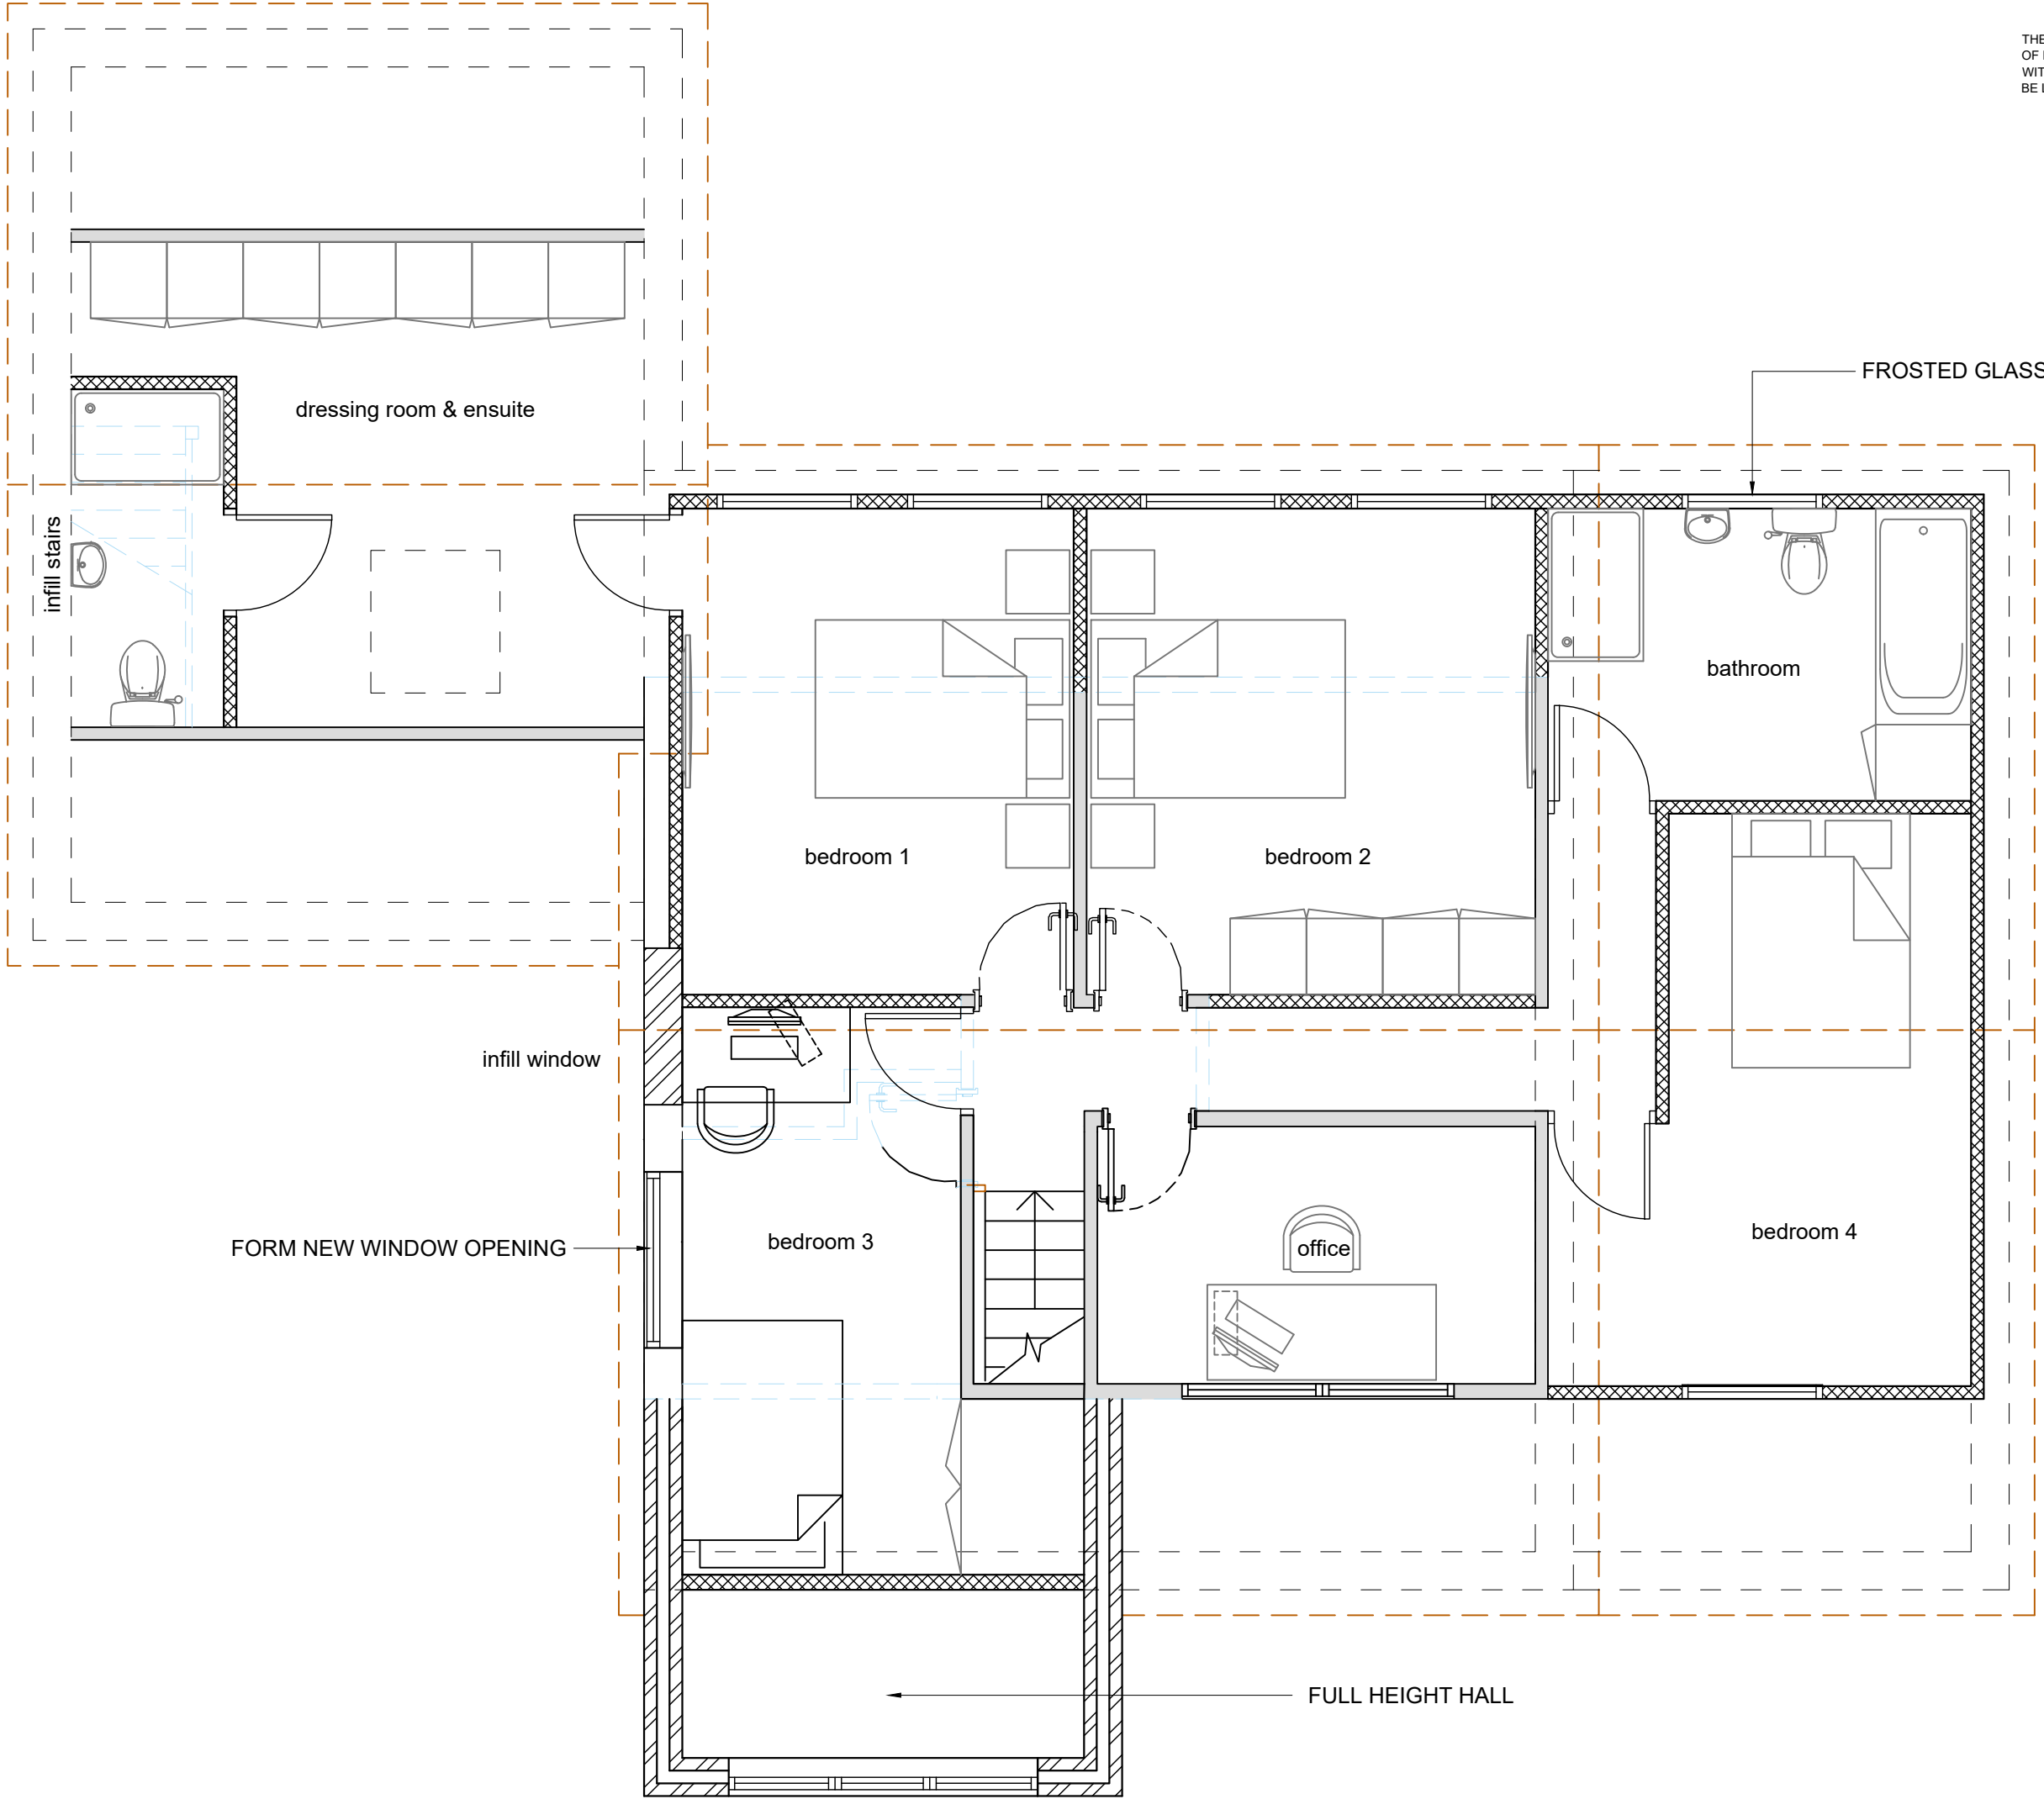

PROPOSED FIRST FLOOR PLAN



PROPOSED FRONT ELEVATION

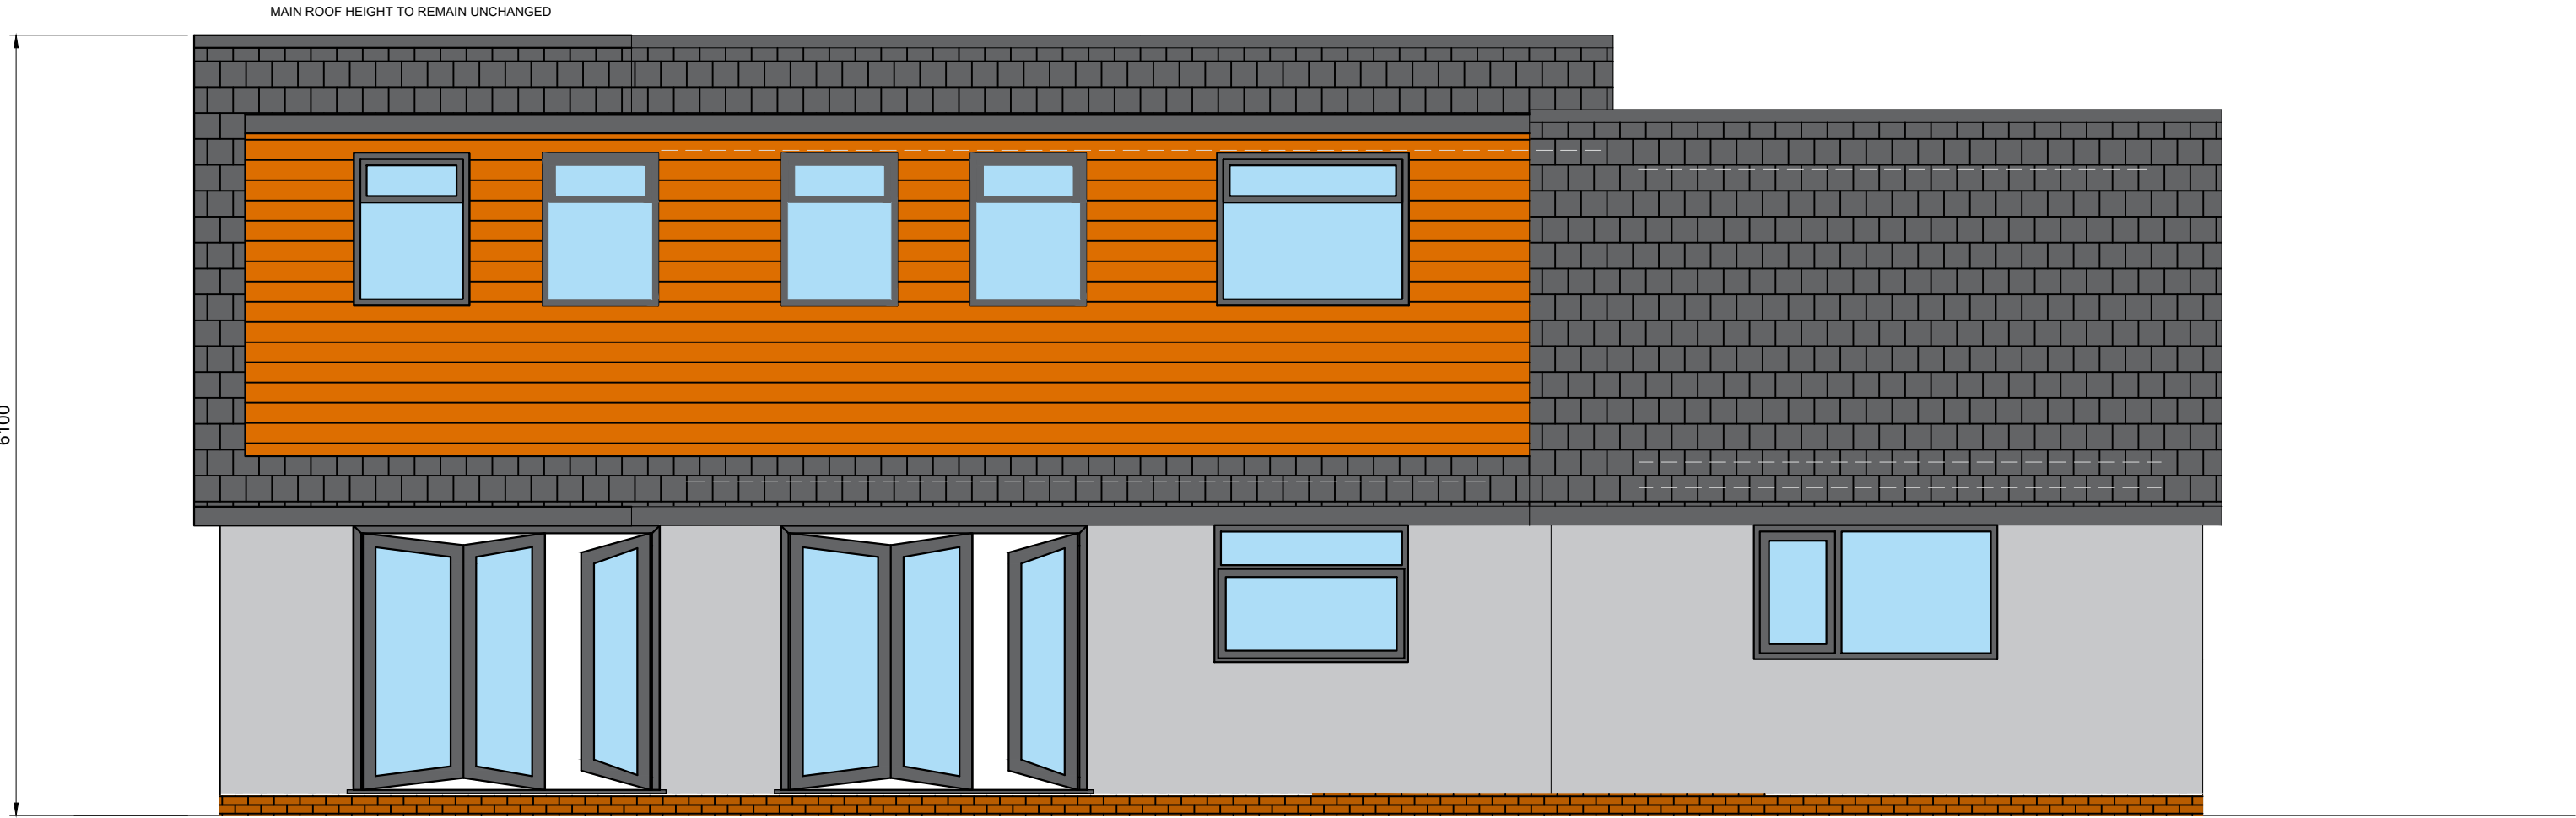

PROPOSED REAR ELEVATION

	CLIENT: Mr & Mrs xxx PROJECT: 39 MOORSIDE ROAD	PLANNING:	•	SCALE: 1: 50	REVISION		
		BUILDING REGS:			N°	DATE	DESCRIPTION
		TENDER:					
		CONSTRUCTION:					