


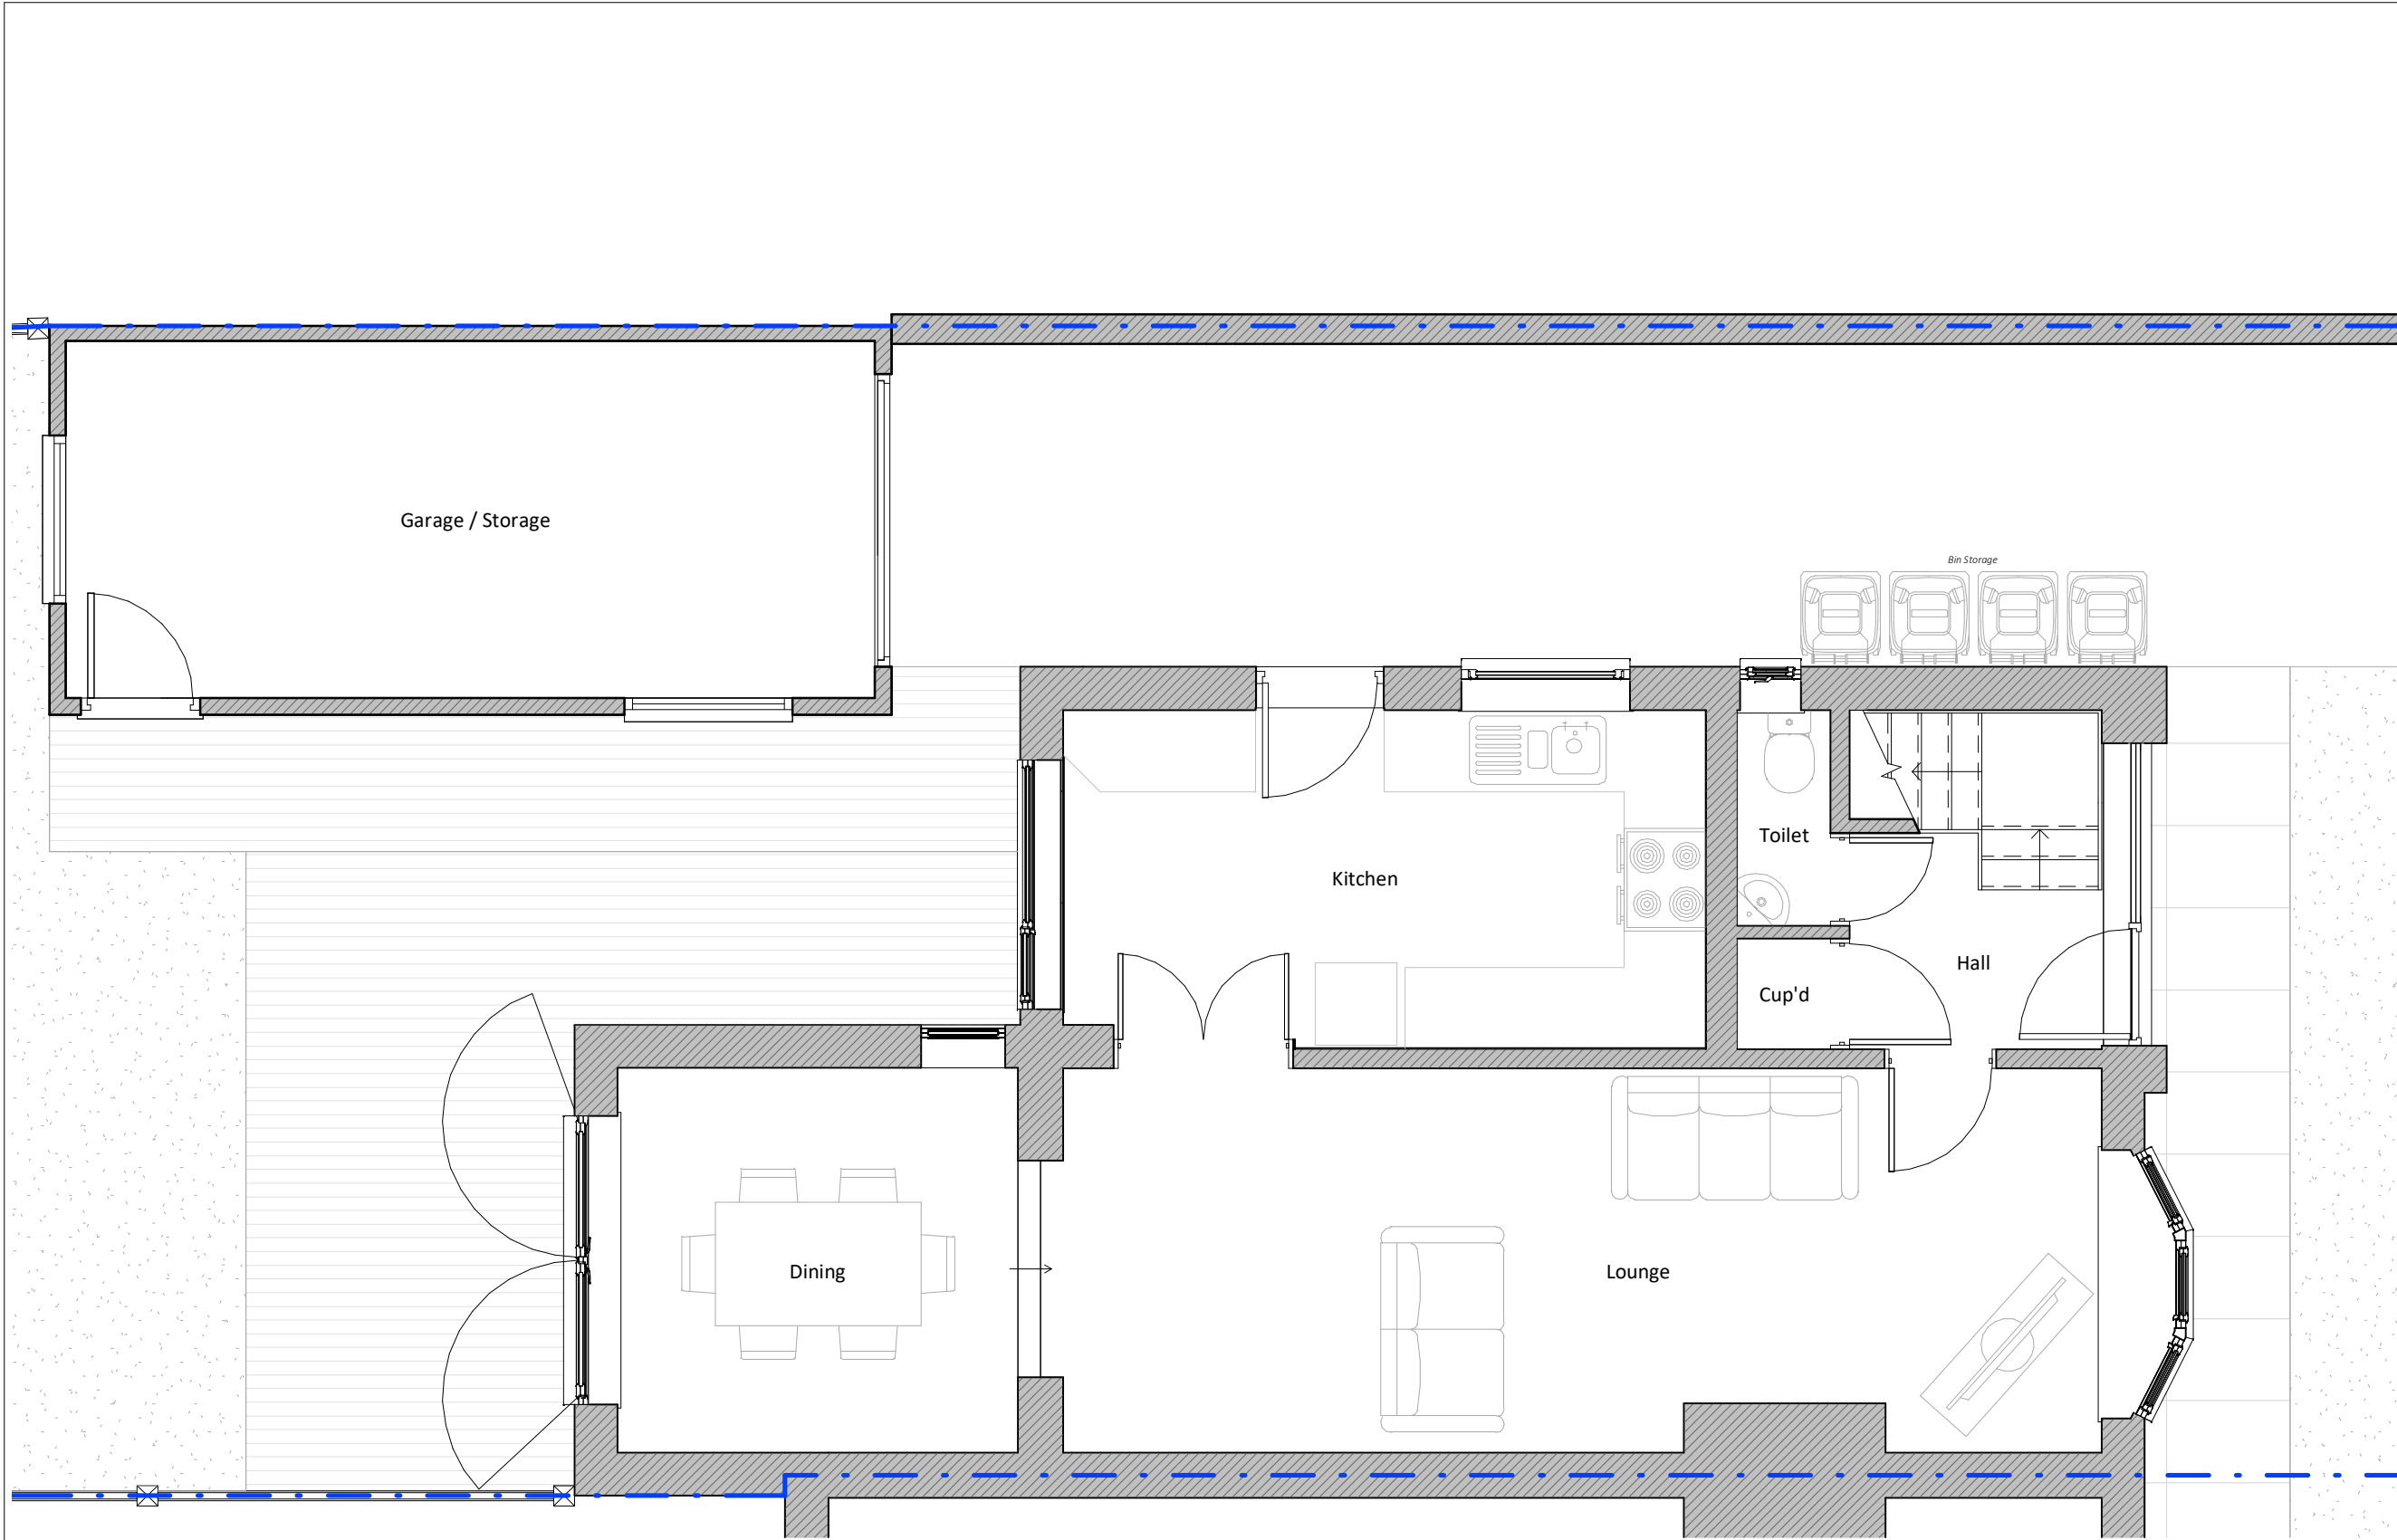

Ground Floor Plan as Existing
Scale: 1:50

Notes:

The contractor must verify all dimensions on site before commencing any work or fabrication drawings. If this drawing exceed the quantities taken in any way SDW Architectural Design are to be informed before the work is initiated. Only figured dimensions are to be taken from this drawing.

Do not scale from this drawing. All dimensions are in millimeters unless noted otherwise.

Drawings are based on Ordnance Survey and / or existing record drawings - design and drawing content is subject to detailed Site Survey, Structural Survey, Site Investigations, Planning and Statutory Requirements and Approvals.

Authorised reproduction from Ordnance Survey Map with permission of the Controller of Her Majesty'd Stationery Office. Crown Copyright reserved.

SDW Architectural Design Copyright.

Drawing Notes:

0m 0.5m 1m 1.5m 2m 2.5m

VISUAL SCALE 1:50 @ A3

B	18/10/2020	SDW		Issued for PLANNING
A	17/10/2020	SDW		Issued for client comment
ISSUE	DATE	DRAWN	CHECKED	DESCRIPTION
 				
CLIENT	Mr and Mrs D Holleran			
PROJECT	Single Storey Side Extension			
	116 Moorside Road Tottington BURY BL8 3HR			
DRAWING TITLE Existing Ground Floor Plan				
DRAWING NO.	048 (01) 002	REVISION	B	
DRAWN	SDW	DATE	08/10/2020	SIZE & SCALE 1 : 50 @ A3
DRAWING STATUS PLANNING				
34 Twisse Road, Bolton BL2 6NZ M: 07519 190 770 s.d.wardle@gmail.com				