


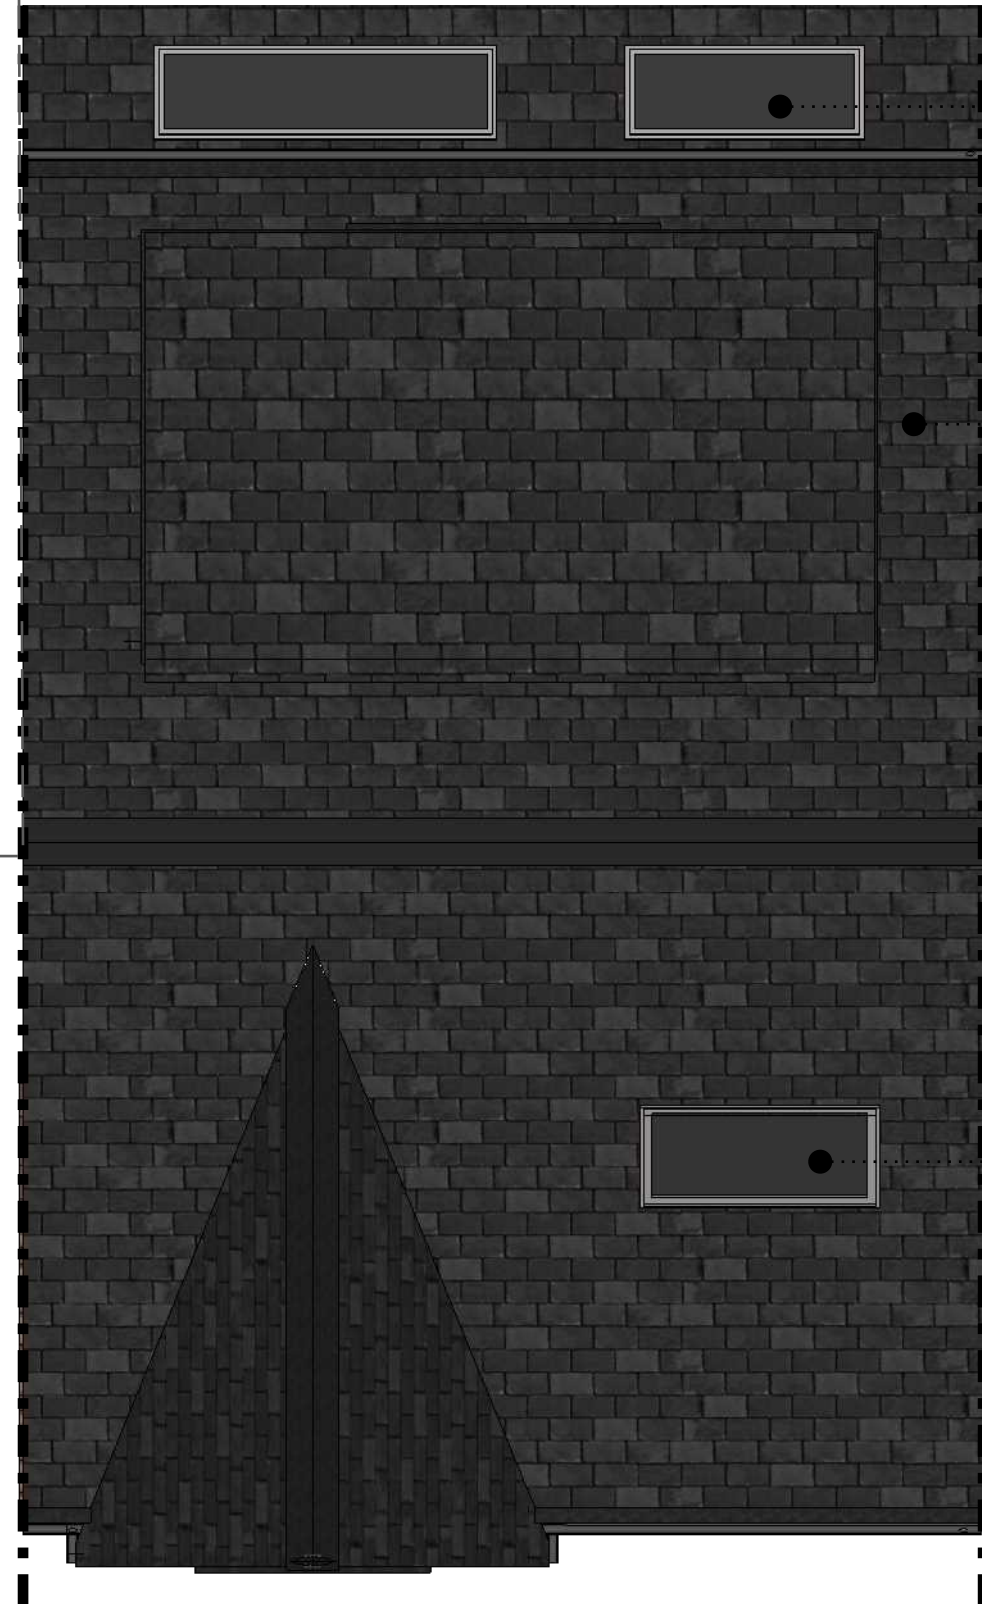


Double Glazing uPVC roof lights

Slate tiles

Roof Lights

House Roof Plan - As Proposed

 

F	Scheme design updates	EJG/II	
E	Scheme design updates	E2 sixth ISSUE	EJG/II 15/03/22
D	Scheme design updates	EJG/II	9/12/21
C	Scheme design updates	EJG/II	21/06/21
B	Scheme design updates	EJG/II	16/06/21
A	Scheme design updates	VK	25/05/21
Rev	DESCRIPTION	By	Date



HOWARD & SEDDON A.R.I.B.A.
CHARTERED ARCHITECTS
 64 WASHWAY ROAD
 SALE, CHESHIRE, M33 7RE
 TEL NO. 0161 - 973 8296
 FAX NO. 0161 - 962 3485
 E-MAIL : ADMIN@HOWARDANDEDSON.CO.UK

Project

PROPOSED RESIDENTIAL DEVELOPMENT LAND TO REAR OF EARL STREET PRESTWICH M25 1GQ

Client

Mr. MEDHDI YAZDANPANA

Title

House Roof Plan - As Proposed

Drawn

VK/EJG/II

Date

June 30, 2022

Scale

1:50(A3)

DRG no.

14,347

24

Amendment

G