



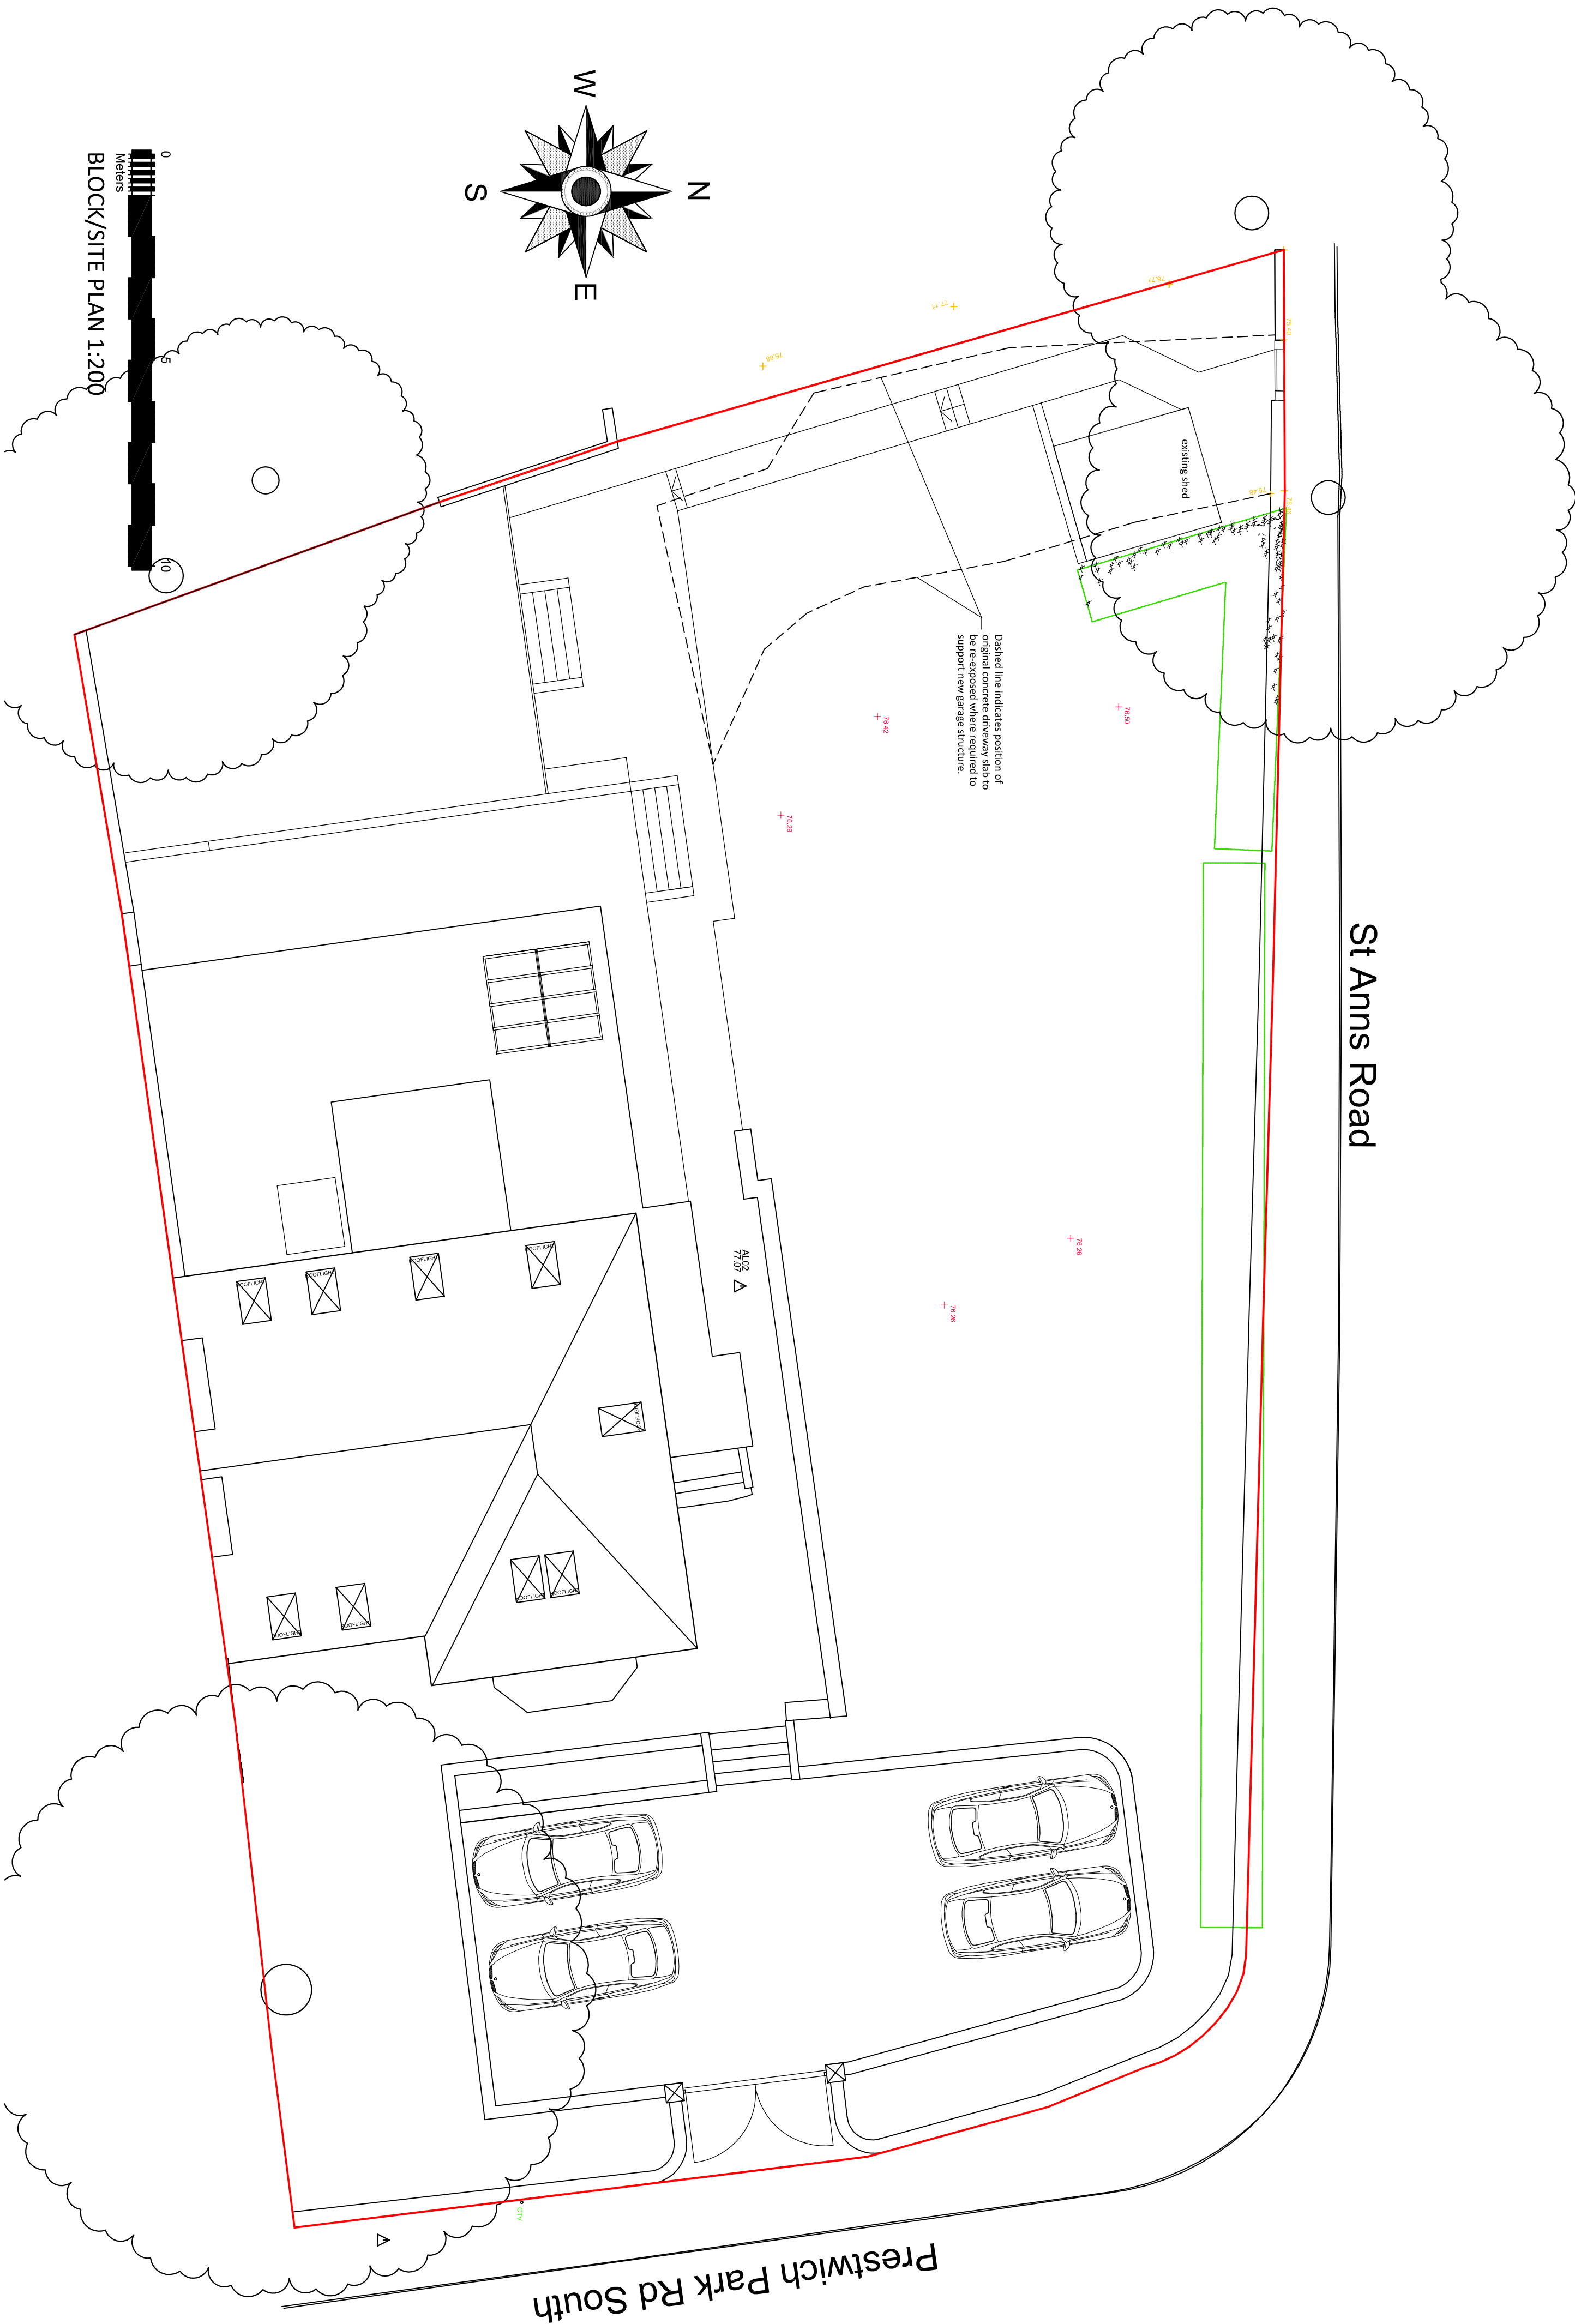


0 5 10
Meters
BLOCK/SITE PLAN 1:200

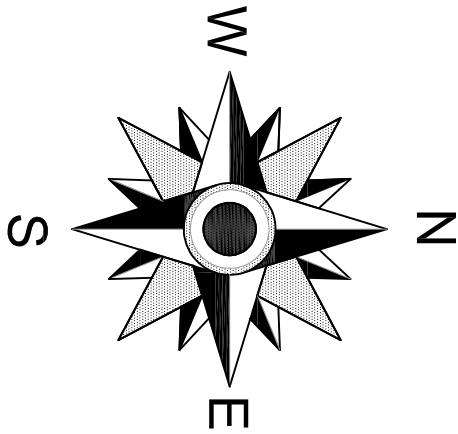

St Anns Road

Prestwich Park Rd South

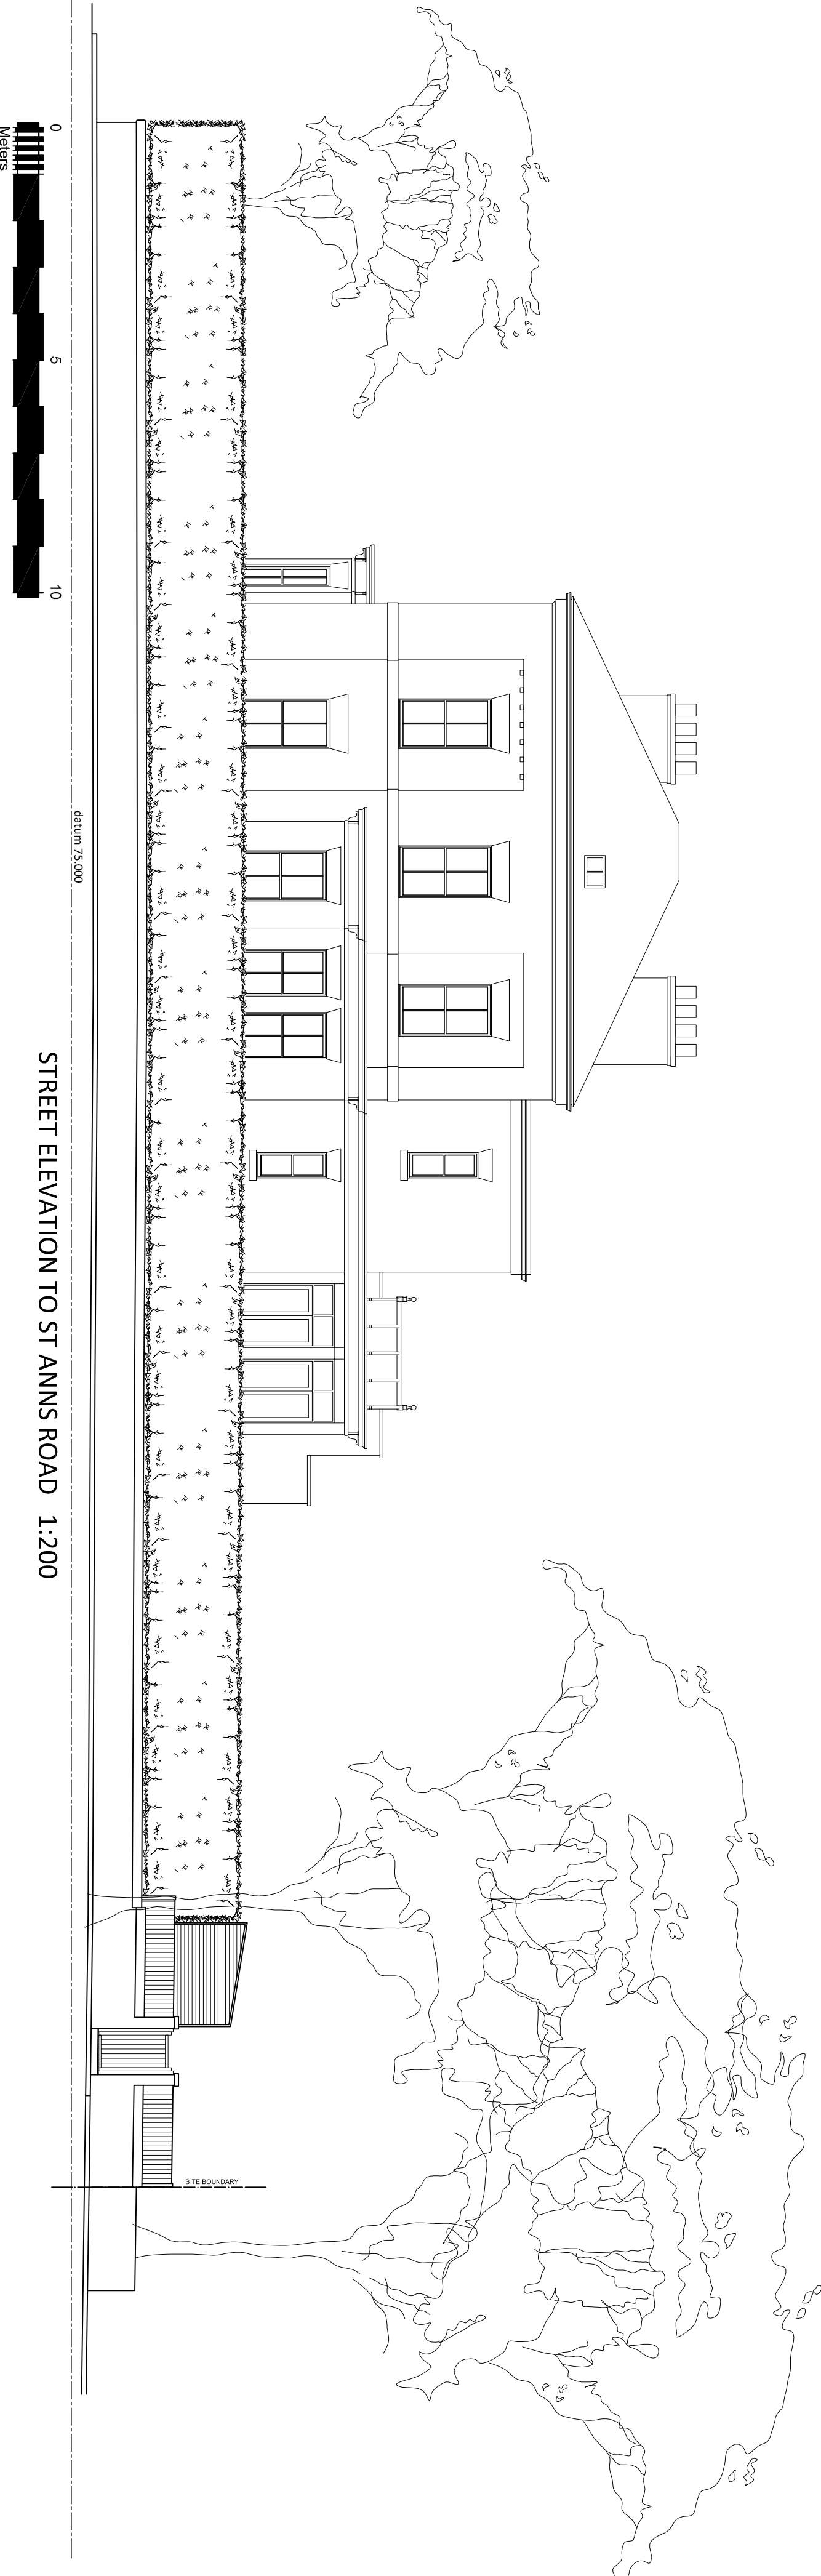

STREET ELEVATION TO ST ANNS ROAD 1:200

Revised	Description	Date
	CLIENT	
	PROJECT	
	DRAWING	

Mr and Mrs Cairner	CLIENT	
Lady Margaret House	PROJECT	
Prestwich Park Rd South	PROJECT	
Prestwich	PROJECT	
PROPOSED GARAGE:	DRAWING	
EXISTING SITE PLAN & STREET SCENE:	DRAWING	
PLANS & ELEVATIONS	DRAWING	
SCALE	DATE	
1:100 @ A1	April 22	
DRAWING NUMBER	REVISION	
17137/P102		