




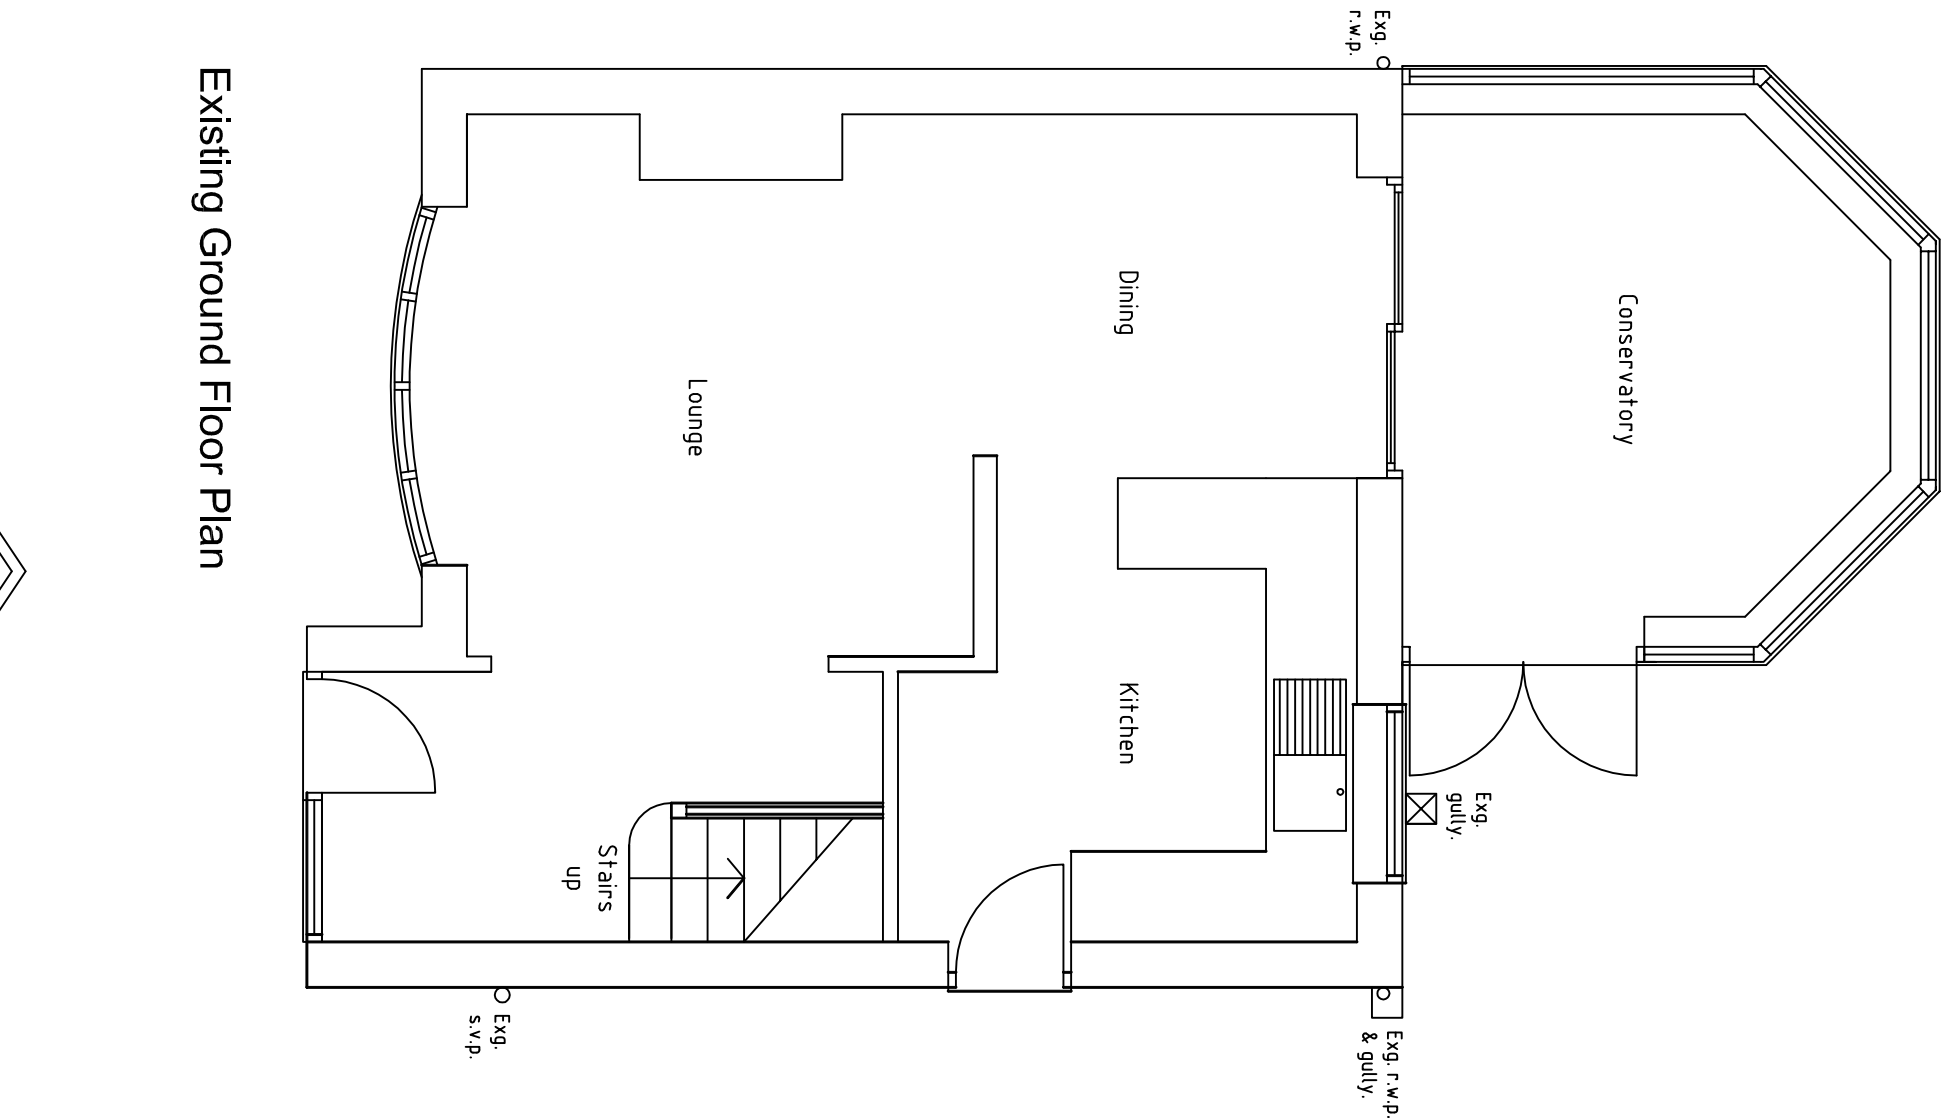


Existing Ground Floor Plan

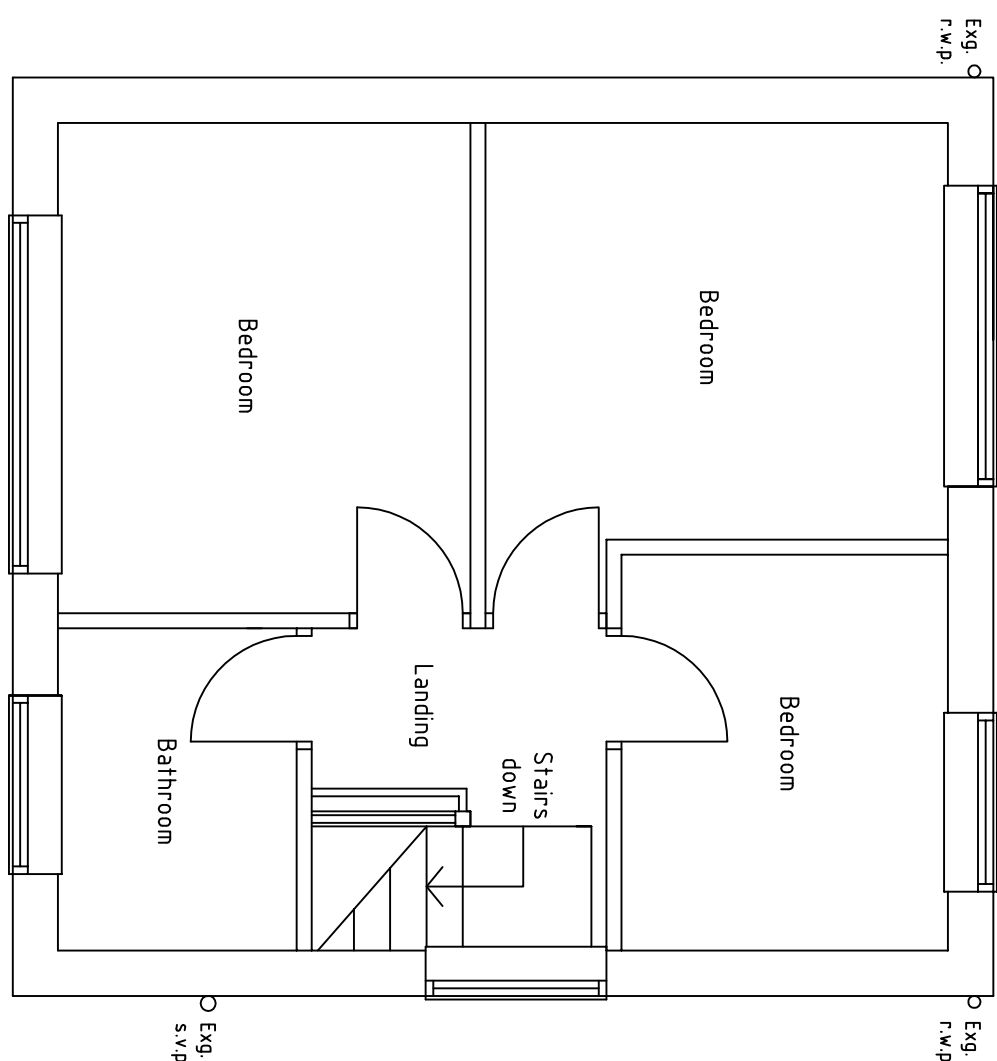


Existing First Floor Plan

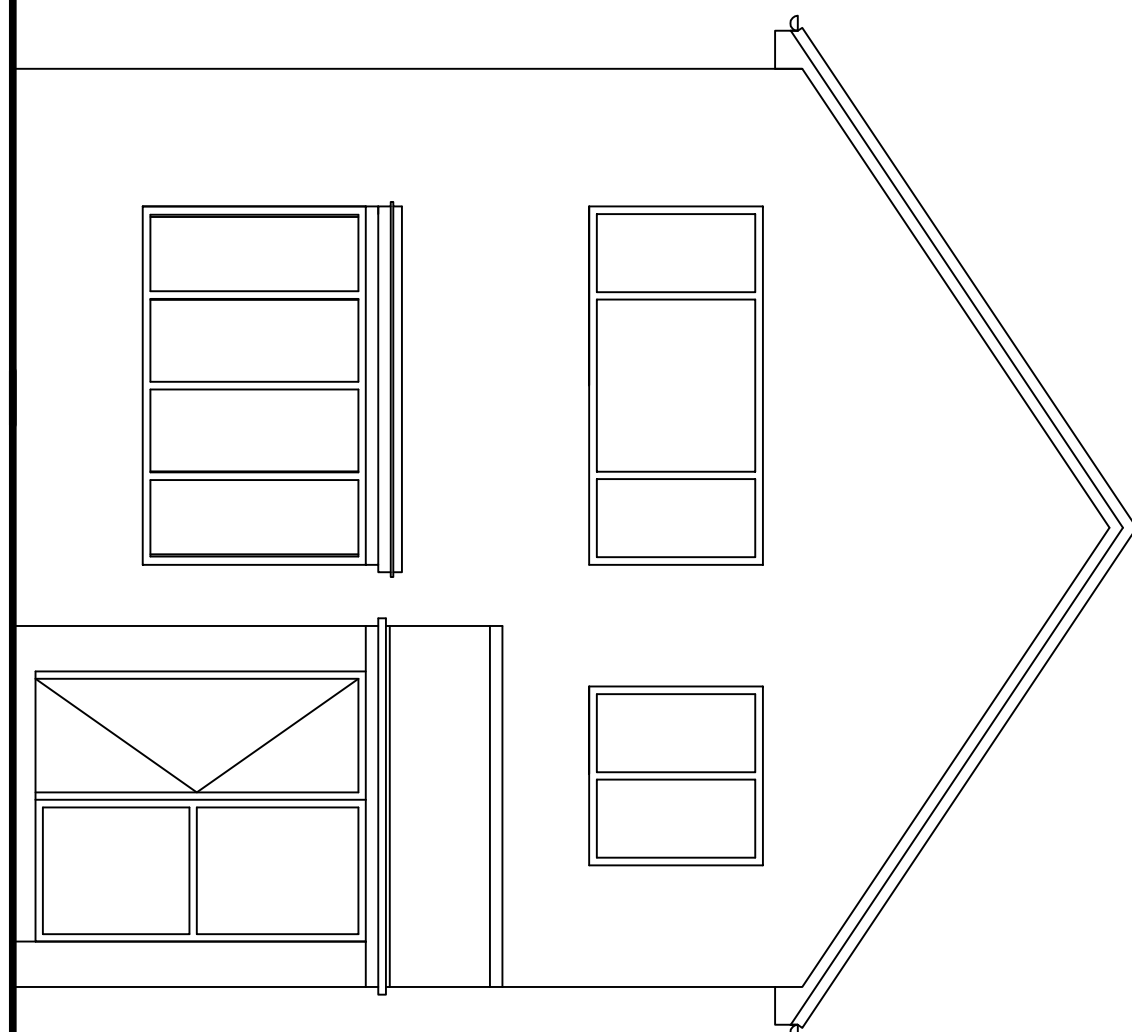


Existing Front Elevation

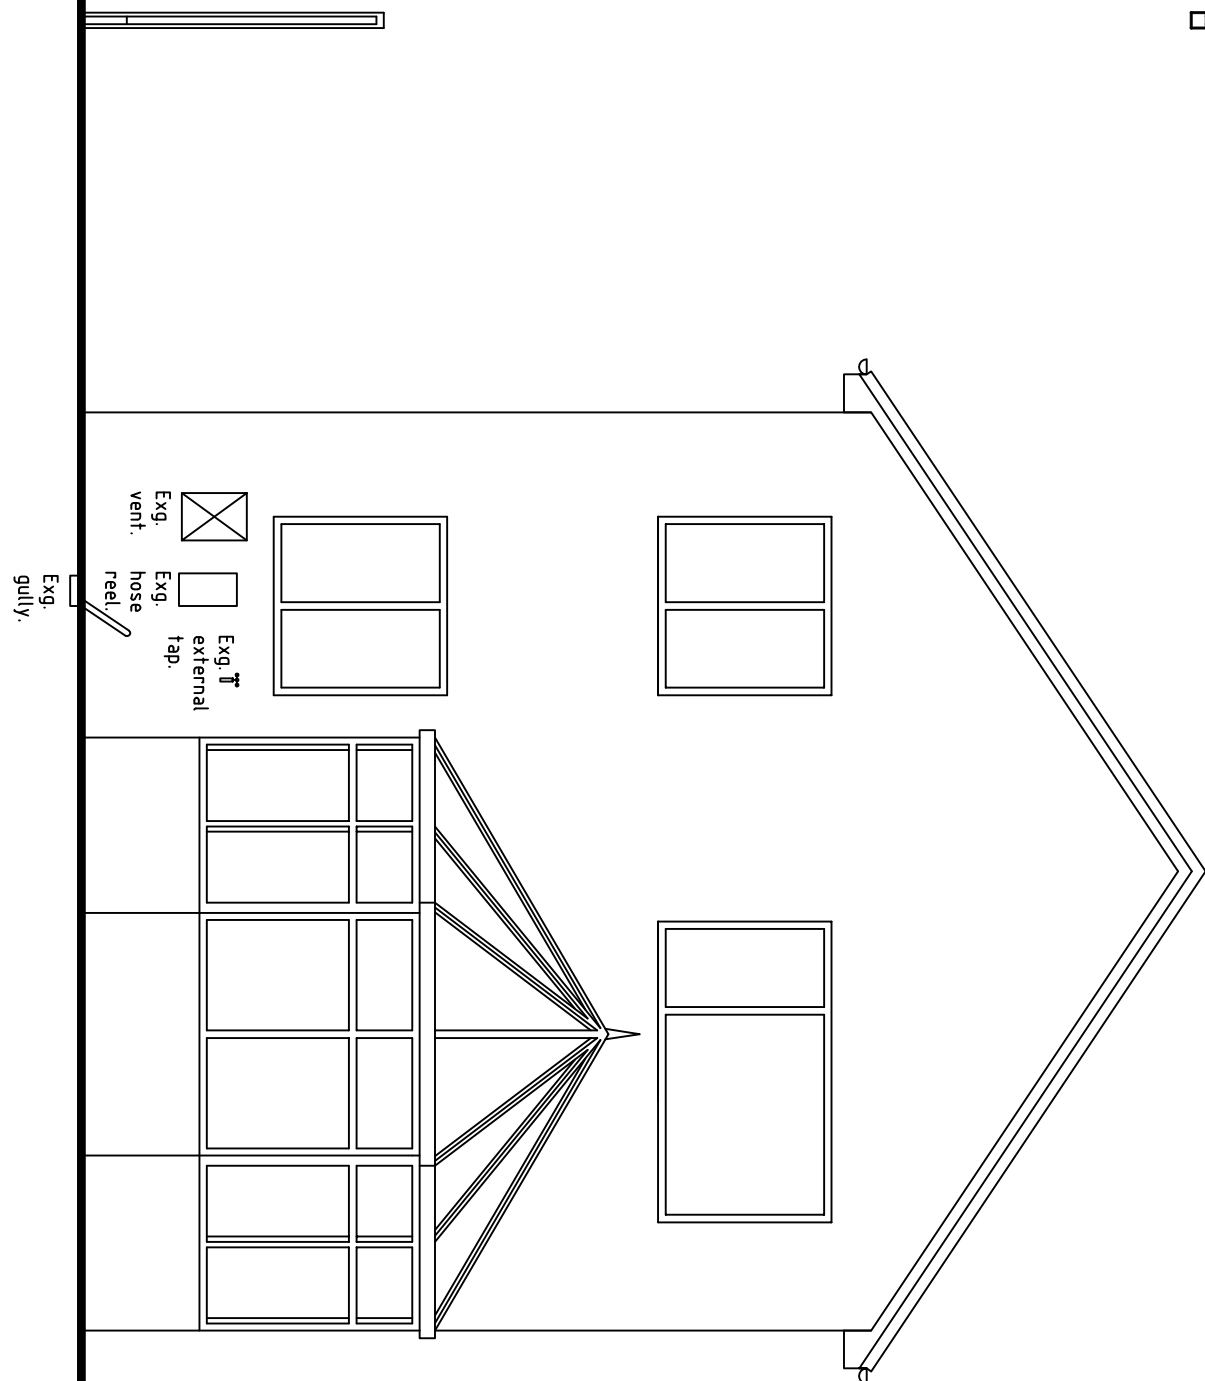

Existing Rear Elevation

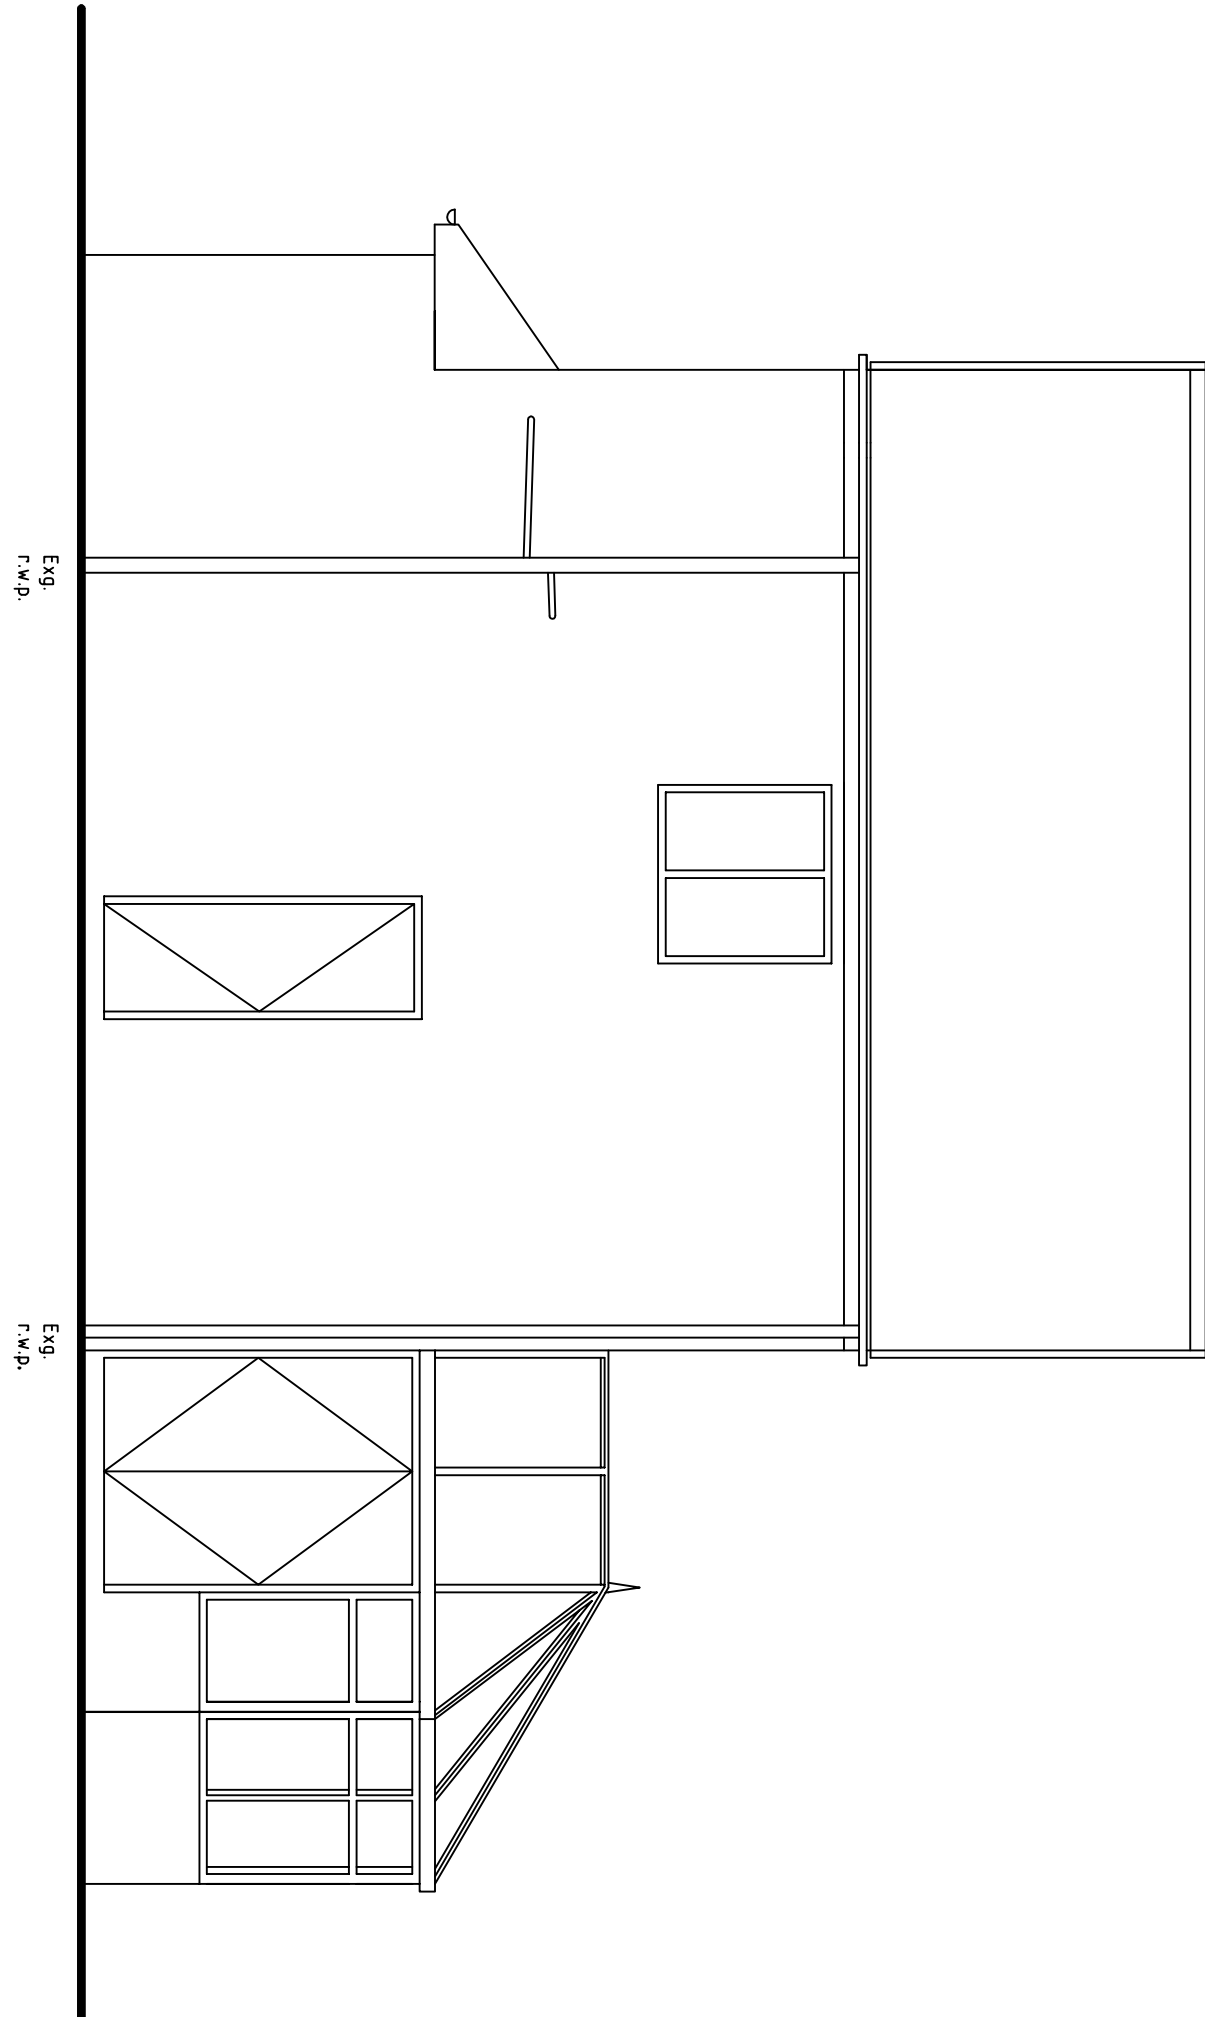

Existing Side Elevation

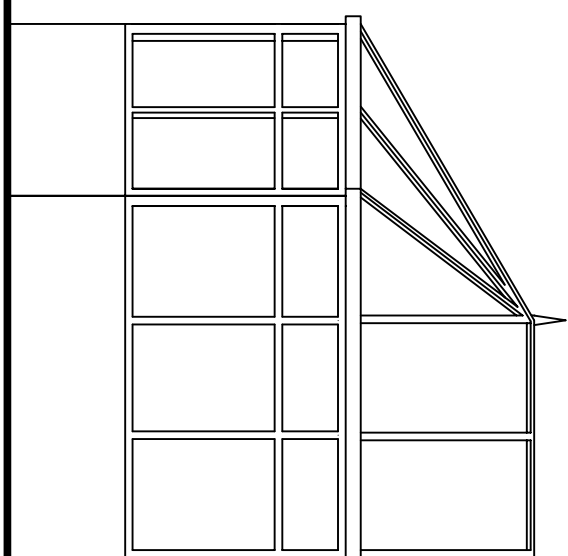

Existing Side Elevation

DEREK BUCKLEY

ARCHITECTURAL SERVICES

07525 143 171

20, Churchfields, Audenshaw, Manchester, M34 5HZ.

derek.buckley@gmail.com

CLIENT: Mr David Green.

PROJECT: Proposed 2 Storey Side Extension & Single Storey Rear Extension.

LOCATION: 4, Carrisea Close, Radcliffe, M26 4NP.

DRAWING TITLE: Existing Details.

ONLY BUILD OFF DRAWINGS APPROVED BY LOCAL AUTHORITY. ANY CHANGES OR REVISIONS TO BE CHECKED PRIOR TO CONSTRUCTION. YOU ARE ADVISED THAT THE PARTY WALL ACT MAY APPLY TO THIS PROJECT. YOU ARE ADVISED TO SHOW A COPY OF THIS DRAWING TO NEIGHBOURING PROPERTIES.

PROJECT No.: 100 / 2022.

DATE: 06.05.22.

SCALE: 1:50 @ (A1)

DRAWN: D Buckley

REVISION:

22/DB/001