


Figured dimensions only to be taken from this drawing. DO NOT SCALE.
All contractors must visit the site and be responsible for checking all setting out dimensions and notifying the architect of any discrepancies prior to any manufacture or construction work.


NOTES:

KEY:

- BOUNDARY LINE
- HARDSCAPING
- GRASS

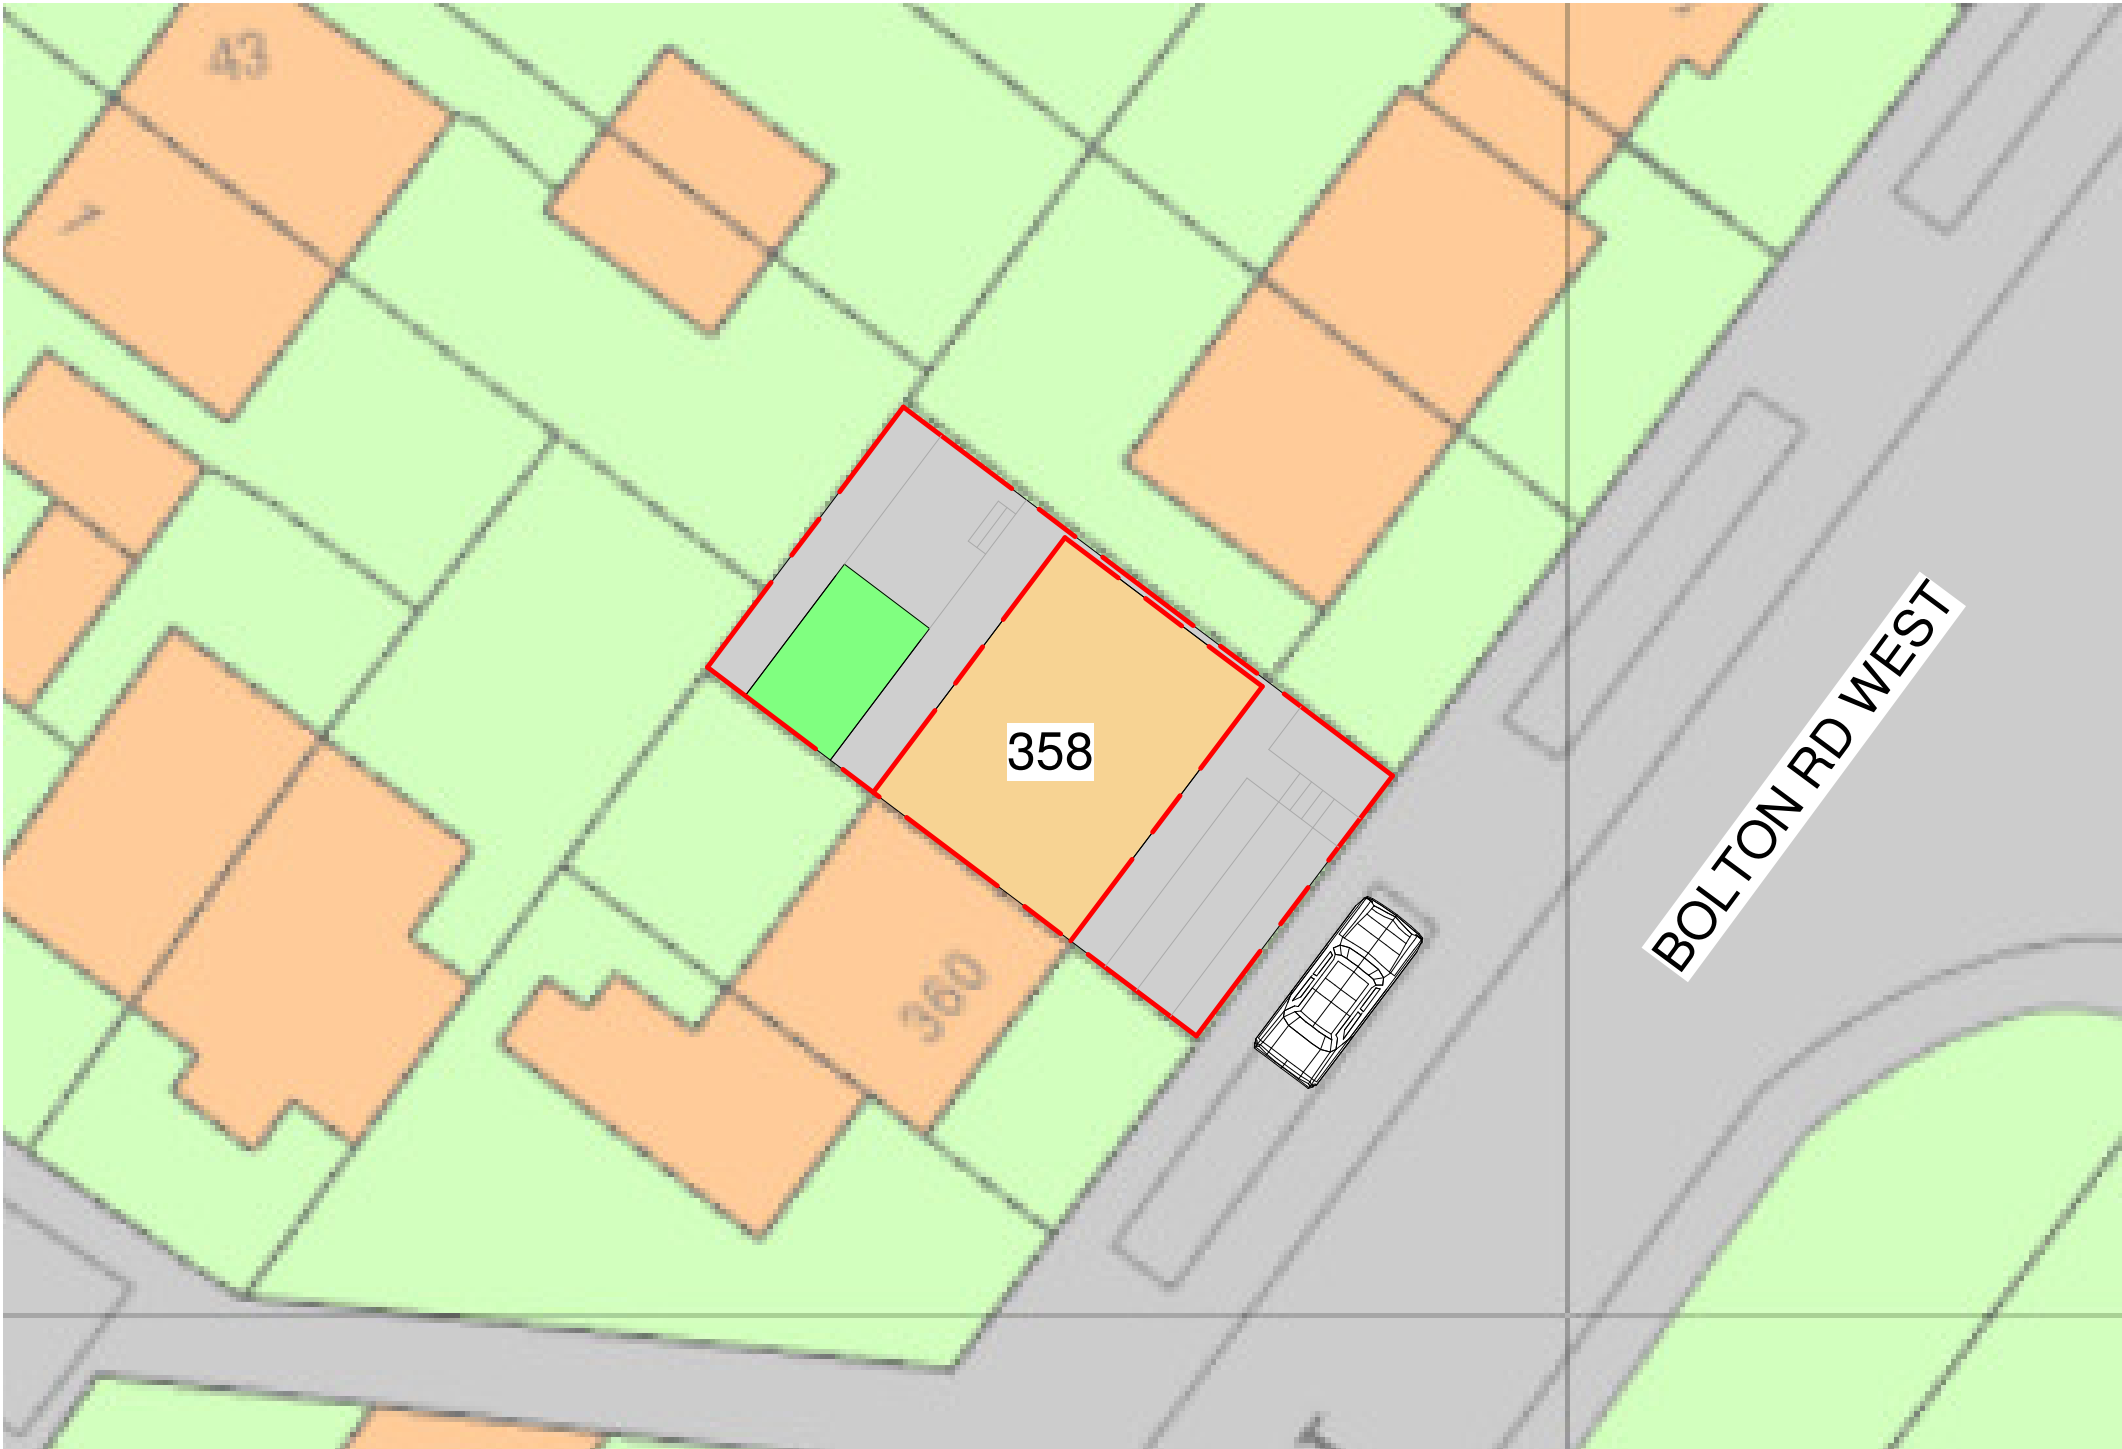

PROPOSED SITE PLAN
1 : 200

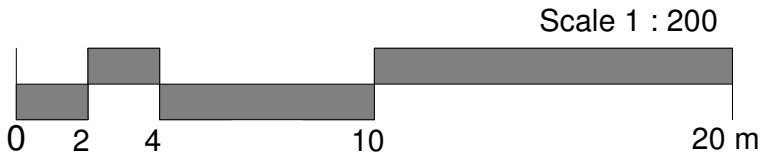

Rev	Description	Date
Client:		
Project:		
- 358 Bolton Rd West, Ramsbottom, Bury BL0 9QY		
Sheet Description:		
Proposed Site Plan		
www.slhomedesign.co.uk info@slhomedesign.co.uk		
Sheet: A3	Project Number:2091	Rev:
Scale:As indicated	Drawing Title: Proposed Site Plan	
Design:Author	Drawing Number A003	
Check:Author	Status: PLANNING	