


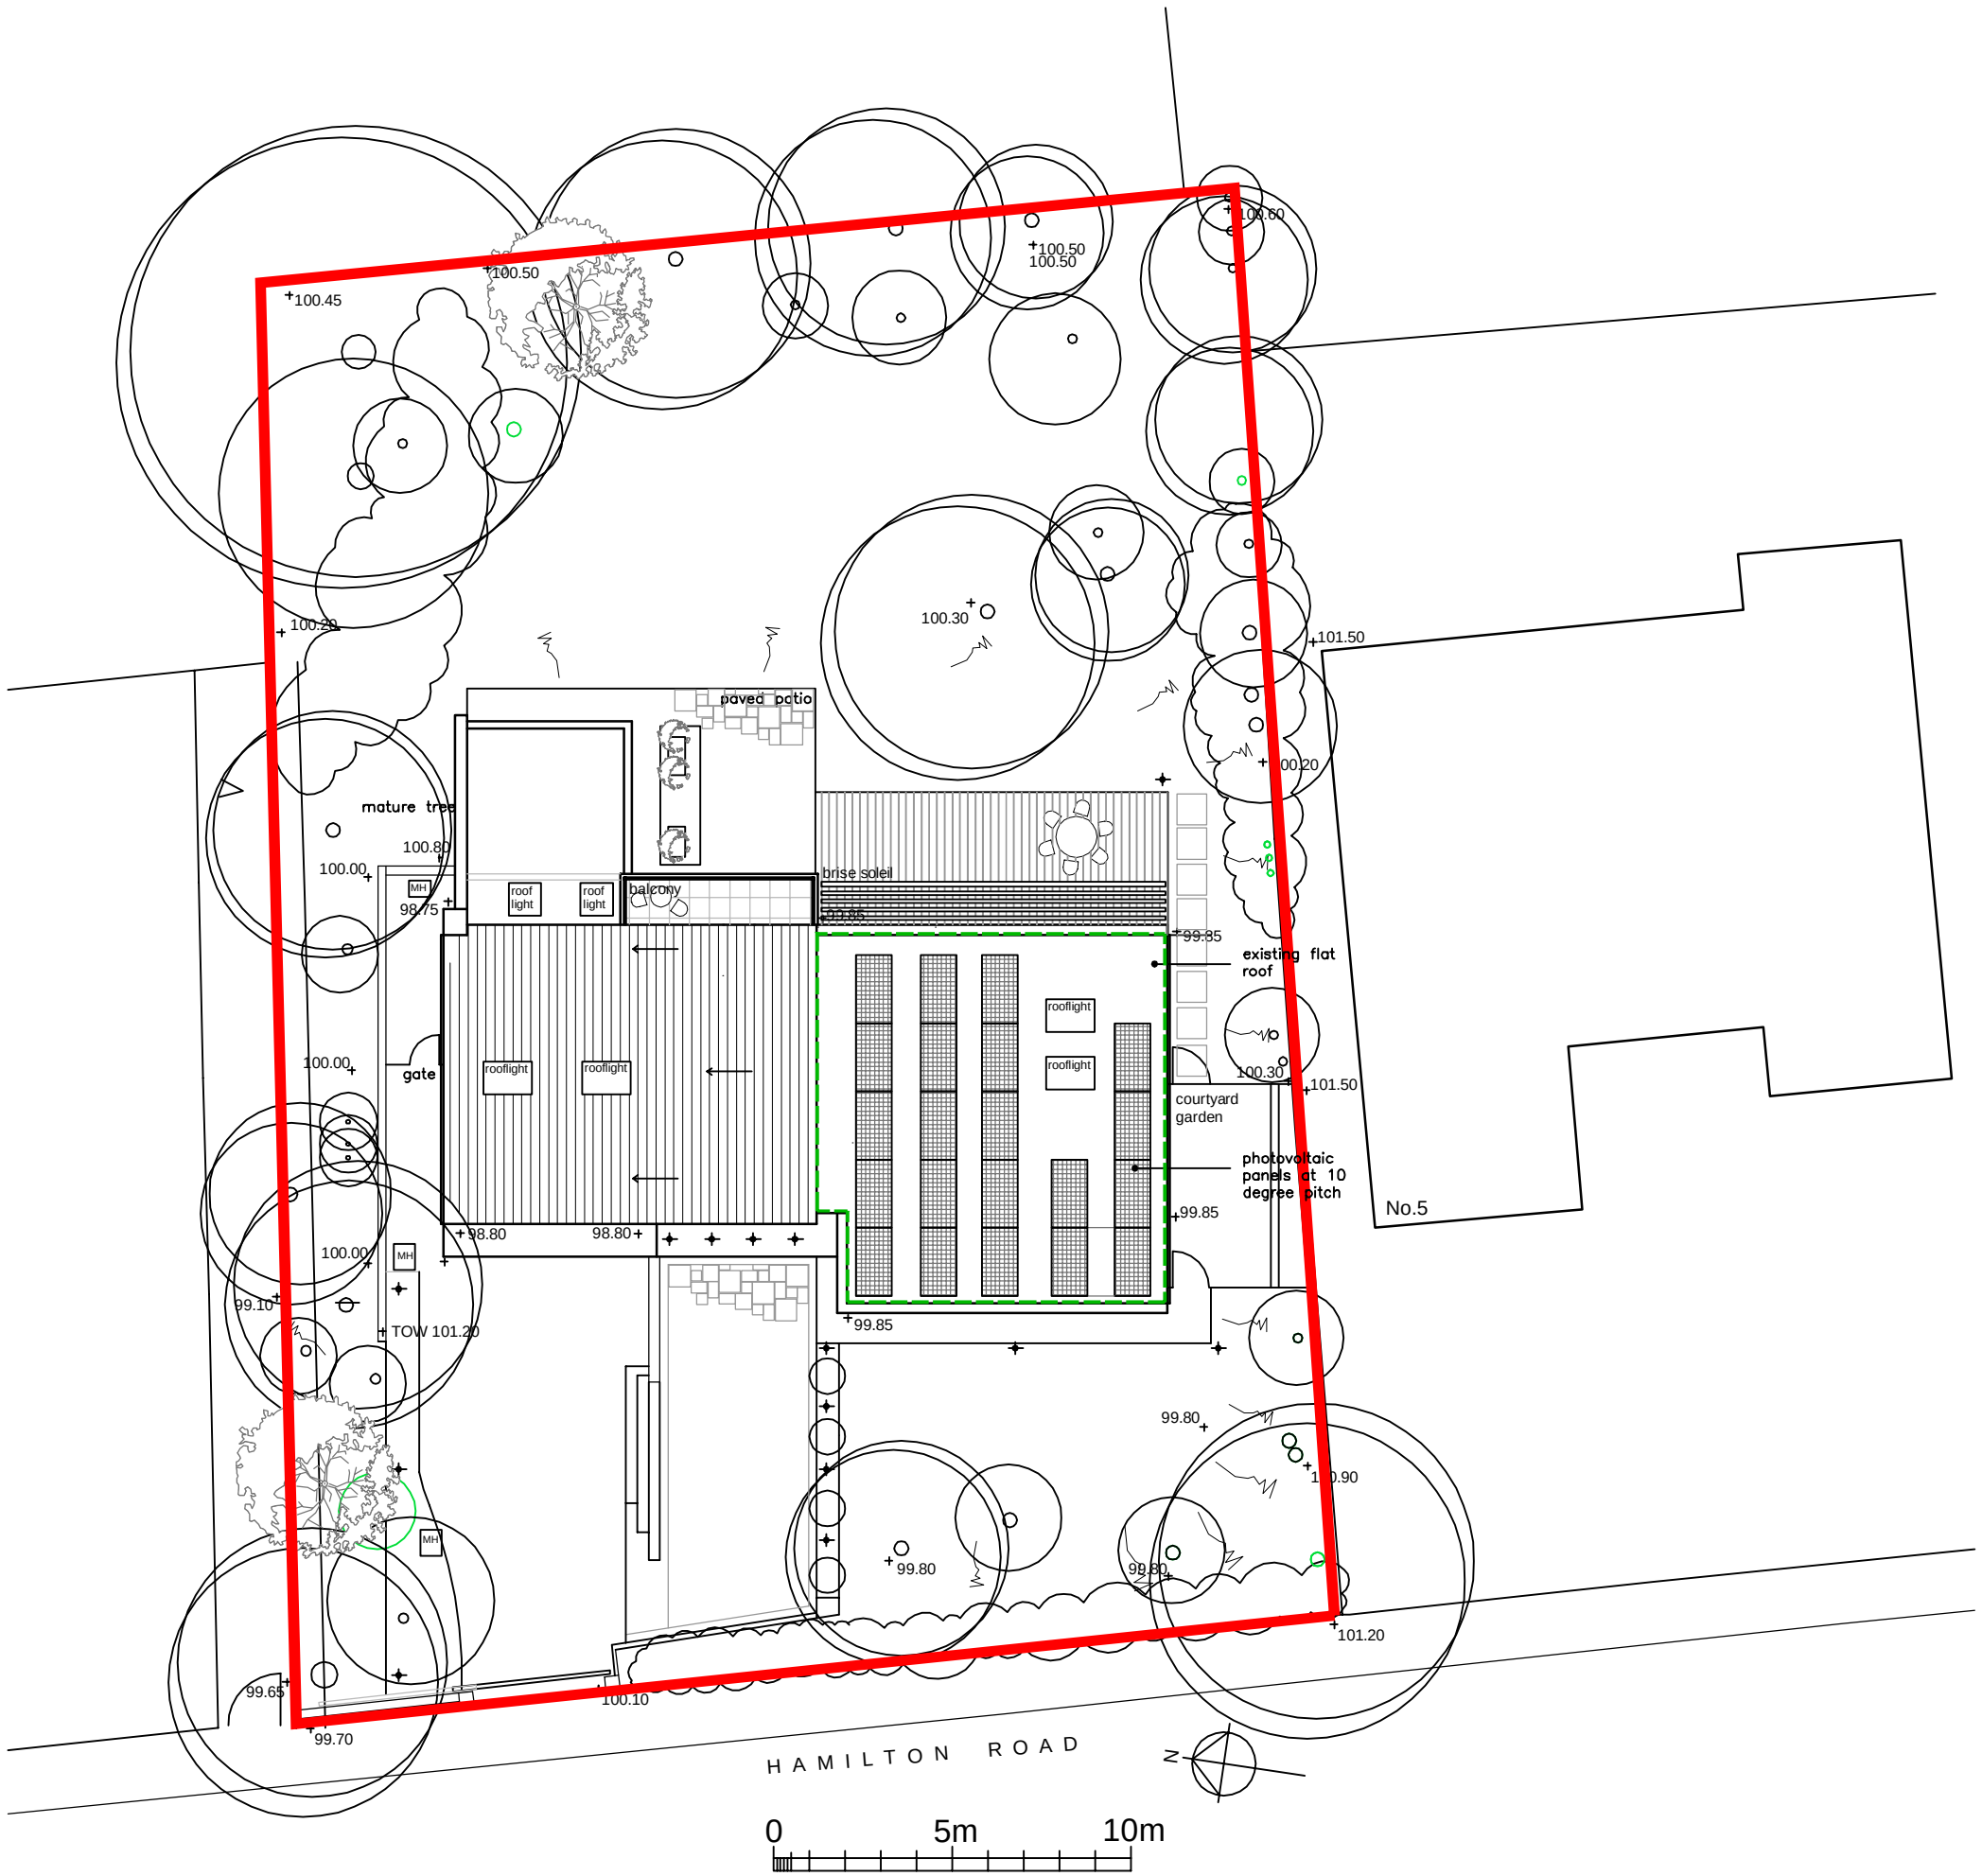

revisions	
proposed site plan 3 hamilton road prestwich existing site plan	
date: sept 10	scale 1:200 @a3
status: for comment	dwg. d466 03
DO NOT SCALE – IF DIMENSIONS ARE NOT GIVEN PLEASE ASK COPYRIGHTED TO ARCHITECTURAL DESIGNWORKS LTD	