


Frontage Floor Plan

Scale 1:50

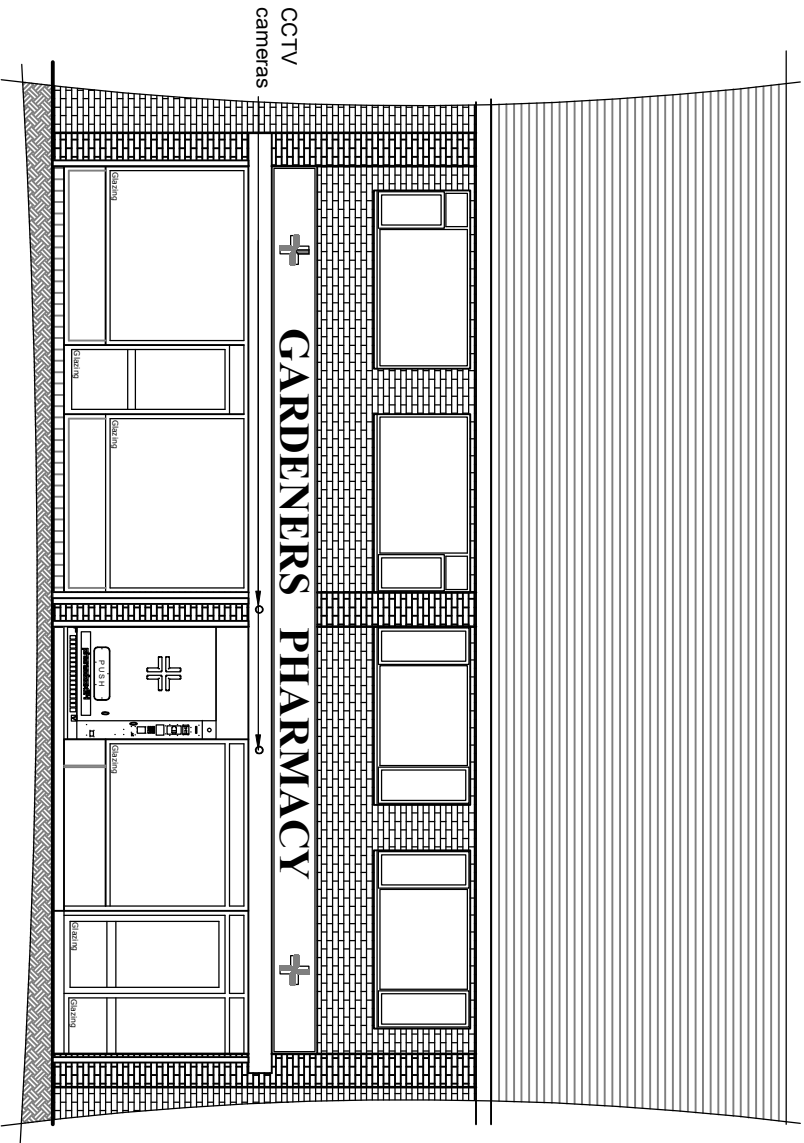

Front Elevation

Scale 1:100



Location Plan

Scale 1:500

PLANNING DRAWING

The Contractor must check all dimensions on site before commencing setting out works. Any discrepancies are to be reported immediately.

DO NOT PROCEED IN THE EVENT OF A DISCREPANCY. DO NOT SCALE FROM THE PRINTS.

A 28/06/2023 CCTV cameras shown
- 21/02/2023
Drawing Revisions

Project
Pharmabox 24 Installation
Gardeners Pharmacy
Greenmount
Bury
BL8 4DD

Drawing Title
Details As Proposed

	Drawing Number	Revision
PB24-01.2	A	
Scale	As shown@A3	Date
DO NOT SCALE		Mar 23

COPYRIGHT RESERVED