




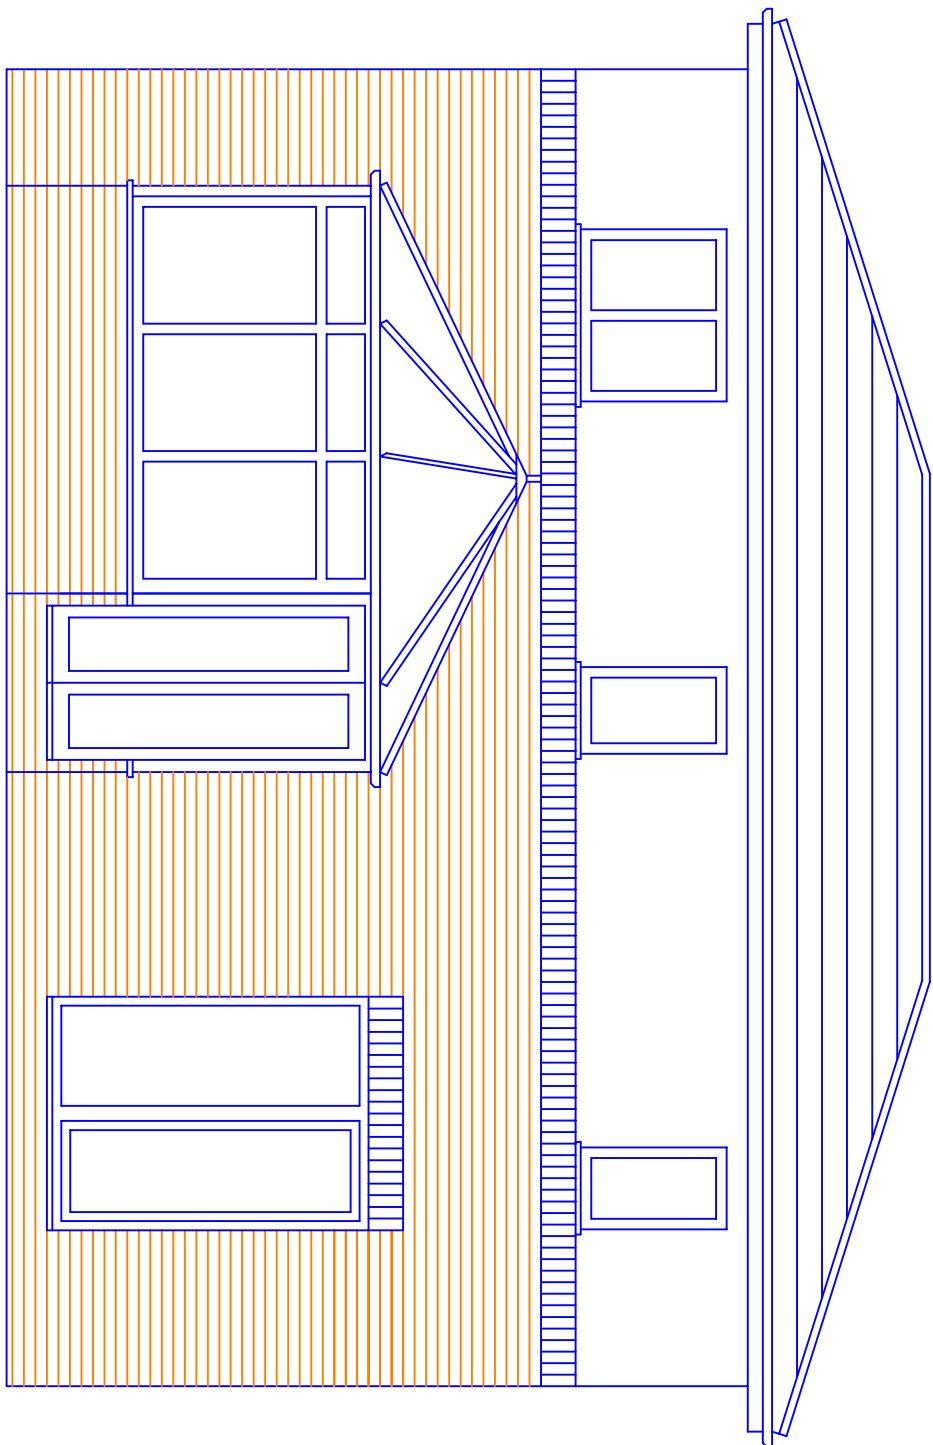


Existing Rear Elevation

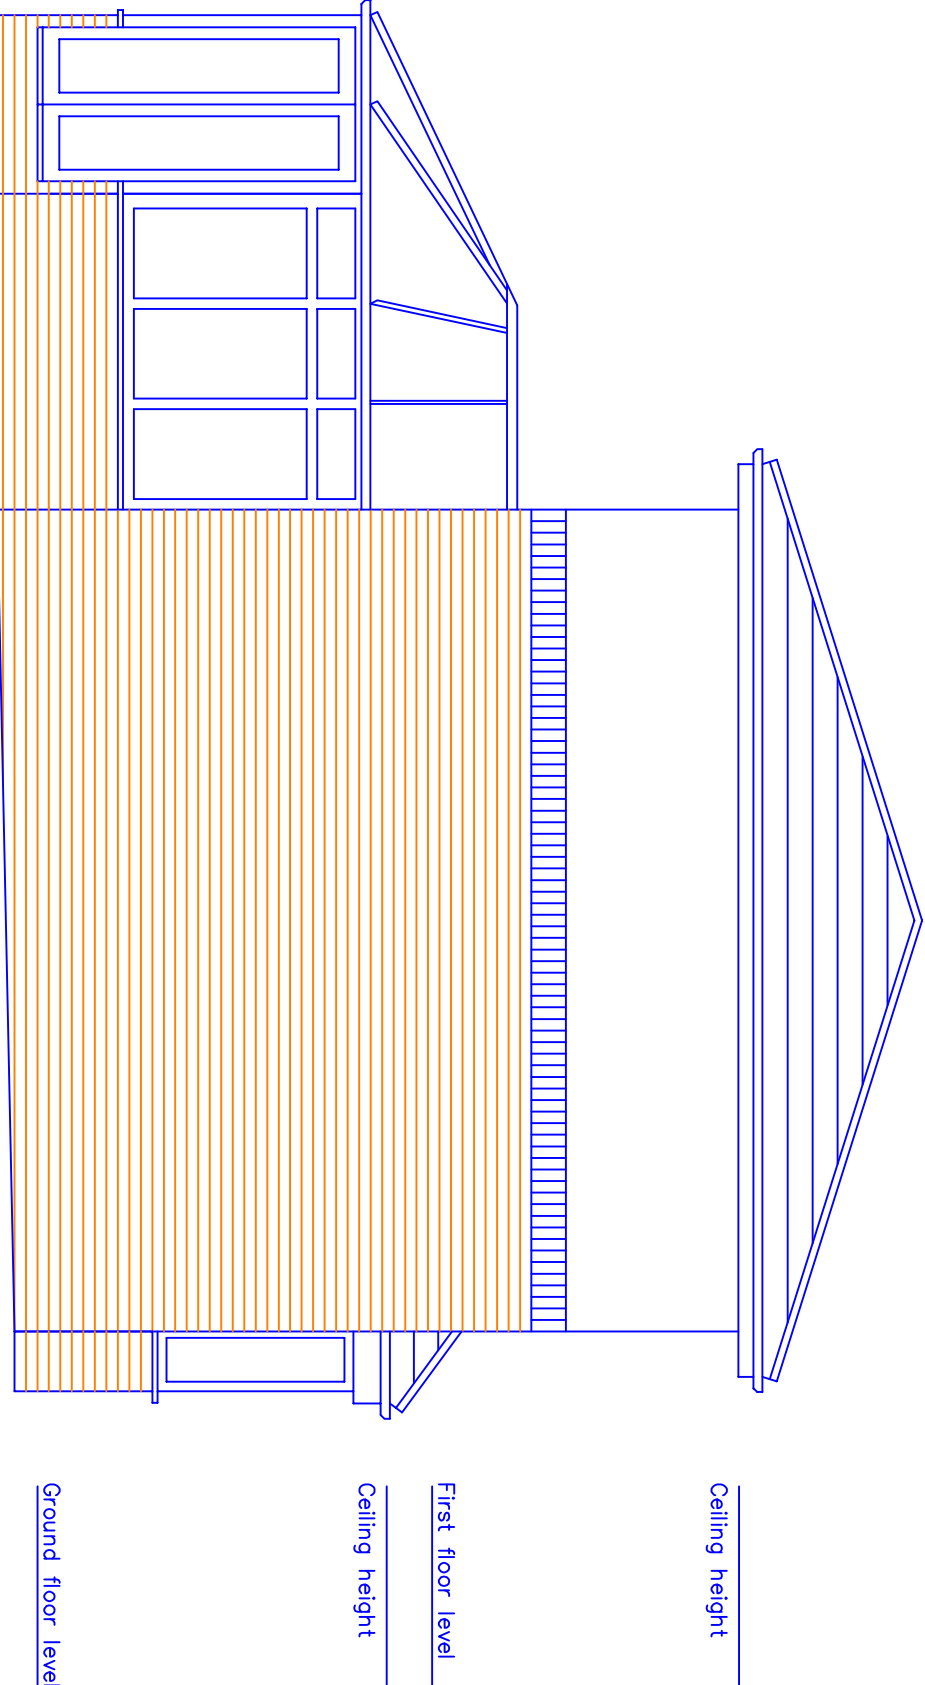


Existing Side Elevation

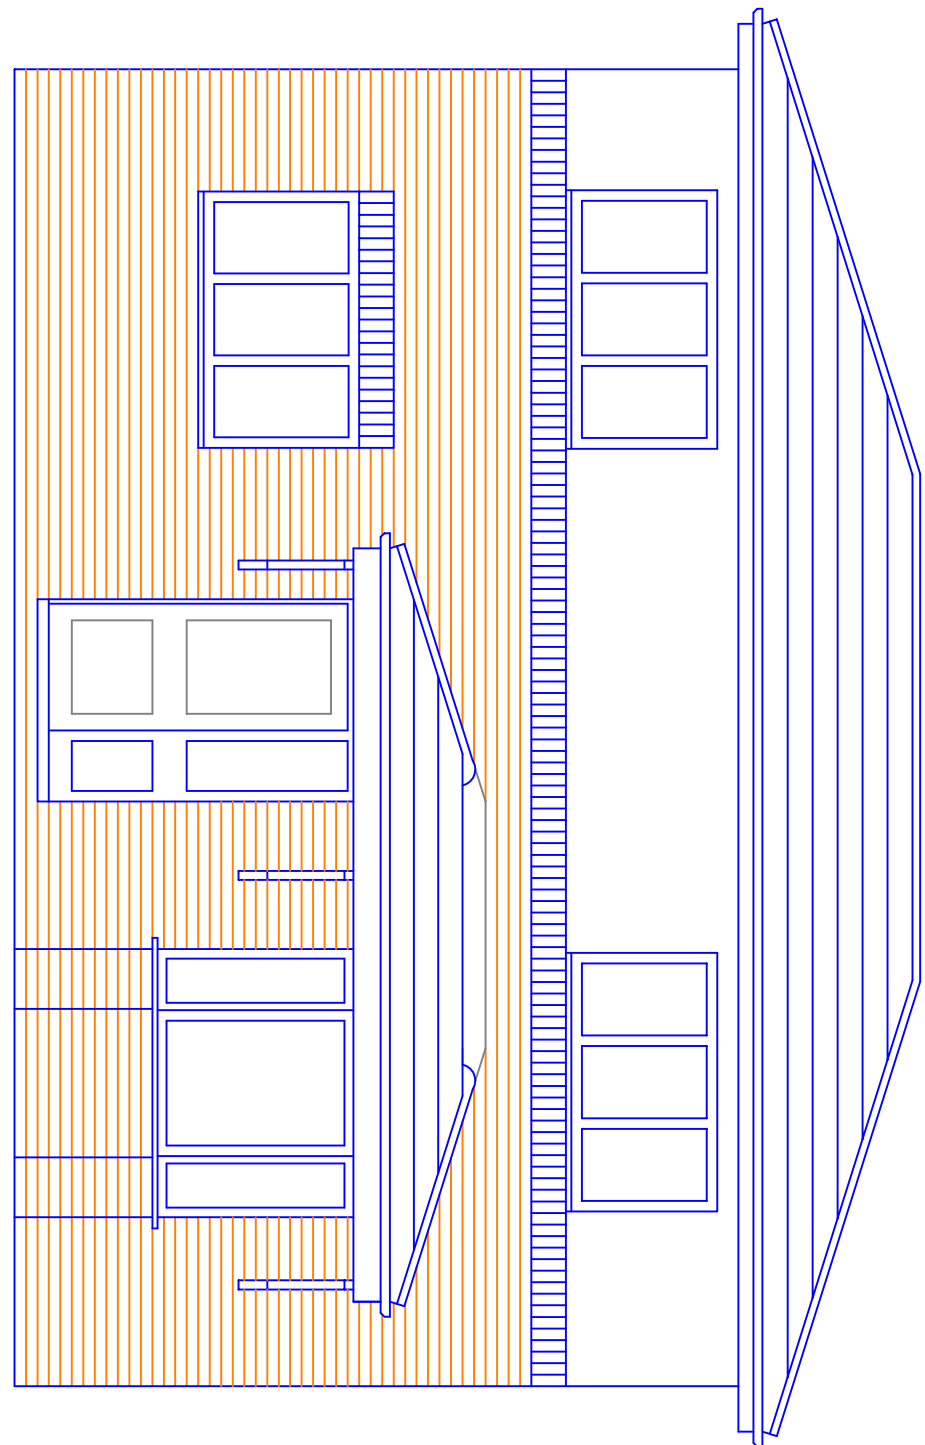


Existing Front Elevation

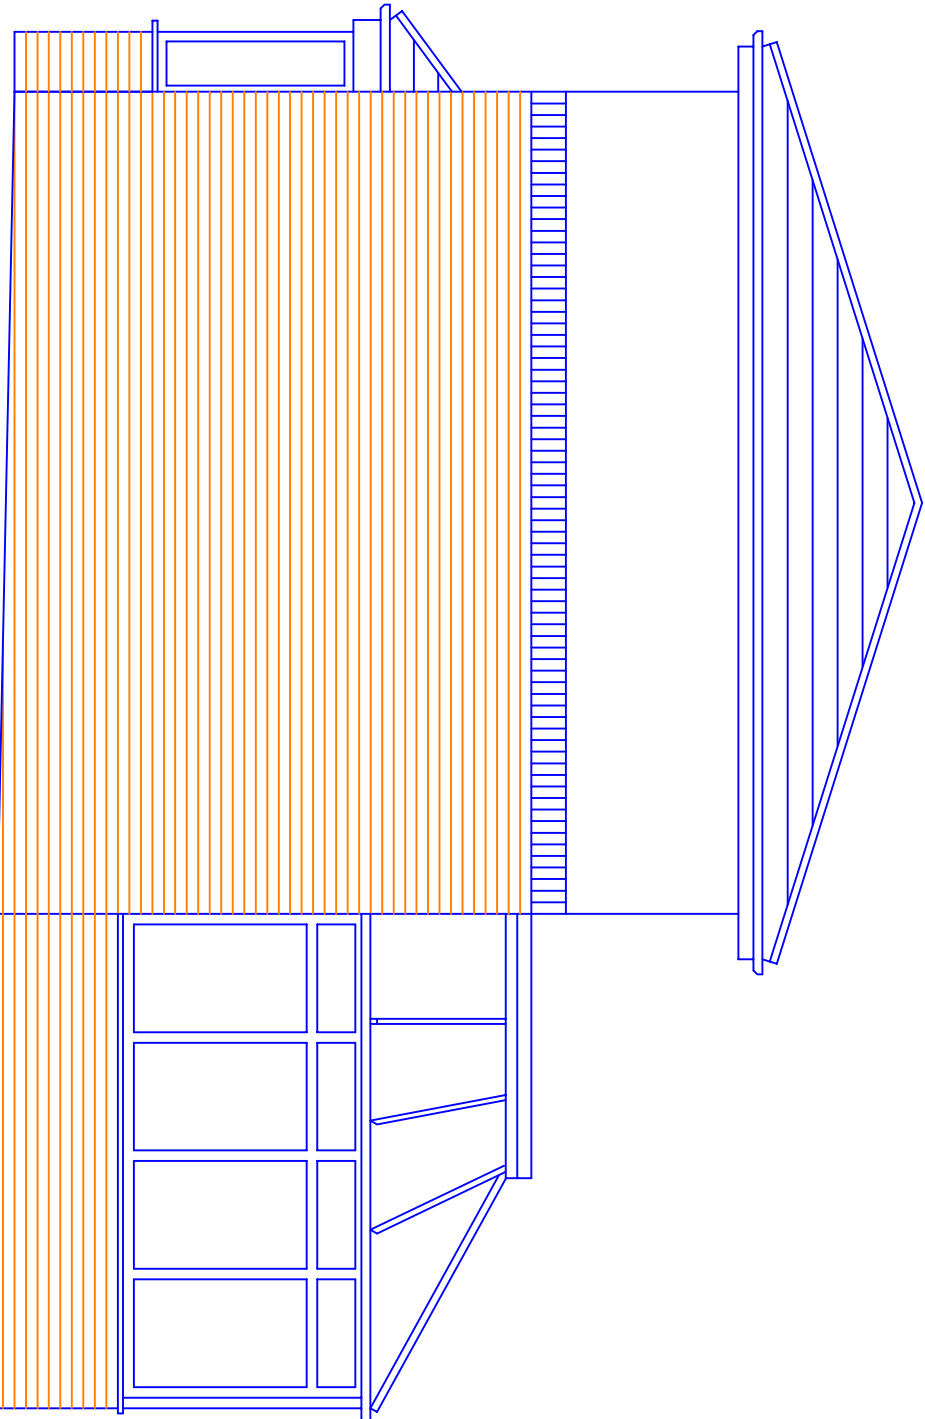

Existing Side Elevation

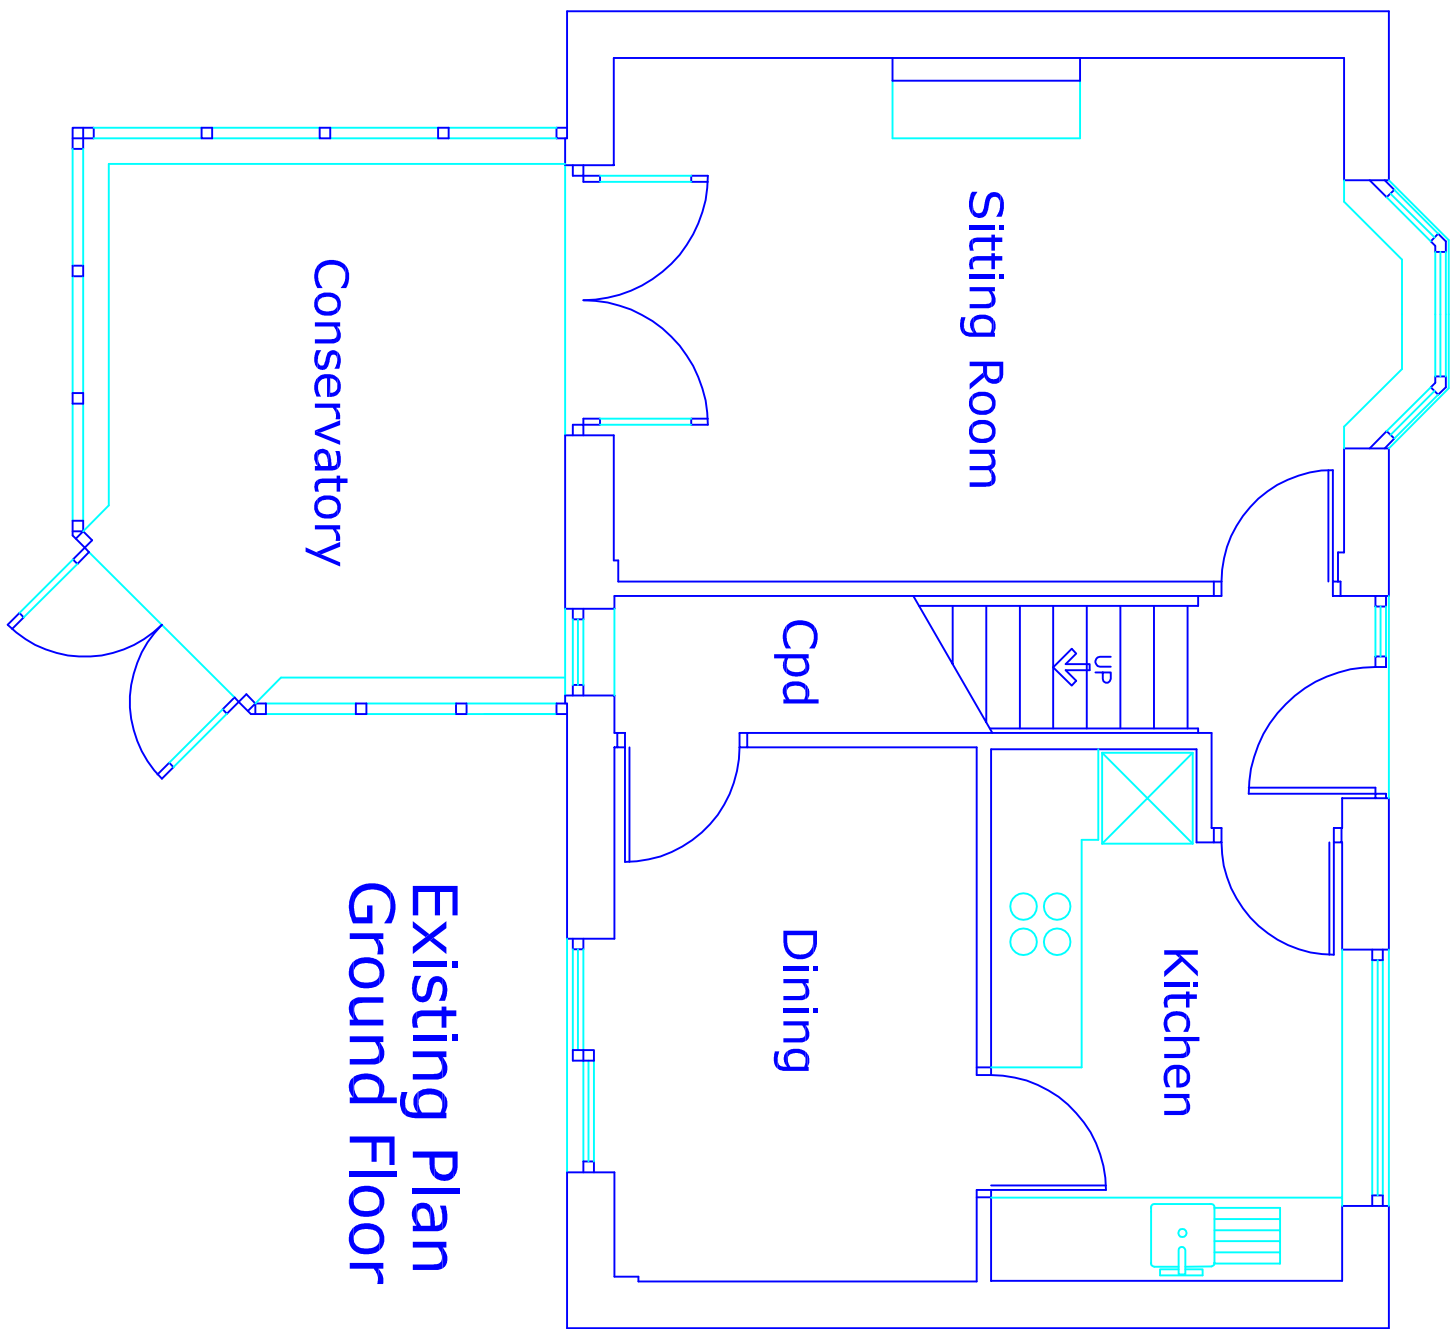

Existing Plan
Ground Floor

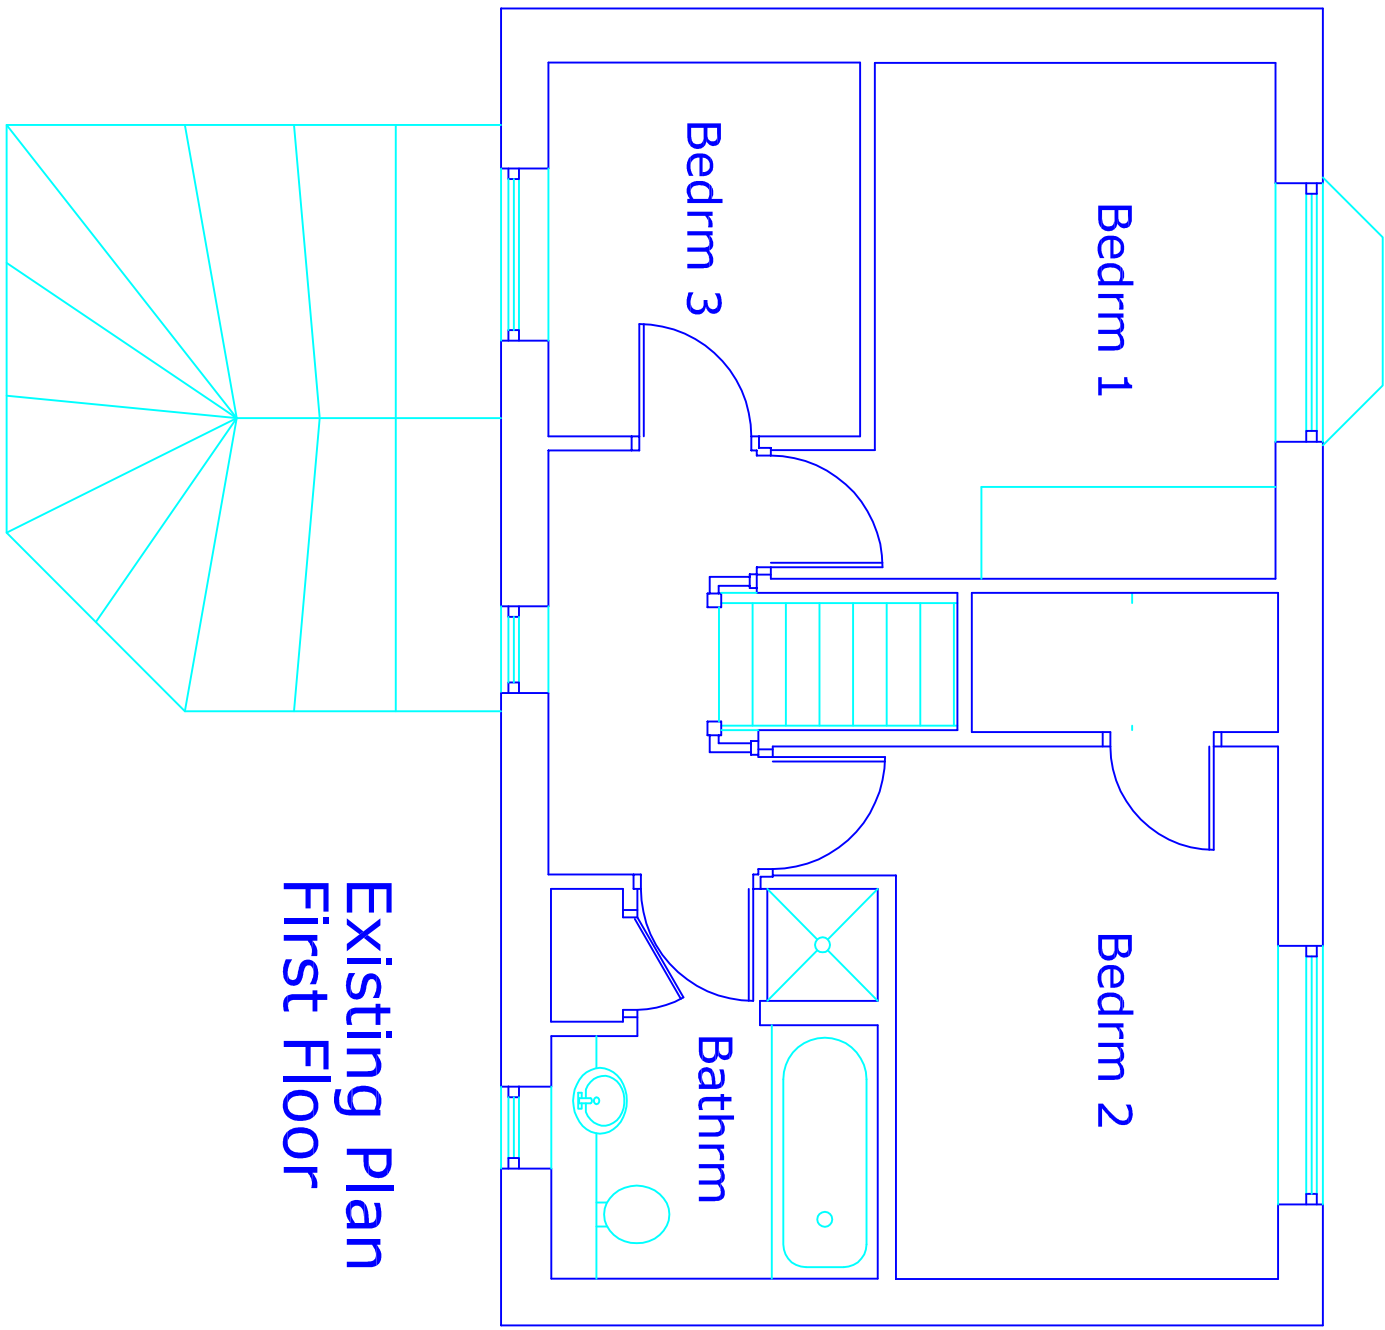

Existing Plan
First Floor

This drawing and design concept is the property of PPY design. It should not be reproduced without written permission

0 1 2 3 m

10 Cleveland Close
Ramsbottom
BL0 9HH

scale 1:50 at A1
April 2024

AT1-01
Existing Plans
and Elevations

PPY design Ltd

2 Helmsford Road, Holcombe Village
Ramsbottom, Lancashire BL0 4PA
Gary Dearden (BA Hons) DipArch RIBA
gary@ppy-design.co.uk www.ppy-design.co.uk
T: 0706 822751 M: 0712 669452