




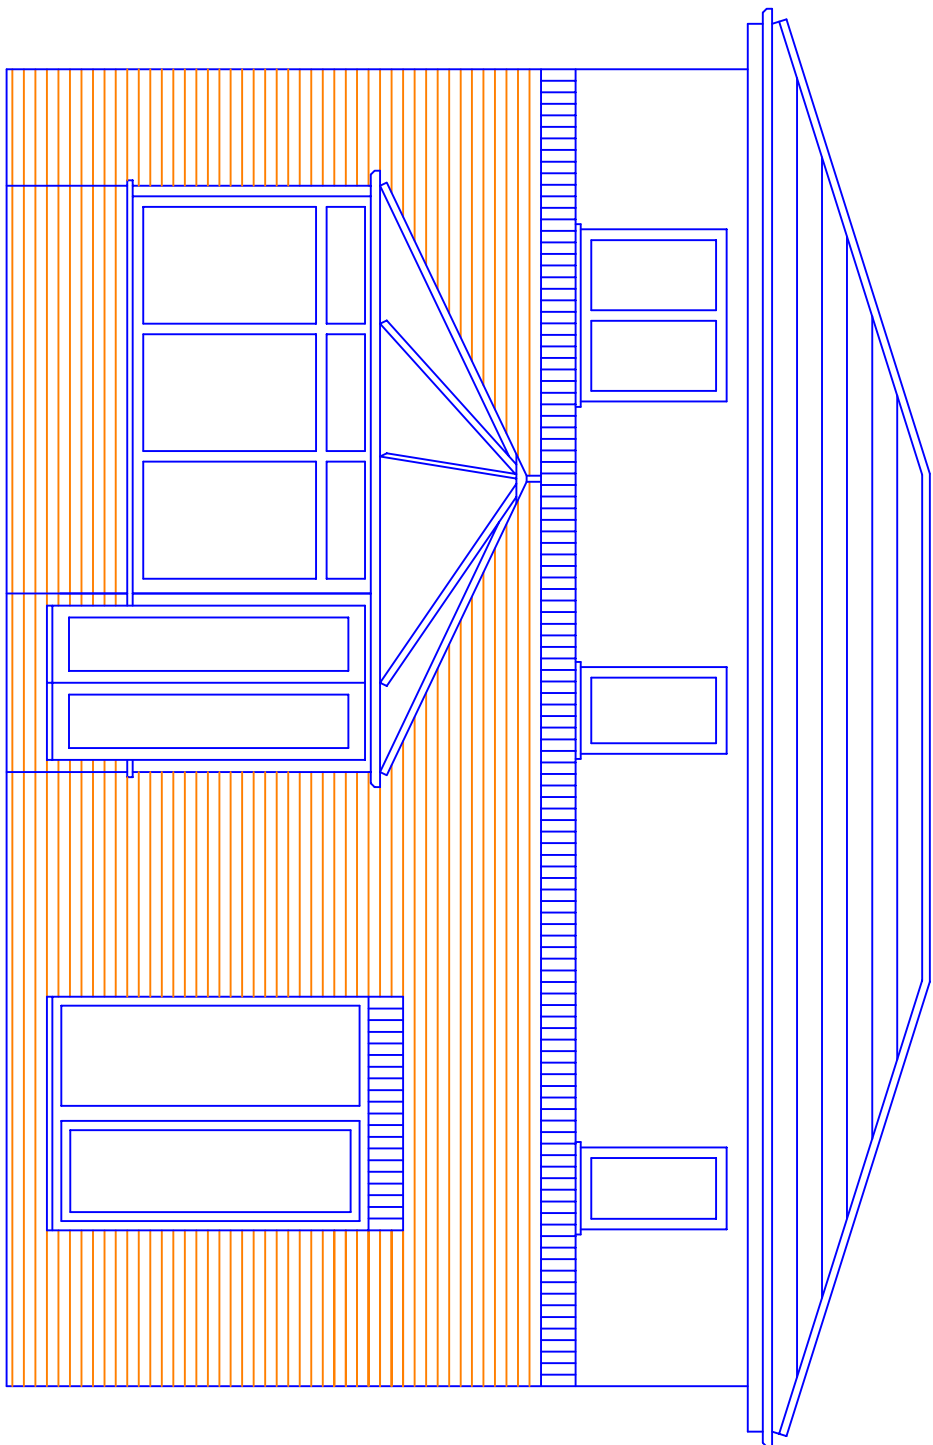


Proposed Rear Elevation

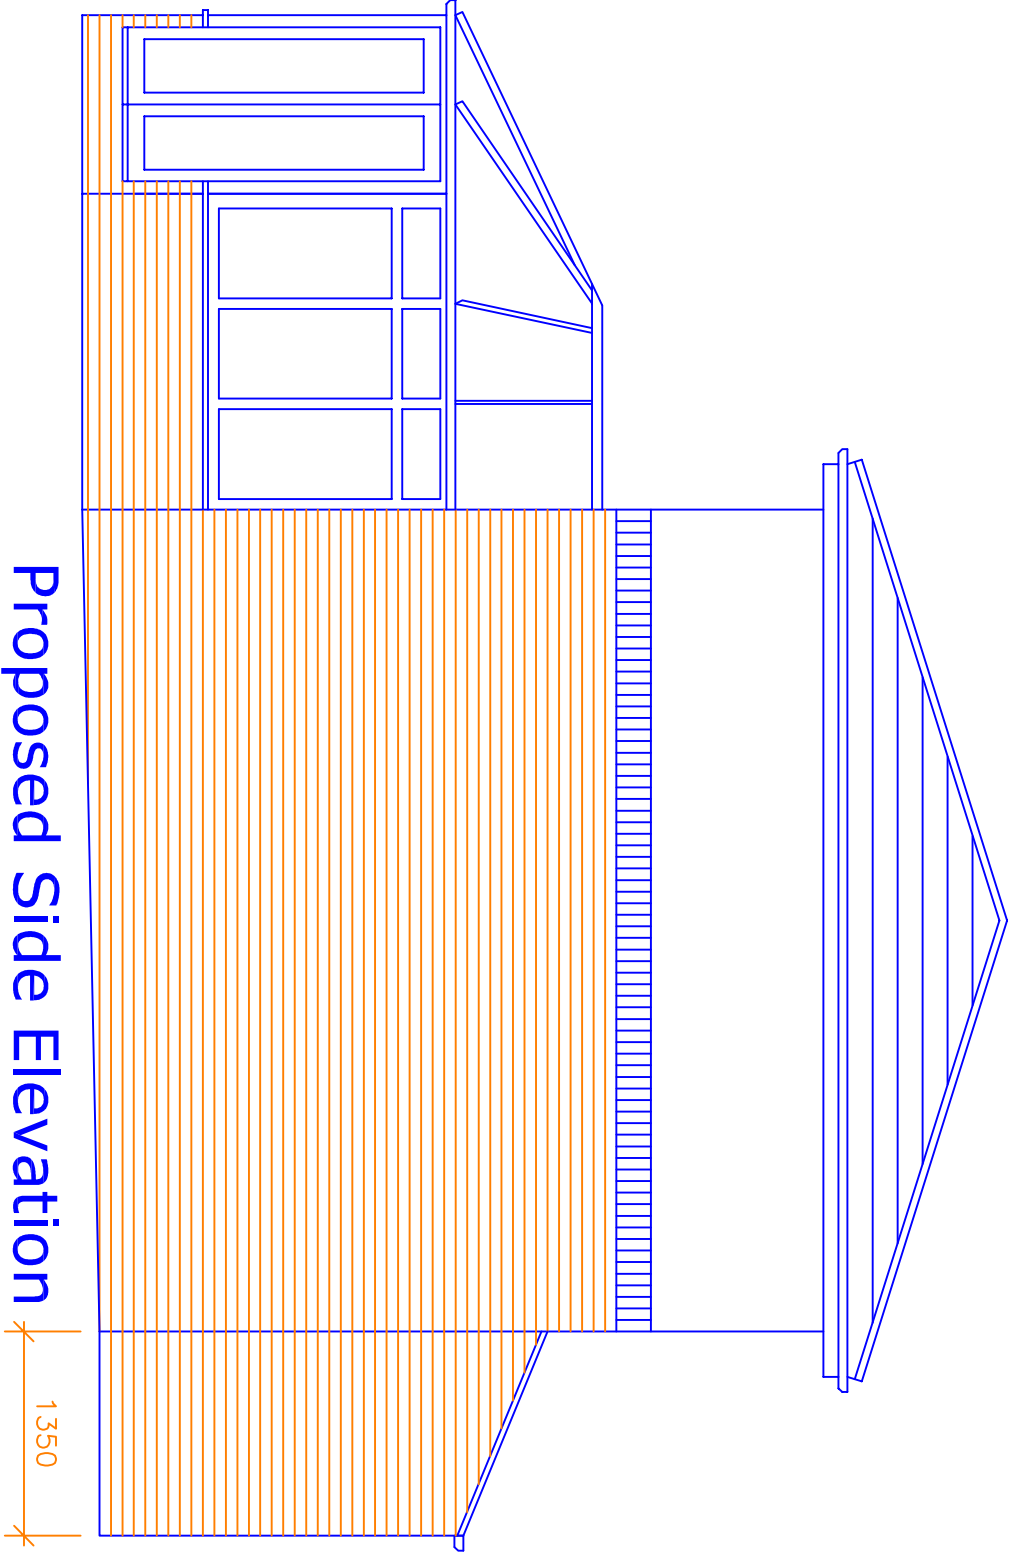

Proposed Side Elevation

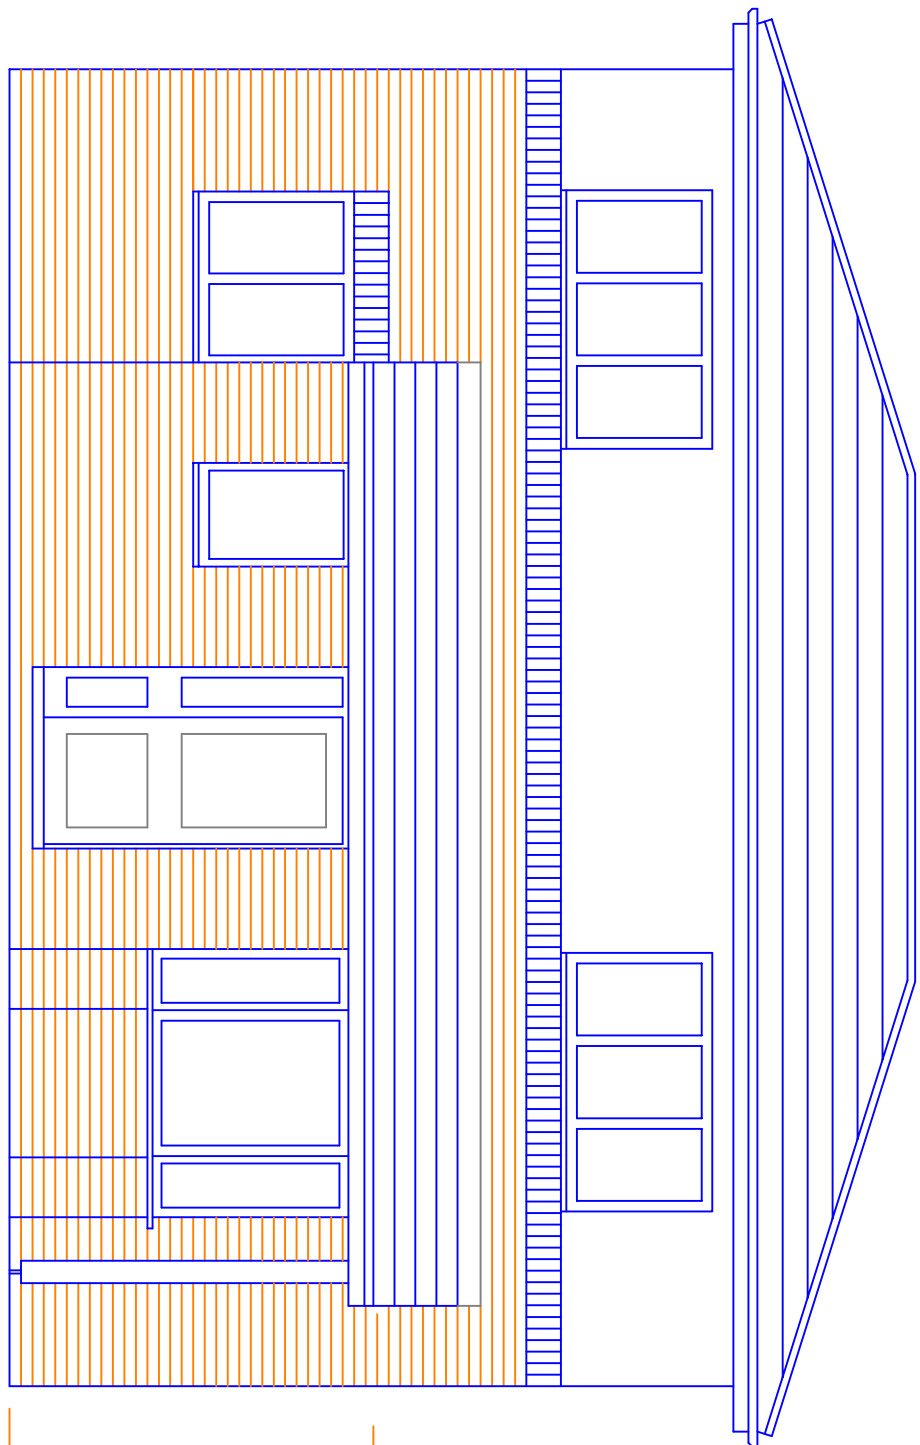


Proposed Front Elevation

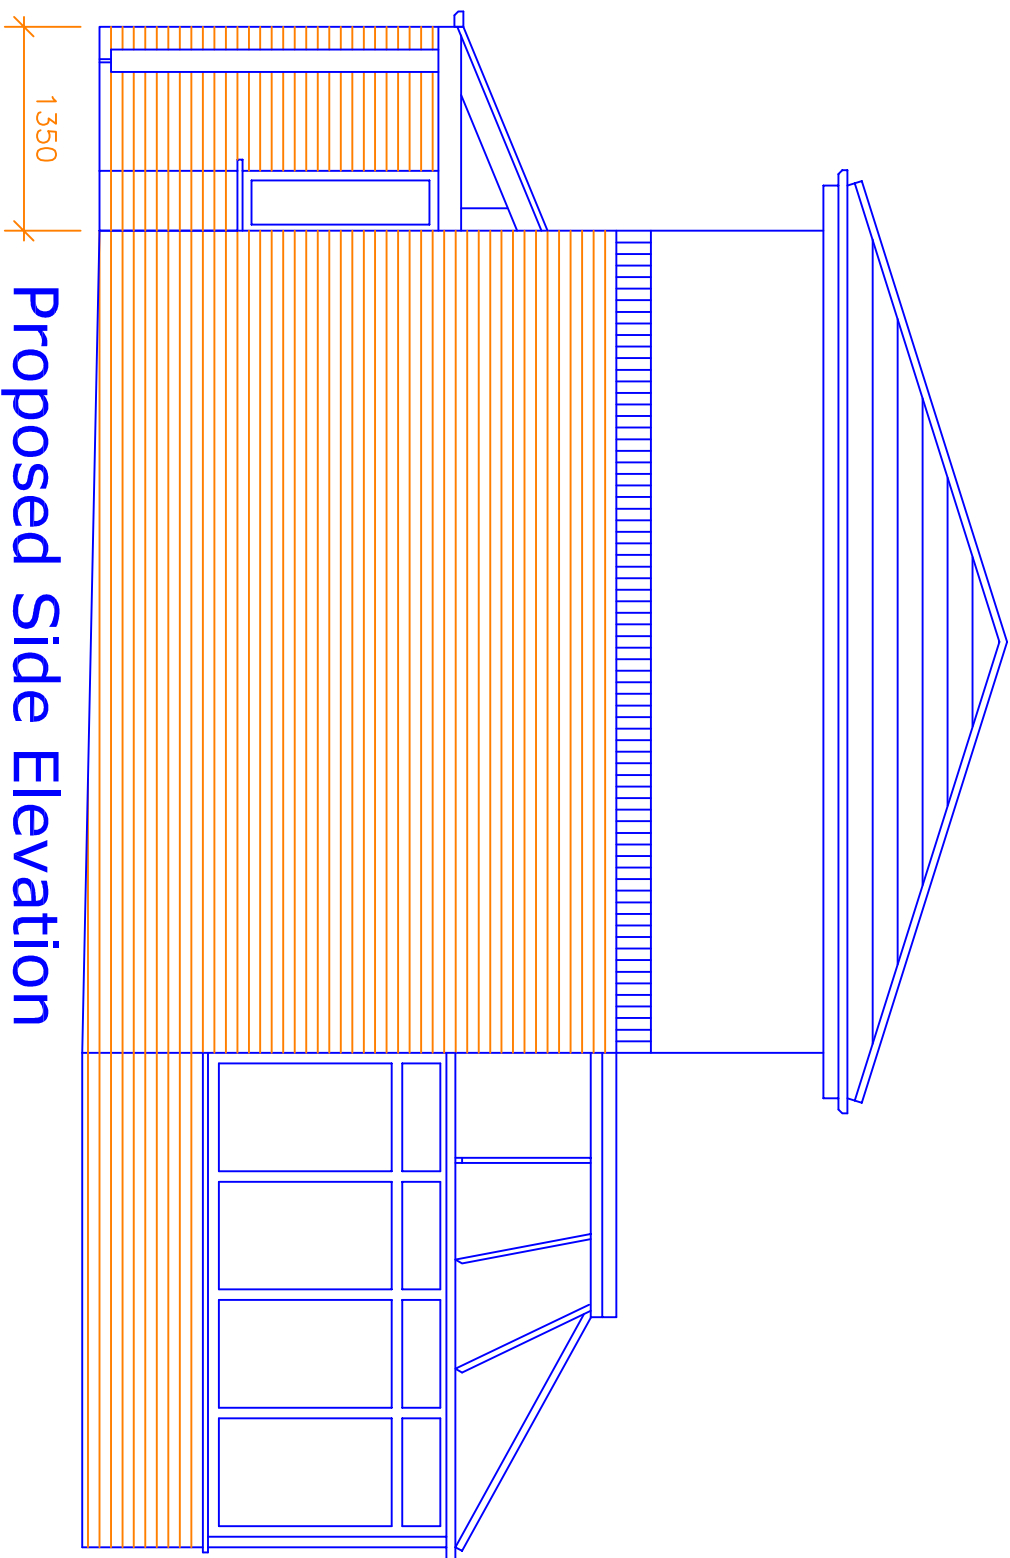


Proposed Side Elevation

Materials:

All new brickwork to match the existing.
New porch roof covering to match the existing.
New doors and windows to match the exisg white upvc.

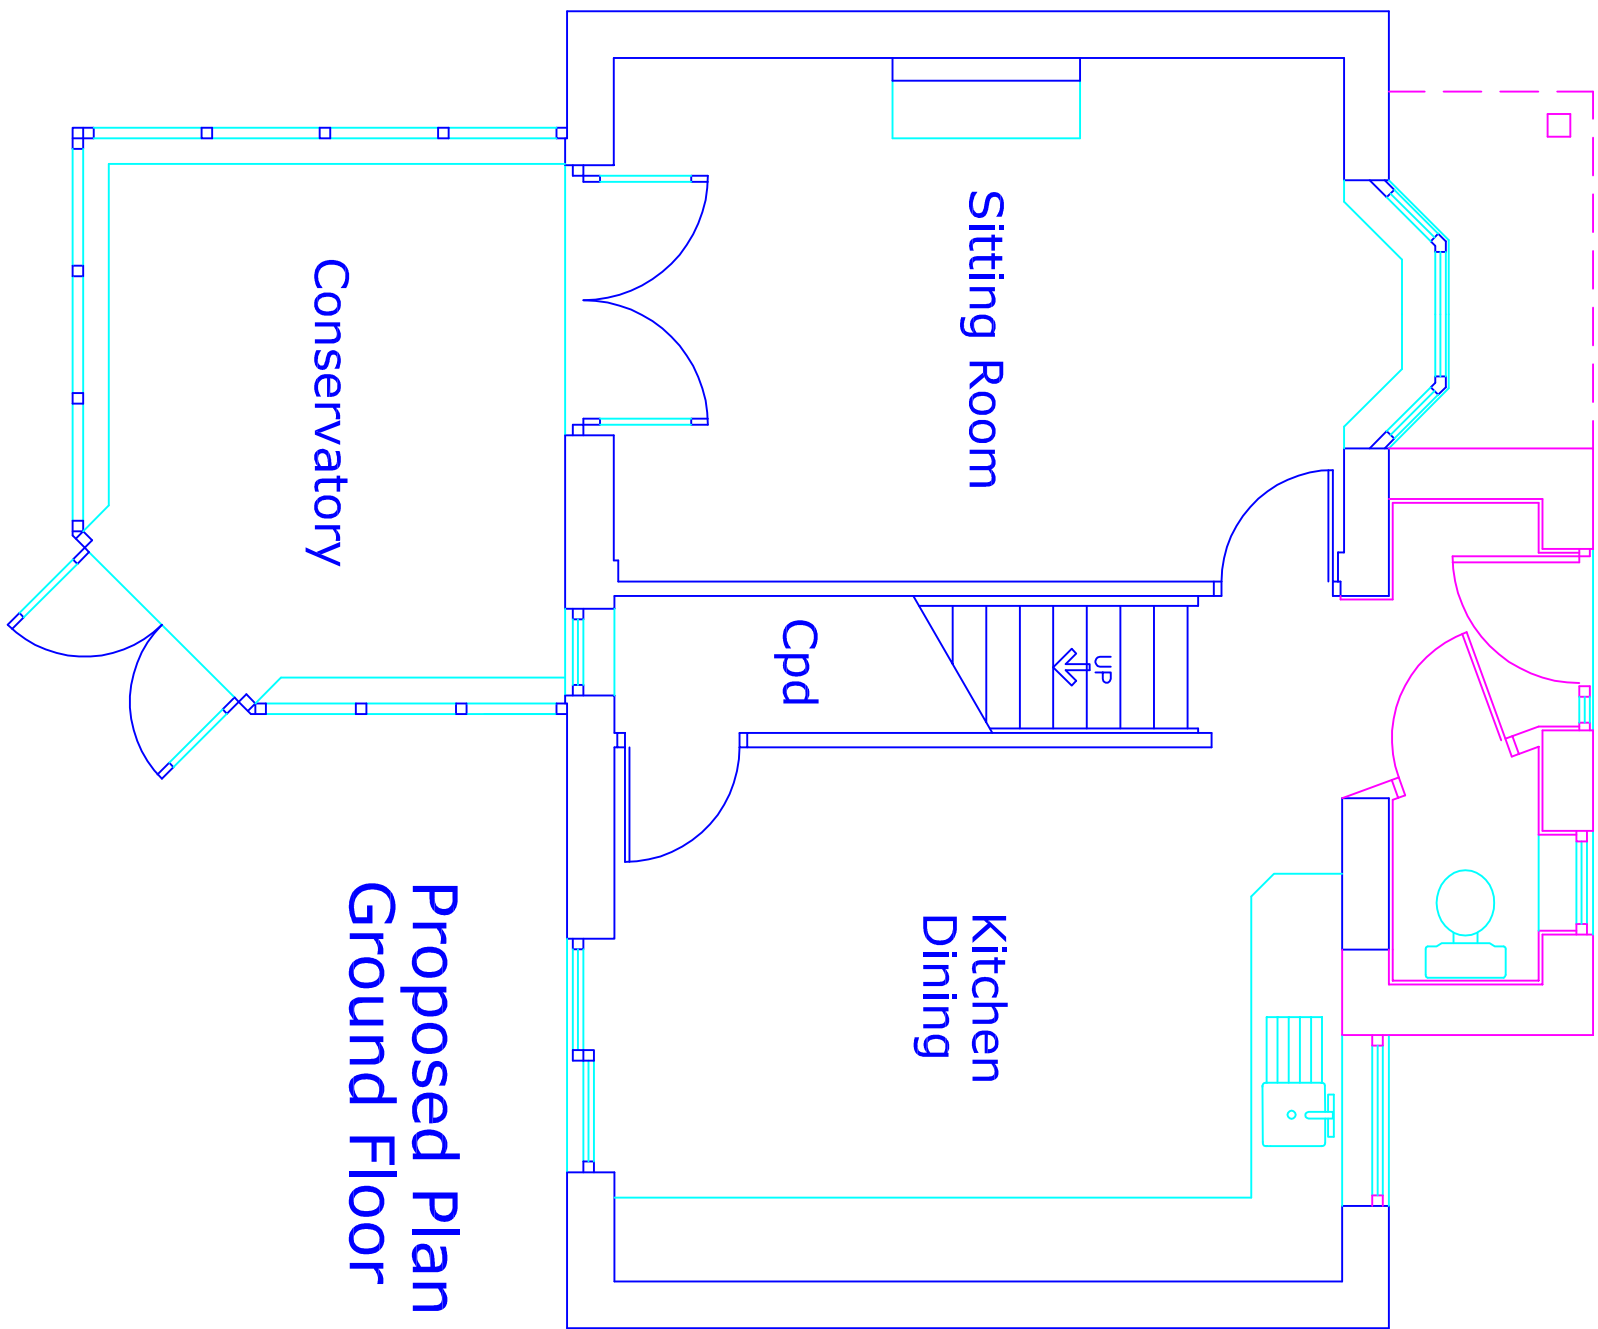

Proposed Plan
Ground Floor

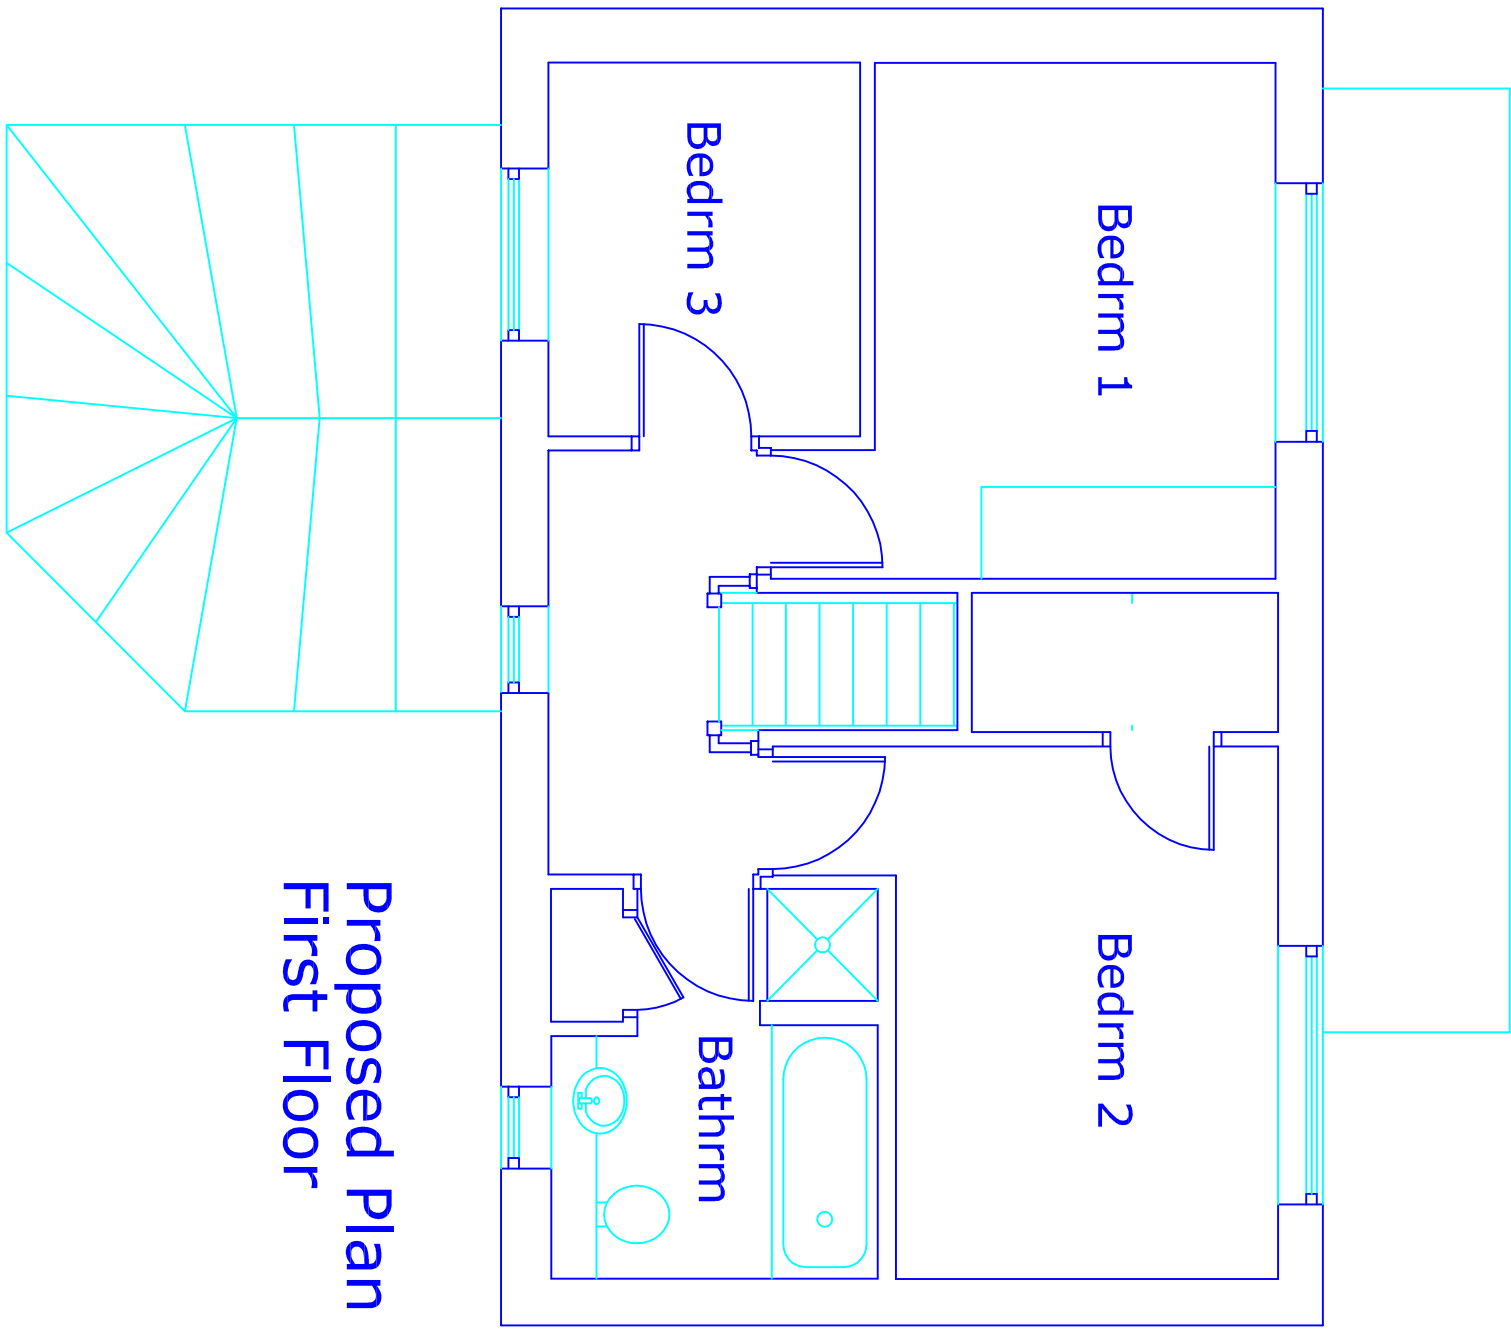

Proposed Plan
First Floor

This drawing and design concept is the property of PPY design. It should not be reproduced without written permission

10 Cleveland Close Ramsbottom Bul0 9FH	scale 1:50 at A1 April 2024
ATI-02	Proposed Plans and Elevations
P P Y design Ltd	

2 Helmsford Road, Holcombe Village
Ramsbottom, Lancashire BL8 4PA
Gary Dearden (BA Hons) DipArch RIBA
gary@ppy-design.co.uk www.ppy-design.co.uk
T: 0706 822751 M: 0712 669452