


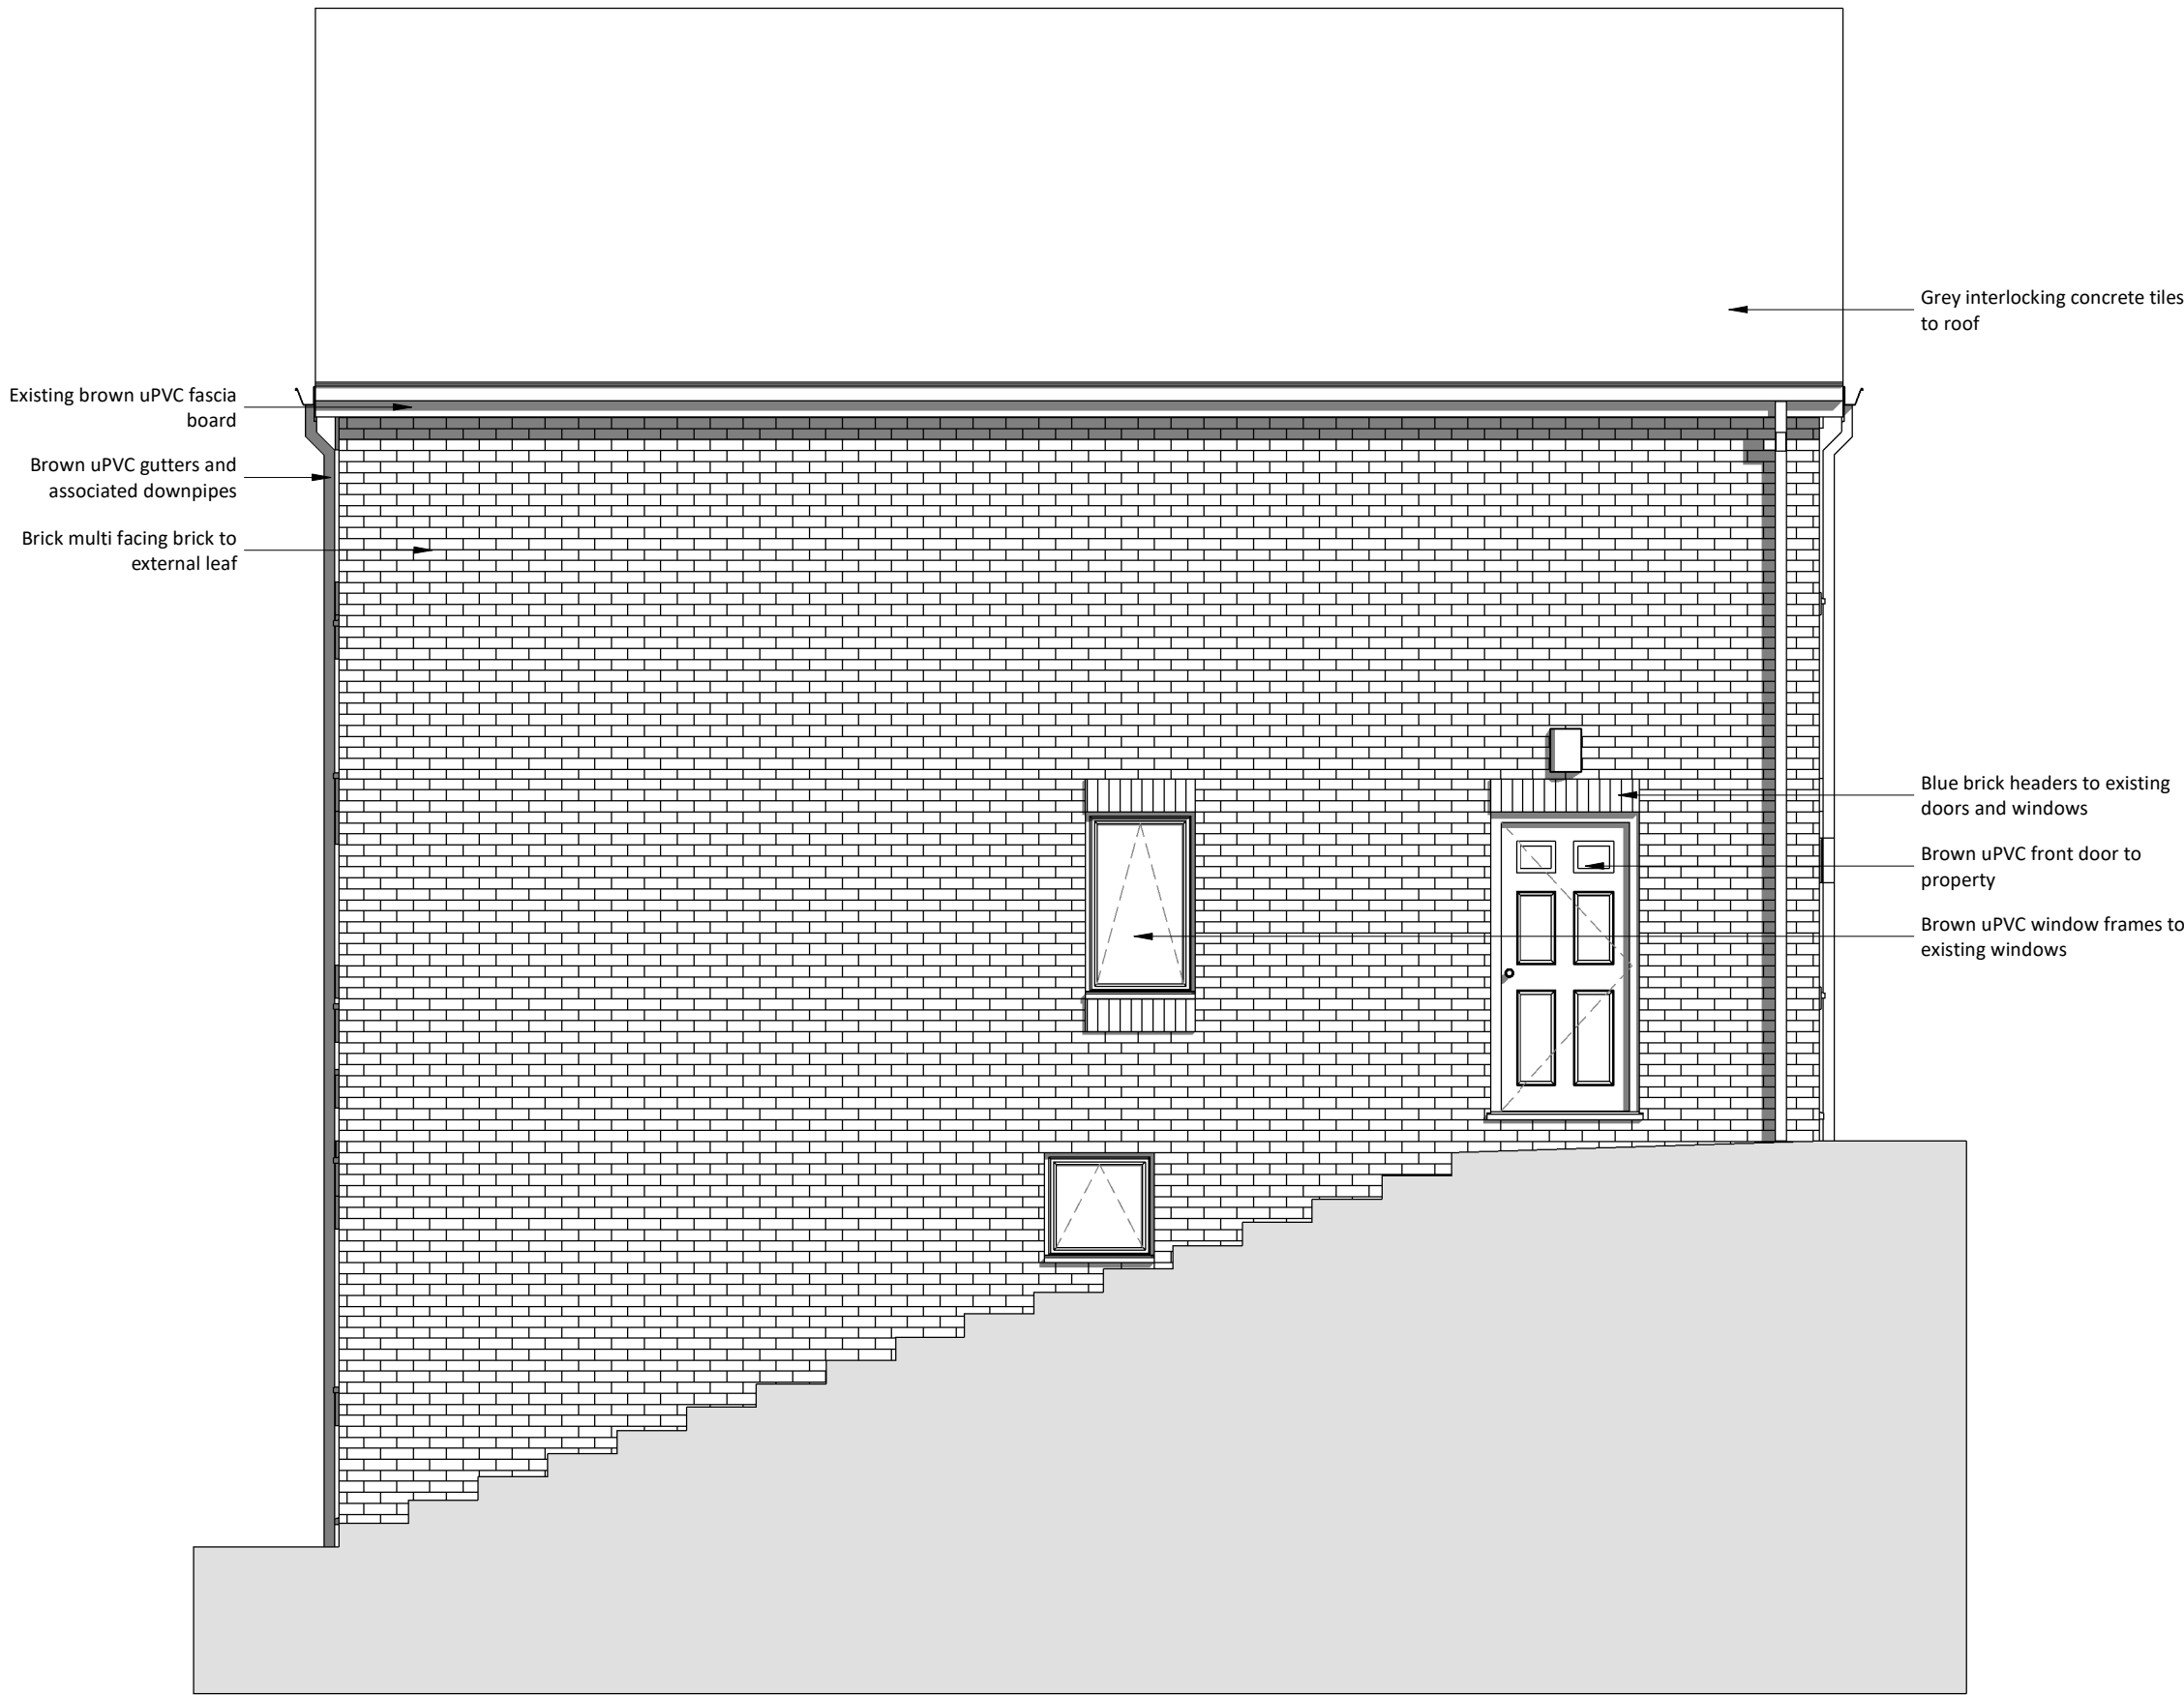


 

North Gable Elevation (Existing)  
1 : 50

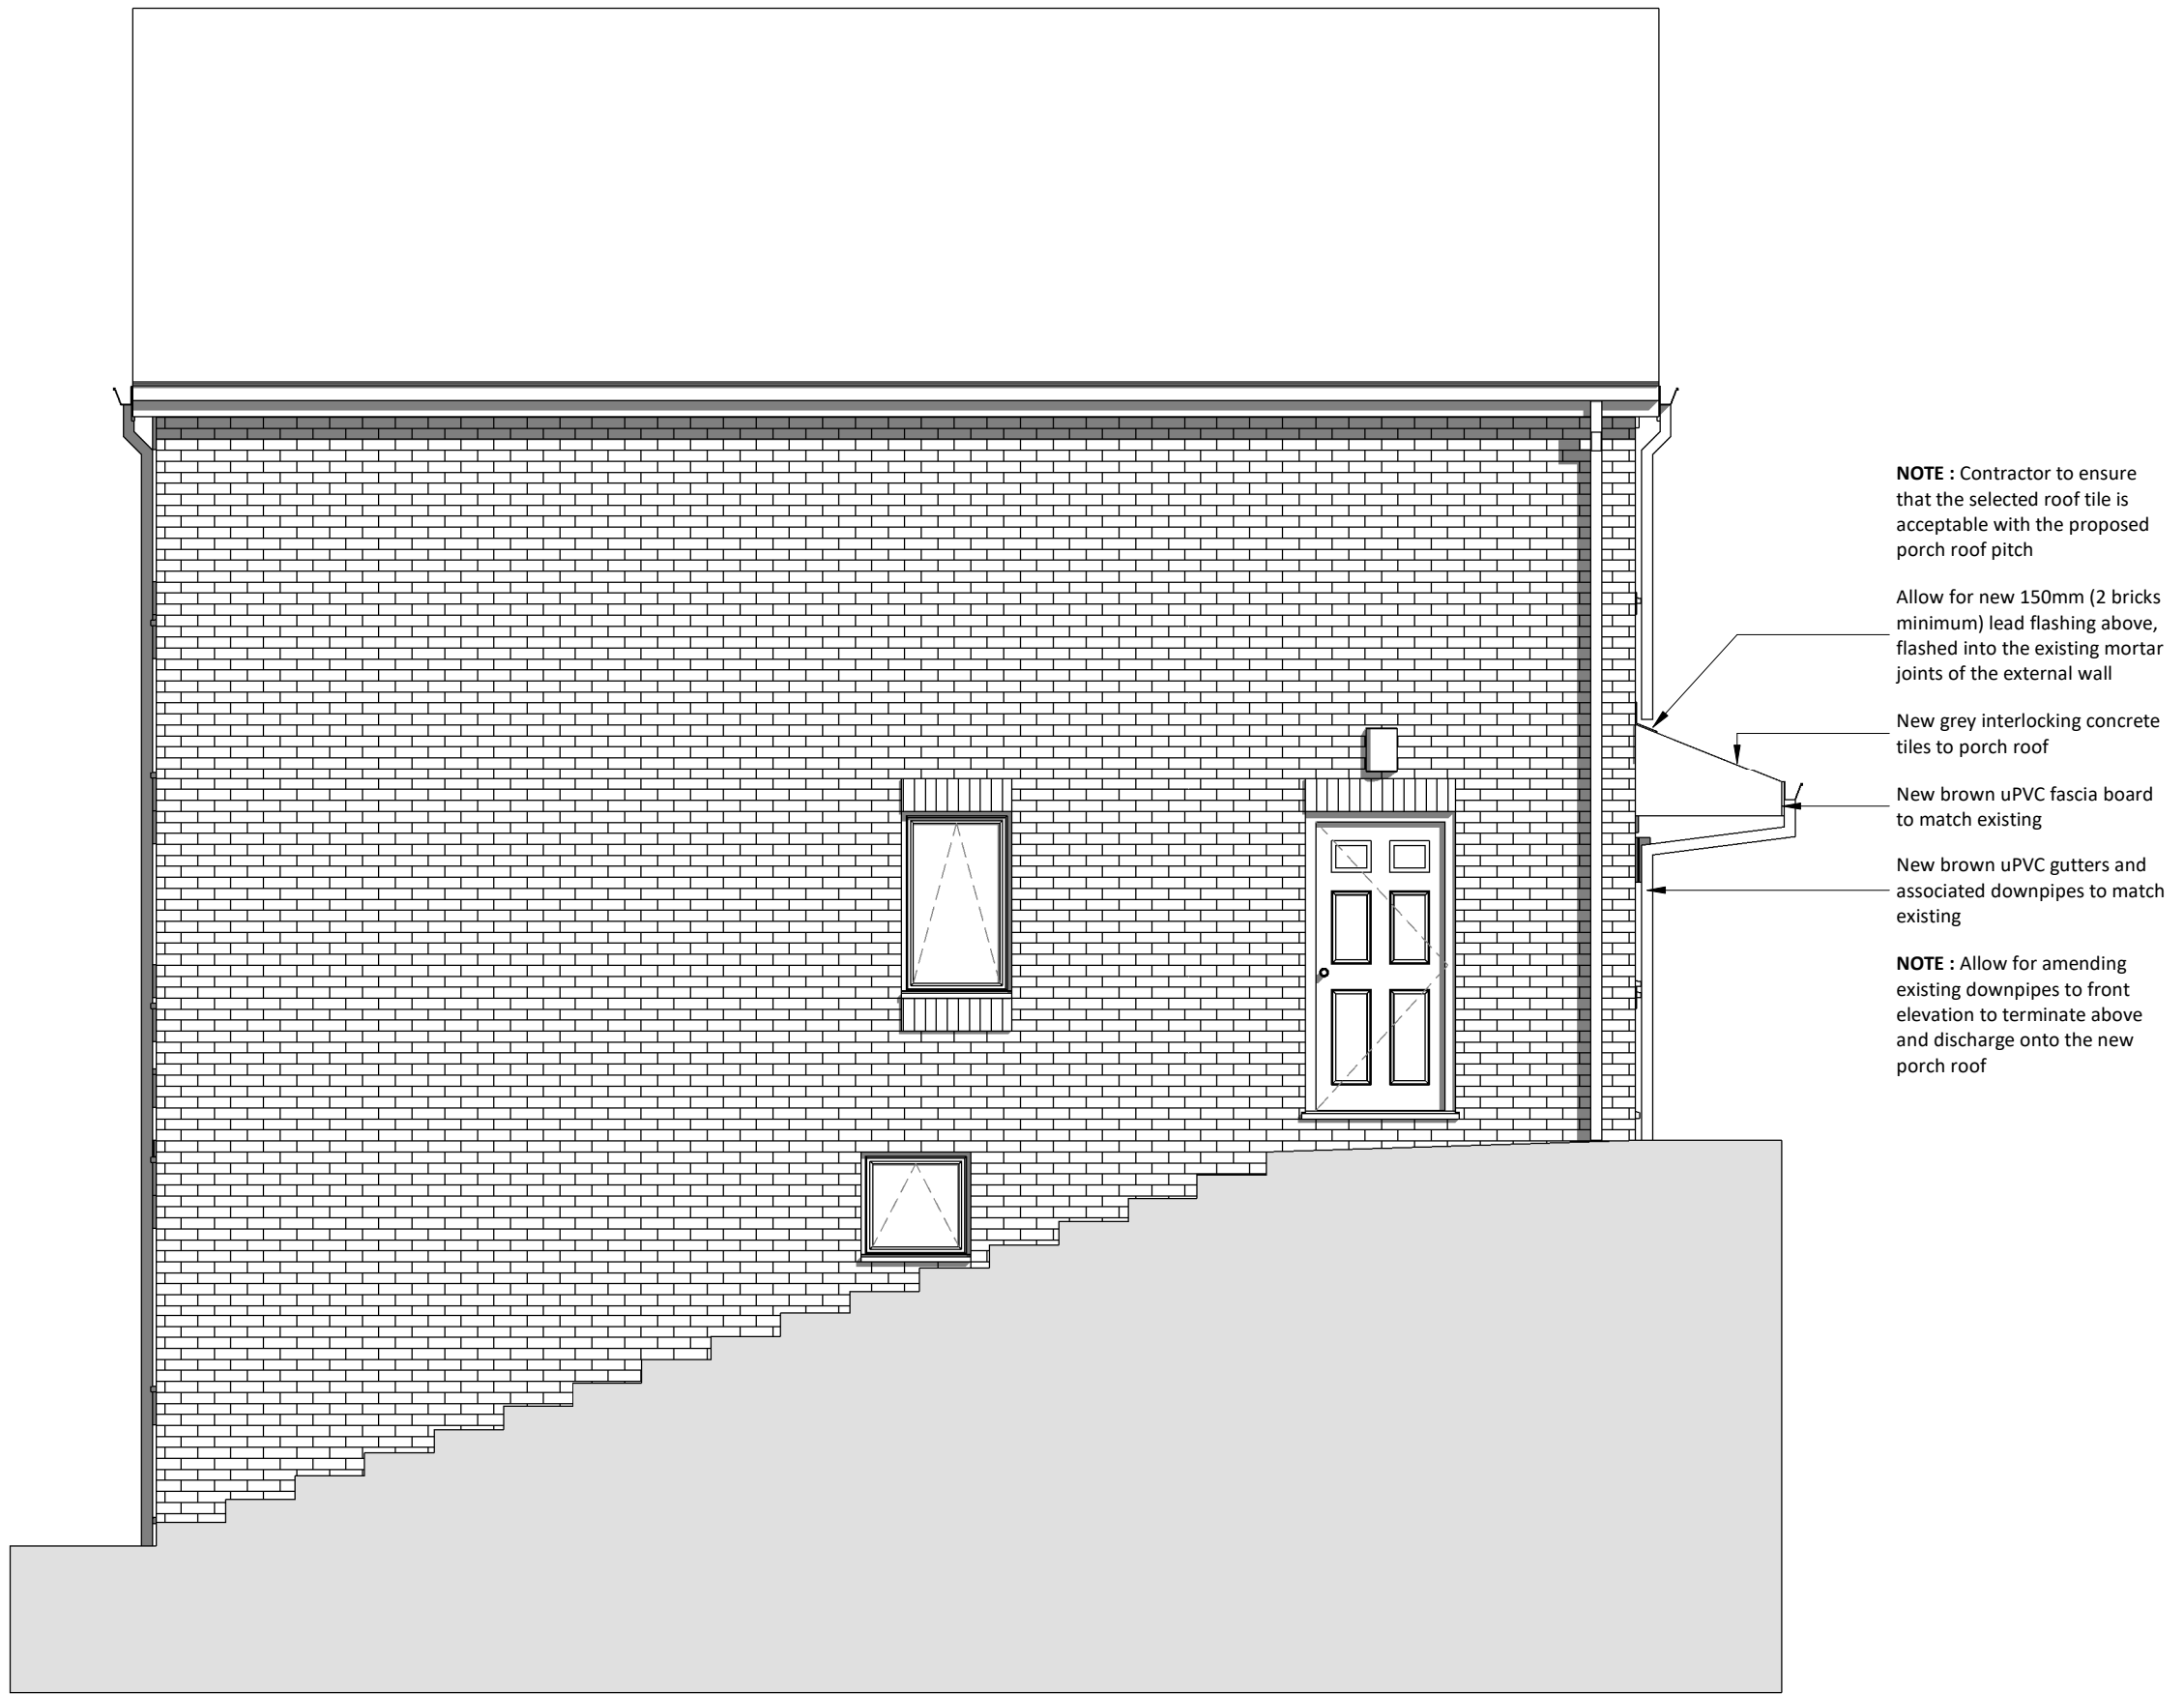

North Gable Elevation (Proposed)  
1 : 50

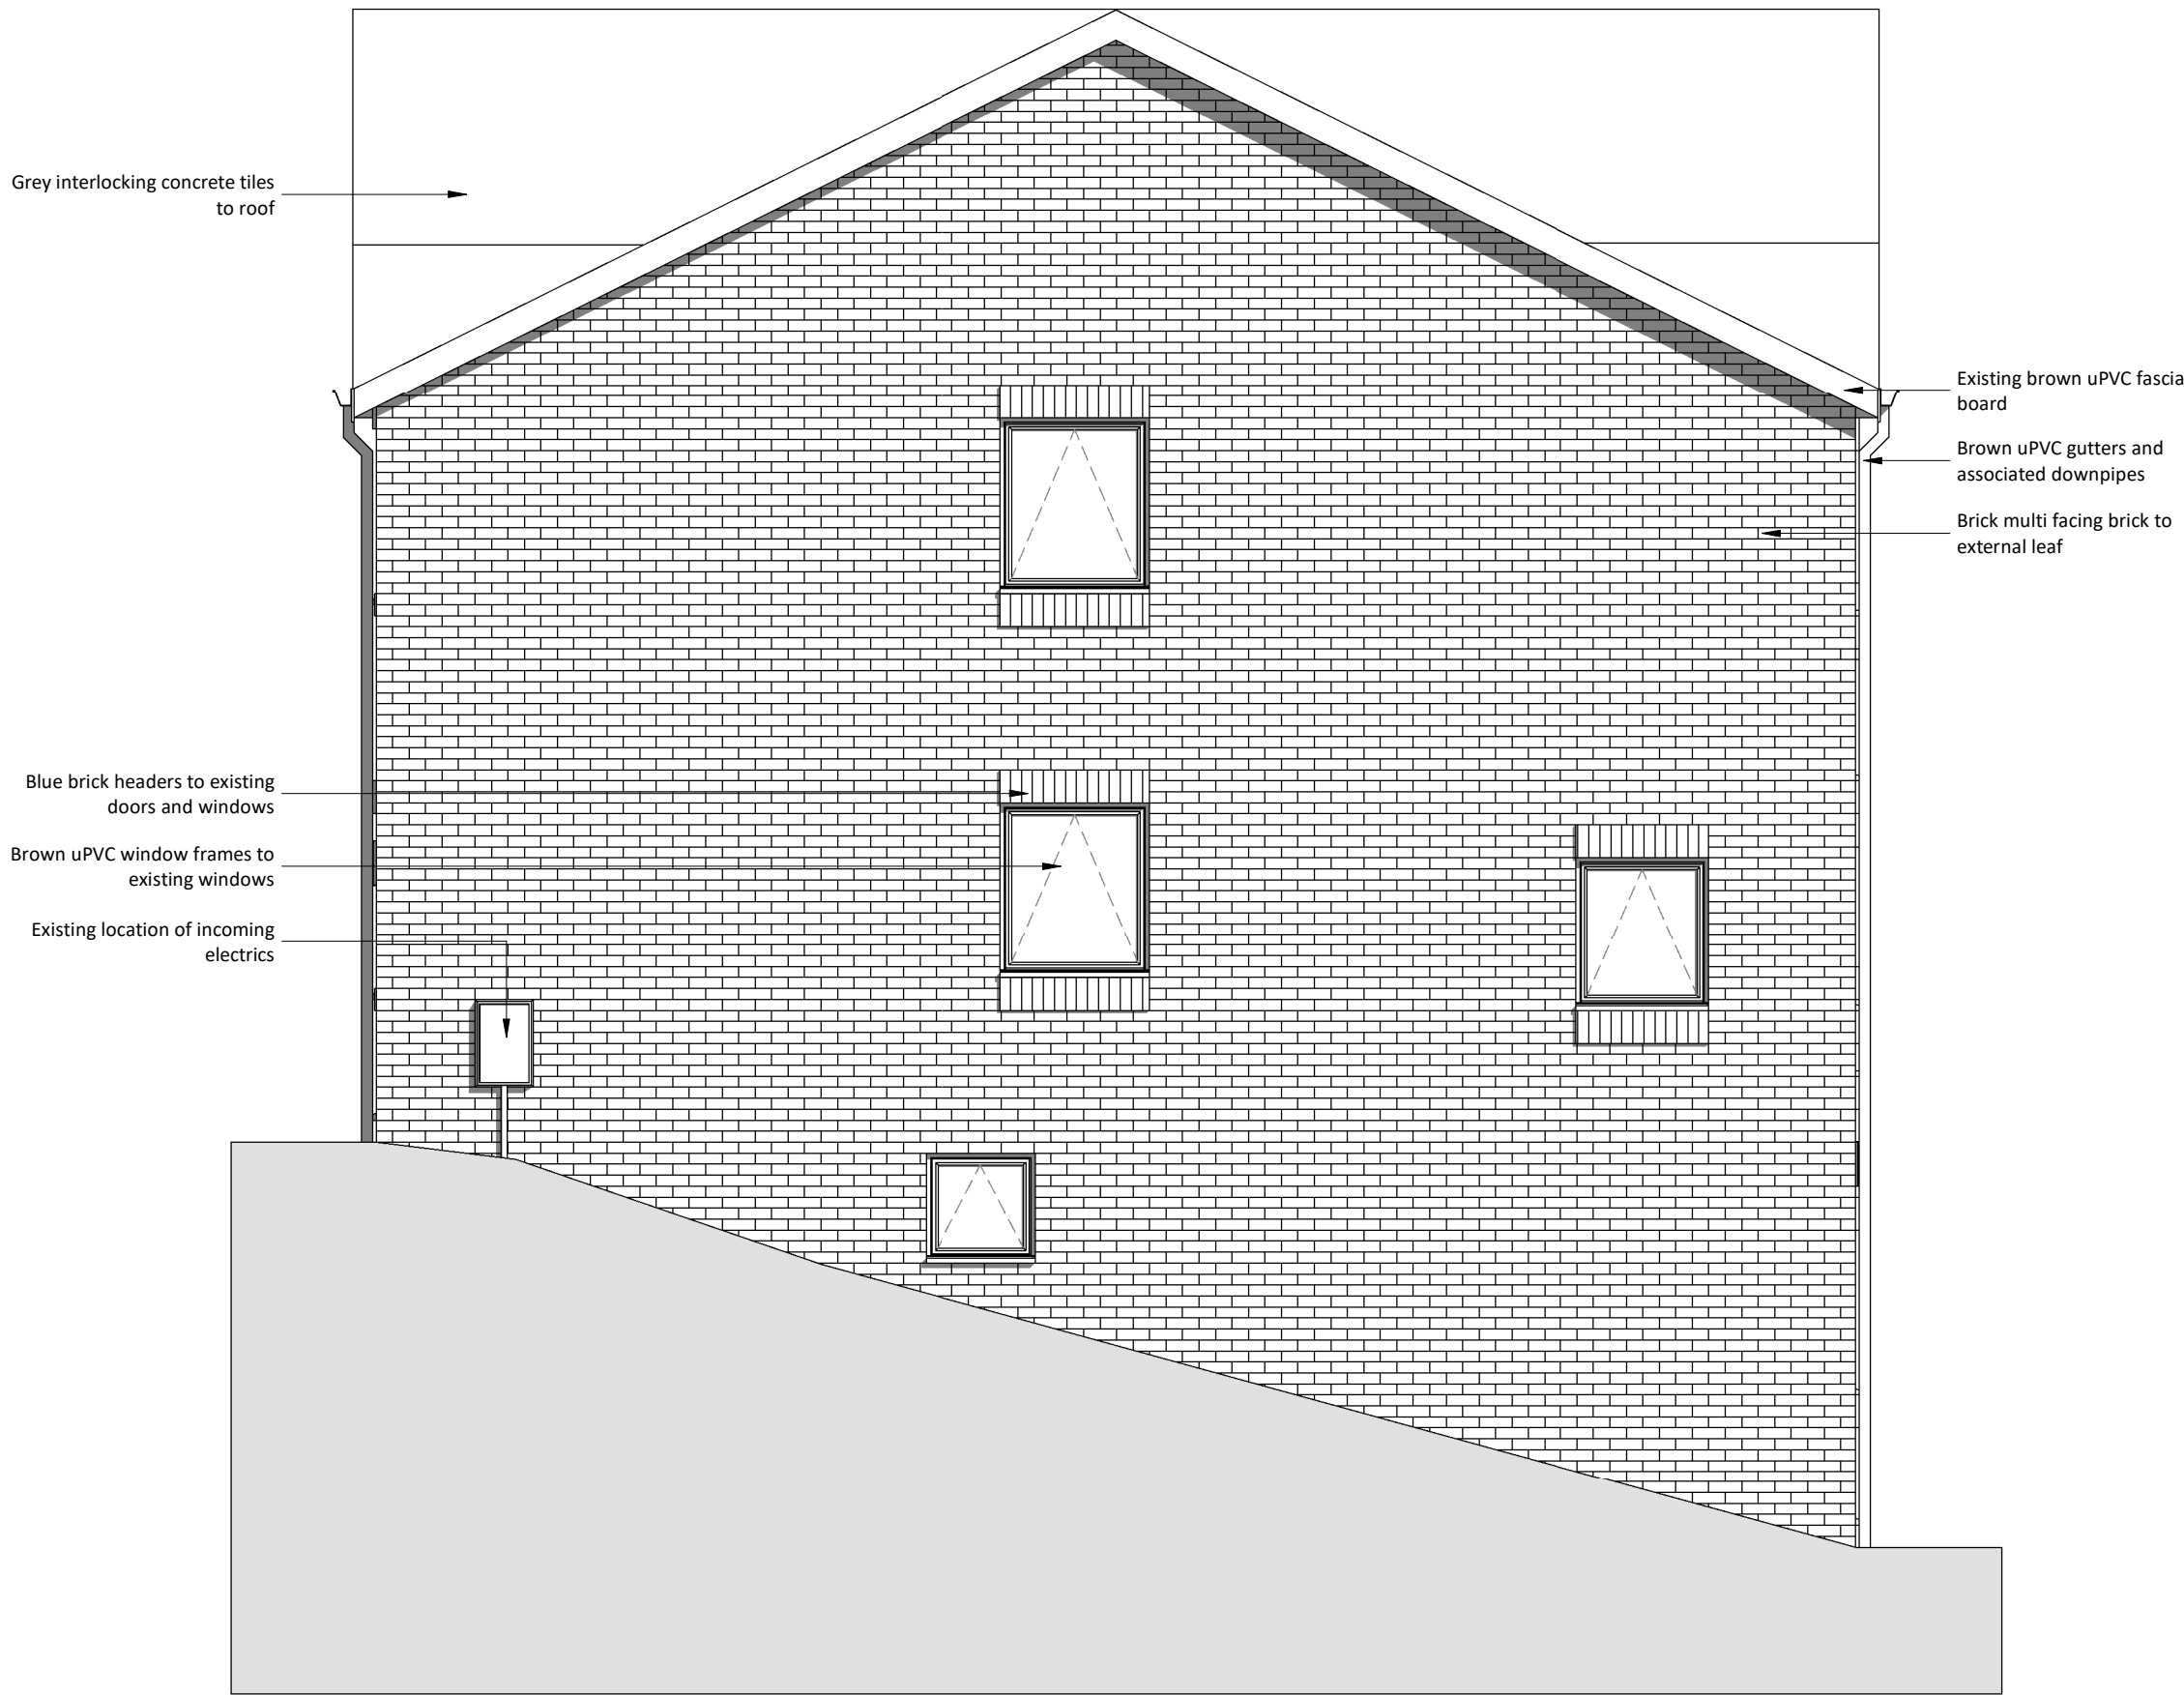

South Gable Elevation (Existing)  
1 : 50

NOTE: Contractor to ensure that the selected roof tile is acceptable with the proposed porch roof pitch


Allow for new 150mm (2 bricks minimum) lead flashing above, flashed into the existing mortar joints of the external wall

New grey interlocking concrete tiles to porch roof

New brown uPVC fascia board to match existing

New brown uPVC gutters and associated downpipes to match existing

NOTE: Allow for amending existing downpipes to front elevation to terminate above and discharge onto the new porch roof

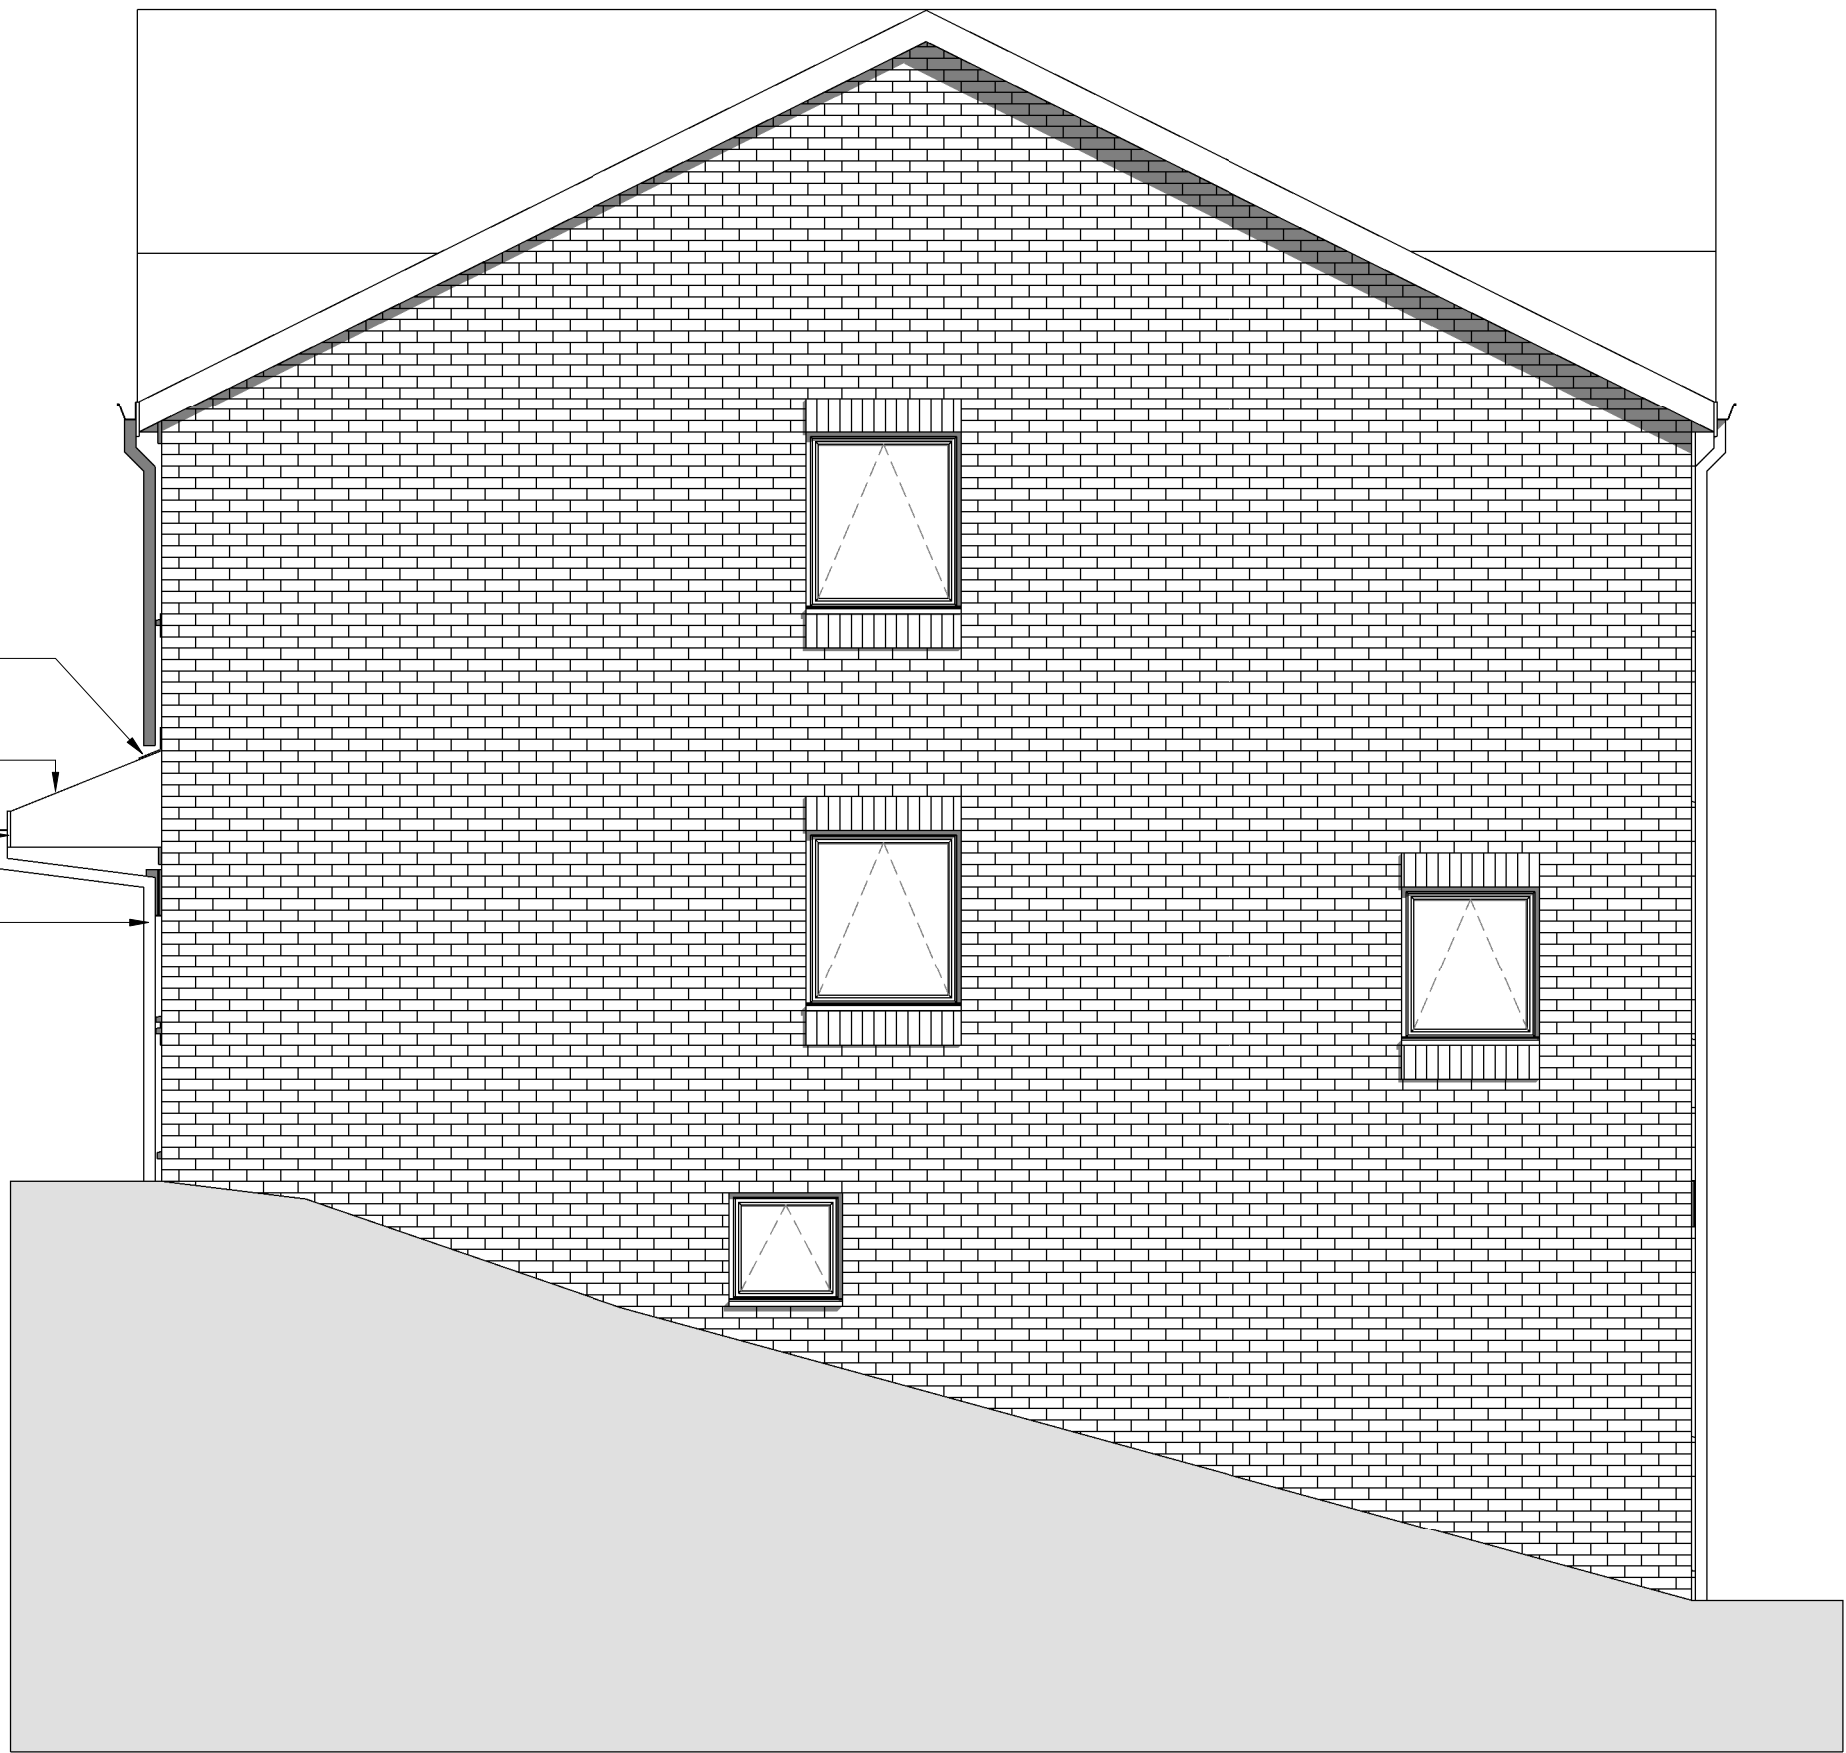

South Gable Elevation (Proposed)  
1 : 50

| Rev | Date | Int | Description |
|-----|------|-----|-------------|
|-----|------|-----|-------------|



CLIENT:  
Torus

PROJECT:  
74 Grantham Drive

DESCRIPTION:  
Existing and Proposed Gable Elevations

PURPOSE OF ISSUE:  
Planning

|           |         |          |             |
|-----------|---------|----------|-------------|
| DRAWN BY: | CHECKED | DATE:    | SCALE @ A1: |
| JP        | VS      | 29/04/24 | 1 : 50      |

|         |              |             |     |
|---------|--------------|-------------|-----|
| JOB NO: | STATUS CODE: | DRAWING NO: | REV |
| 4469    | S0           | 105         |     |

FILE IDENTIFIER:  
GD-BTP-00-E-DR-A-4469\_105