


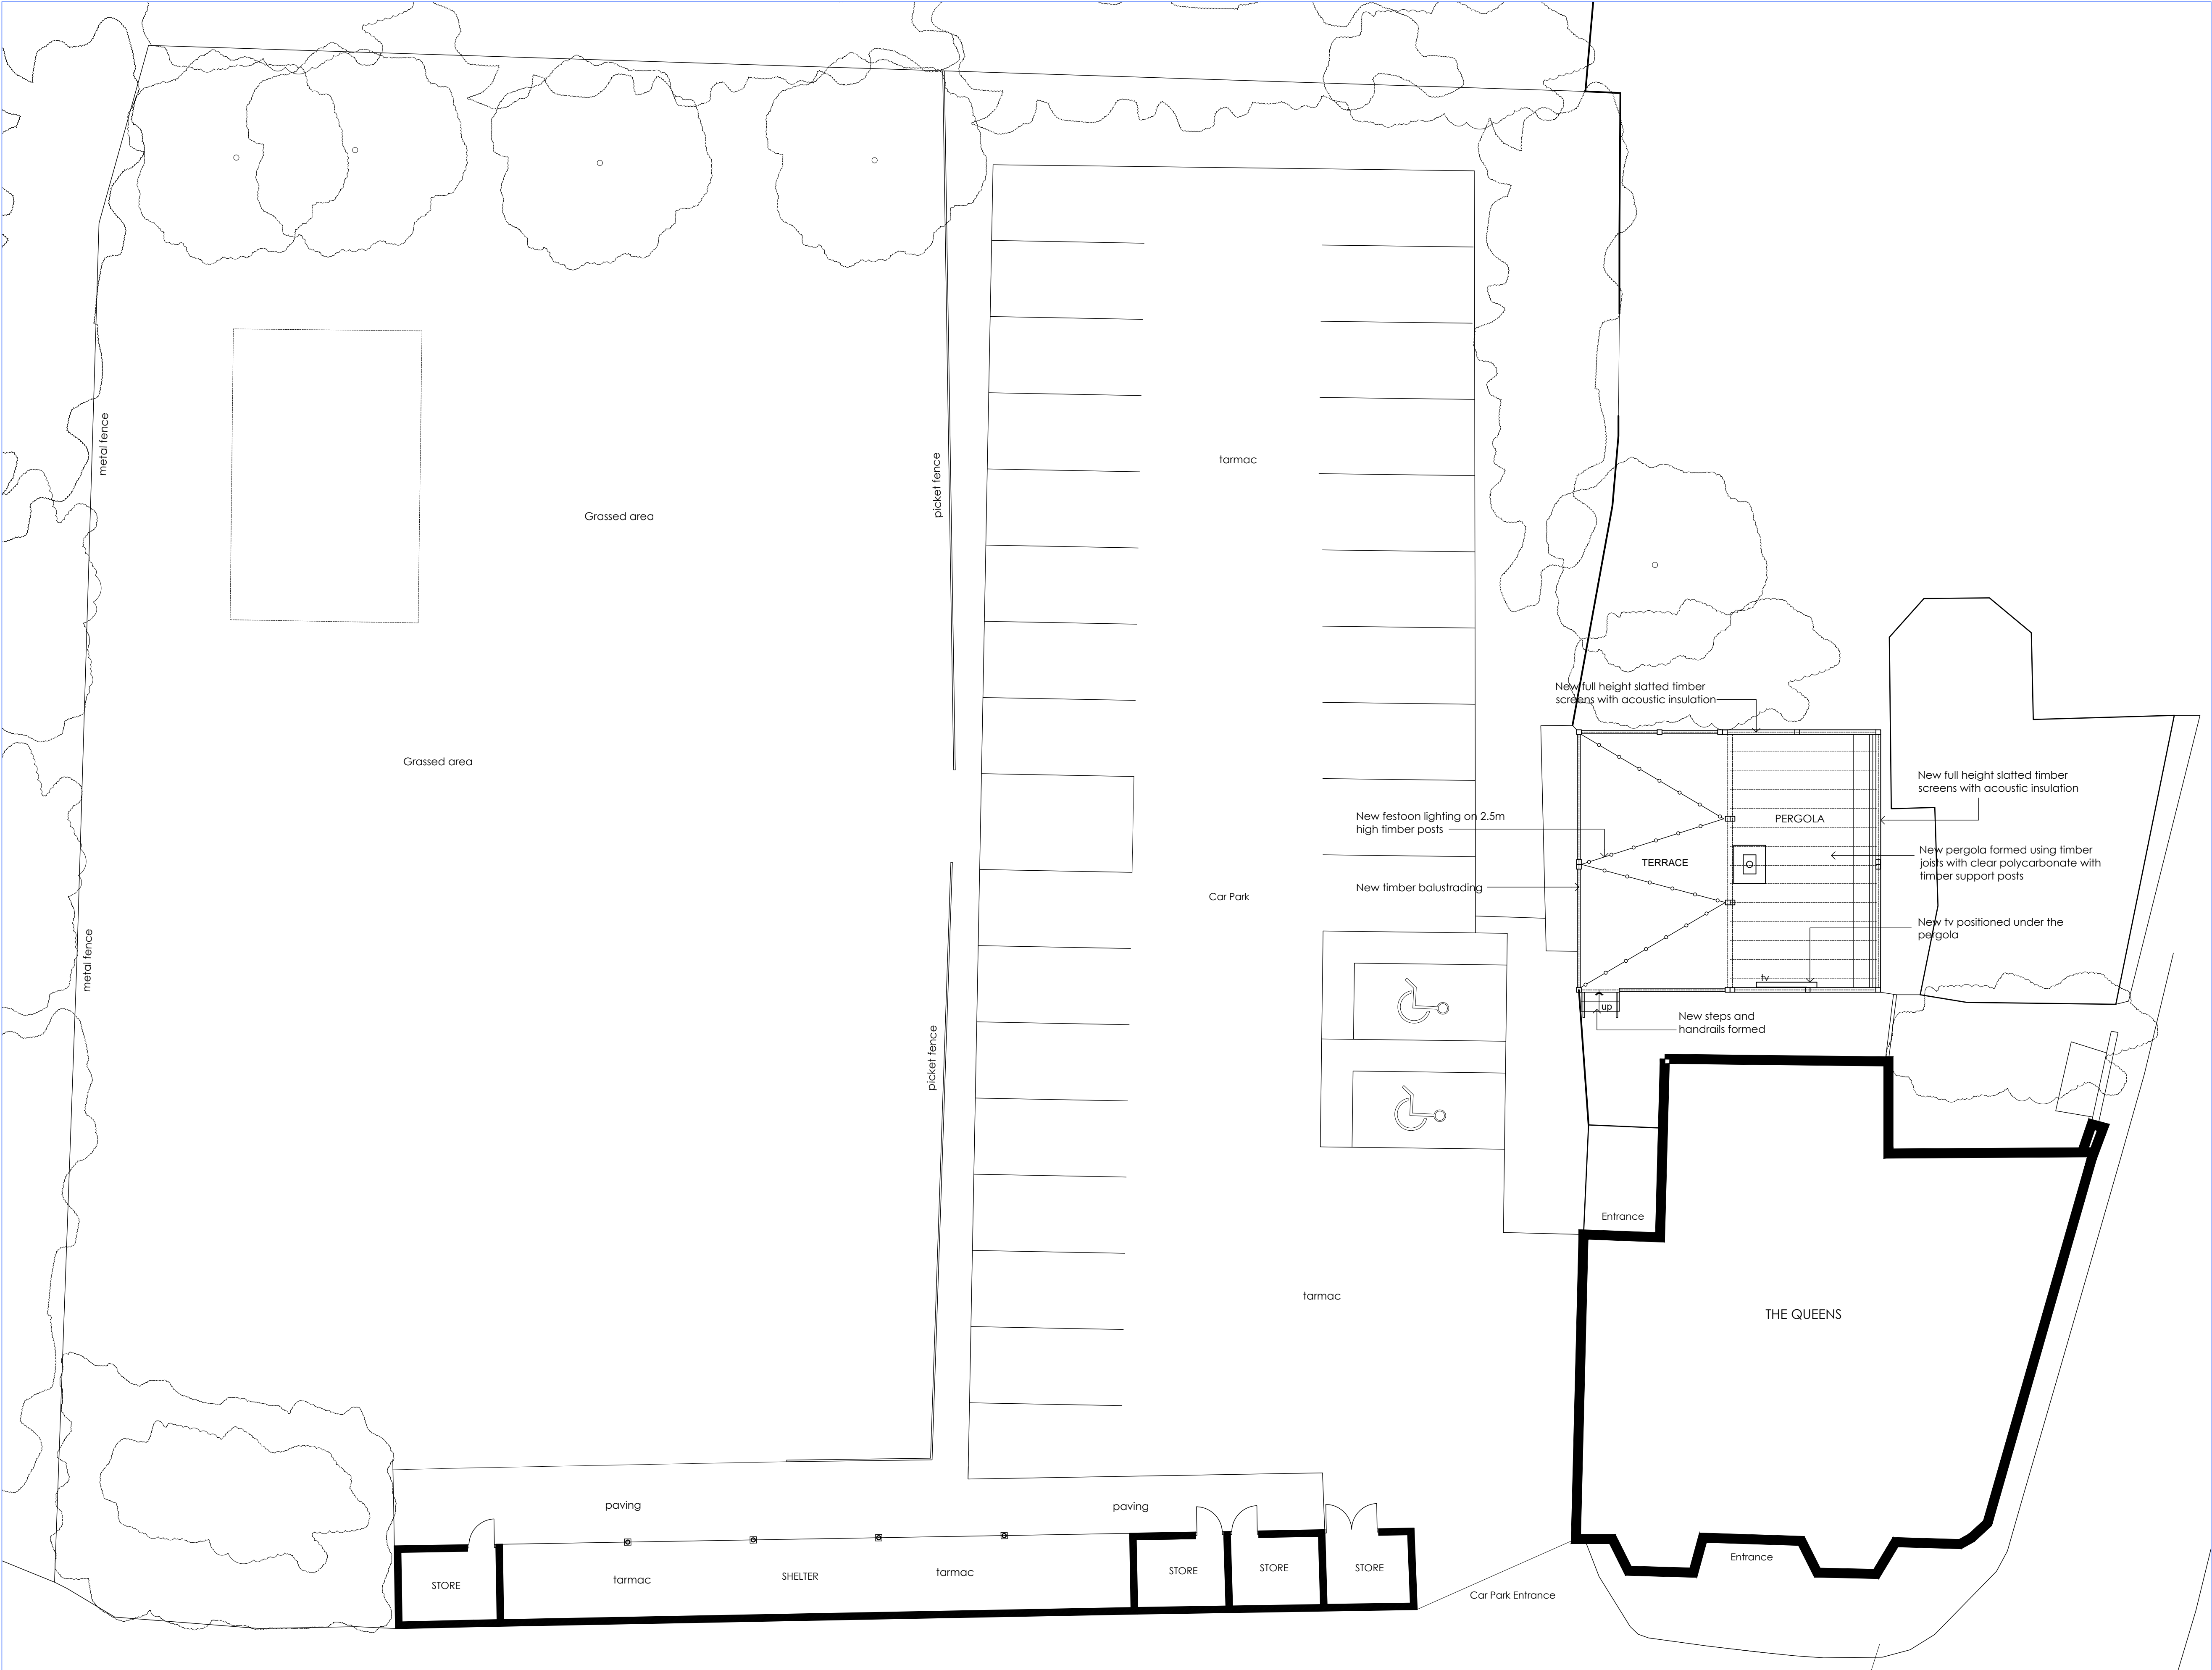



NOTES

The designs and details on this drawing are copyright and must not be reproduced without the written permission of the designer.

Contractors are to check all sizes and dimensions before setting out any site or shopwork. Any errors or discrepancies to be reported to the designer.

REVISIONS

DATE

 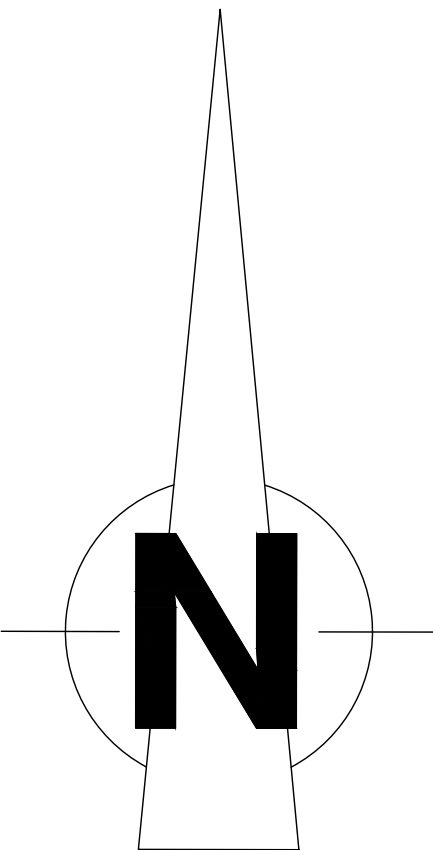

1-100 Scale Bar (metres)

PLANNING

DRAWING DESCRIPTION

PROPOSED SITE PLAN

JOB TITLE

THE QUEENS
BRADLEY FOLD
BOLTON BL2 6RA

CLIENT

DANIEL THWAITES

DRAWN BY CP

DATE FEB 2026

CHECKED

SCALE 1:100 @ A1

DRAWING NO. 2277 - 04

REVISION

John Dixon & Associates Ltd
Unit 209
Chambers Business Centre
Chapel Road
Oldham
OL8 4QQ

TEL : 0161 682 0964
E-MAIL : info@johndixon.co.uk
WEB : www.jda-design.com

jda
architecture
interior design
project management