
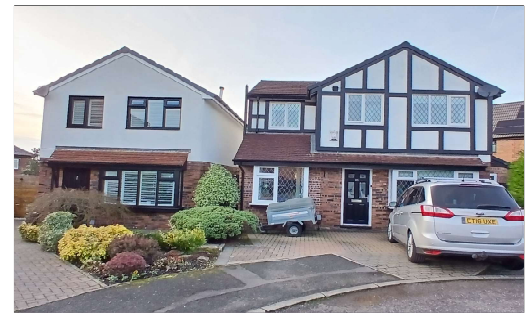
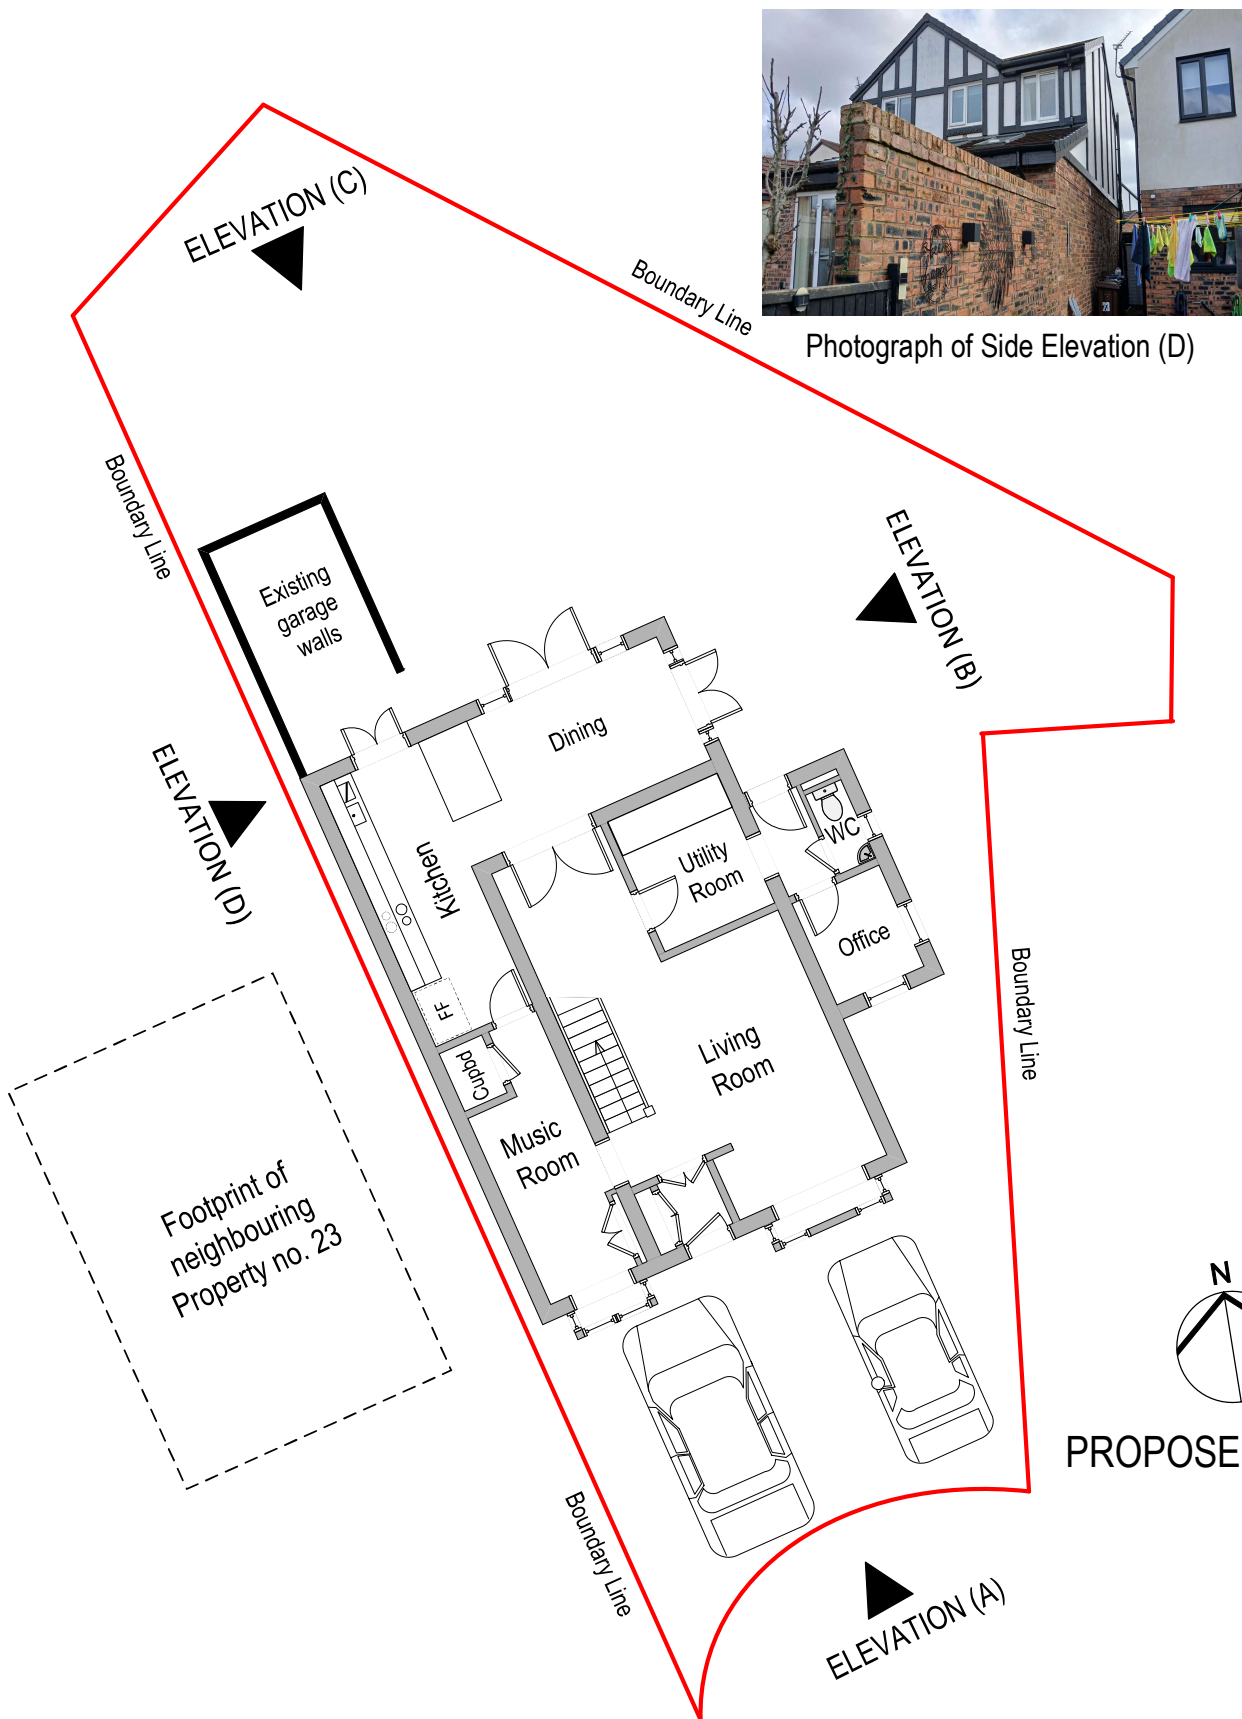
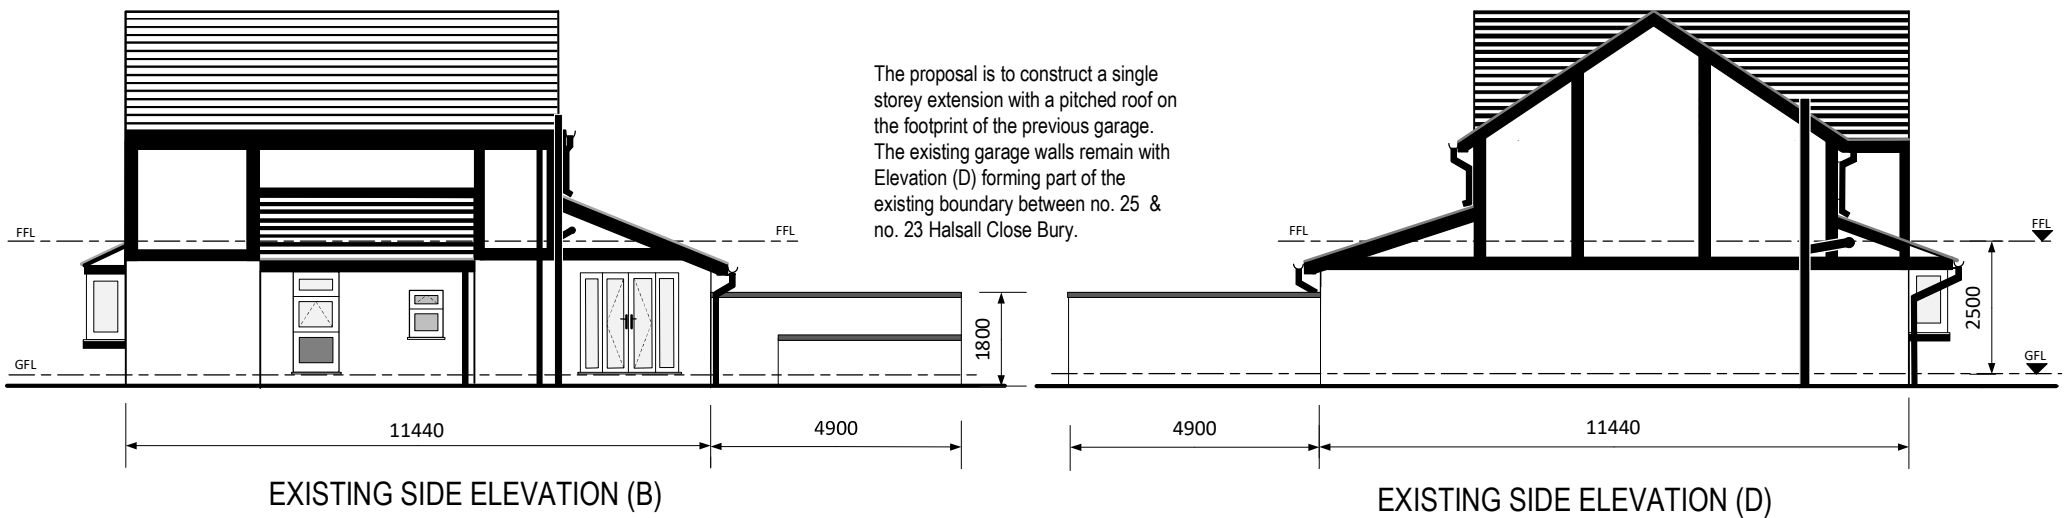


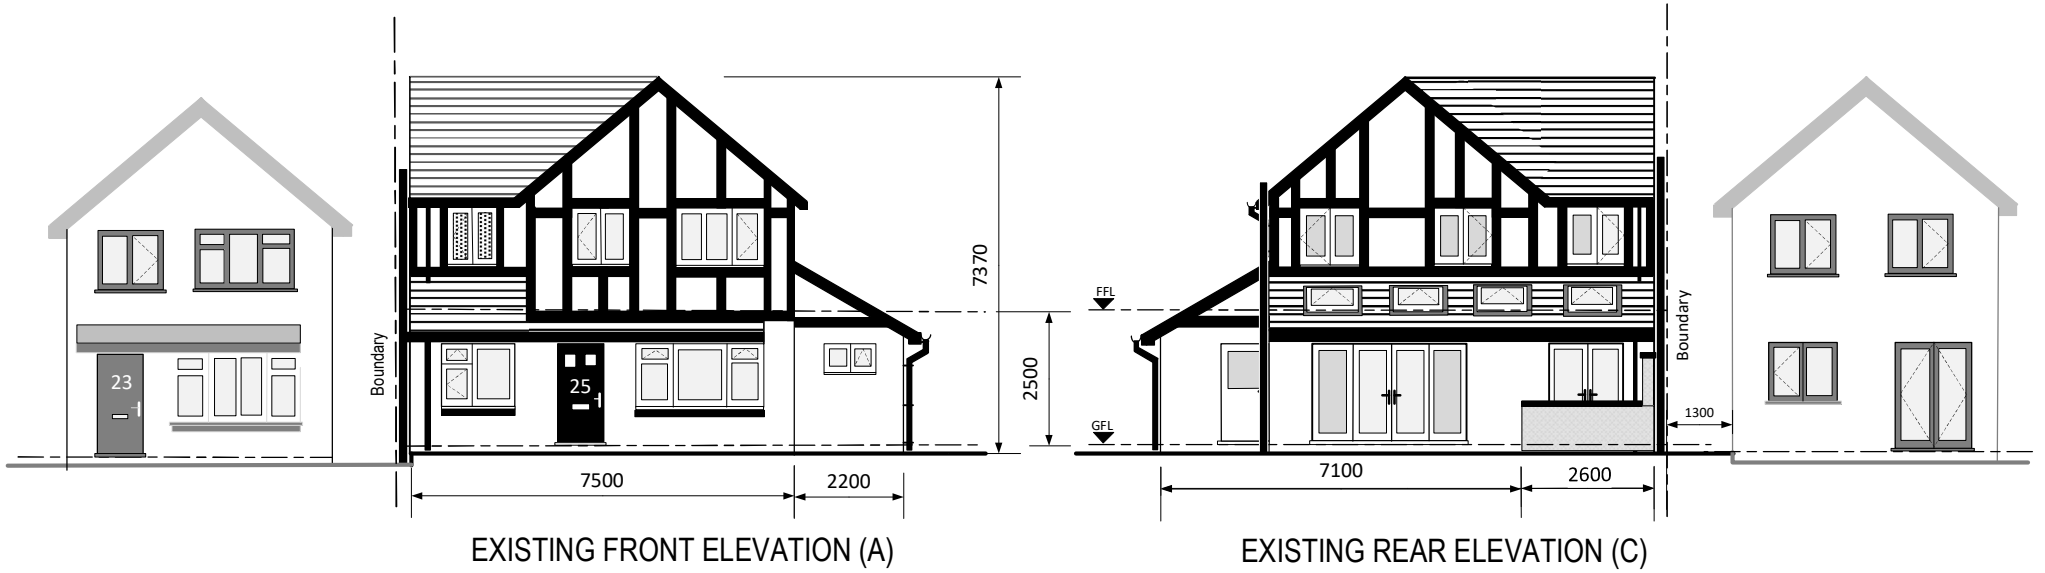

PLANNING ISSUE

CLIENT: Mrs G Fu

PROJECT: 25 Halsall Close Bury BL9 6HN

TITLE: Existing Elevations & Site Plan

SCALE: 1:100 @ A2

DATE: FEBRUARY 2026

DRAWN BY: WFU

REVISION:

DRAWING No. WF/25HAL/001