

Fairlands Road

Sycamore Drive


Halsall Close

23


15

27

29

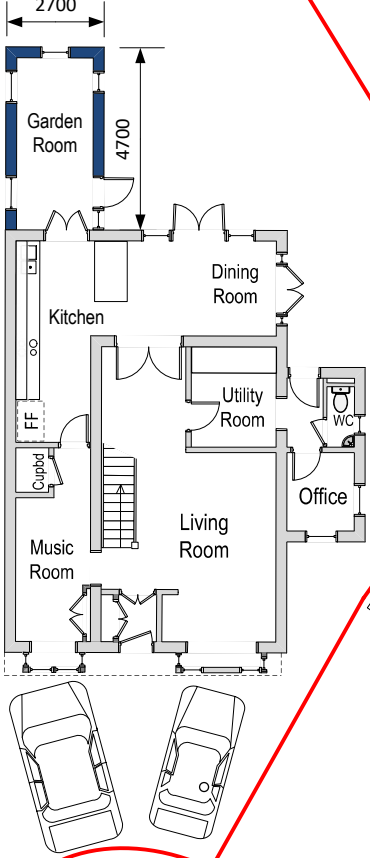

NOTES:
This drawing is solely for the purpose of achieving Planning and Building Regulation approvals only and should not be classified as an actual construction drawing. Do not scale from this drawing. All dimensions are to be checked on site prior to construction, manufacture of any components and ordering of materials and equipment. Any discrepancies are to be reported to the architect for clarification.

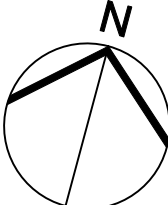

PLANNING ISSUE	
CLIENT: Mrs G Fu	PROJECT: 25 Halsall Close Bury BL9 6HN
DATE: FEBRUARY 2026	TITLE: Proposed Site Plan
SCALE: 1:200 @ A3	DRAWING No. WF/25HAL/003
DRAWN BY: WFU	