




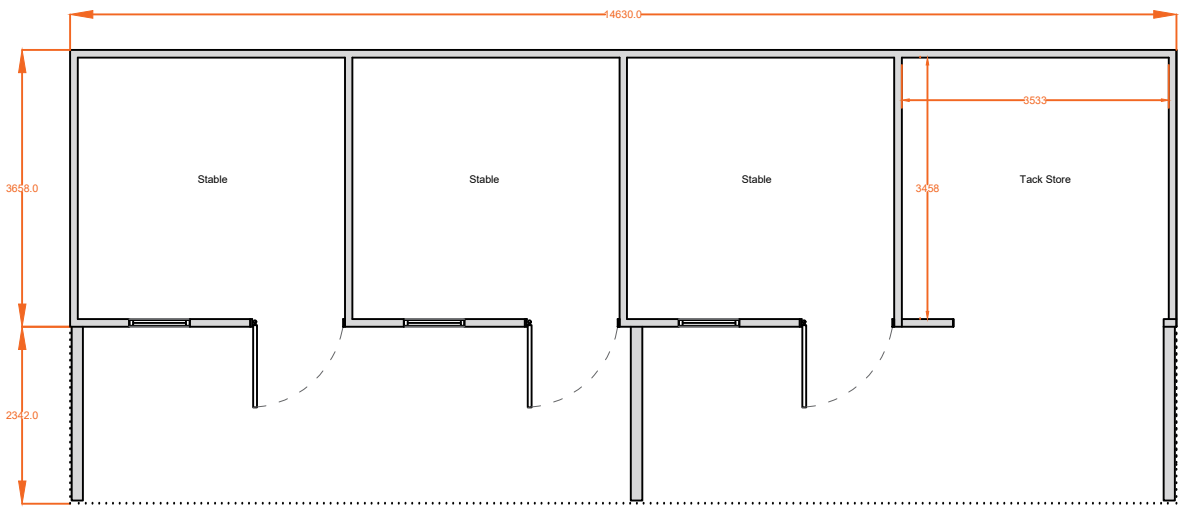


Proposed Floor Plan
Scale (1:100)

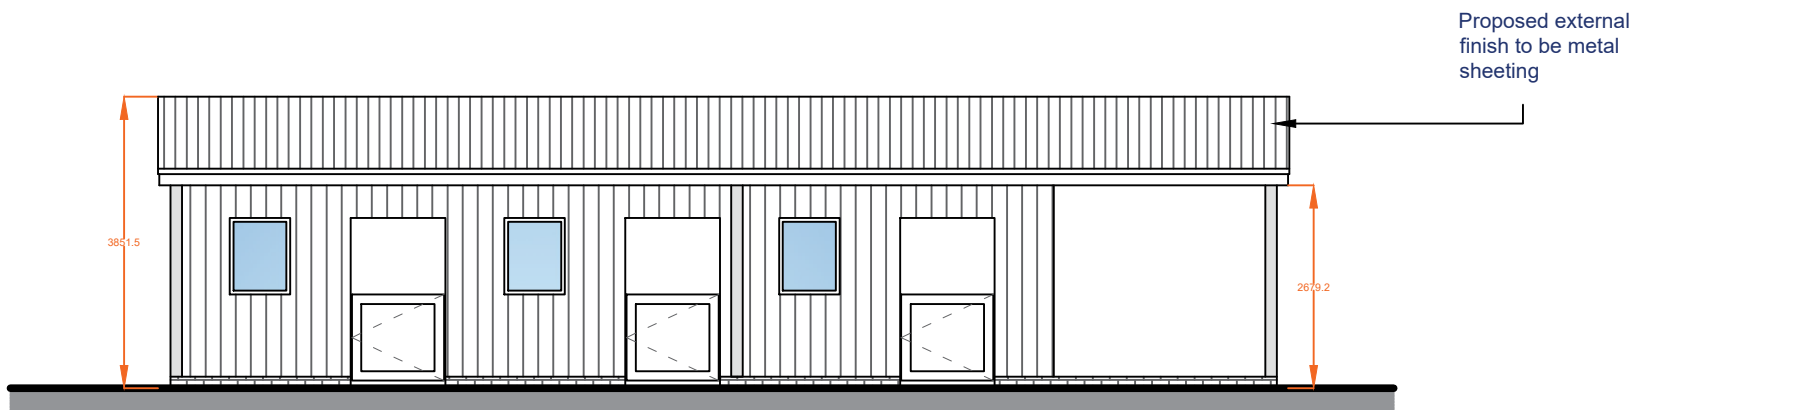


Proposed North Elevation
Scale (1:100)

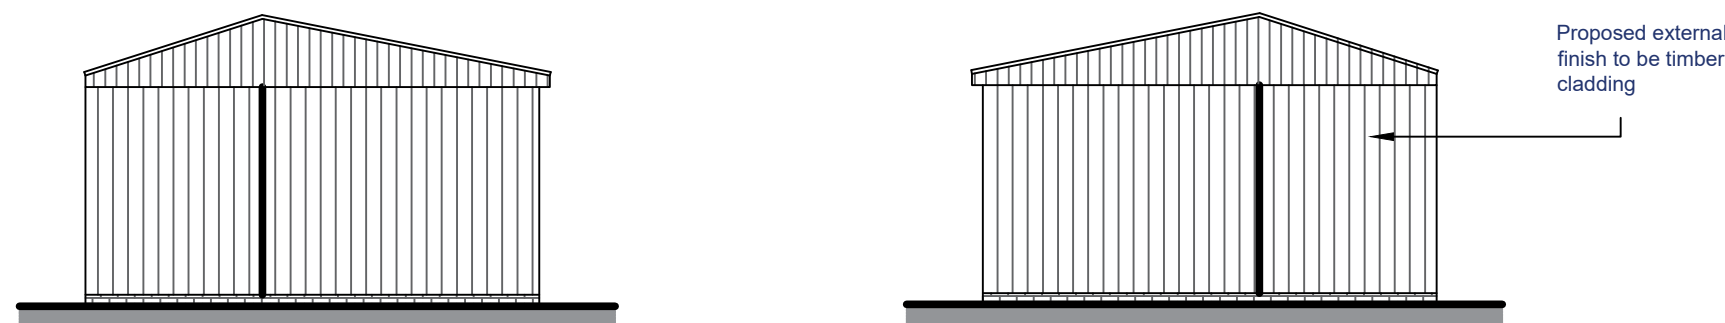


Proposed East & West Elevations
Scale (1:100)

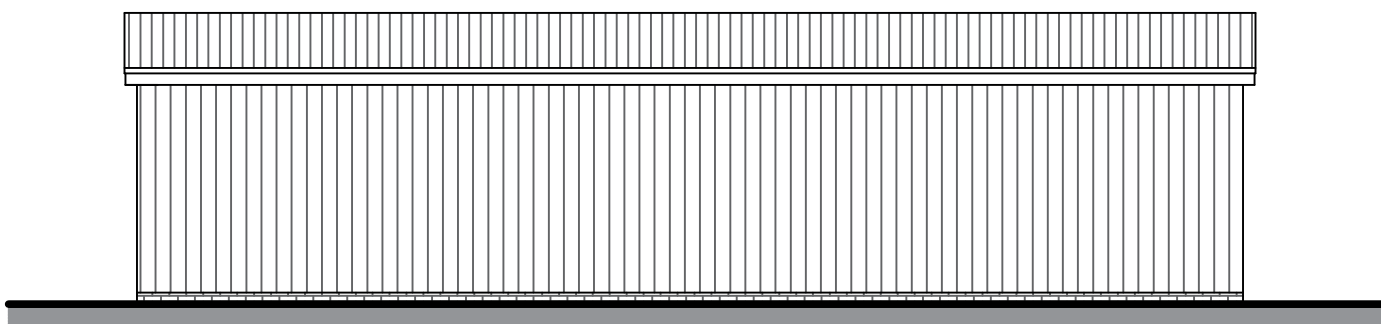


Proposed South Elevation
Scale (1:100)

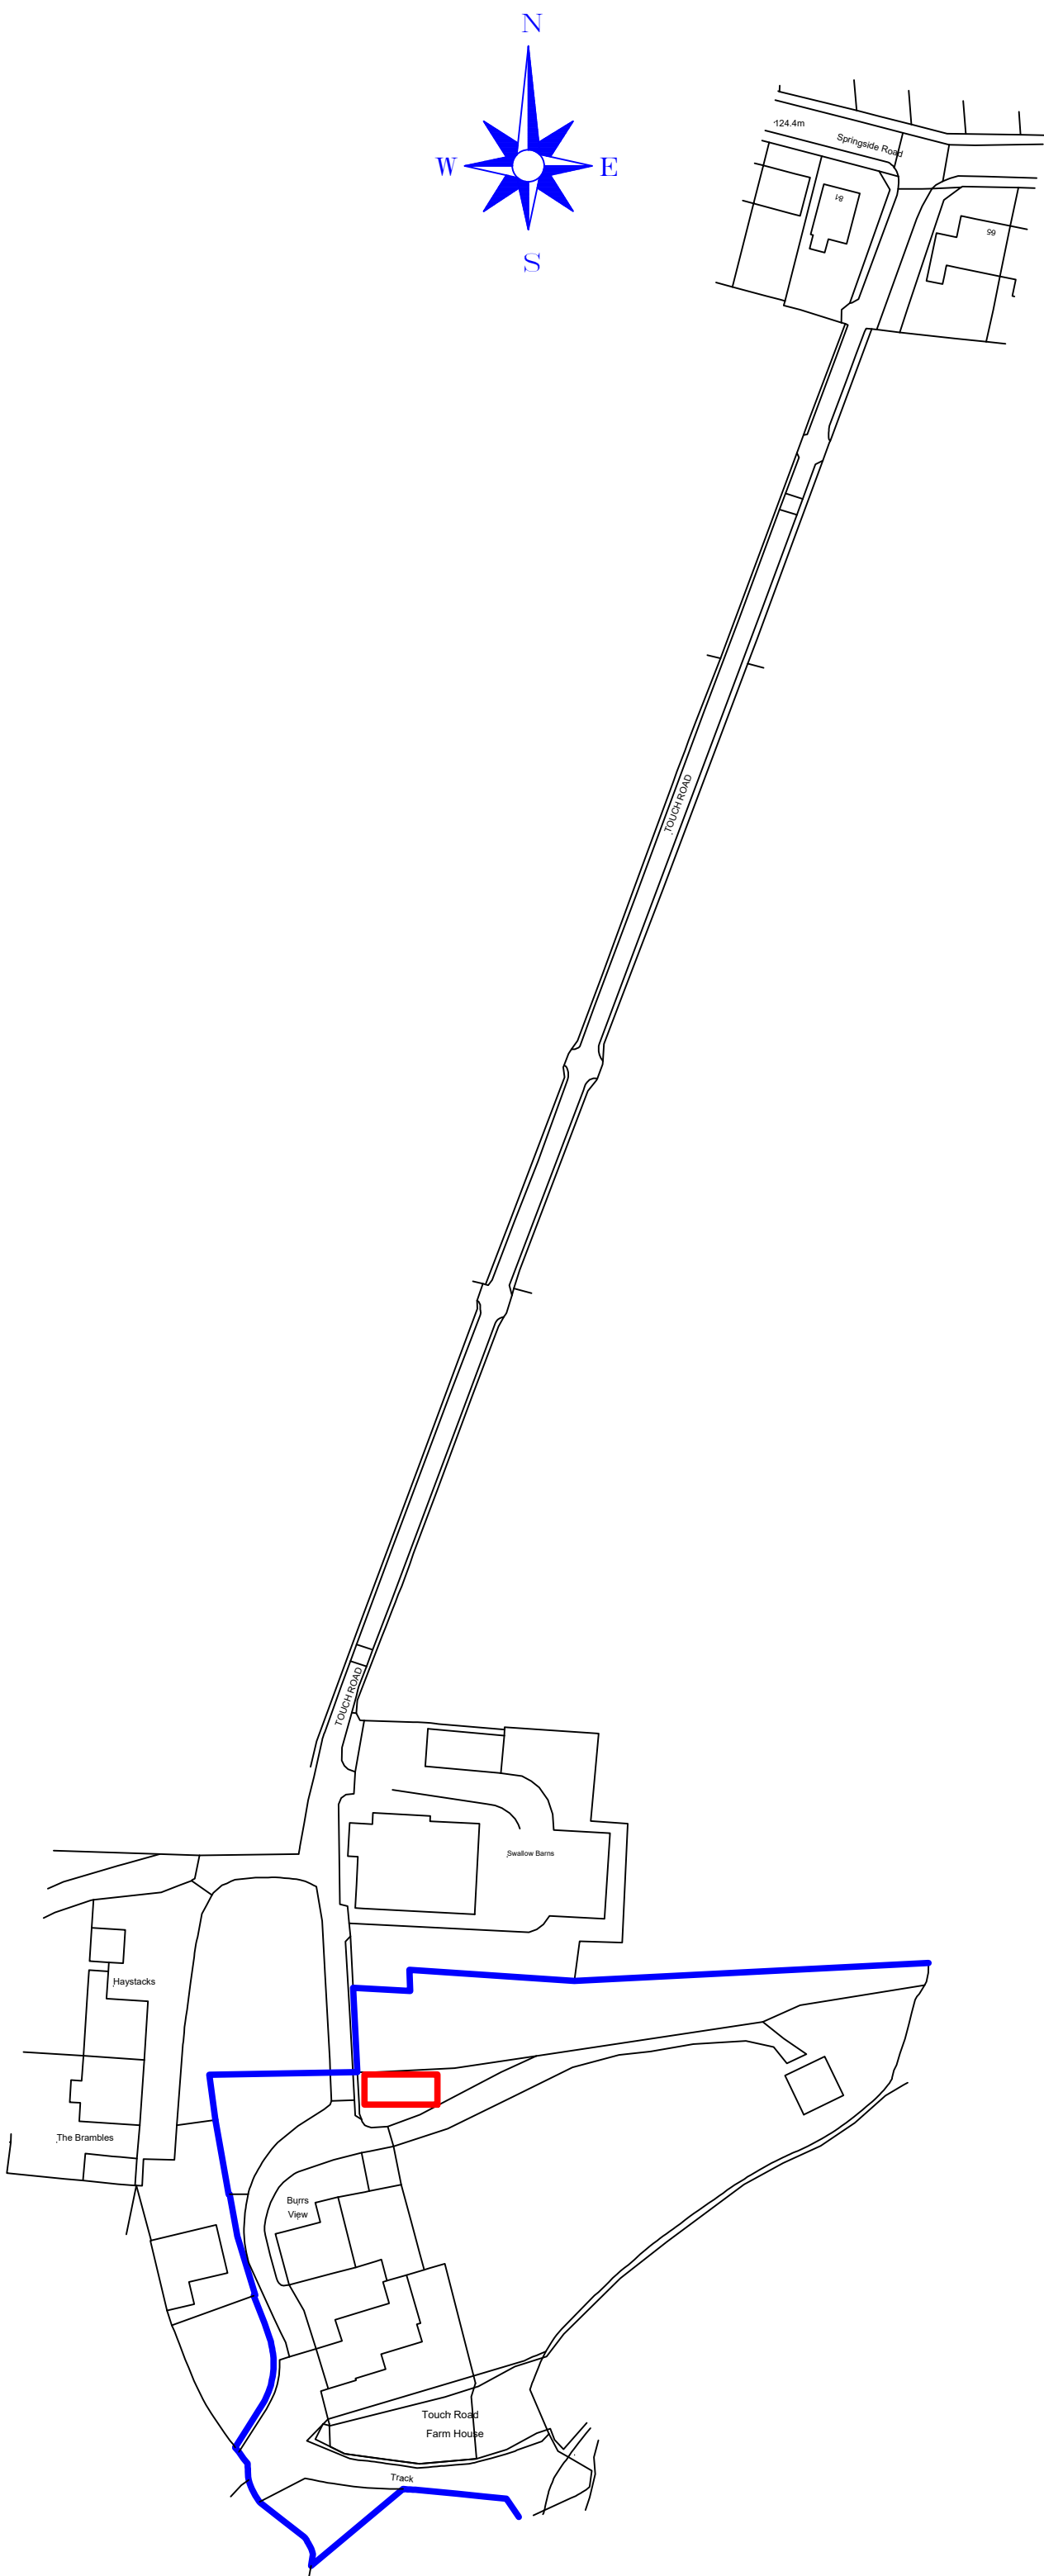

Location Plan
Scale (1:1250)
©Crown Copyright and database rights 2026 OS Licence No 100041041

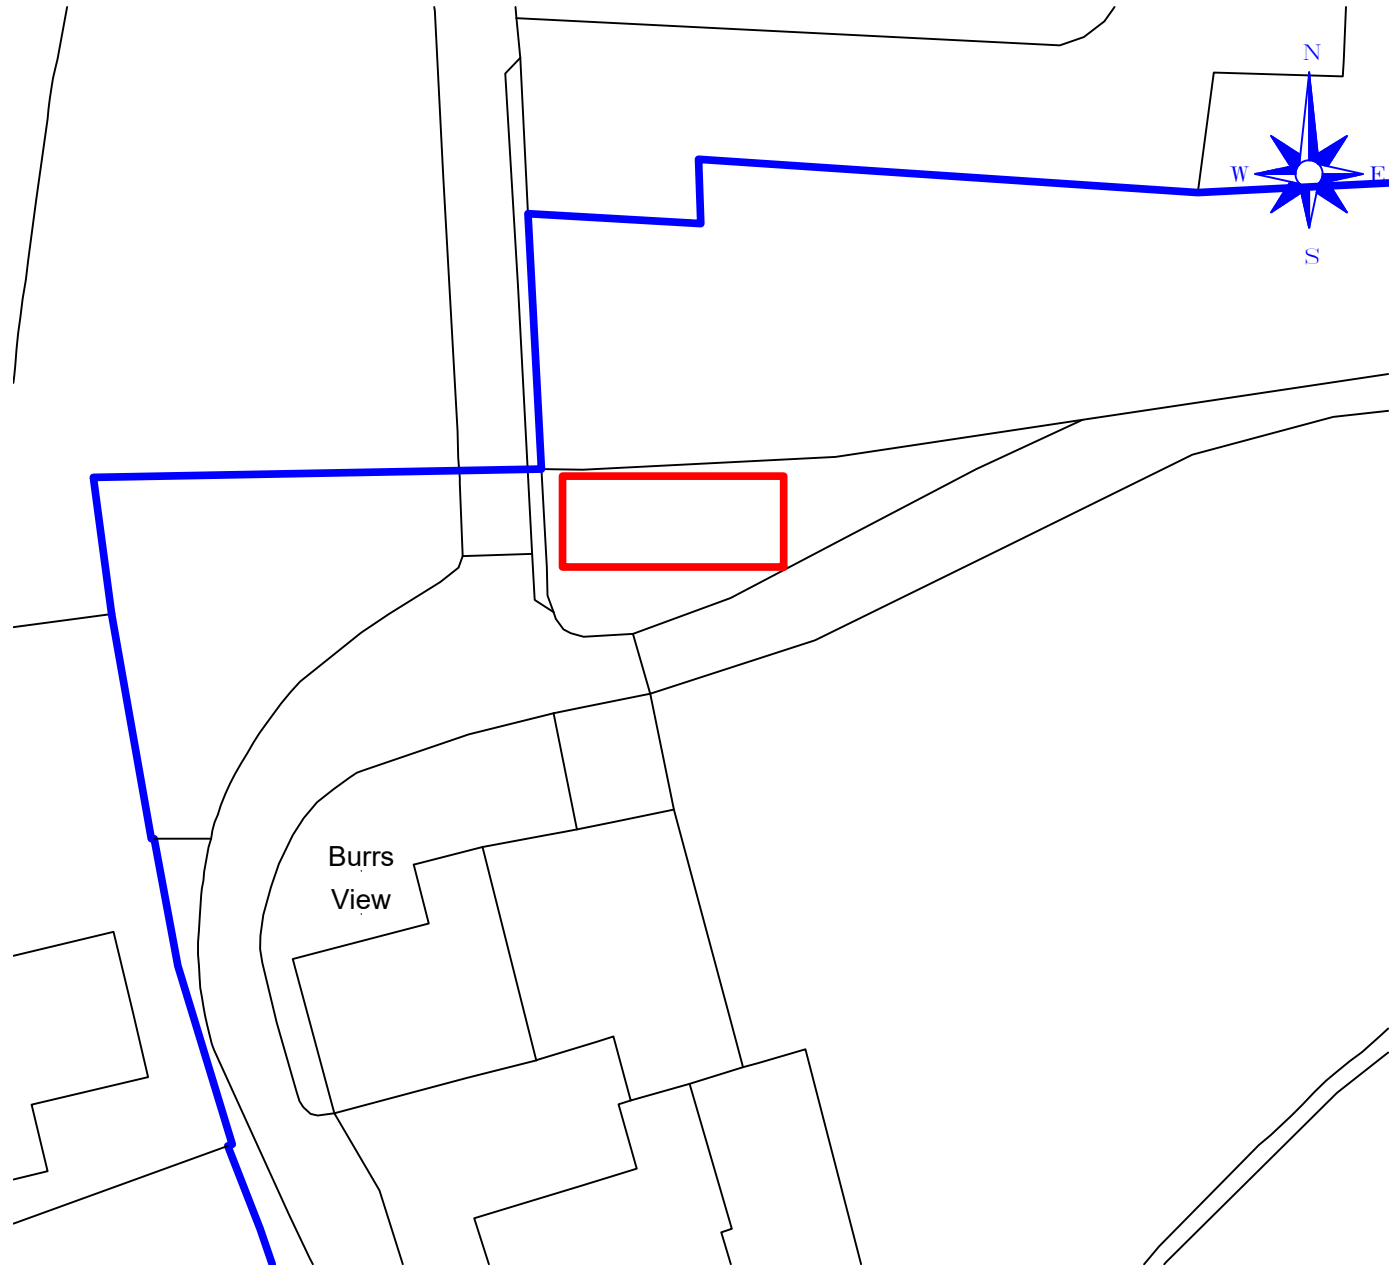

Existing Site Plan
Scale (1:500)

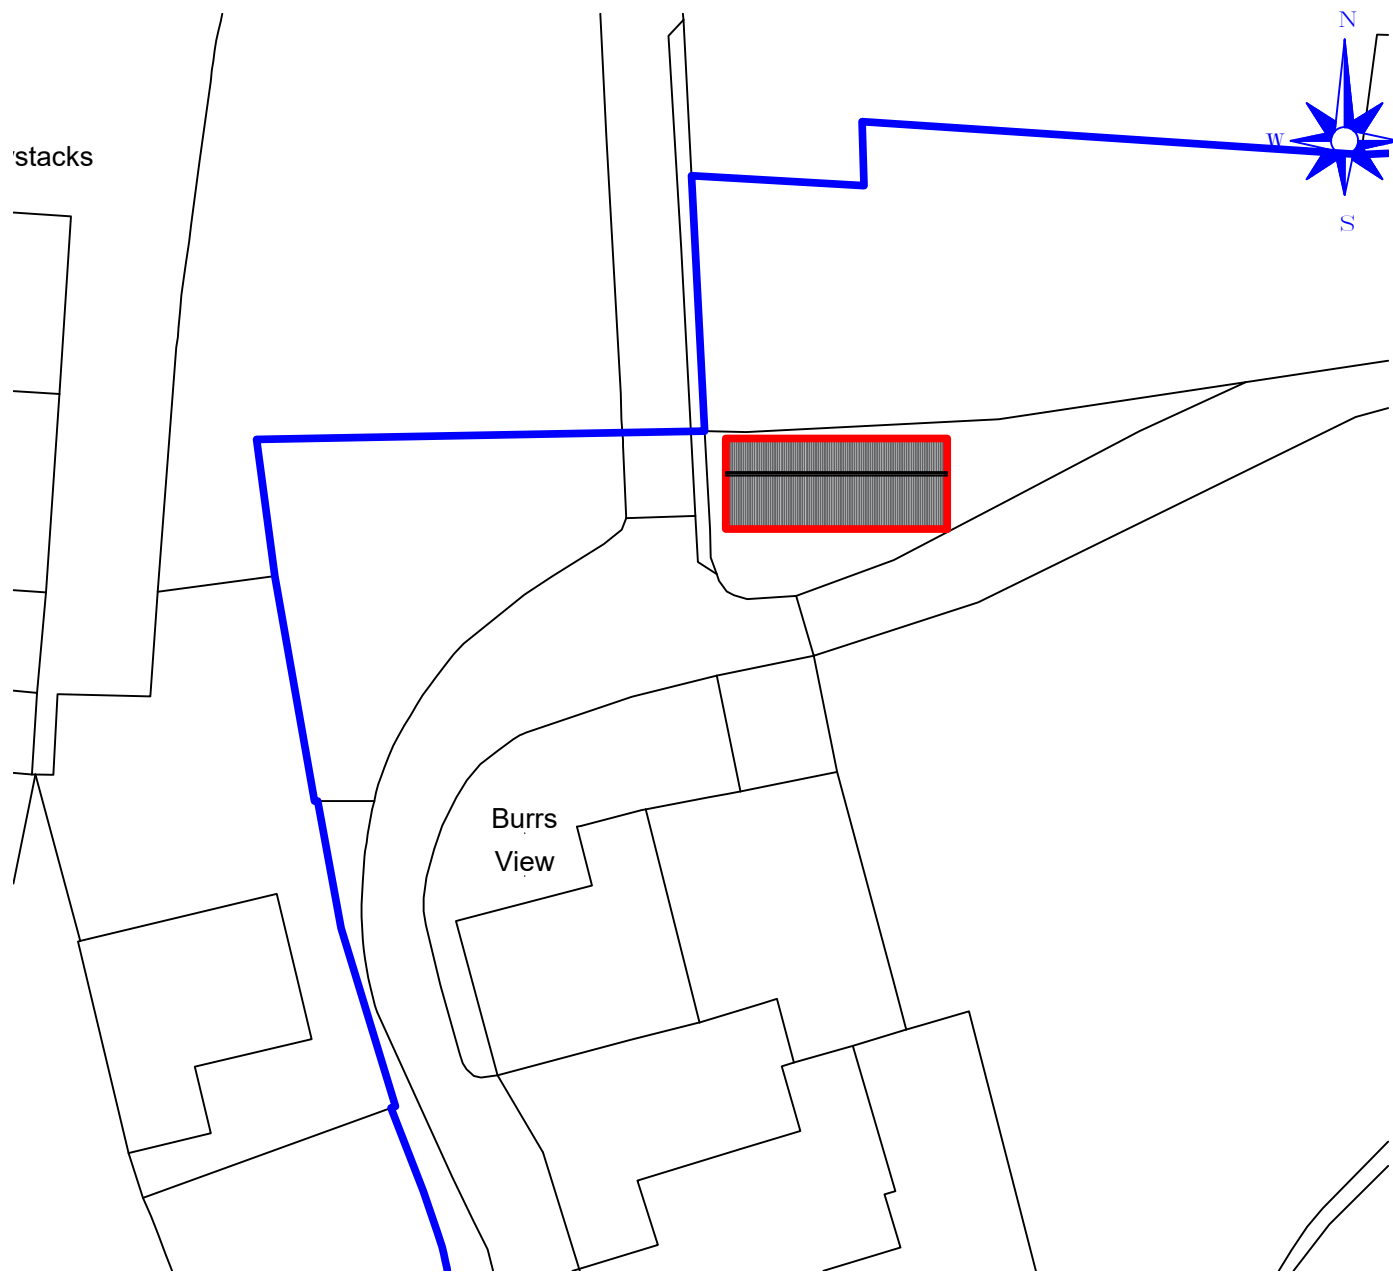

Proposed Site Plan
Scale (1:500)

IMPORTANT NOTES
DO NOT SCALE FROM THIS PLAN

THESE ELEVATIONS ARE DRAFTED TO ALLOW THE PLANNING AUTHORITY TO MAKE A DECISION ON THE PROPOSED DEVELOPMENT AND FOR NO OTHER PURPOSE. THESE ELEVATIONS ARE NOT BUILDING REGULATION COMPLIANT AND SHOULD NOT BE RELIED UPON AS SUCH. THE DECISION NOTICE (WHEN AVAILABLE) SHALL PROVIDE THE EXACT DIMENSIONS OF THE PROPOSED BUILDING AND SHOULD BE RELIED UPON. THESE PLANS SHOULD NOT BE USED AS DEFINITIVE AND ANY MEASUREMENTS SHOULD BE TAKEN AND CHECKED FROM THE PROPOSED SITE.

Revision	Date
A. Blue edge added	12/02/2026

MACMARSHALLS
PLANNING CONSULTANTS
112-116 Chorley New Road, Bolton, BL1 4DH
info@macmarshalls.co.uk
Tel: 01204 555660
www.macmarshalls.co.uk

Proposed Stables

Site Location:
Burrs View, Touch Road, BL9 5QS

Proposed Plans

Date: 28/01/2026 **Drawn by:** JHolden

Scale: As Stated @ A1 **Ref:** 001 - C 286-1 **Revision:** A.

Client: Mr Allen

