



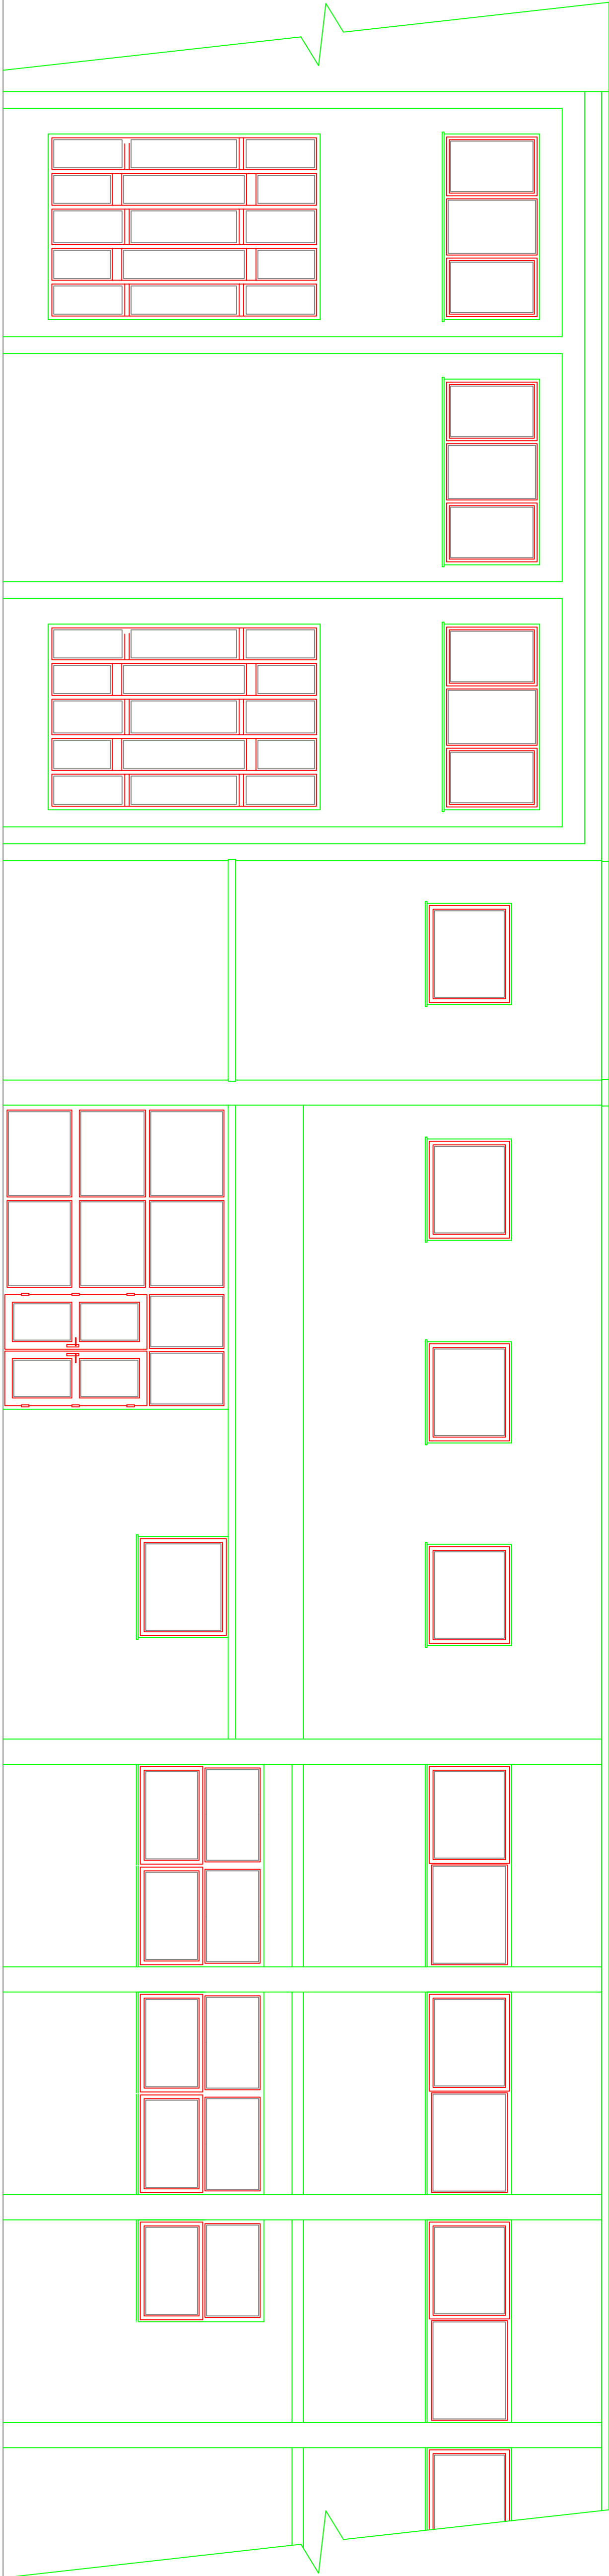


EXISTING PART FRONT ELEVATION

(SCALE 1:50)

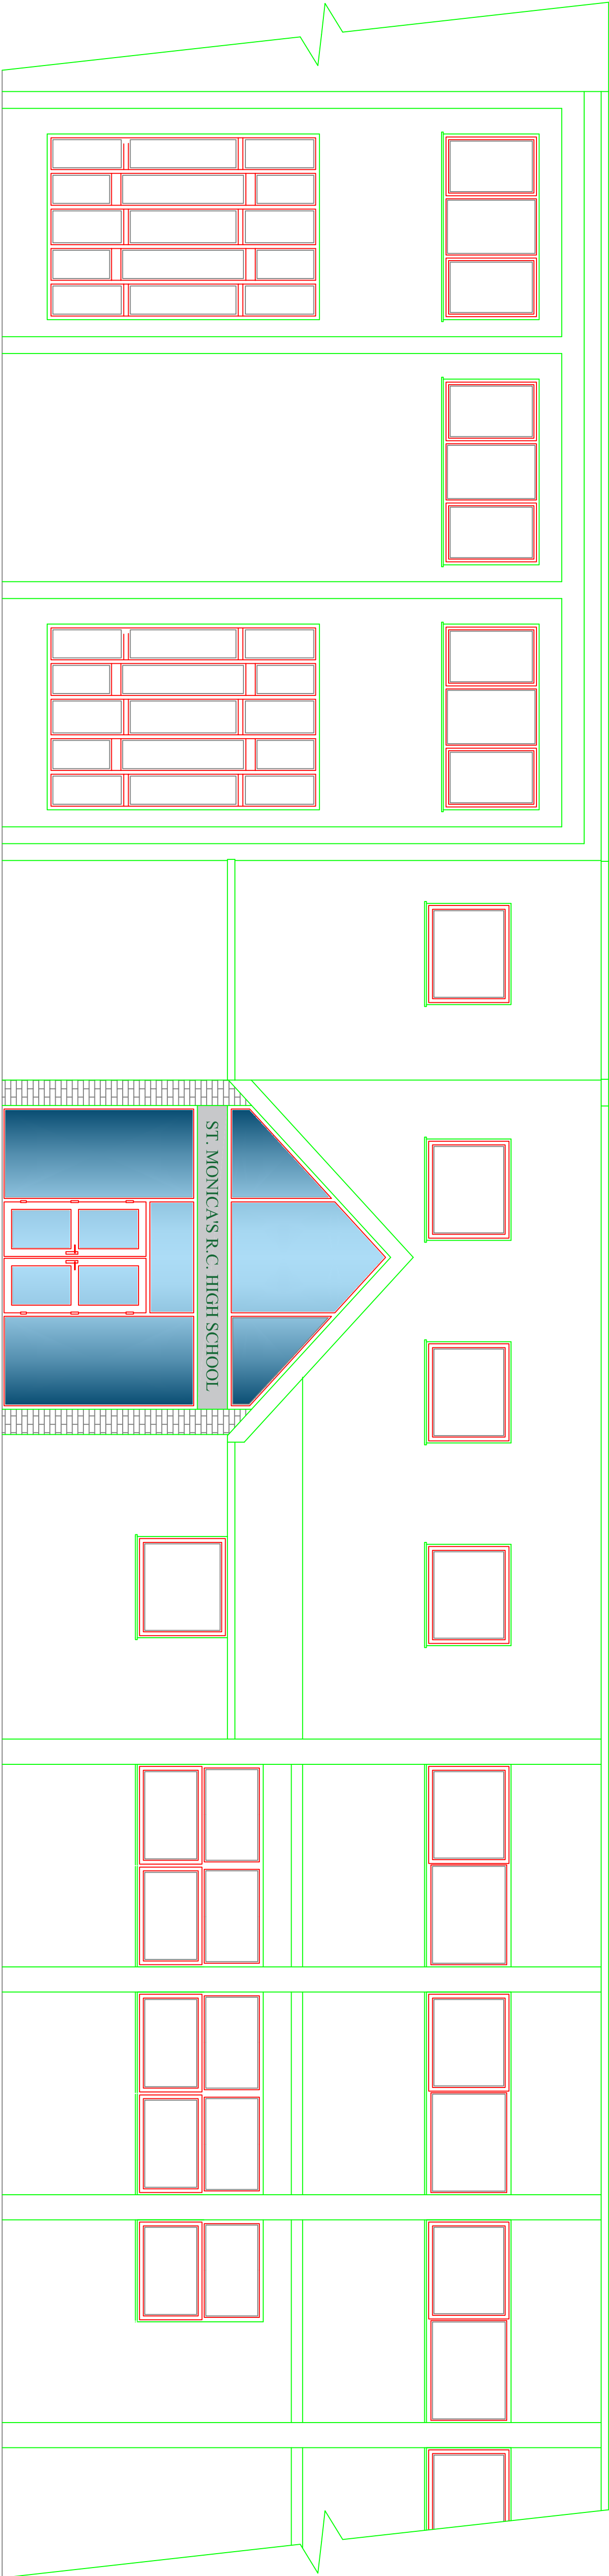

PROPOSED PART FRONT ELEVATION

(SCALE 1:50)

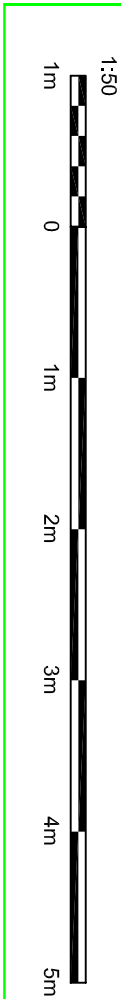

A	24.05.22	ISSUED FOR PLANNING APPROVAL			
DRAWING STATUS: PLANNING APPROVAL					
PROJECT:		St. MONICA'S RC HIGH SCHOOL			
TITLE:		PROPOSED SINGLE STOREY FRONT EXTENSION			
SCALE & SIZE:		STATUS:		DATE:	
1:50 @ A1 UNO		PLANNING APP.		MAY 22	
PROJECT No:		DRAWING No:		REV:	
MH-001		003		A	