
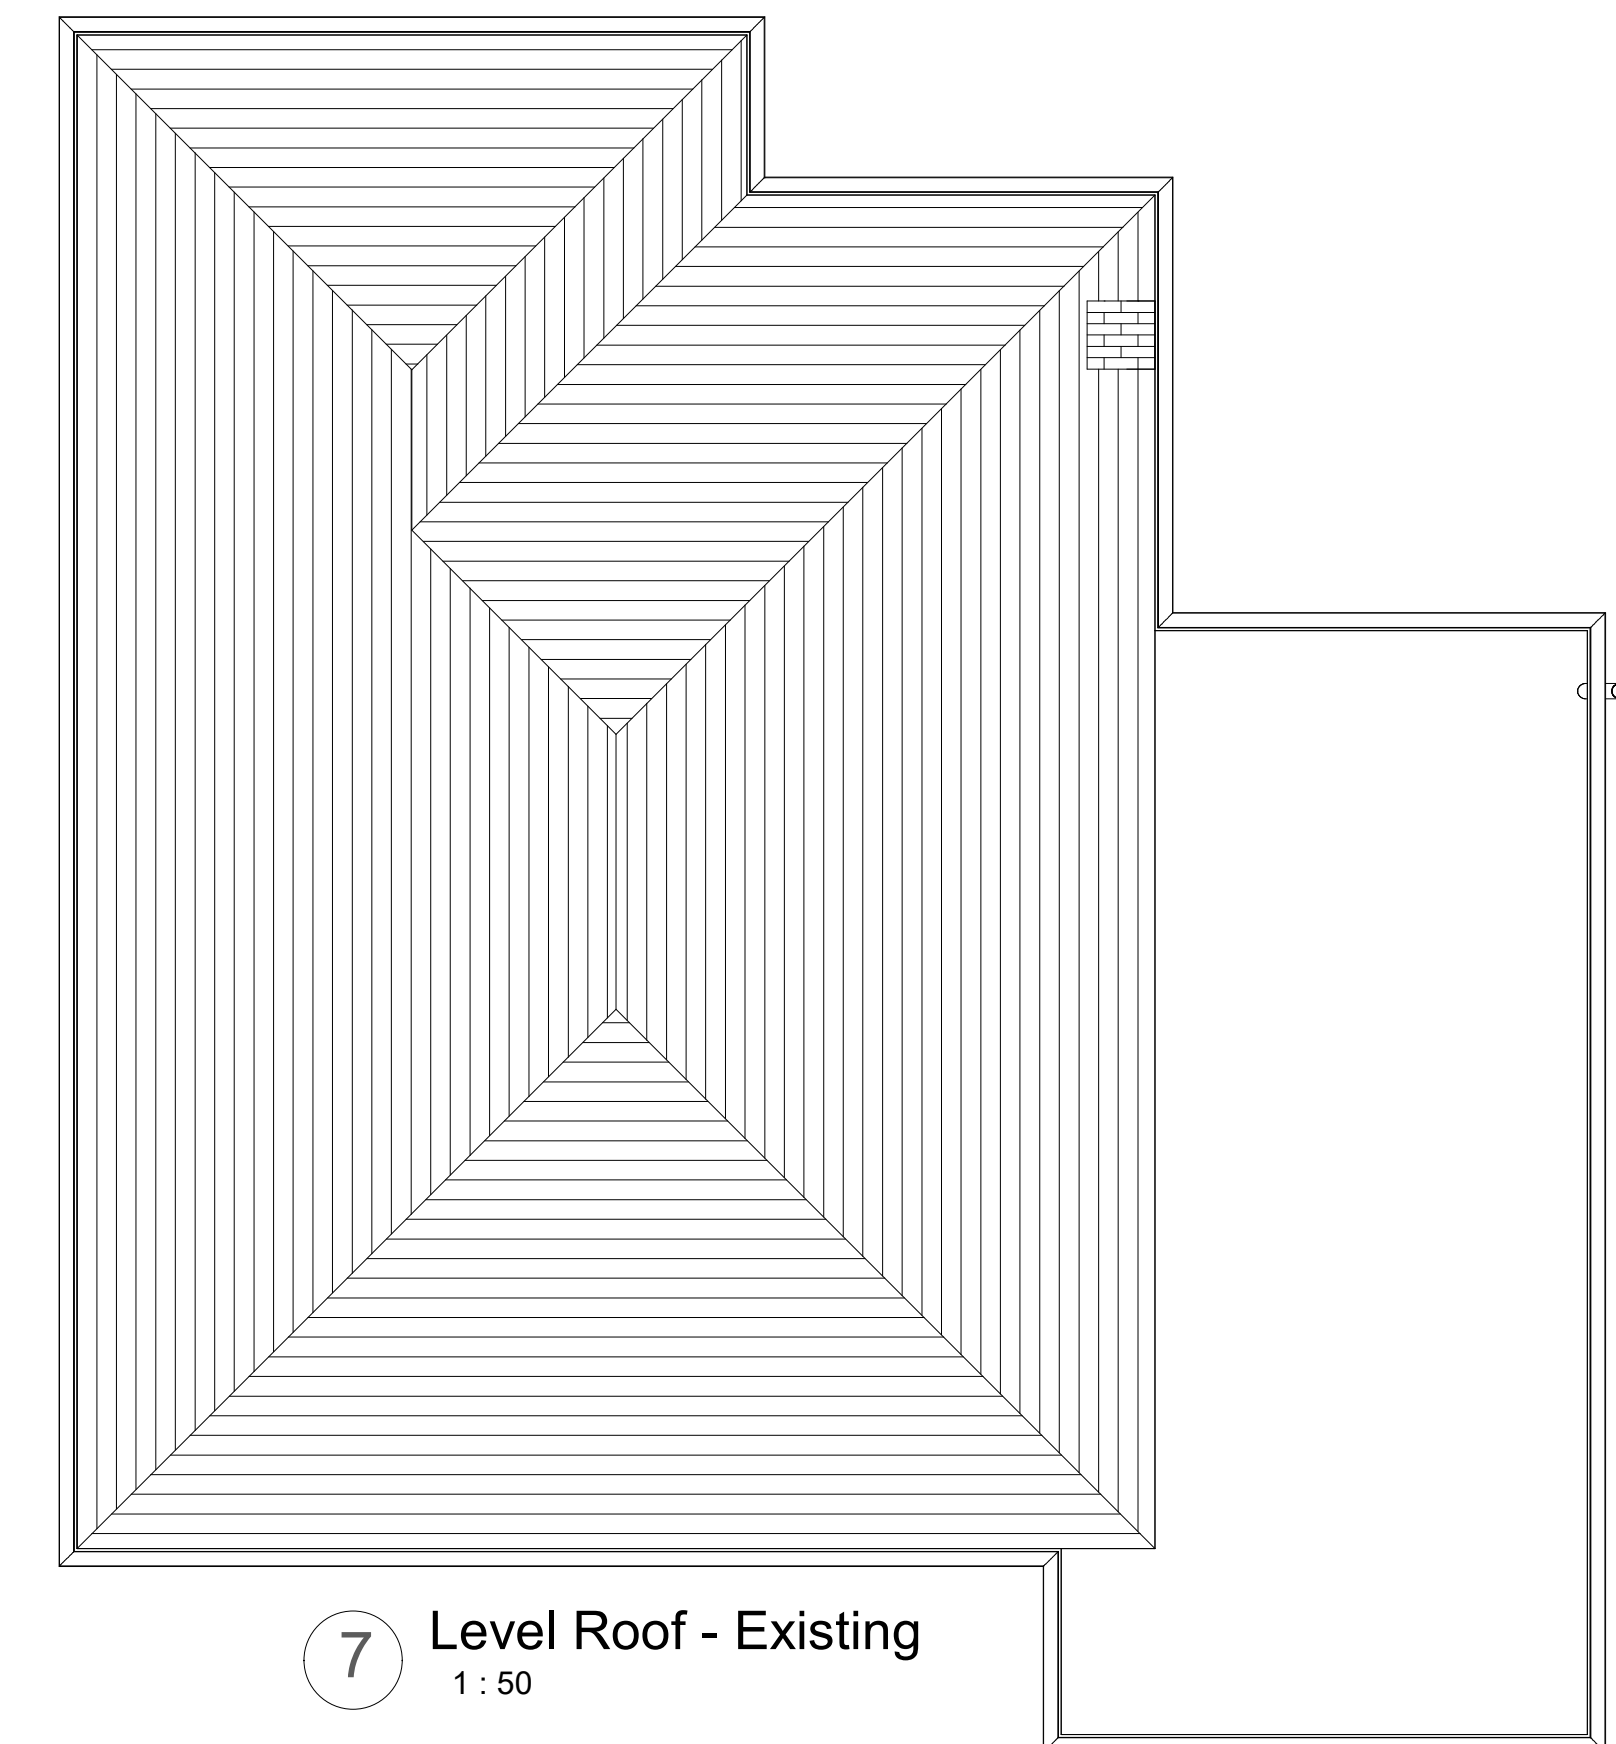
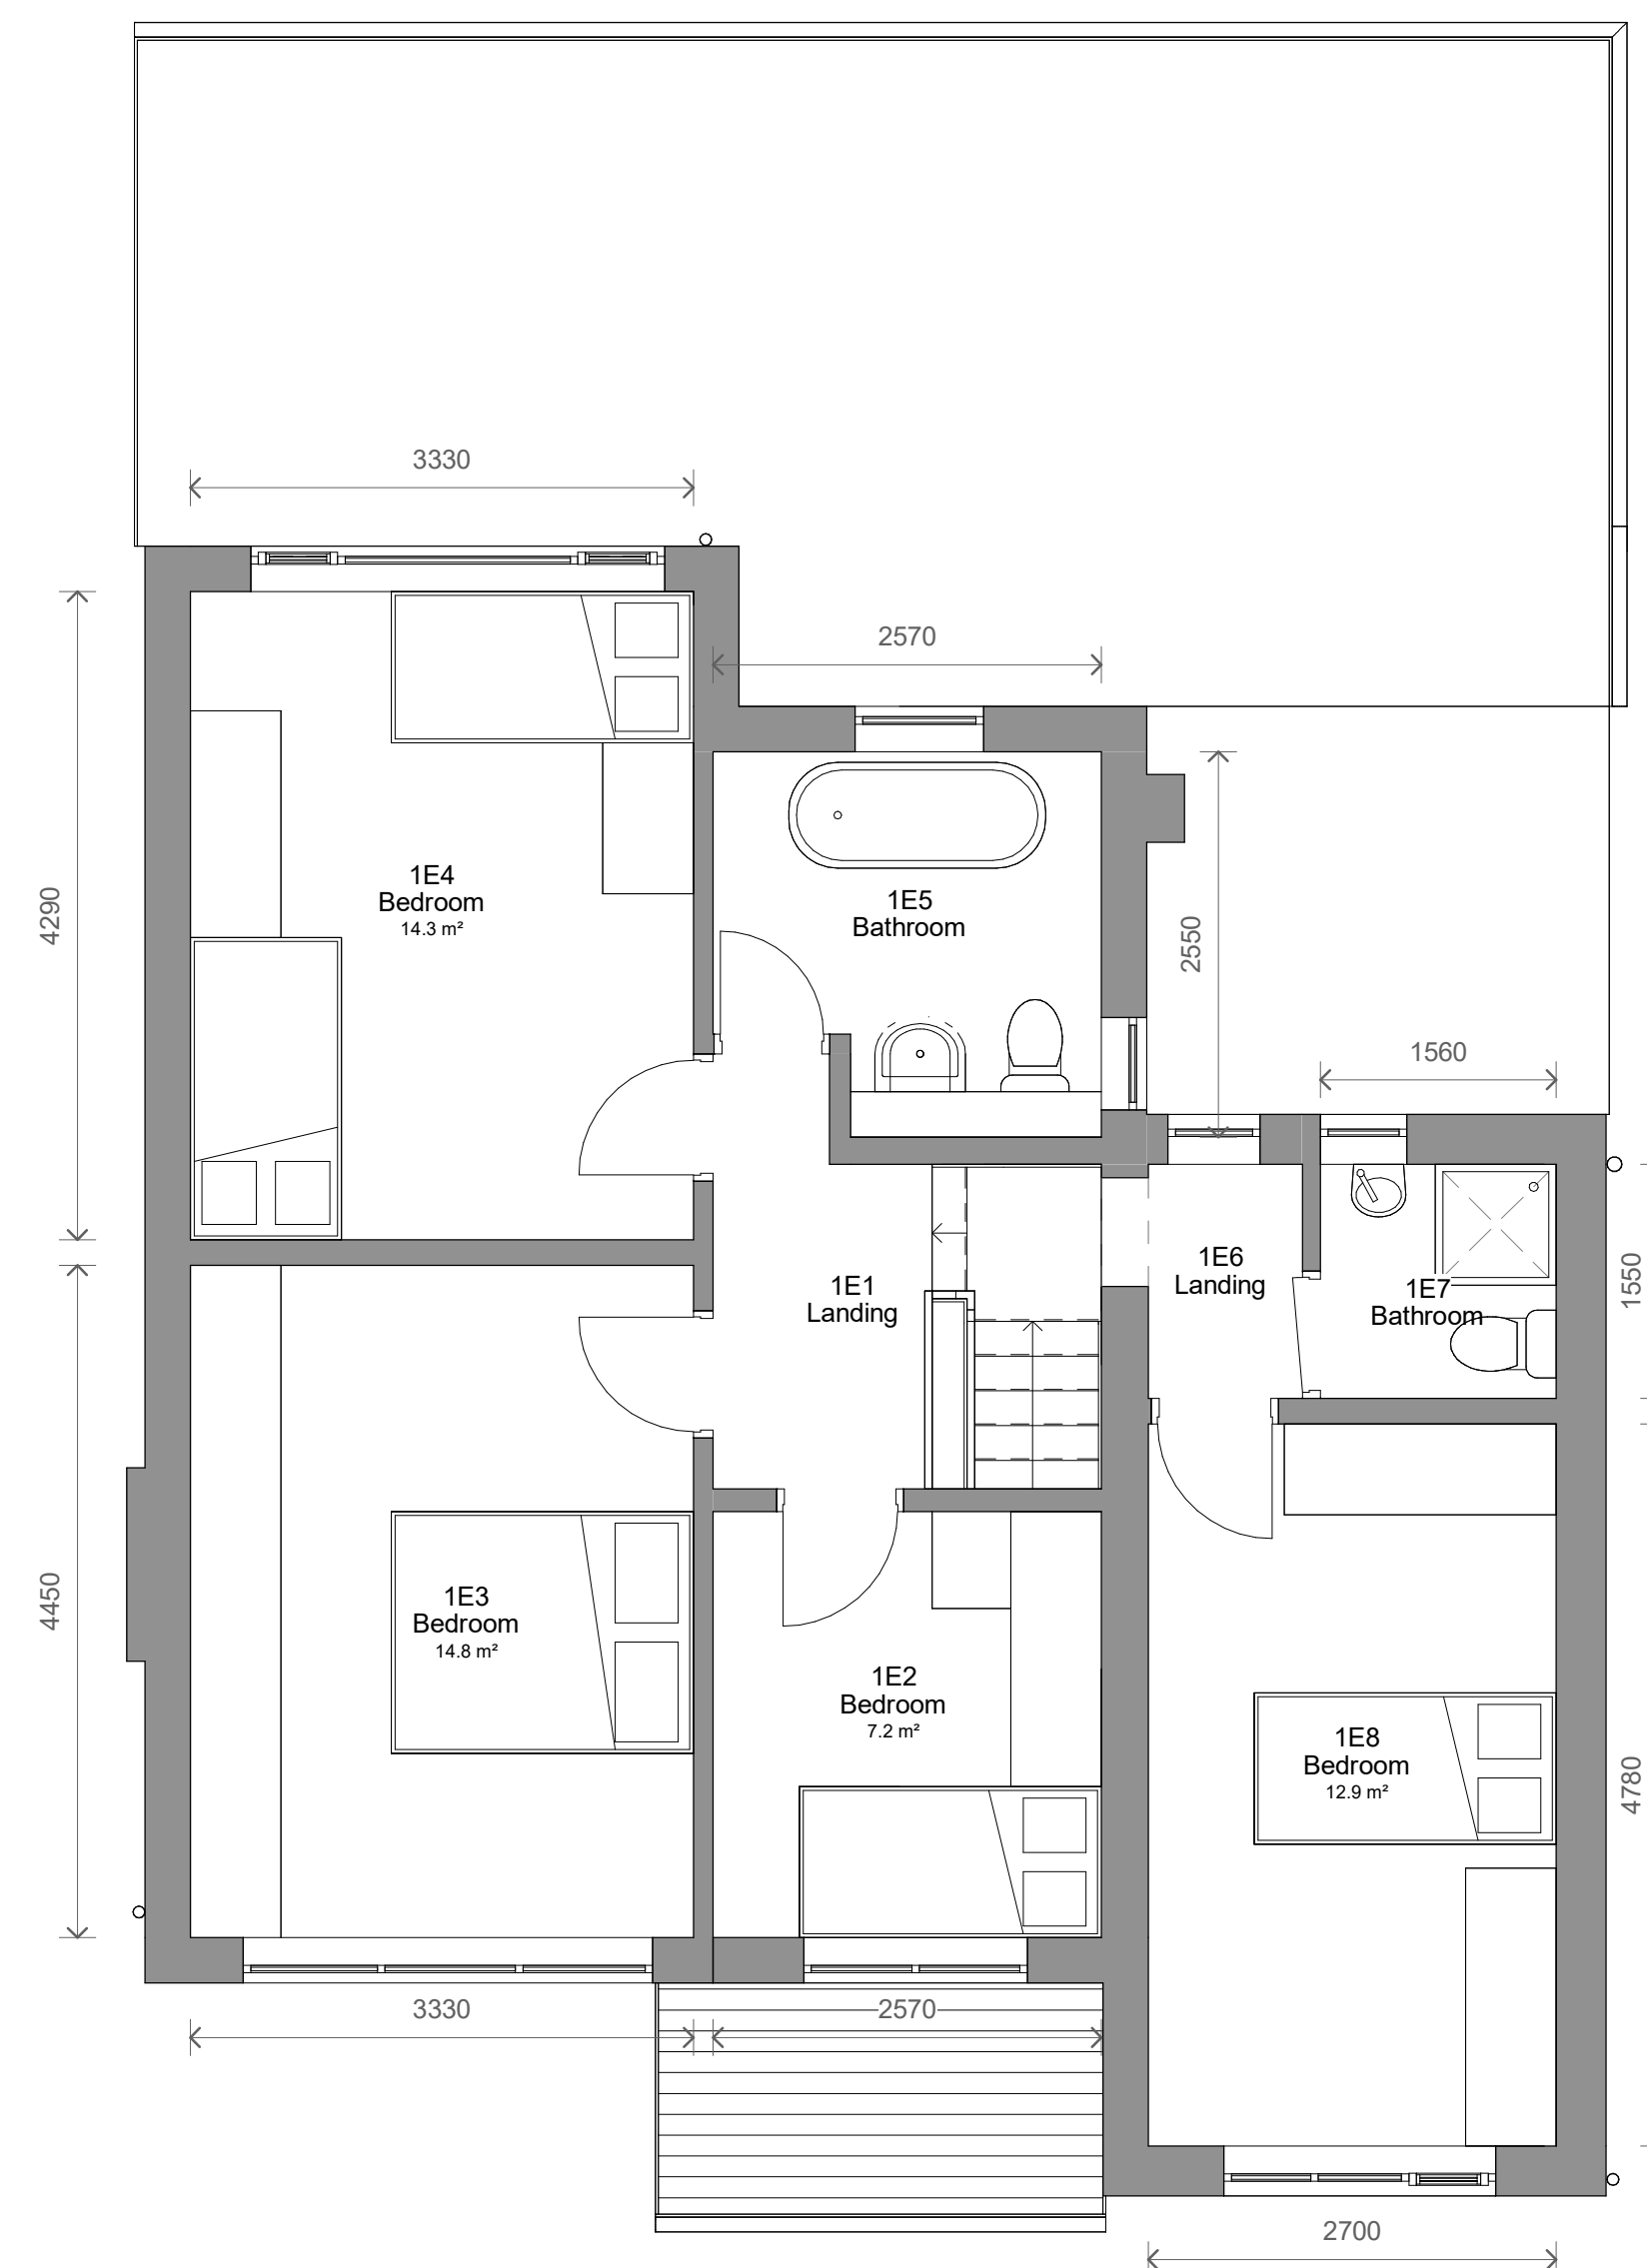


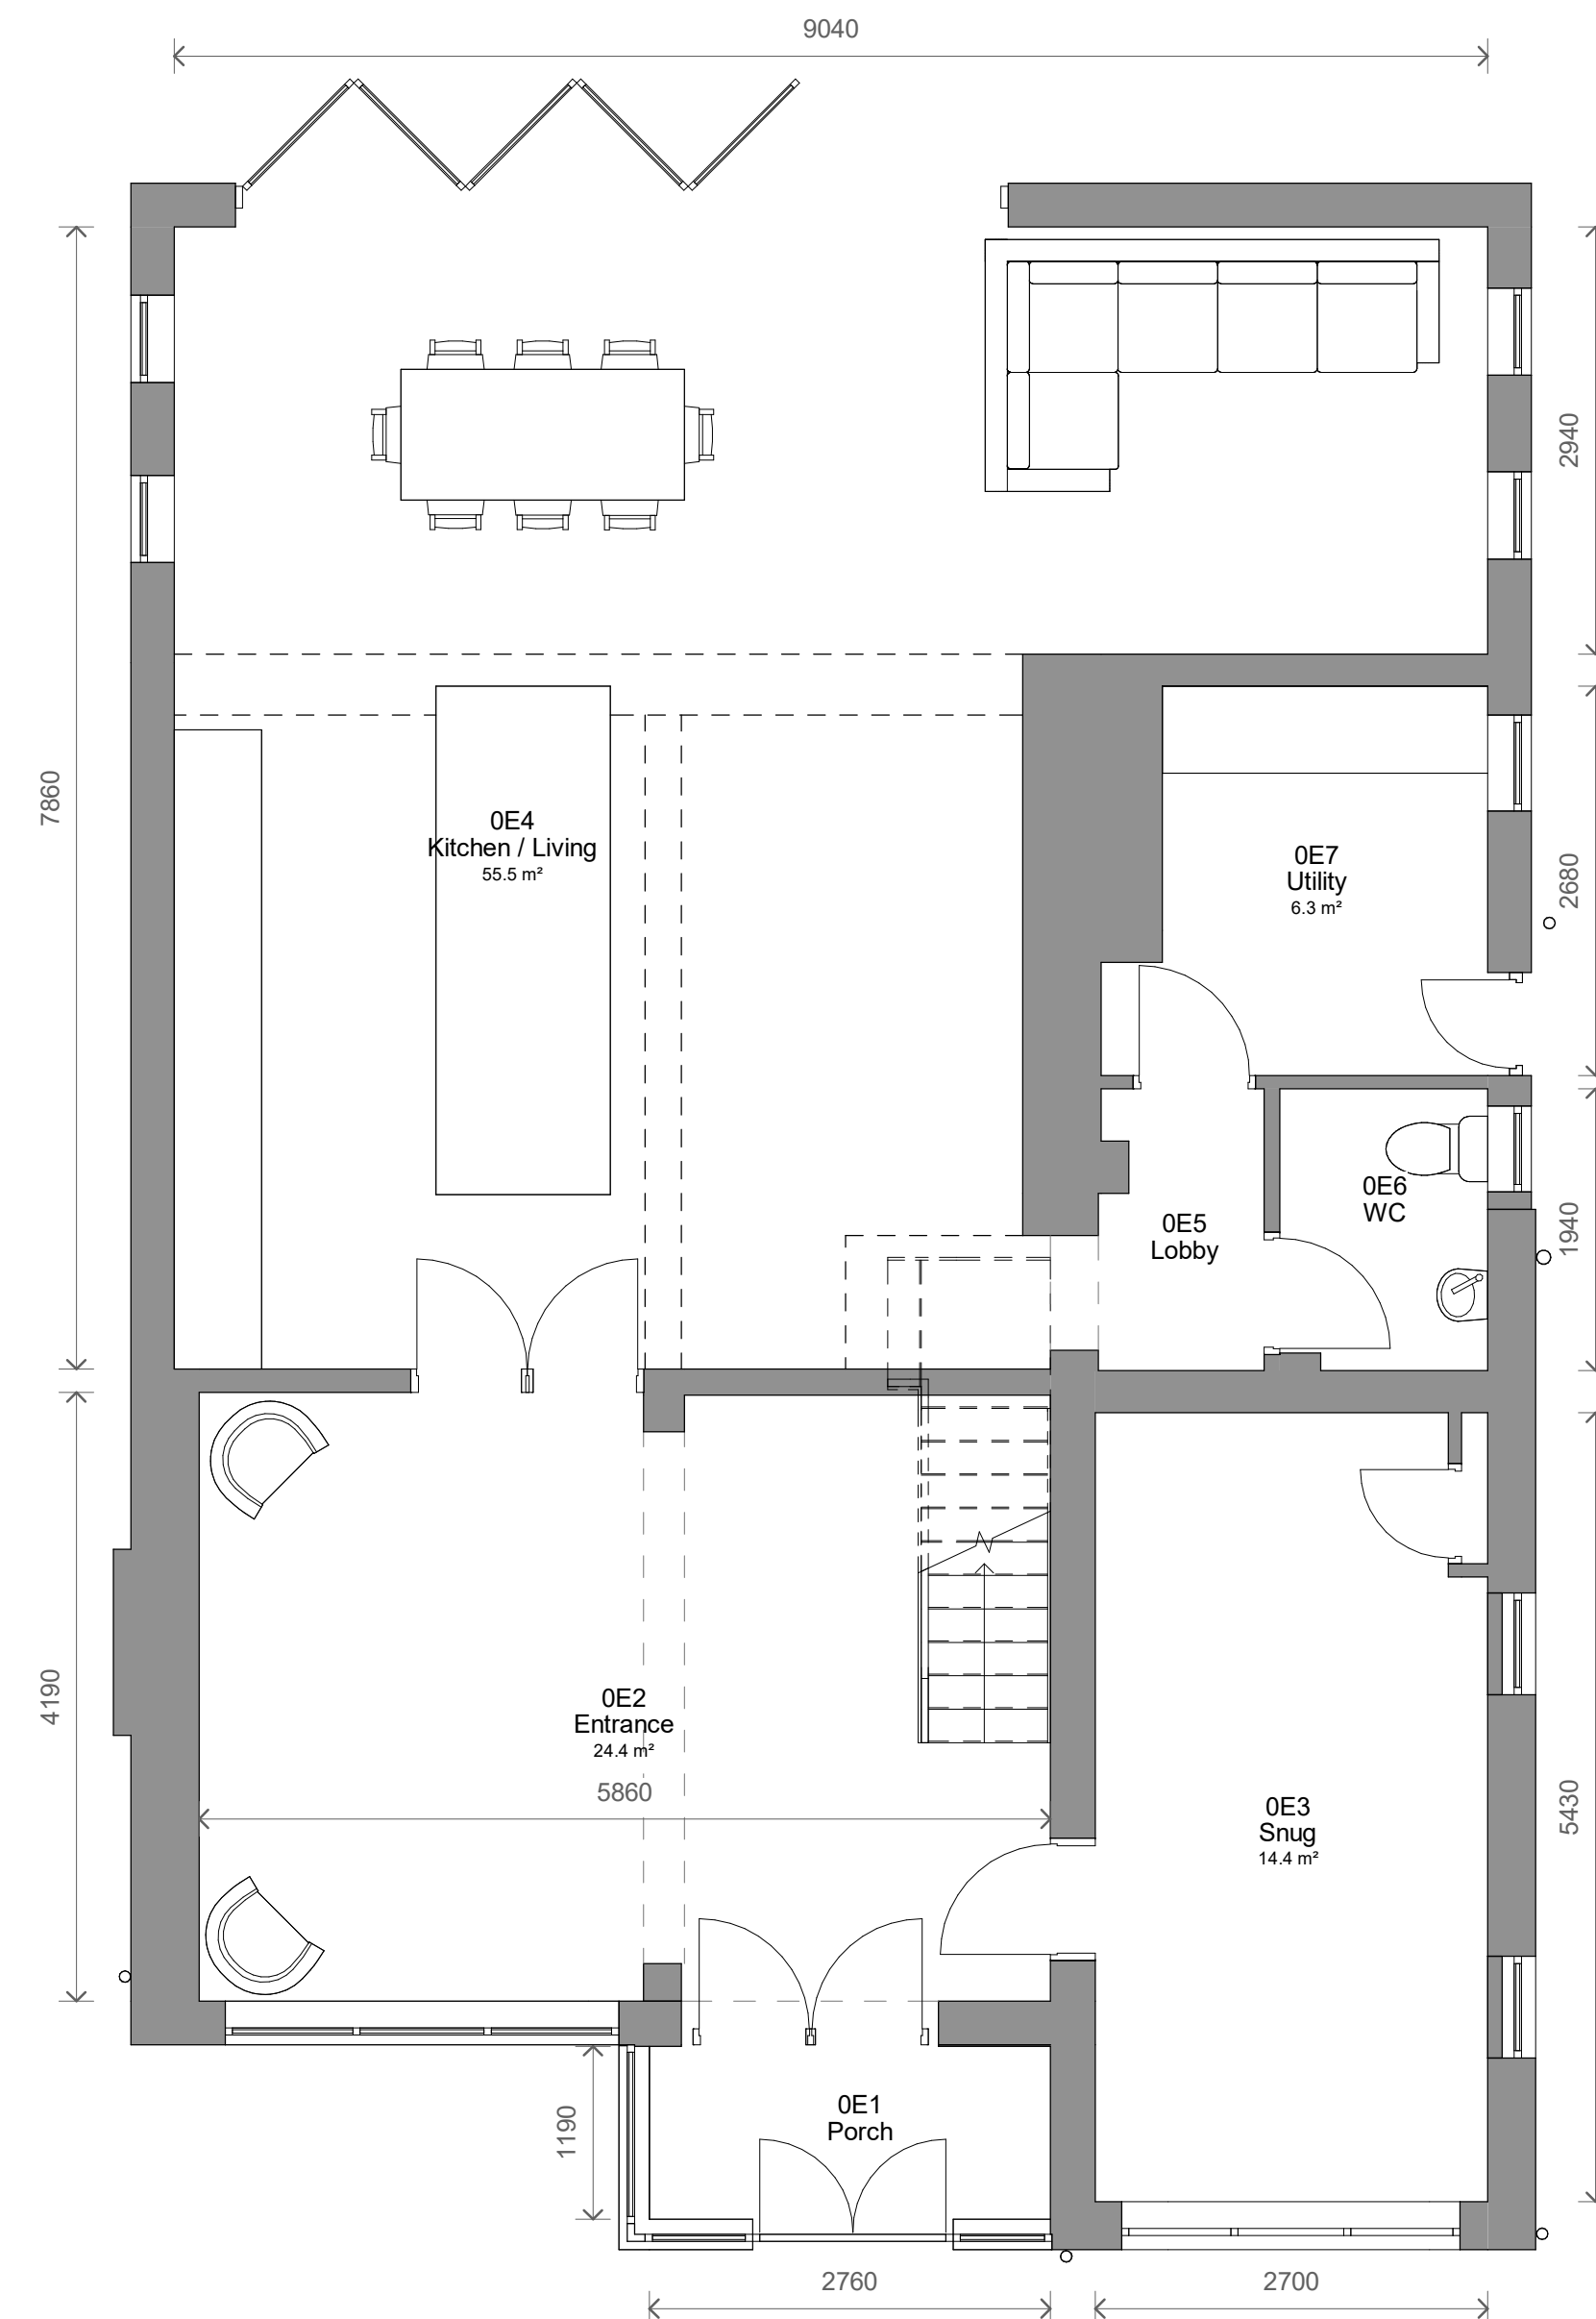

2	Planning - Height added	13/03/2024	TP
1	Roof Plan added	15/02/2024	TP
No.	Description	Date	Initial

PROJECT		12 Hillingdon Road	
TITLE		Existing Plans and Elevations	
STATUS		DESIGN	
DRAWN BY	DATE	SCALE (@ A1)	
TP	05/12/2023	As indicated	
PROJECT NUMBER		CADRAWING NUMBER	REV
GSS23149.2		002	2
GOLD SKETCH S T U D I O S www.goldsketch.co.ukinfo@goldsketch.co.uk0161722 9555			
NOTES © COPYRIGHT. ALL RIGHTS RESERVED. THIS DRAWING AND ANY CONTENTS THEREOF ARE UNPUBLISHED WORKS AND CONFIDENTIAL. DRAWINGS TO BE USED ONLY FOR THE STATUS INDICATED ONLY. ALL DIMENSIONS AND DETAILING SHALL BE AS CHECKED AND CONFIRMED ON SITE. ANY DISCREPANCIES TO BE REPORTED TO THE DESIGNER IMMEDIATELY. THESE DRAWINGS ARE THE PROPERTY OF GOLD SKETCH. NO PARTS OF THESE DRAWINGS ARE TO BE REPRODUCED OR USED IN ANY MANNER WITHOUT THE WRITTEN CONSENT OF GOLD SKETCH. THE COMPANY MAKES NO GUARANTEE OR WARRANTY OF ANY KIND. GOLD SKETCH SHALL NOT BE RESPONSIBLE FOR ANY DAMAGE OR LOSS OF ANY KIND.			