

GENERAL

No dimensions to be scaled from this drawing.
All given dimensions in millimeters. All dimensions to be checked by contractor prior to commencement of work on site.

All dimensions shown are from face of block to face of block, from face of partition to face of partition or from structural grid line to face of block or partition & NOT from plastered or dry lined finishes


All materials, goods and fittings to be used in strict accordance with the manufacturers instructions and recommendations.

All new structural steelwork & lintels to conform to structural engineers specification and detailing.

All new foundations and floor slab to be as engineers specification and detailing.

This drawing to be read in conjunction with structural general arrangement details and all other consultants drawings.

THIS DRAWING IS TO BE READ
IN CONJUNCTION WITH TD6132
100 - 200 series & ALL OTHER
CONSULTANTS DRAWINGS FOR
WORKSHOP EQUIPMENT AND
SMART REPAIR BAY

 

BRIGHT STREET


BRIGHT STREET

LOCATION OF PROPOSED
SMART REPAIR BAY
REFER TO DRAWING NO. PD 4681
BY TODD ENGINEERING LTD FOR
DETAILS

EXTENT OF PROPOSED
MOT BAY IN WORKSHOP
(REFER TO STRAIGHTSET
DRAWING No. 5312-4 FOR DETAILS)

PROPOSED 2nos MOT PARKING
BAYS

PROPOSED GROUND FLOOR PLAN

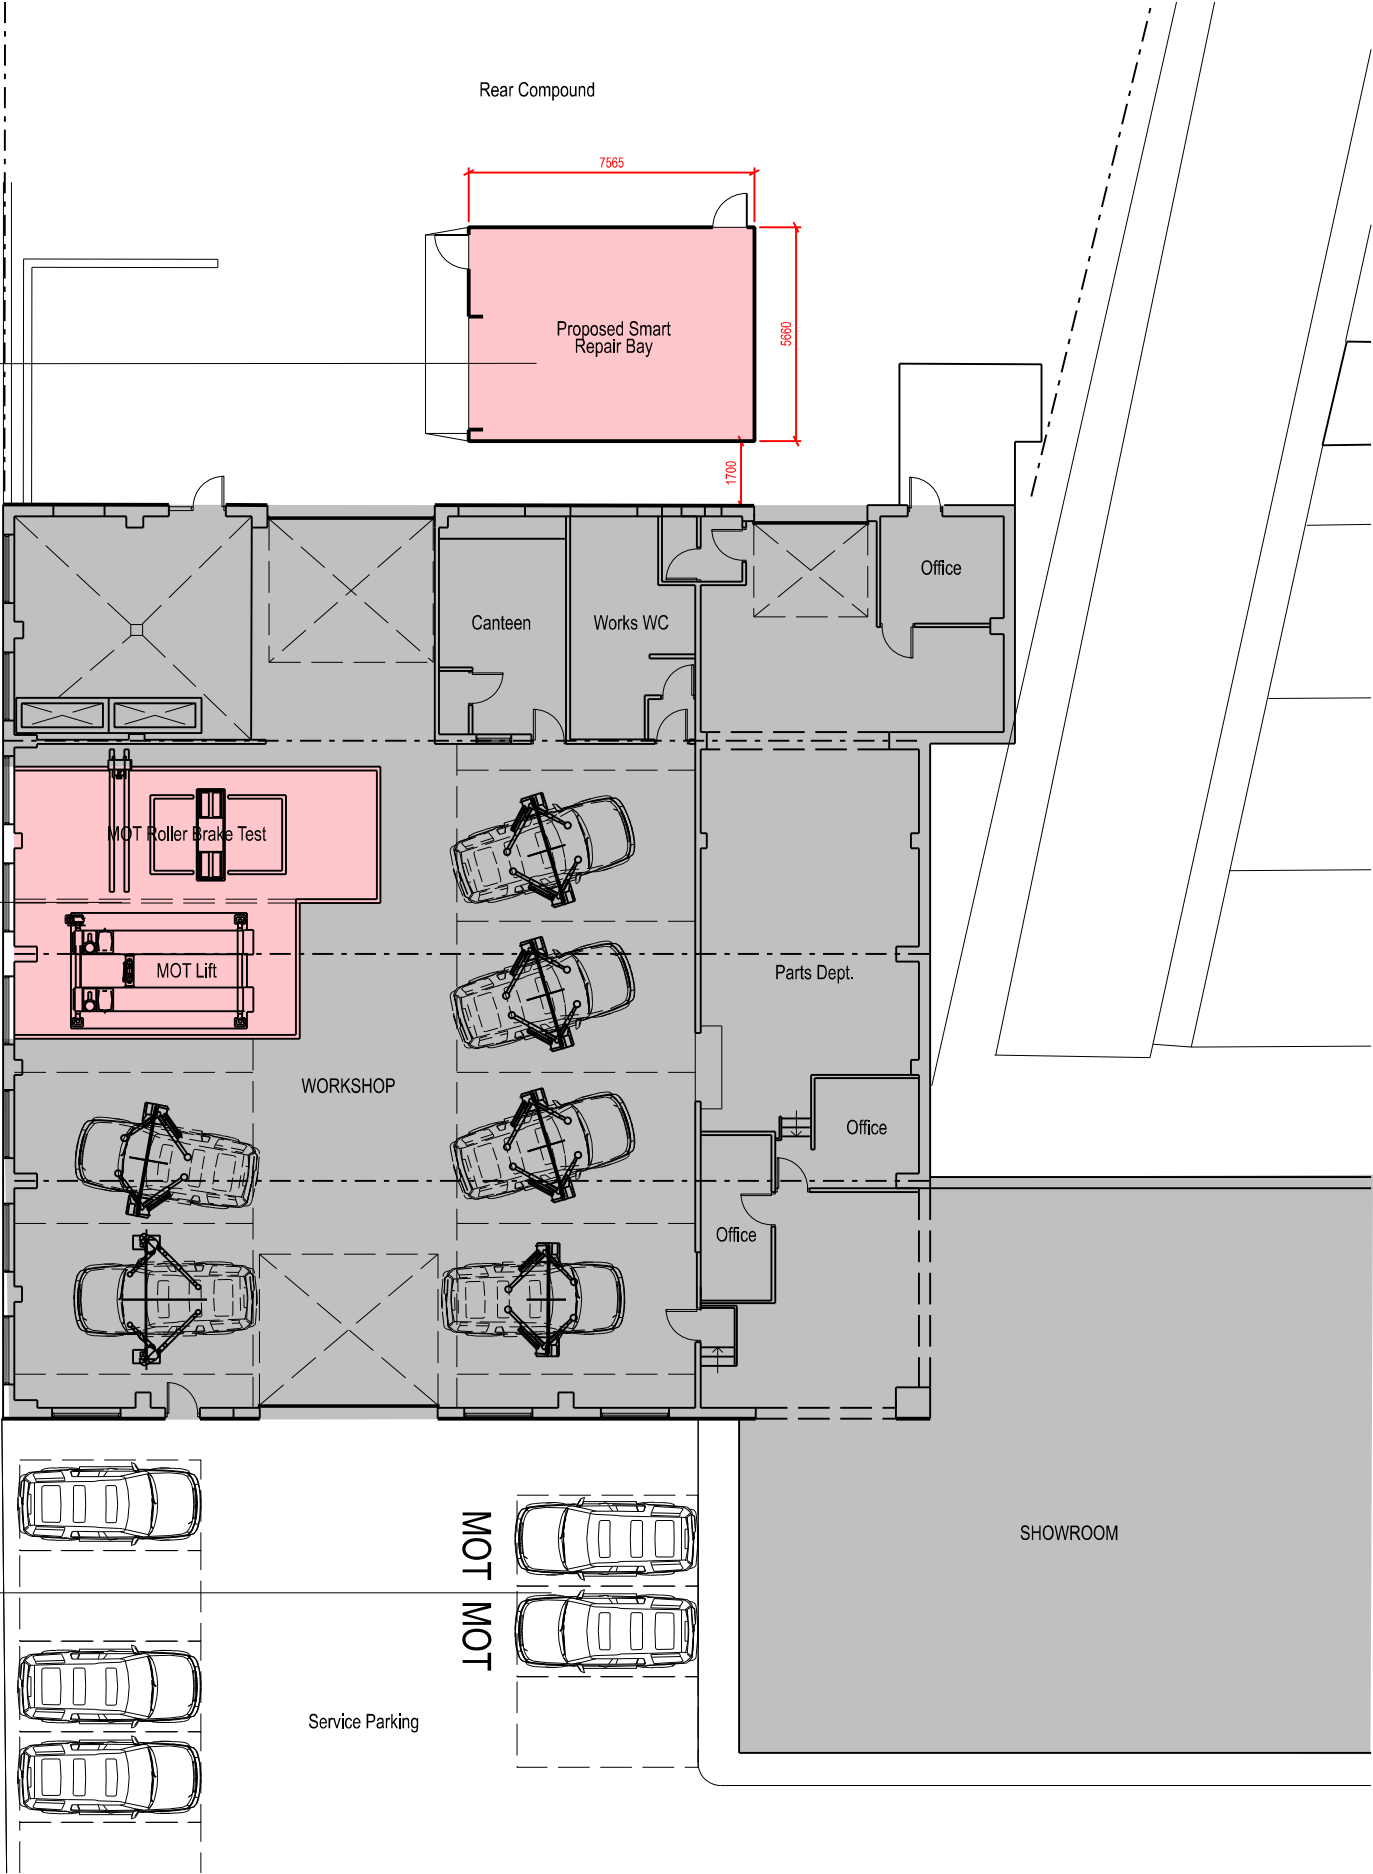

No Amendments		Prep Date	
Do not scale this drawing All given dimensions are in millimetres Architect to be notified of discrepancies in figured dimensions Contractors must check all dimensions from site			
This drawing is copyright and is for use on this site only			
Project Inchcape VW Bell Lane, Bury			
Title Proposed GA Ground Floor Plan			
Job No. TD6132		Drawing No. 231	
Amendment: P1		Scale @A1: 1:100	
Status		PLANNING	
Auth: MJB		Date: July 2022	
TAYLORDESIGN architects Ltd 35 Manchester Road, Worsley, Cheshire S91 1BQ t 01625 528111 e office@taylor-design.co.uk w www.taylor-design.co.uk			