



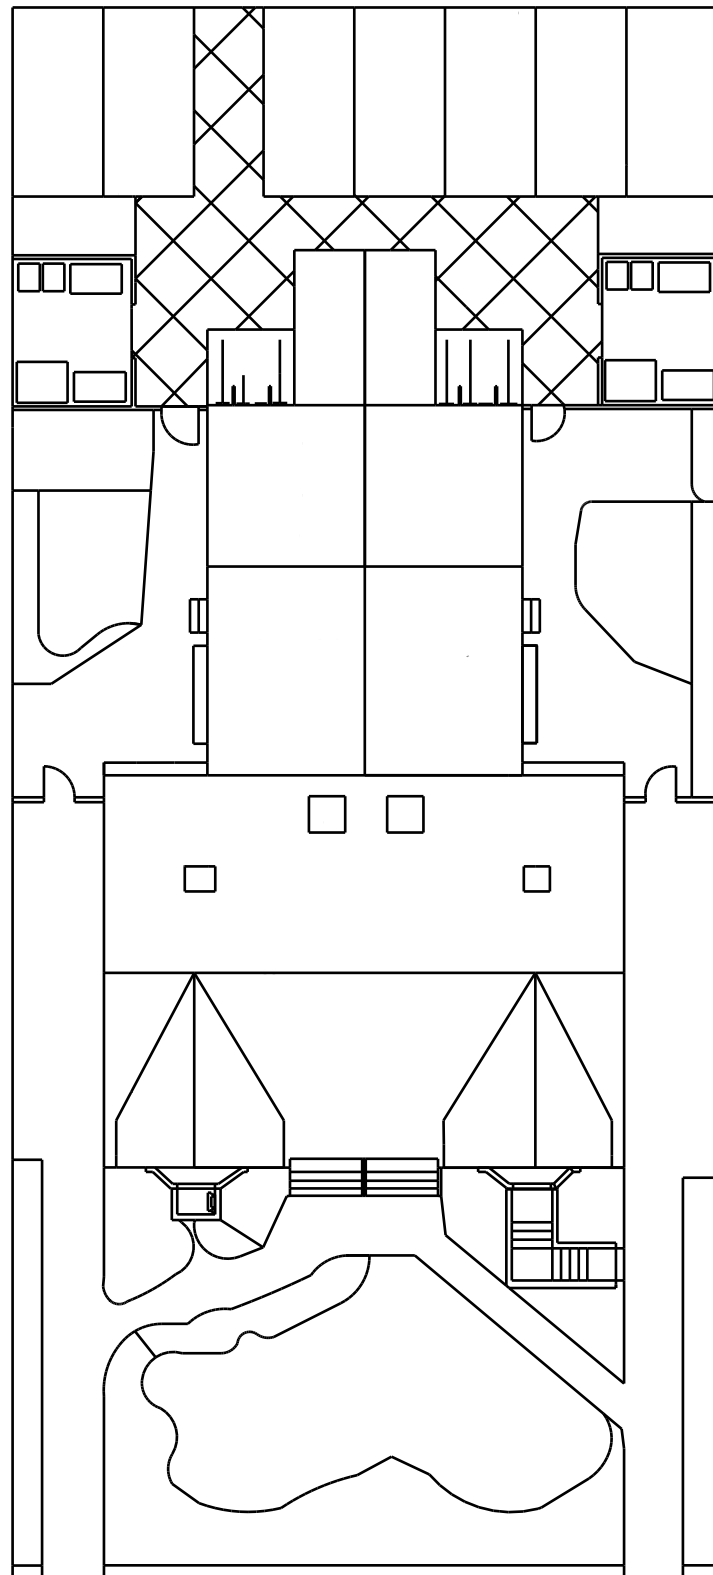

No. 148

No. 146

1 EXISTING
1:200

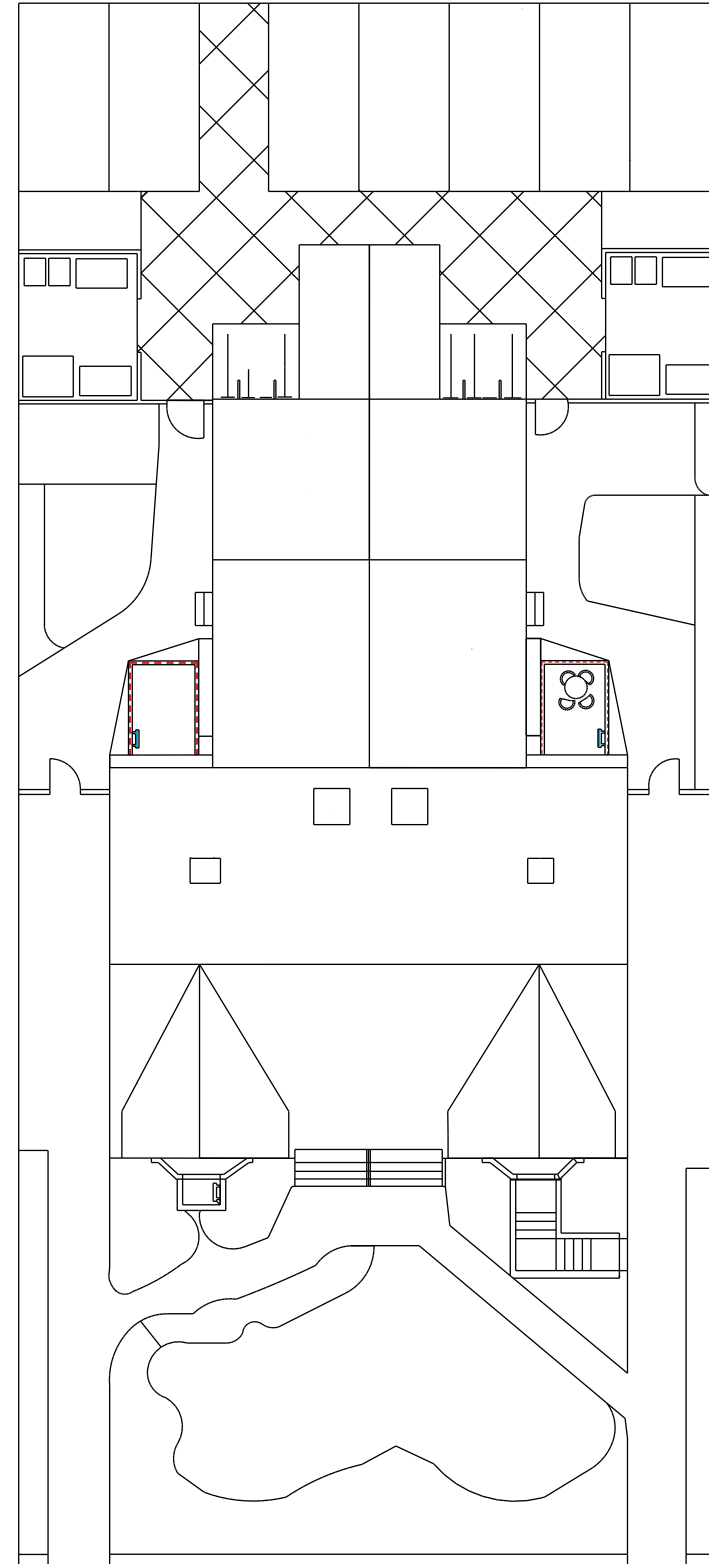

No. 148

No. 146

2 PROPOSED
1:200

PROPOSED LIGHTWELLS

MATERIALS: WHITE PAINTED BRICK WITH
STONE CAPPING ABOVE GROUND LEVEL

FIXED EMERGENCY EXIT LADDER
IN EACH LIGHTWELL

30CM HIGH STONE LINTEL AROUND EACH
LIGHTWELL

PROJECT ADDRESS 146 & 148 MANCHESTER ROAD, BURY, BL9 0TL		
TITLE SITE PLAN - REVISED		
PROJECT NO. SP	DRAWING NO. 01	REV v.3
SCALE SCALE @ A3	DATE 27/03/25	DRAWN BY LC
© COPYRIGHT. ALL RIGHTS RESERVED. THIS DRAWING MUST NOT BE REPRODUCED WITHOUT PERMISSION. ALL DIMENSIONS RELATIVE TO THIS DRAWING TO BE CHECKED ON SITE. DESIGNER TO BE NOTIFIED OF ANY DISCREPANCIES. SWERE INVERT LEVELS MUST BE VERIFIED BEFORE WORK COMMENCES. THIS DRAWING MUST BE CHECKED AGAINST ANY OTHER STRUCTURAL/SPECIALIST DRAWINGS PROVIDED. THIS DRAWING MUST NOT BE USED FOR CONSTRUCTION UNLESS ISSUED FOR CONSTRUCTION. ALL DIMENSIONS ON THIS DRAWING ARE IN MILLIMETRES (UNLESS OTHERWISE STATED).		
10 0 10 20 30 40 50 SCALE 1:1250 m		
5 0 5 10 15 20 25 SCALE 1:500 m		