




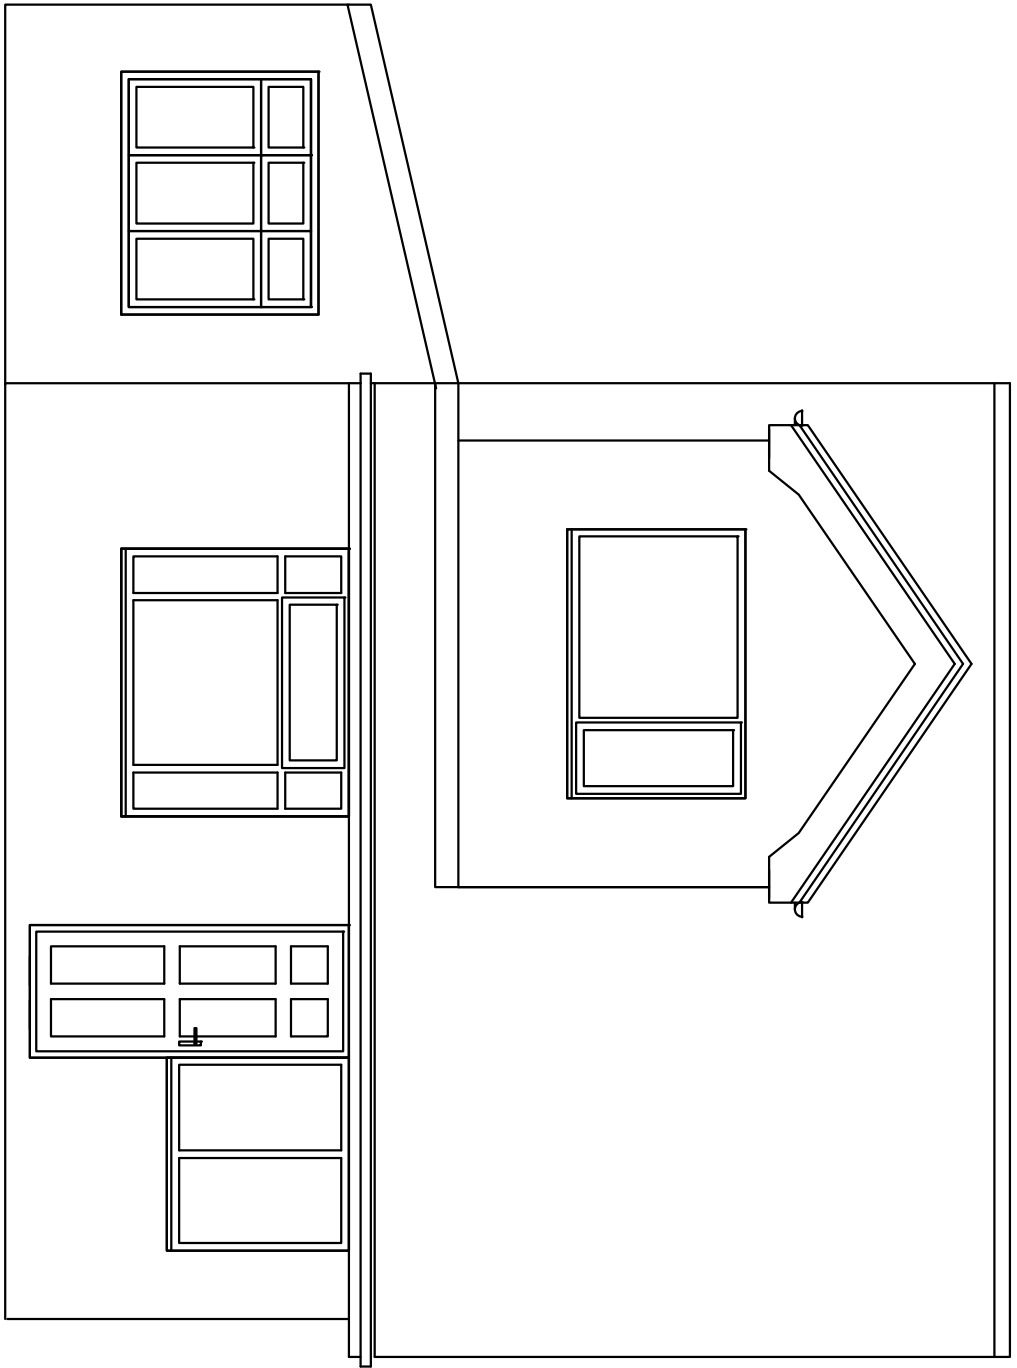


Proposed Front Elevation
1:50

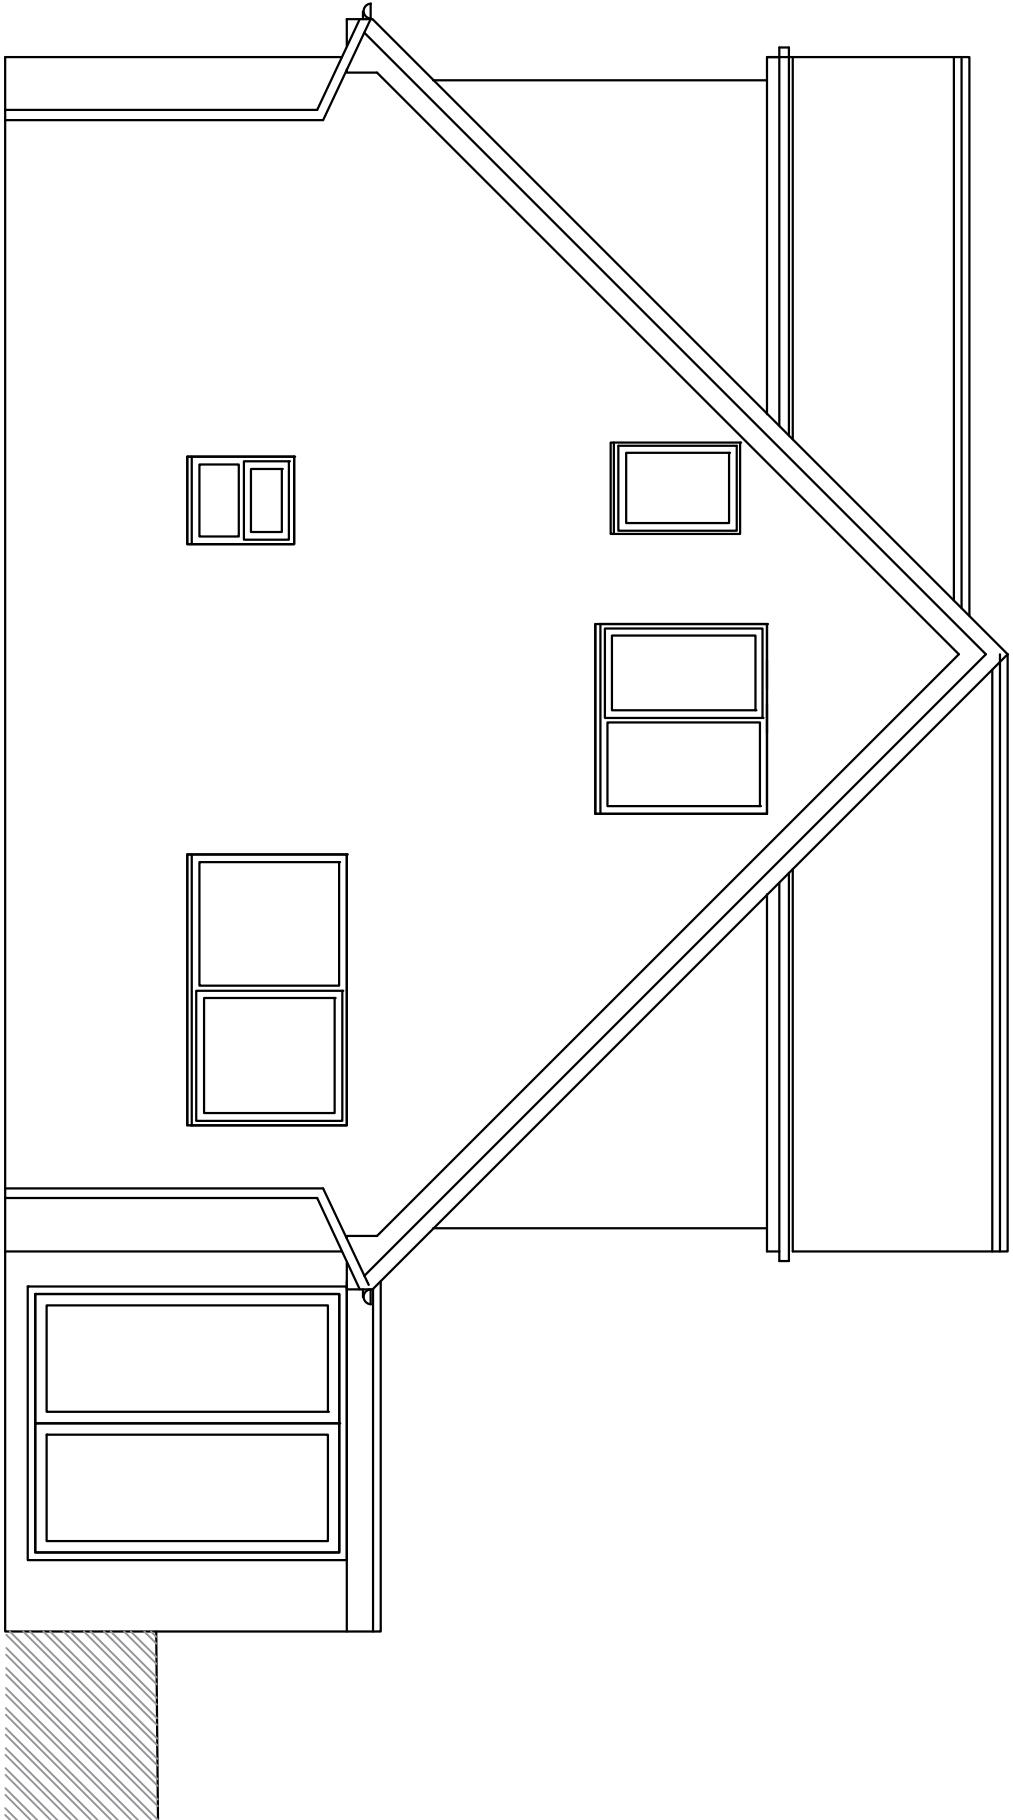

Proposed Side Elevation
1:50

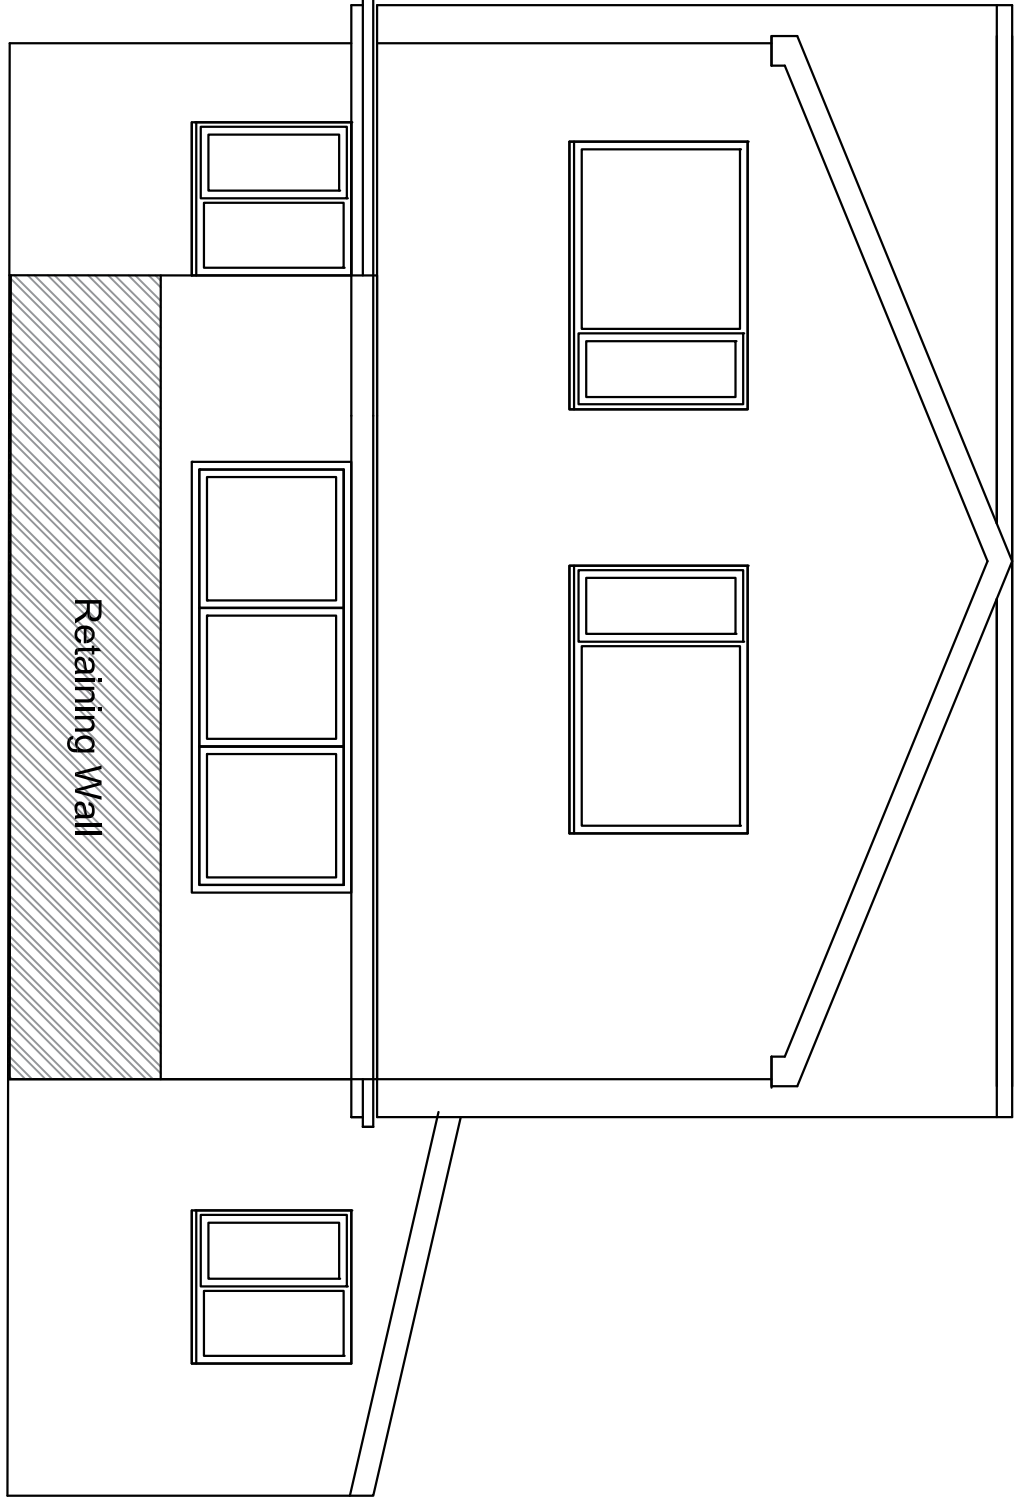


Proposed Rear Elevation
1:50

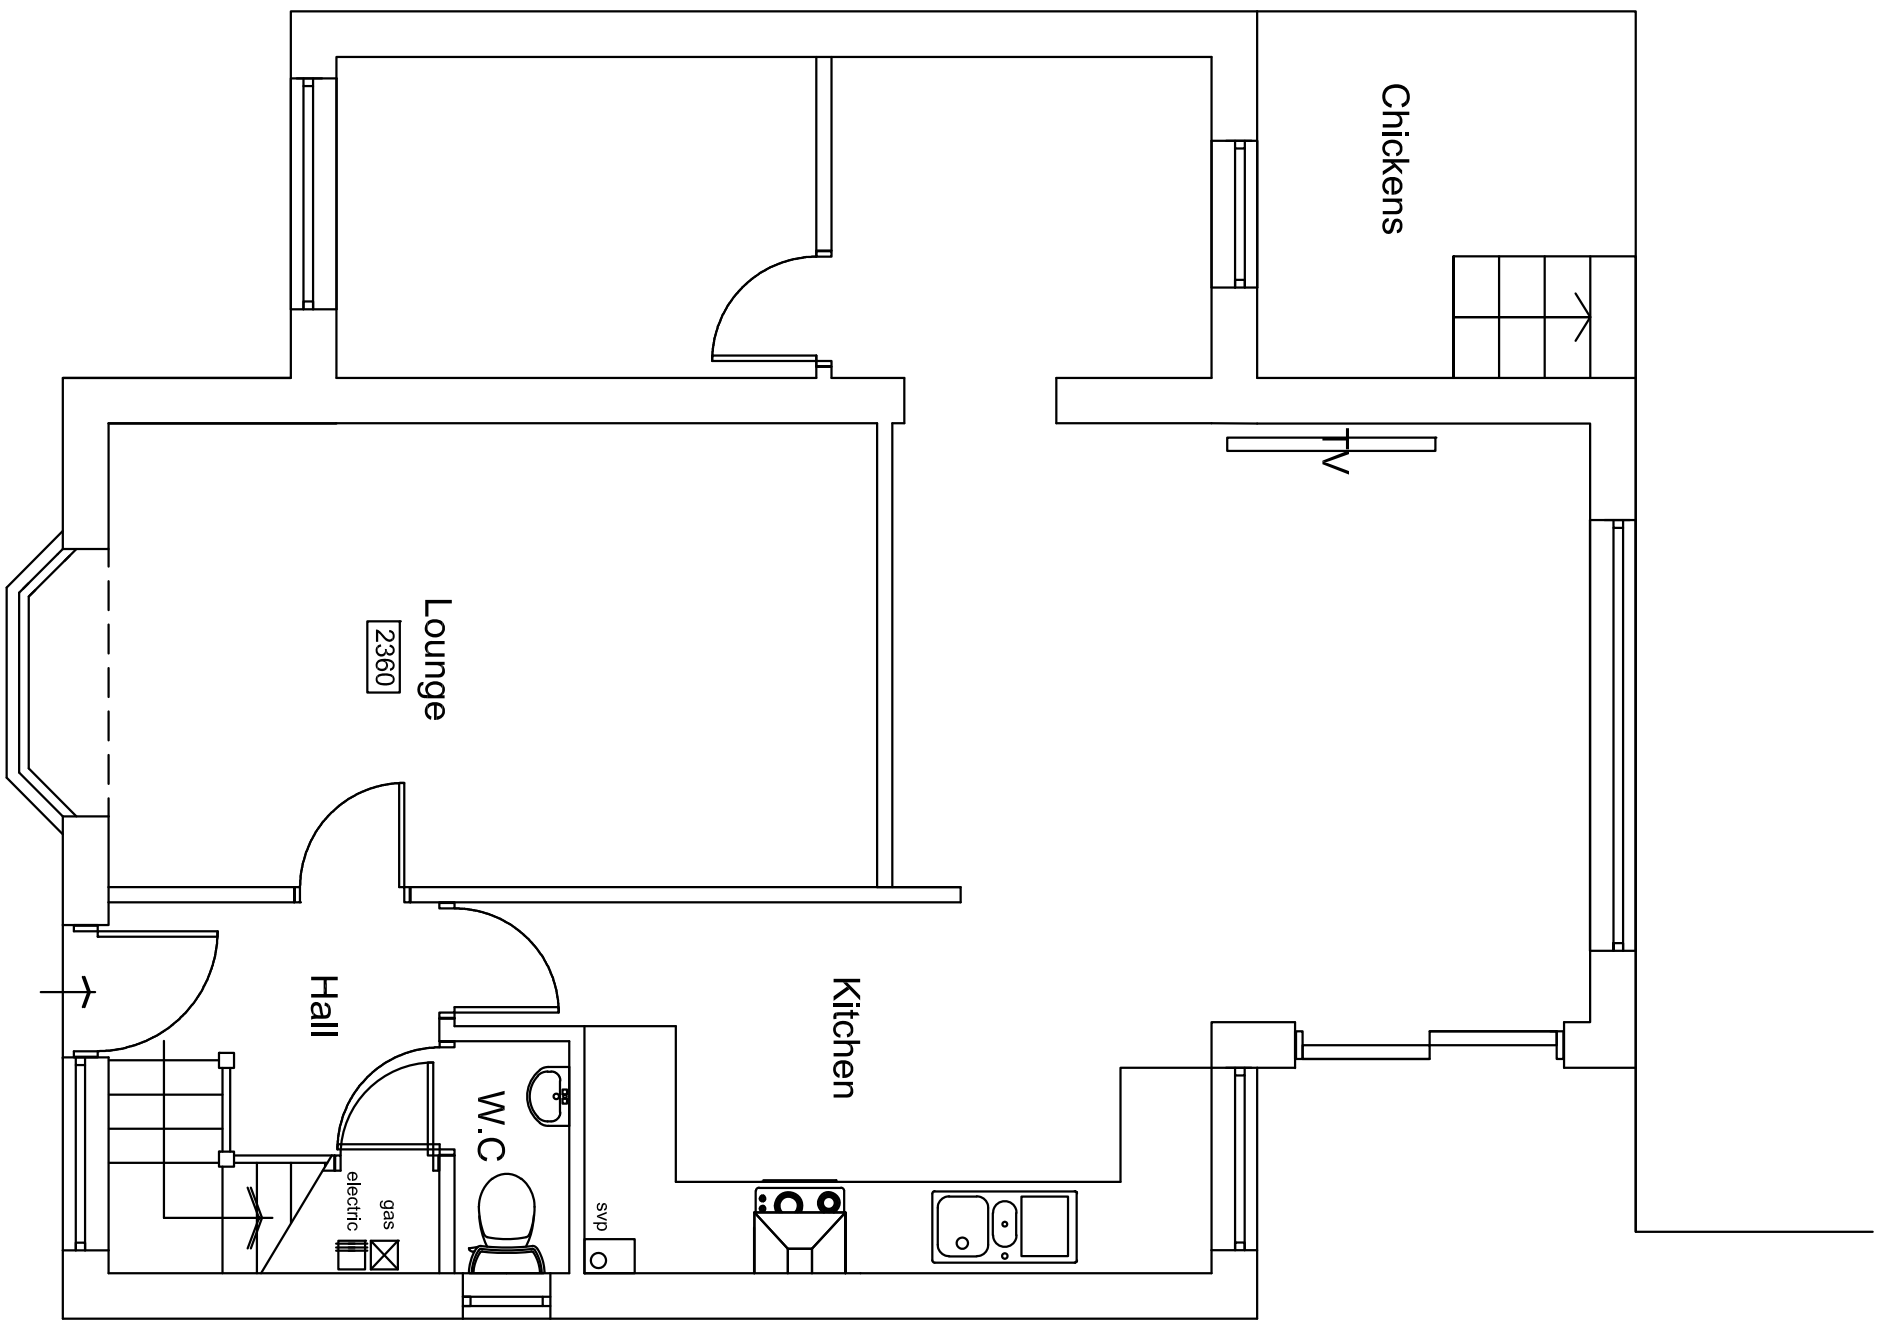

Proposed Ground Floor Plan
1:50



Proposed First Floor Plan
1:50

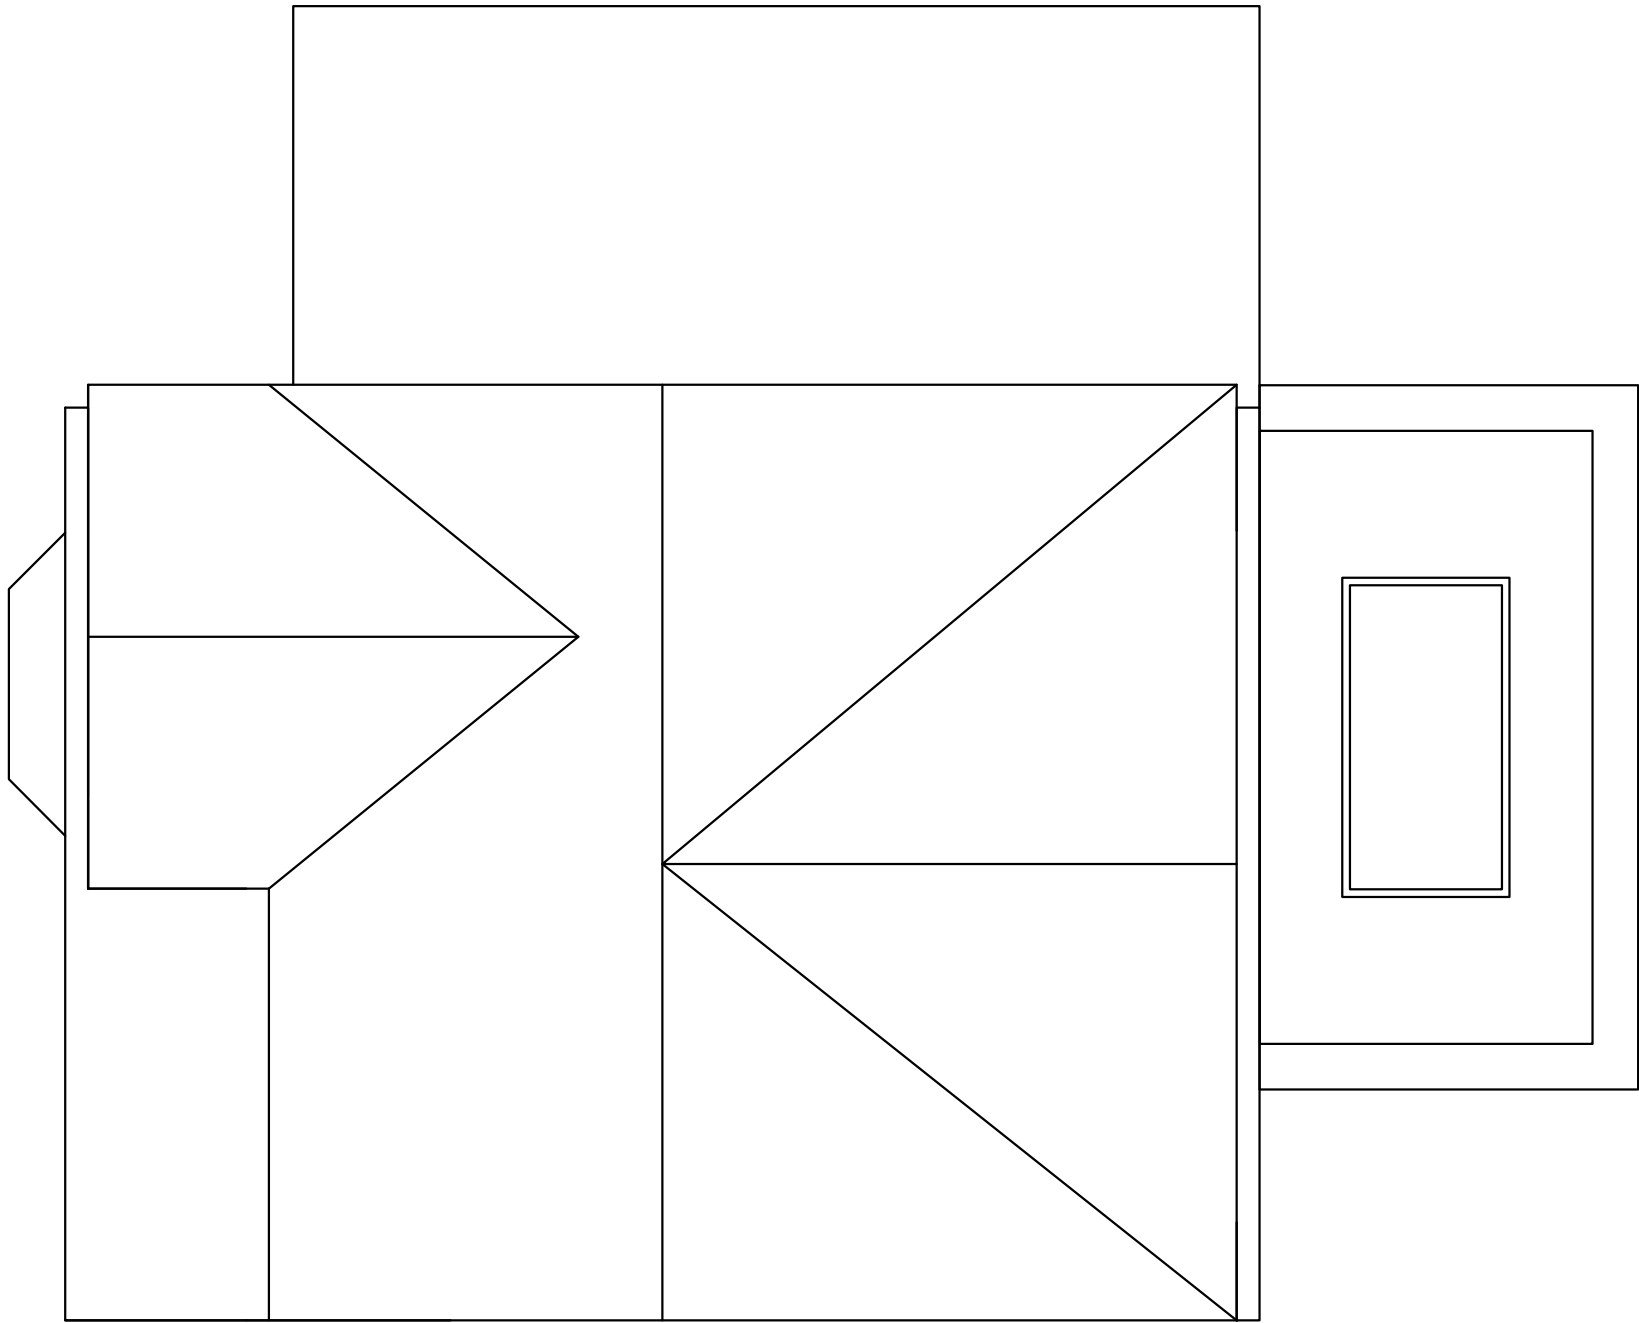

Proposed Roof Plan
1:50



Existing Site Location Plan
1:1250

P1: Planning Submission					02/08/20	
Revision:						
Client: Mr R White						
19 Shipston Close, Walshaw, Bury BL8 1QH						
Project: Single Store Rear Extension						
Title: Proposed Plans & Elevations						
Dwg No:	Revision:		Date:		Scale:	
GH_001 / 02	P1		Aug20		As Shown @ A1	
Status:	Planning Application Submission					