


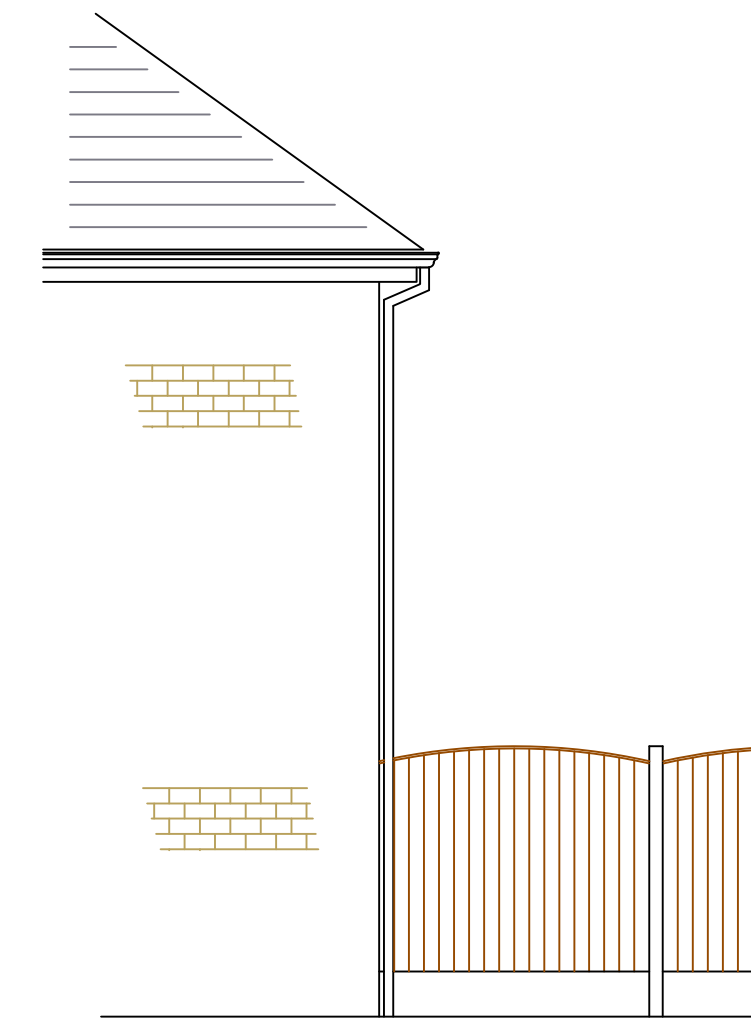


EXISTING SIDE ELEVATION



EXISTING REAR ELEVATION




EXISTING SIDE ELEVATION

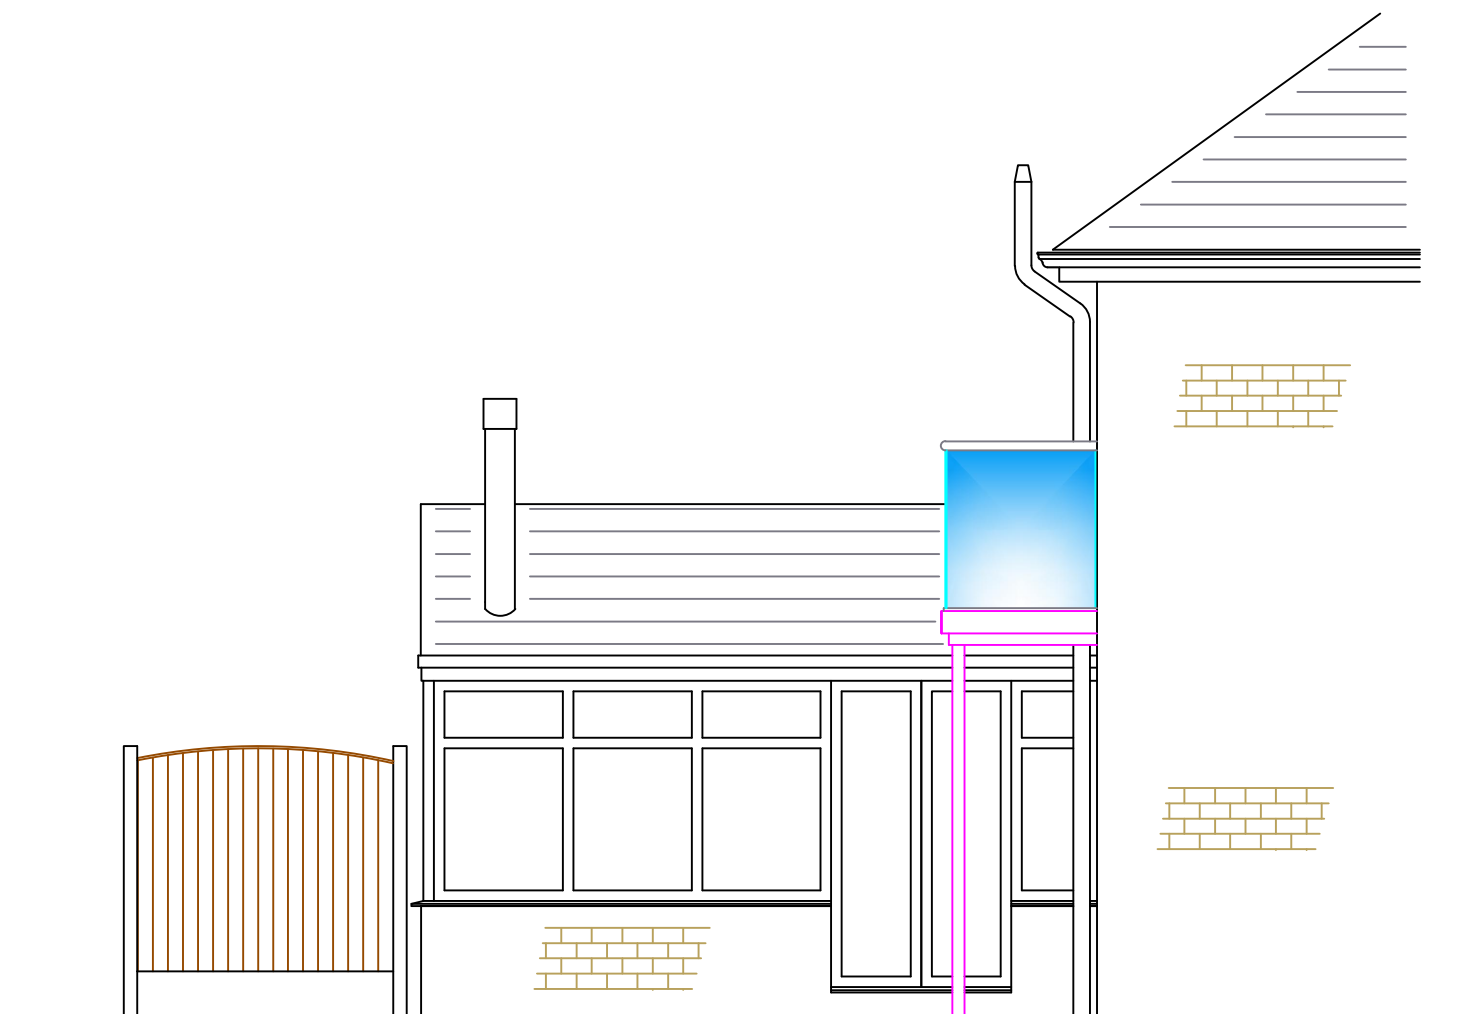


PROPOSED SIDE ELEVATION




PROPOSED REAR ELEVATION

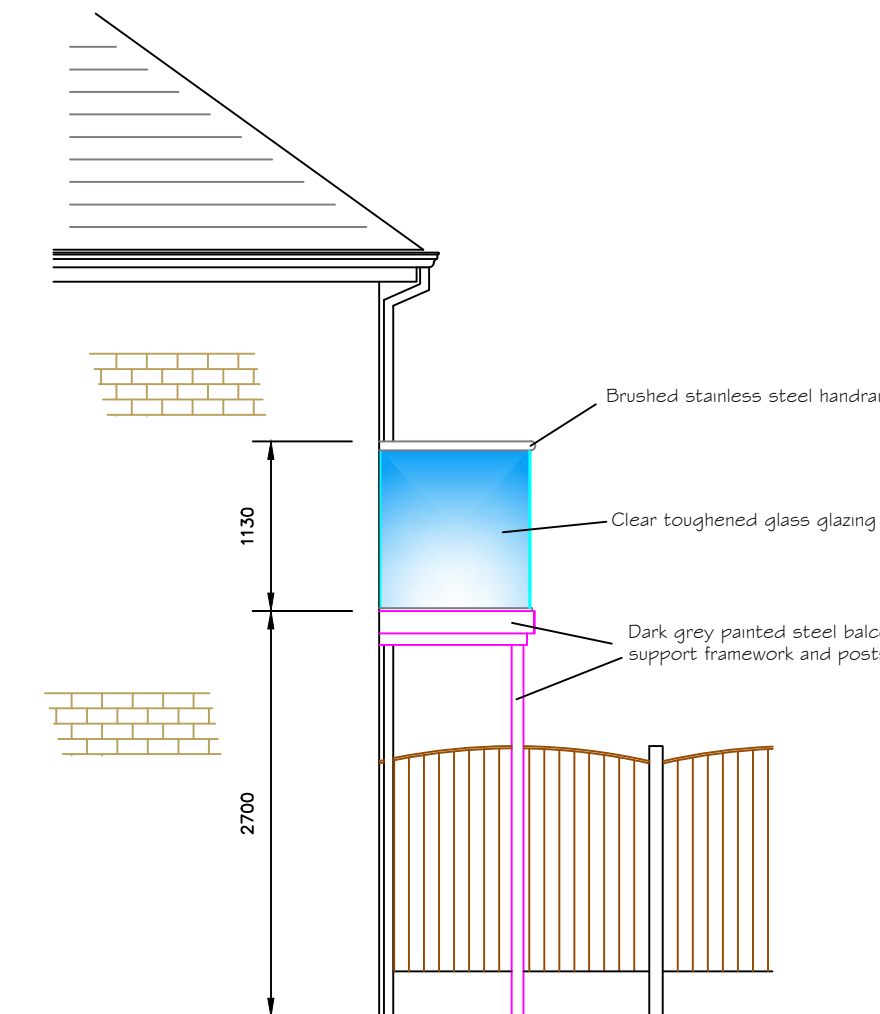

PROPOSED SIDE ELEVATION

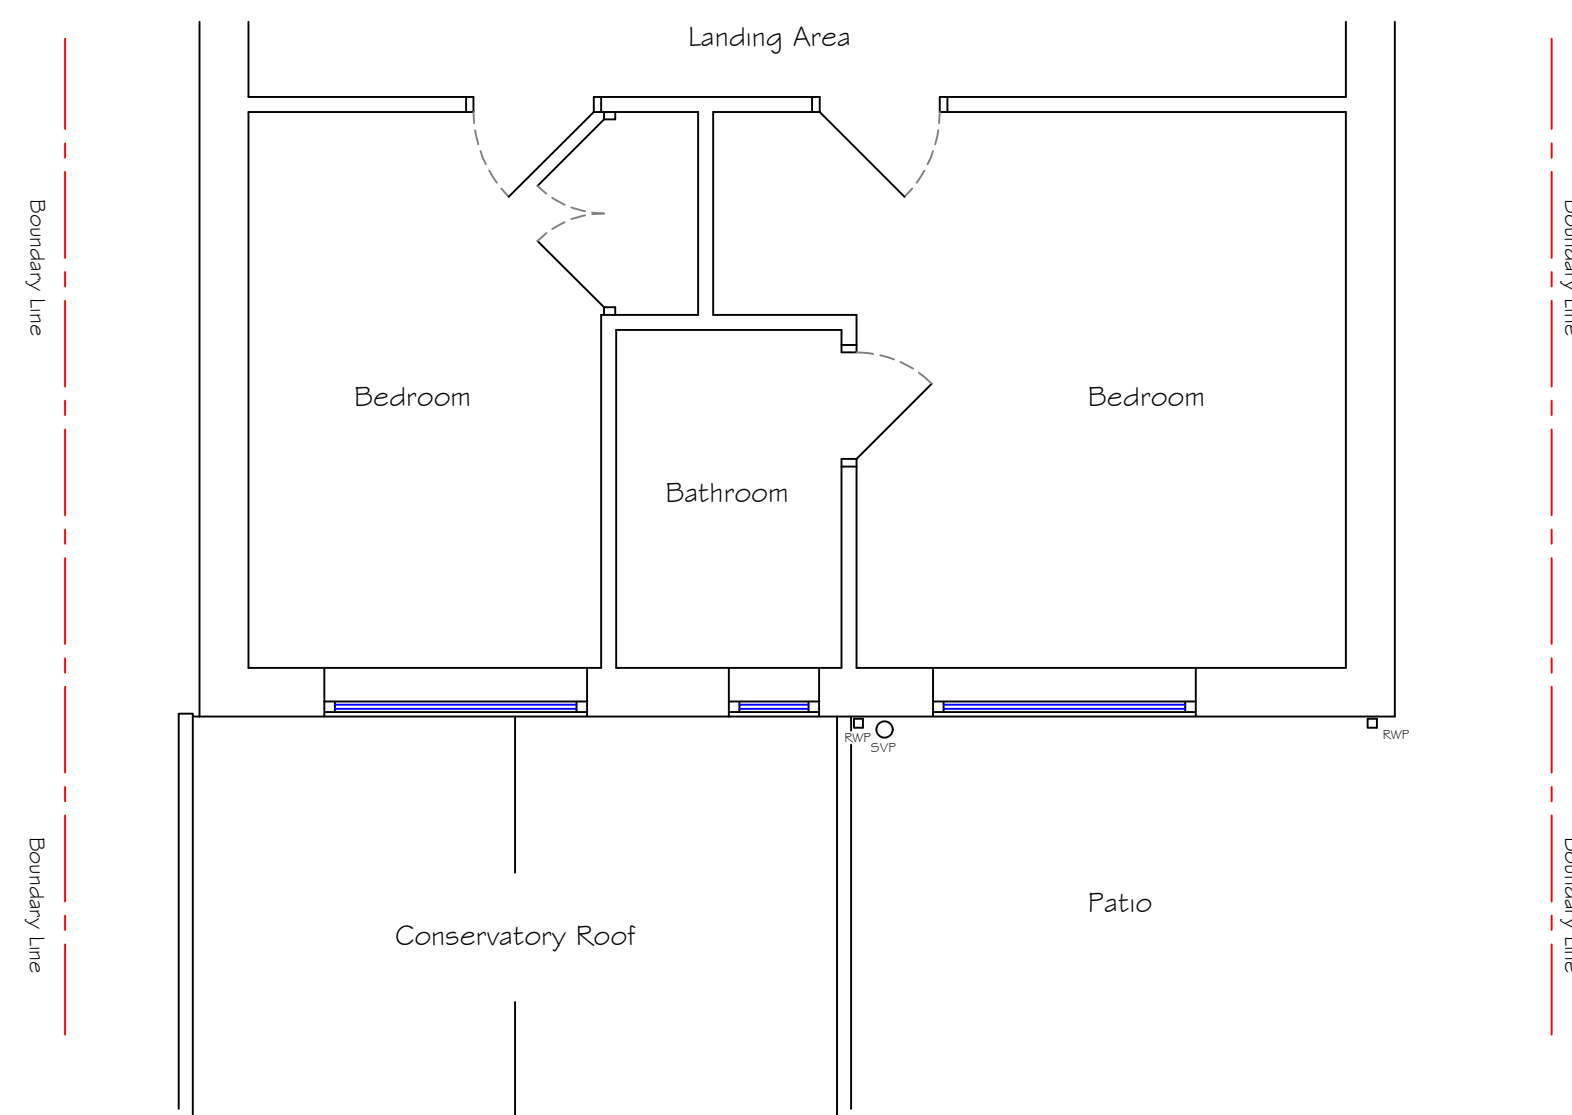

EXISTING FIRST FLOOR PLAN

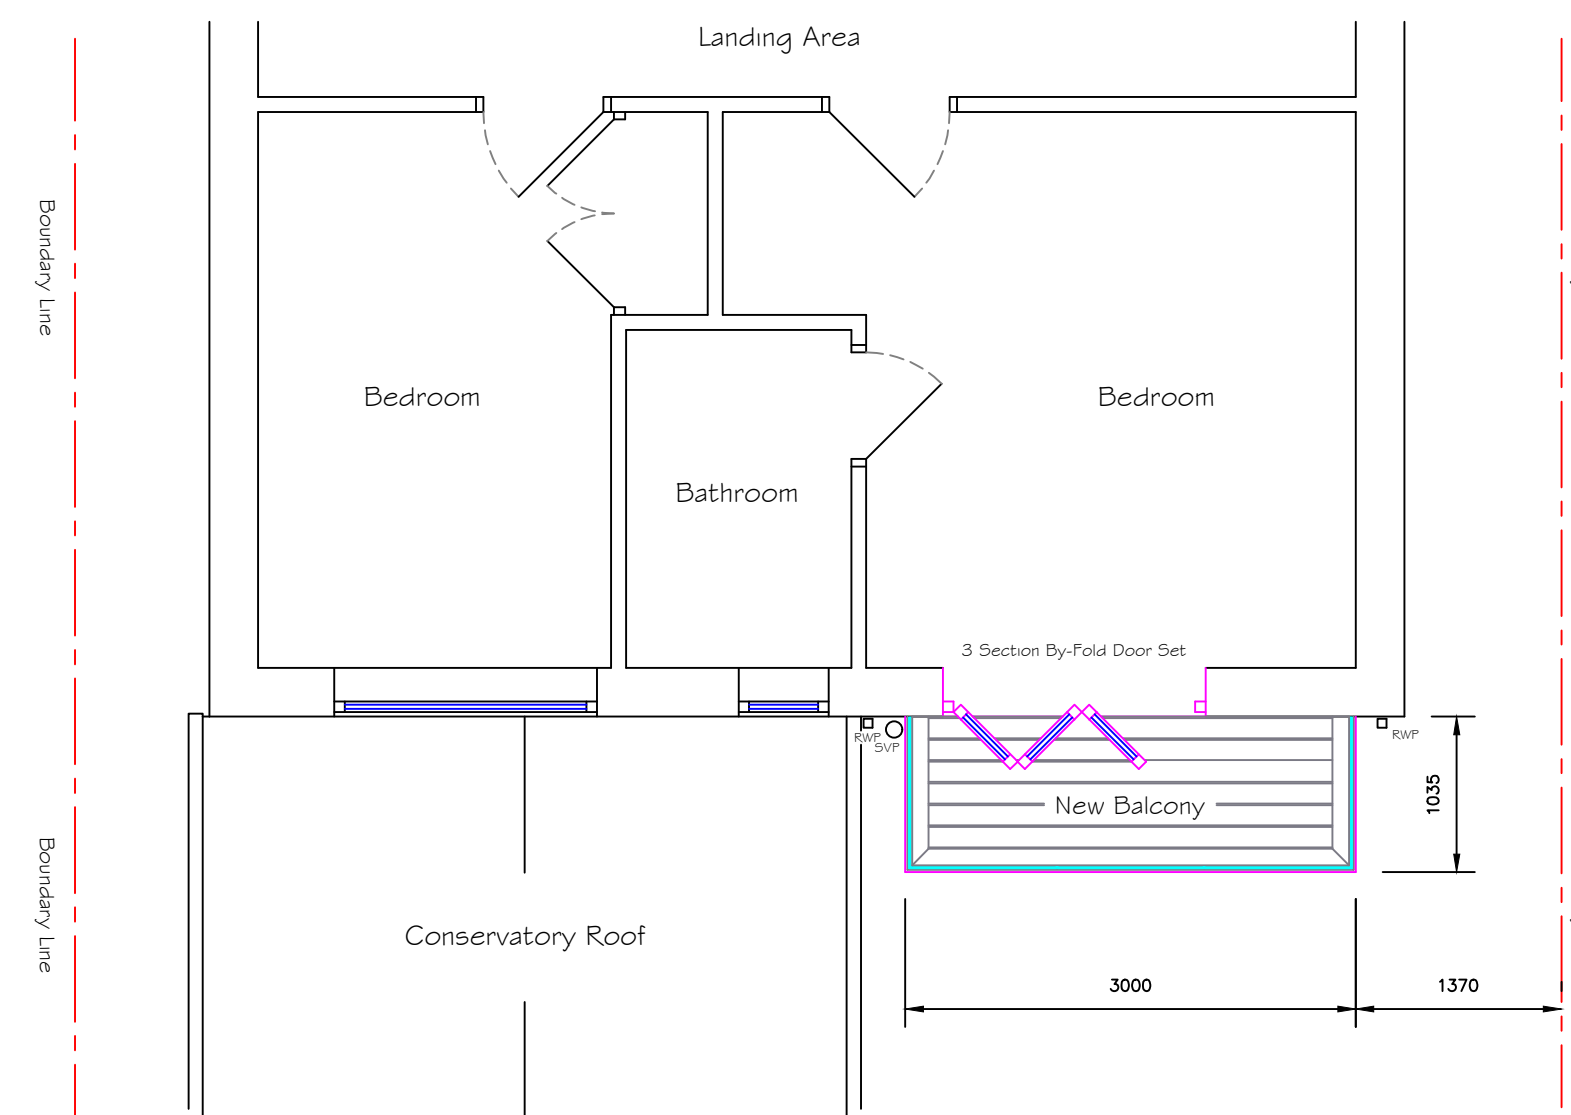

PROPOSED FIRST FLOOR PLAN

TITLE EXISTING & PROPOSED PLAN & ELEVATIONS PROPOSED FIRST FLOOR BALCONY 31 LANSDOWNE CLOSE. RAMSBOTTOM BURY. BLO 9WE	
SCALE 1:50 @ A1	DATE 16-11-2021
DRAWN: S.J.TAYLOR	DWG No. TJB 2021-11-16