



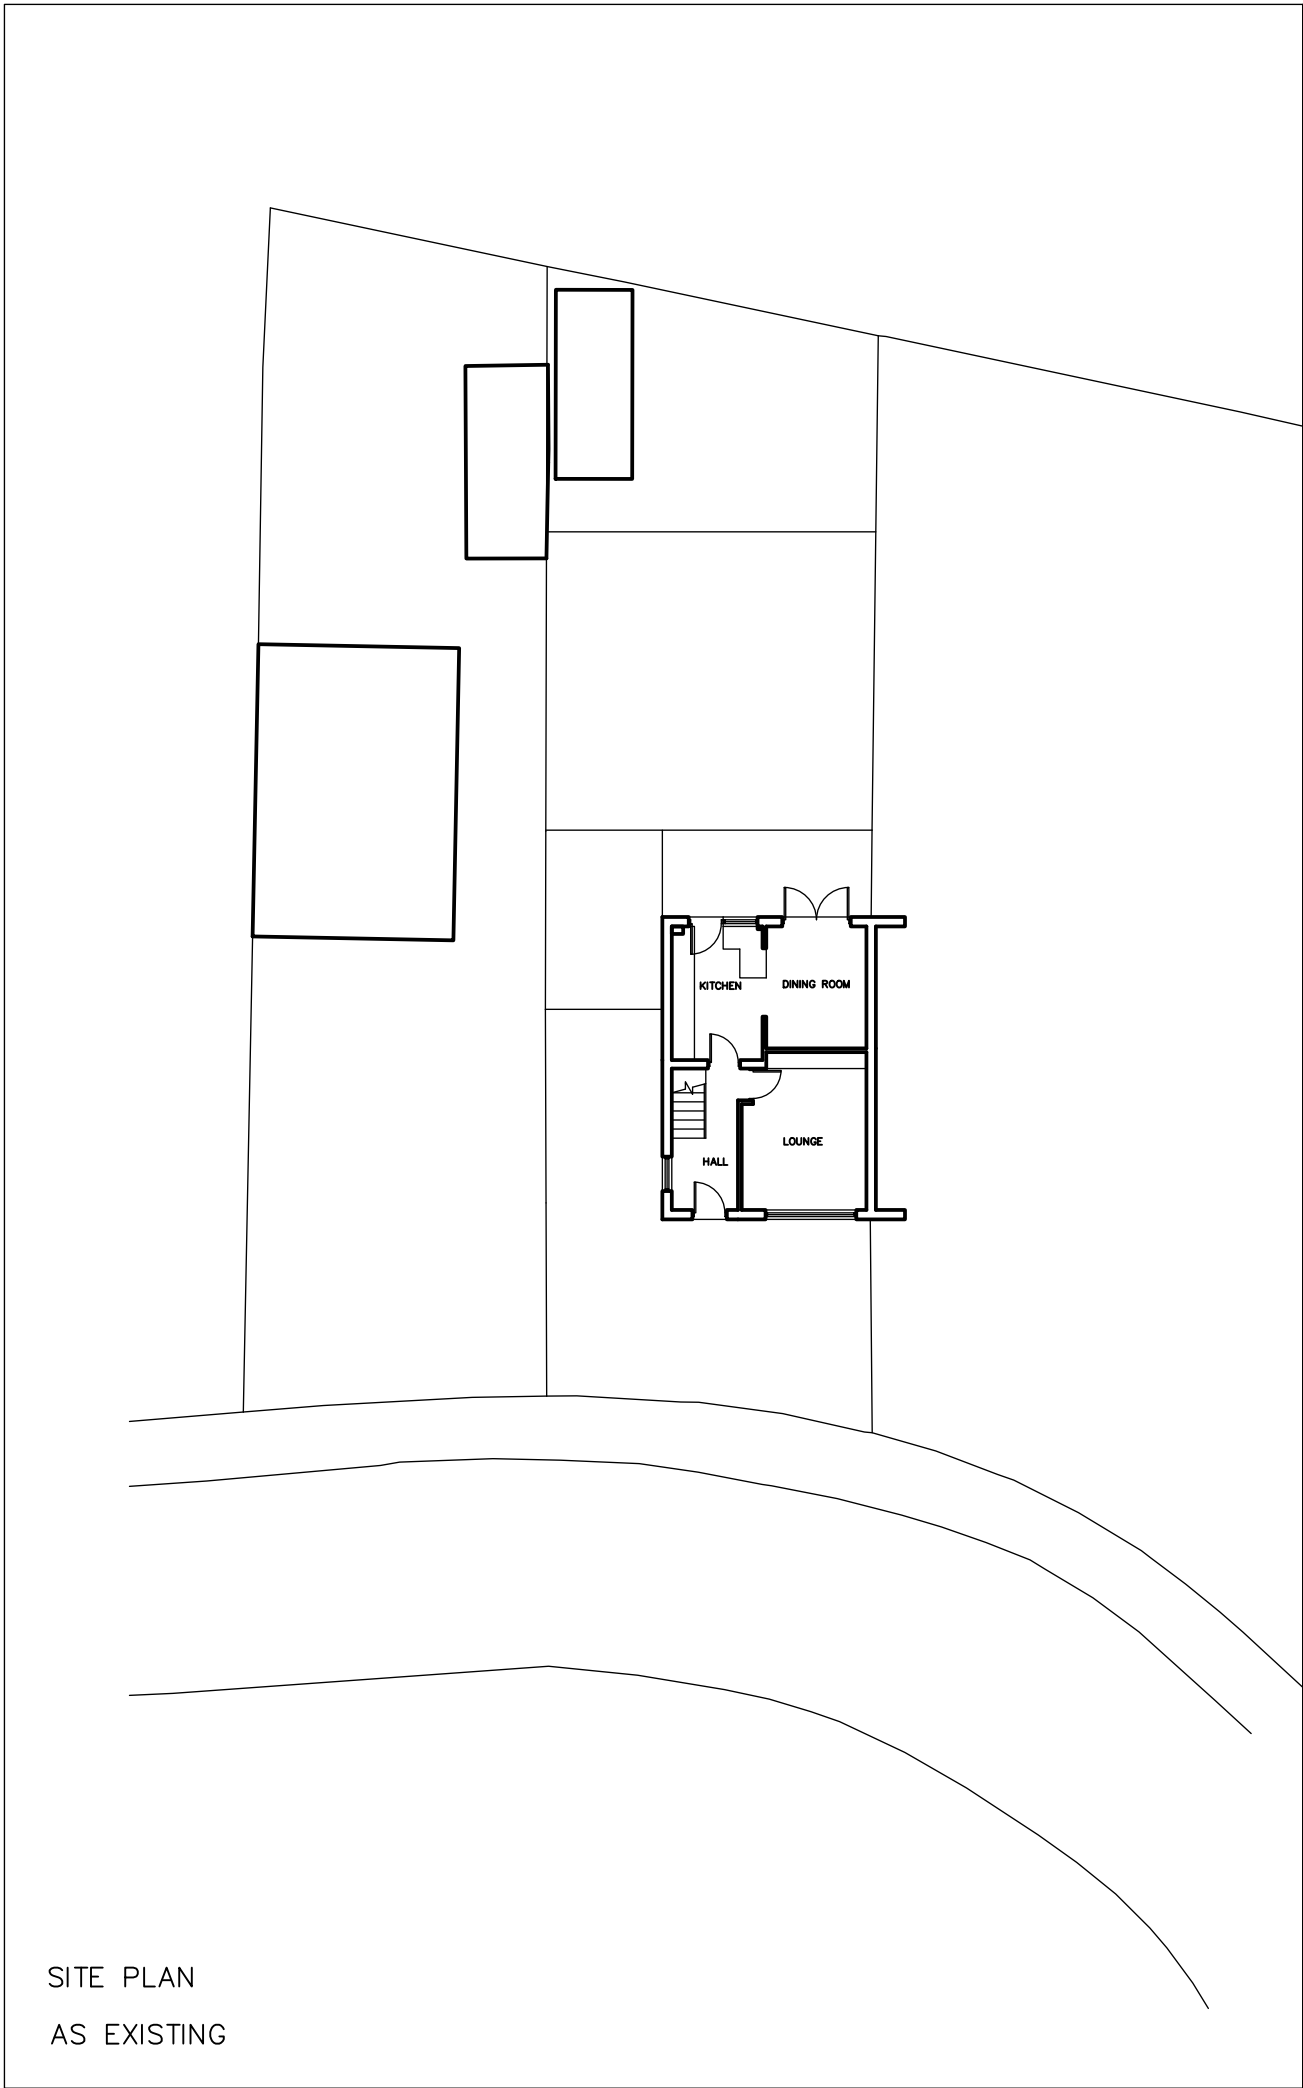

SITE PLAN
AS EXISTING

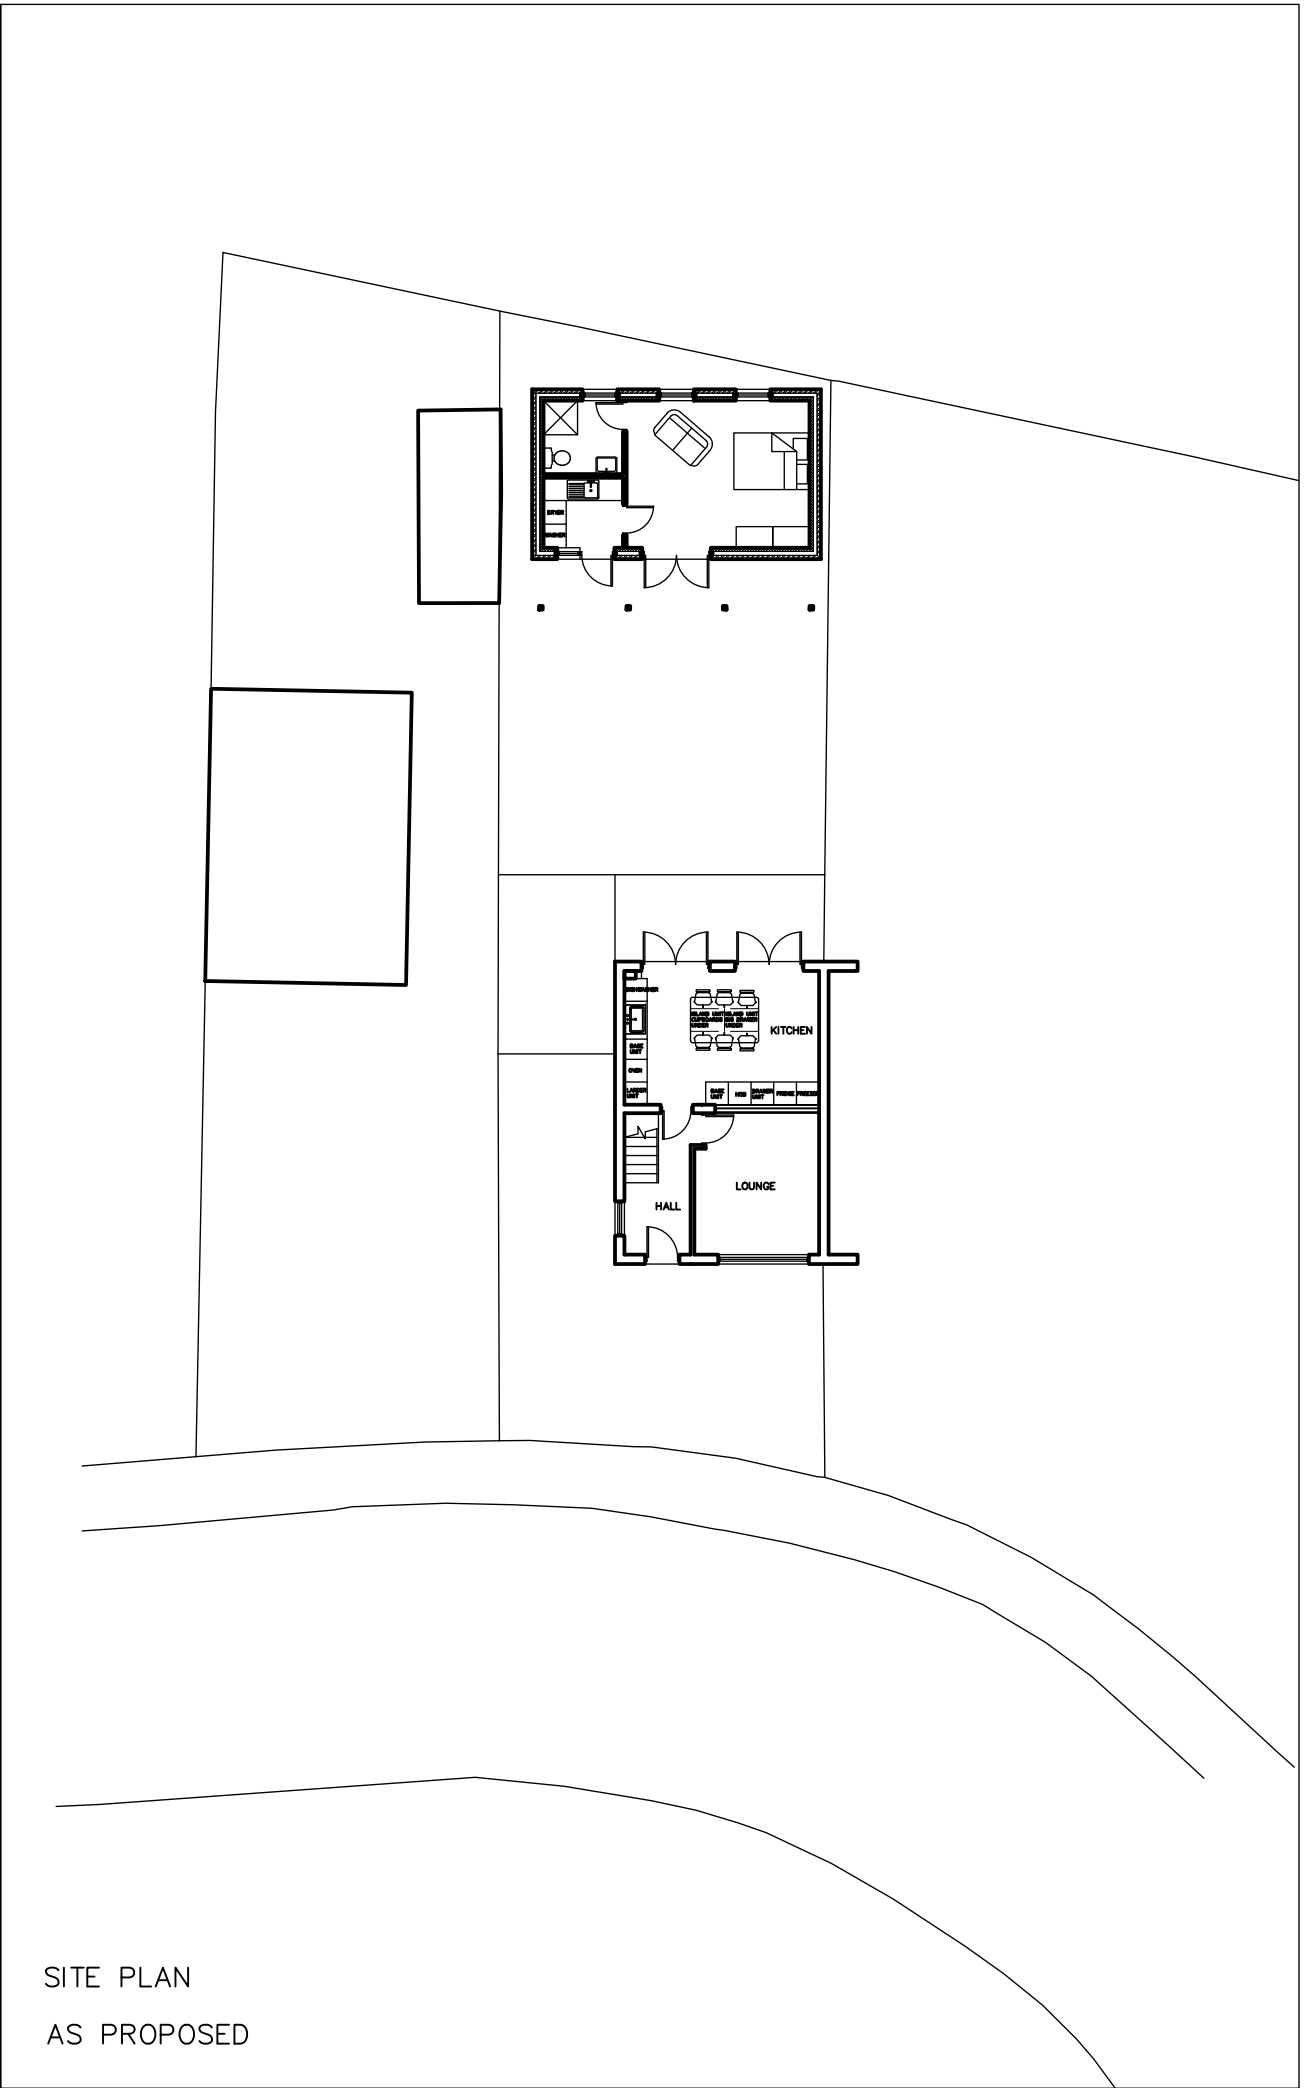

SITE PLAN
AS PROPOSED



Client. MR & MRS MULLINEAUX			
Project. 31 NORMANDY CRESCENT ACCOMMODATION FOR ELDERLY INFIRM PARENTS			
Drawing Title. SITE PLAN AS EXISTING AND PROPOSED			
Scale. 1:200	Date. 04.22	Drawn.	Check.
Job No. 2022	Drawing No. 02	Rev.	