



job title:		drawing title:		Date:	
20 Eldon Stret, Bury, BL9 5AZ		ROOF SPACE + ROOF		MCH20	
REAR GROUND. FIRST AND ATTIC EXTENSION		EXISTING		Scale: 1:50	
—				Rev'd	
				—	

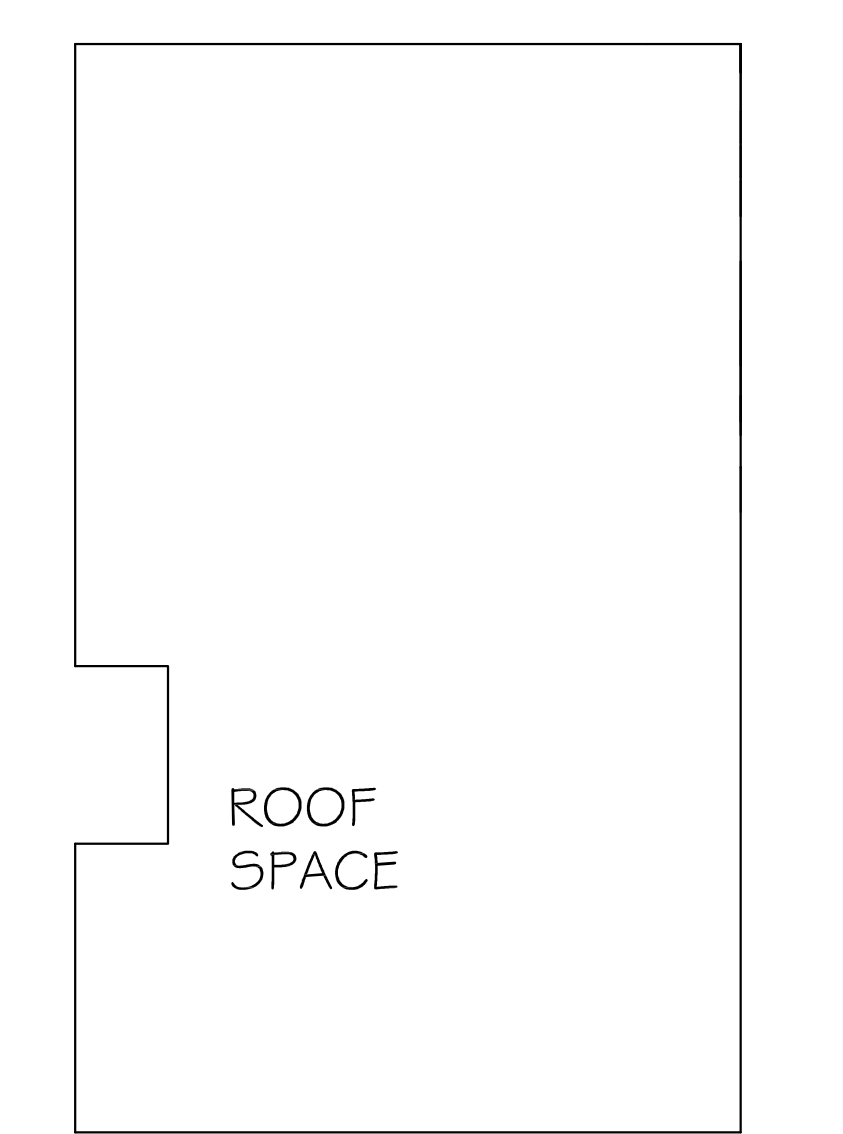

EXISTING ROOF SPACE PLAN

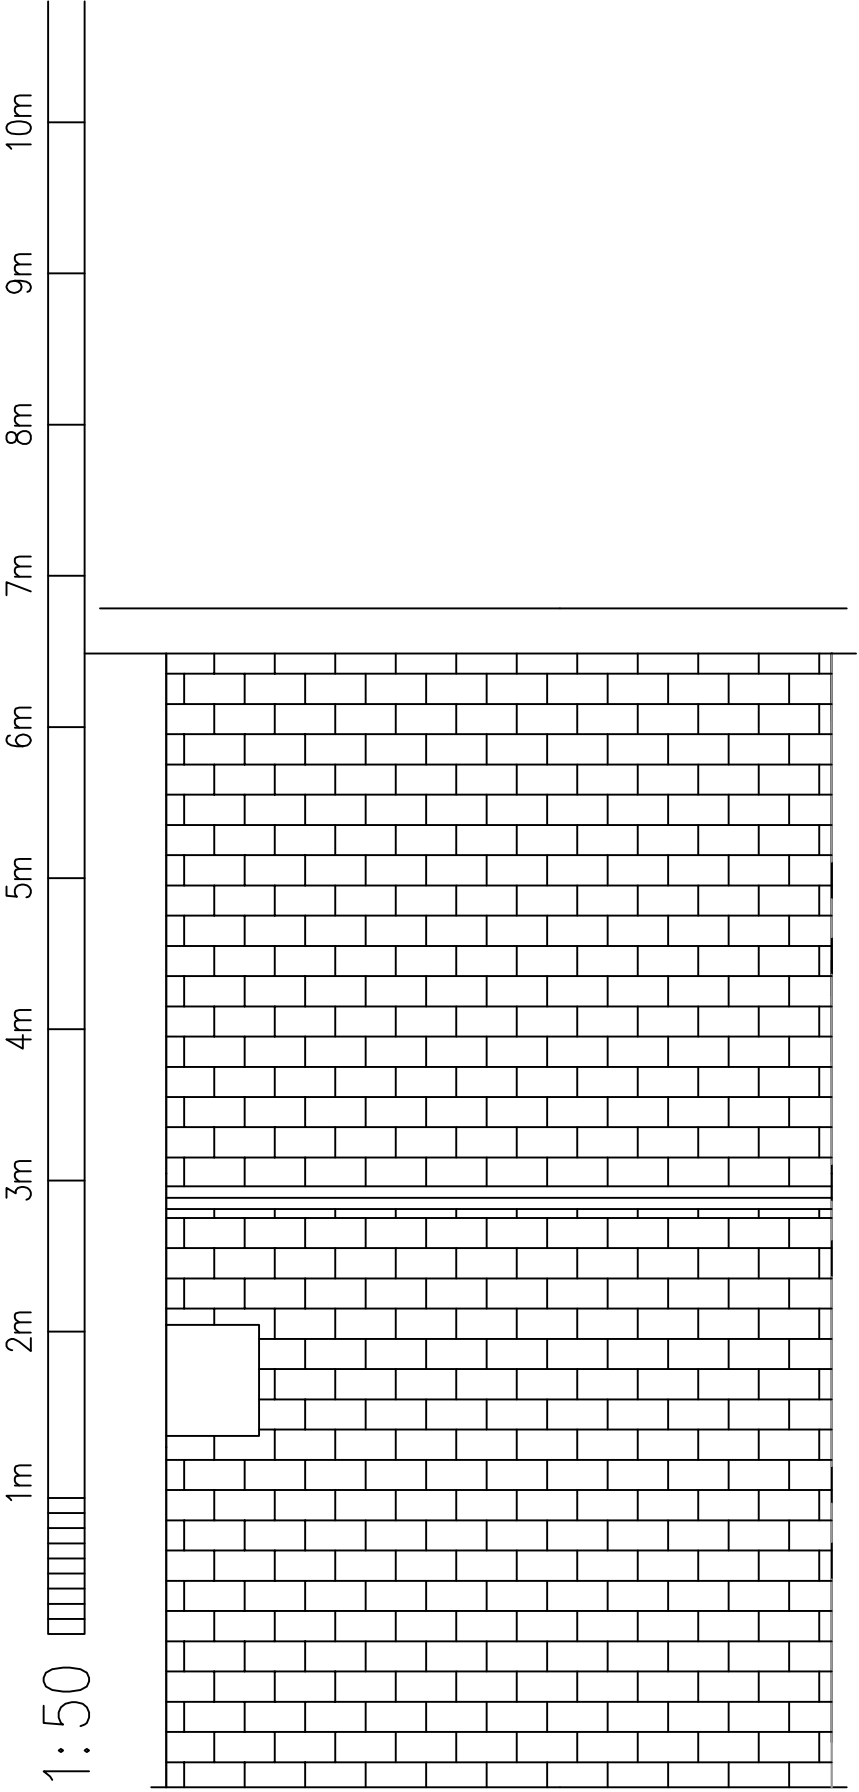

EXISTING ROOF PLAN

NO DIMENSIONS TO BE SCALED OFF THIS DRAWING. THIS DRAWING IS ONLY PRODUCED FOR SUBMISSION UNDER THE BUILDING REGULATIONS AND/OR PLANNING ACTS. THIS DRAWING MUST NOT BE USED AS A WORKING DRAWING. ALL DRAWINGS MUST BE READ IN CONJUNCTION WITH EACH OTHER AND ANY BUILDING REGULATION OR OTHER NOTES WITH THE APPROVED APPLICATION