


NOTES:


Any errors or omissions to be reported to Code L6 immediately.

This drawing and design is the copyright of Code L6 and is not to be used for any purpose without their consent.

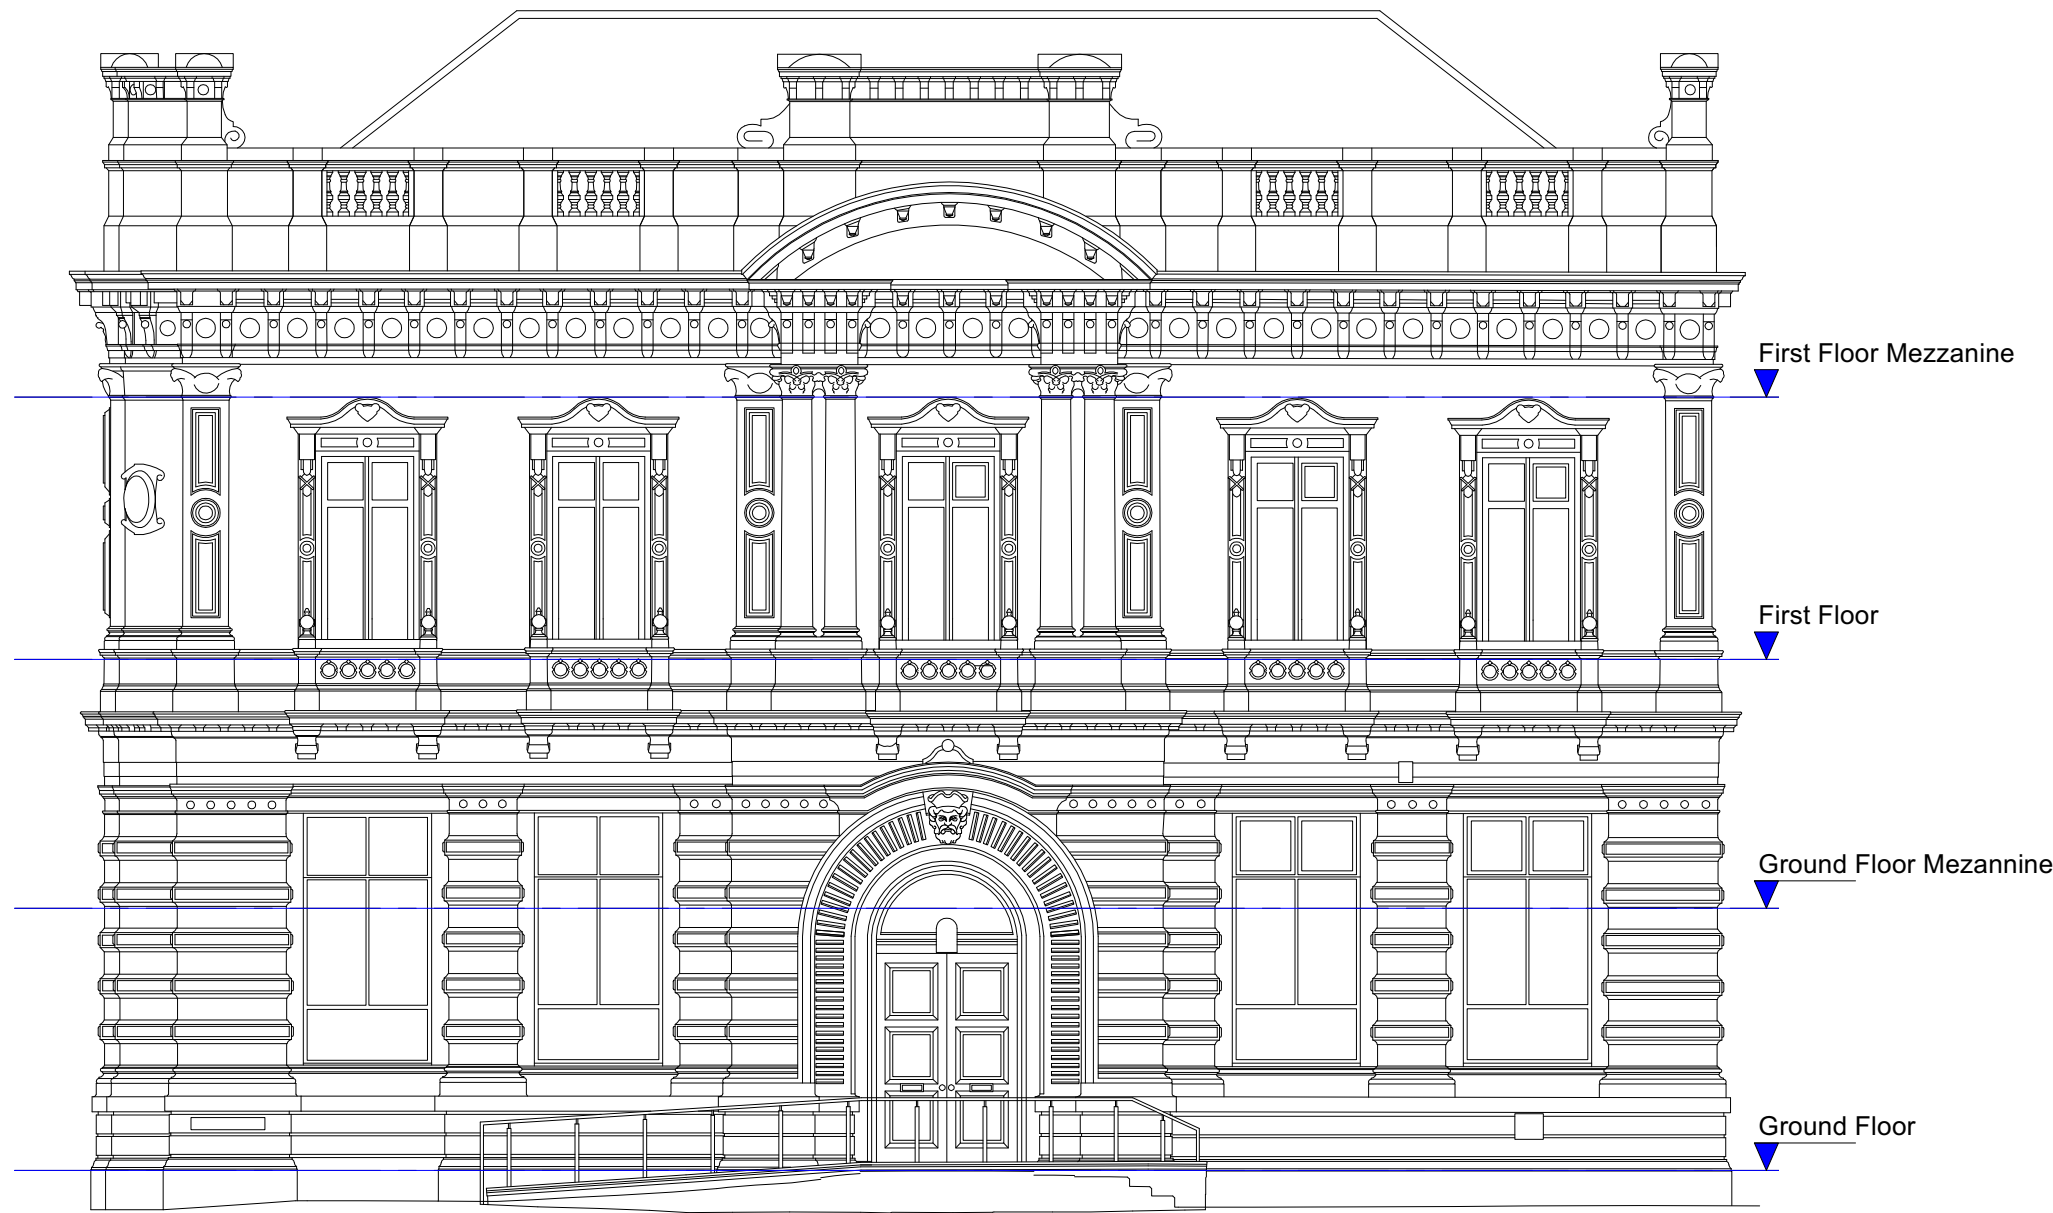


Front Elevation (Silver Street) As Existing
Scale 1:100

0m 1m 2m 3m 4m 5m

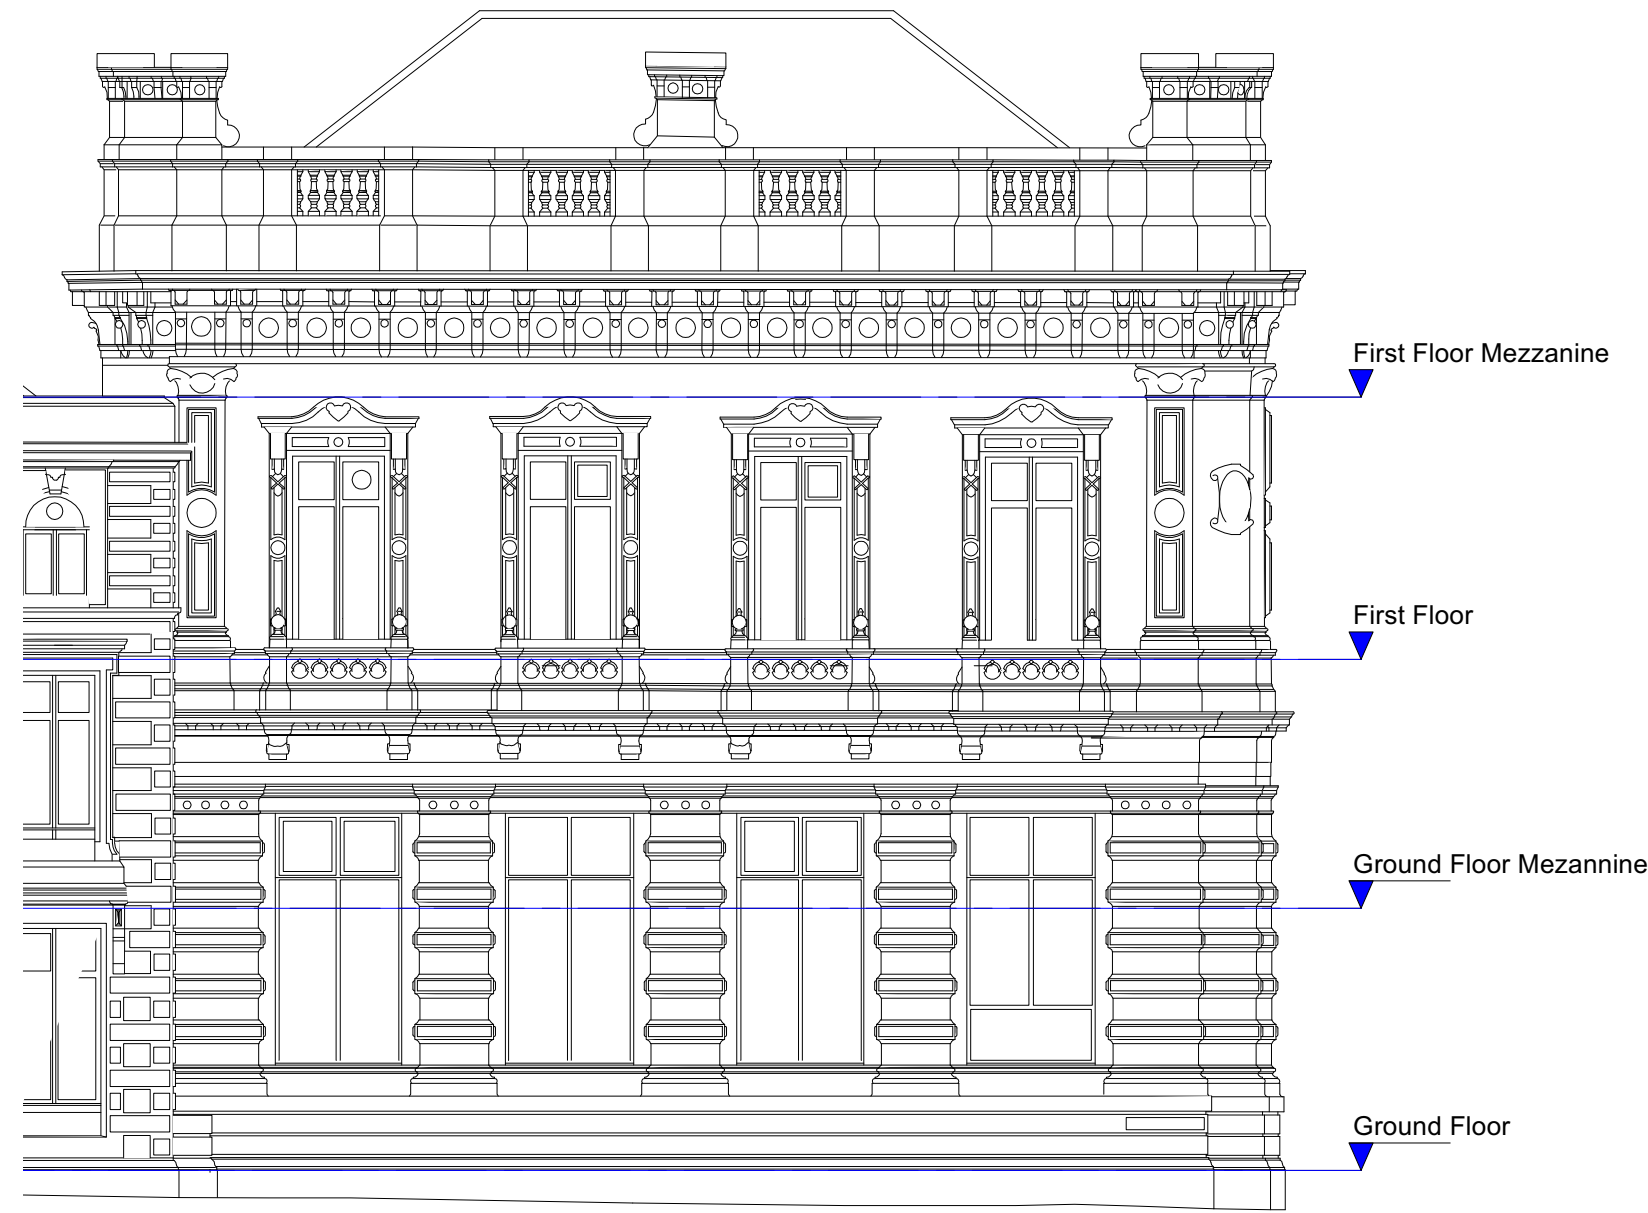


Side Elevation (Bank Street) As Existing
Scale 1:100

0m 1m 2m 3m 4m 5m

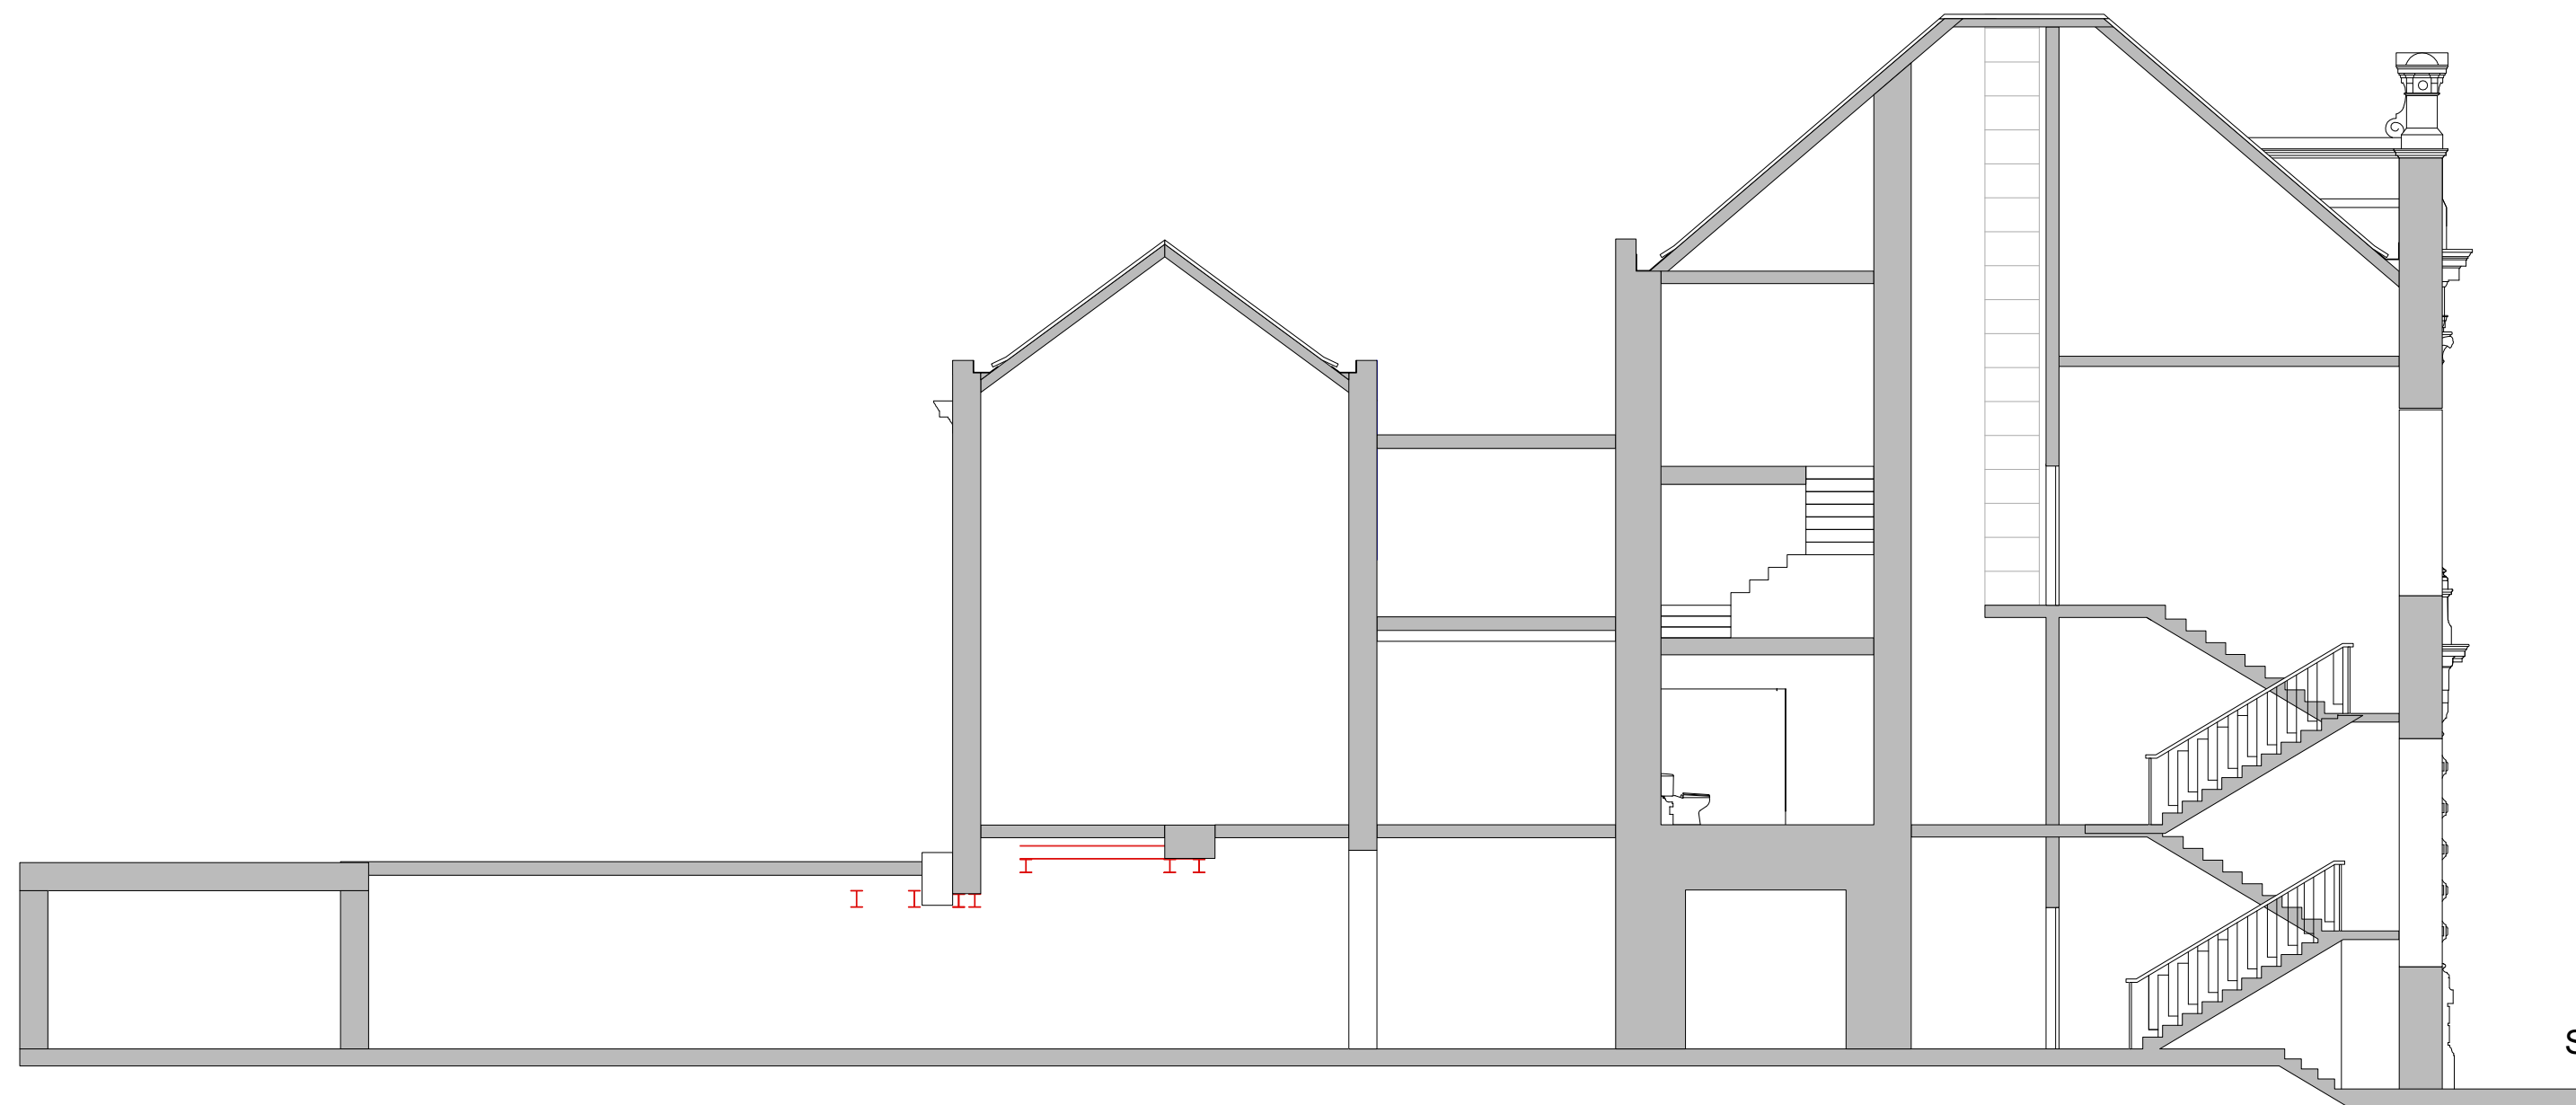

Section A-A As Existing
Scale 1:100

0m 1m 2m 3m 4m 5m

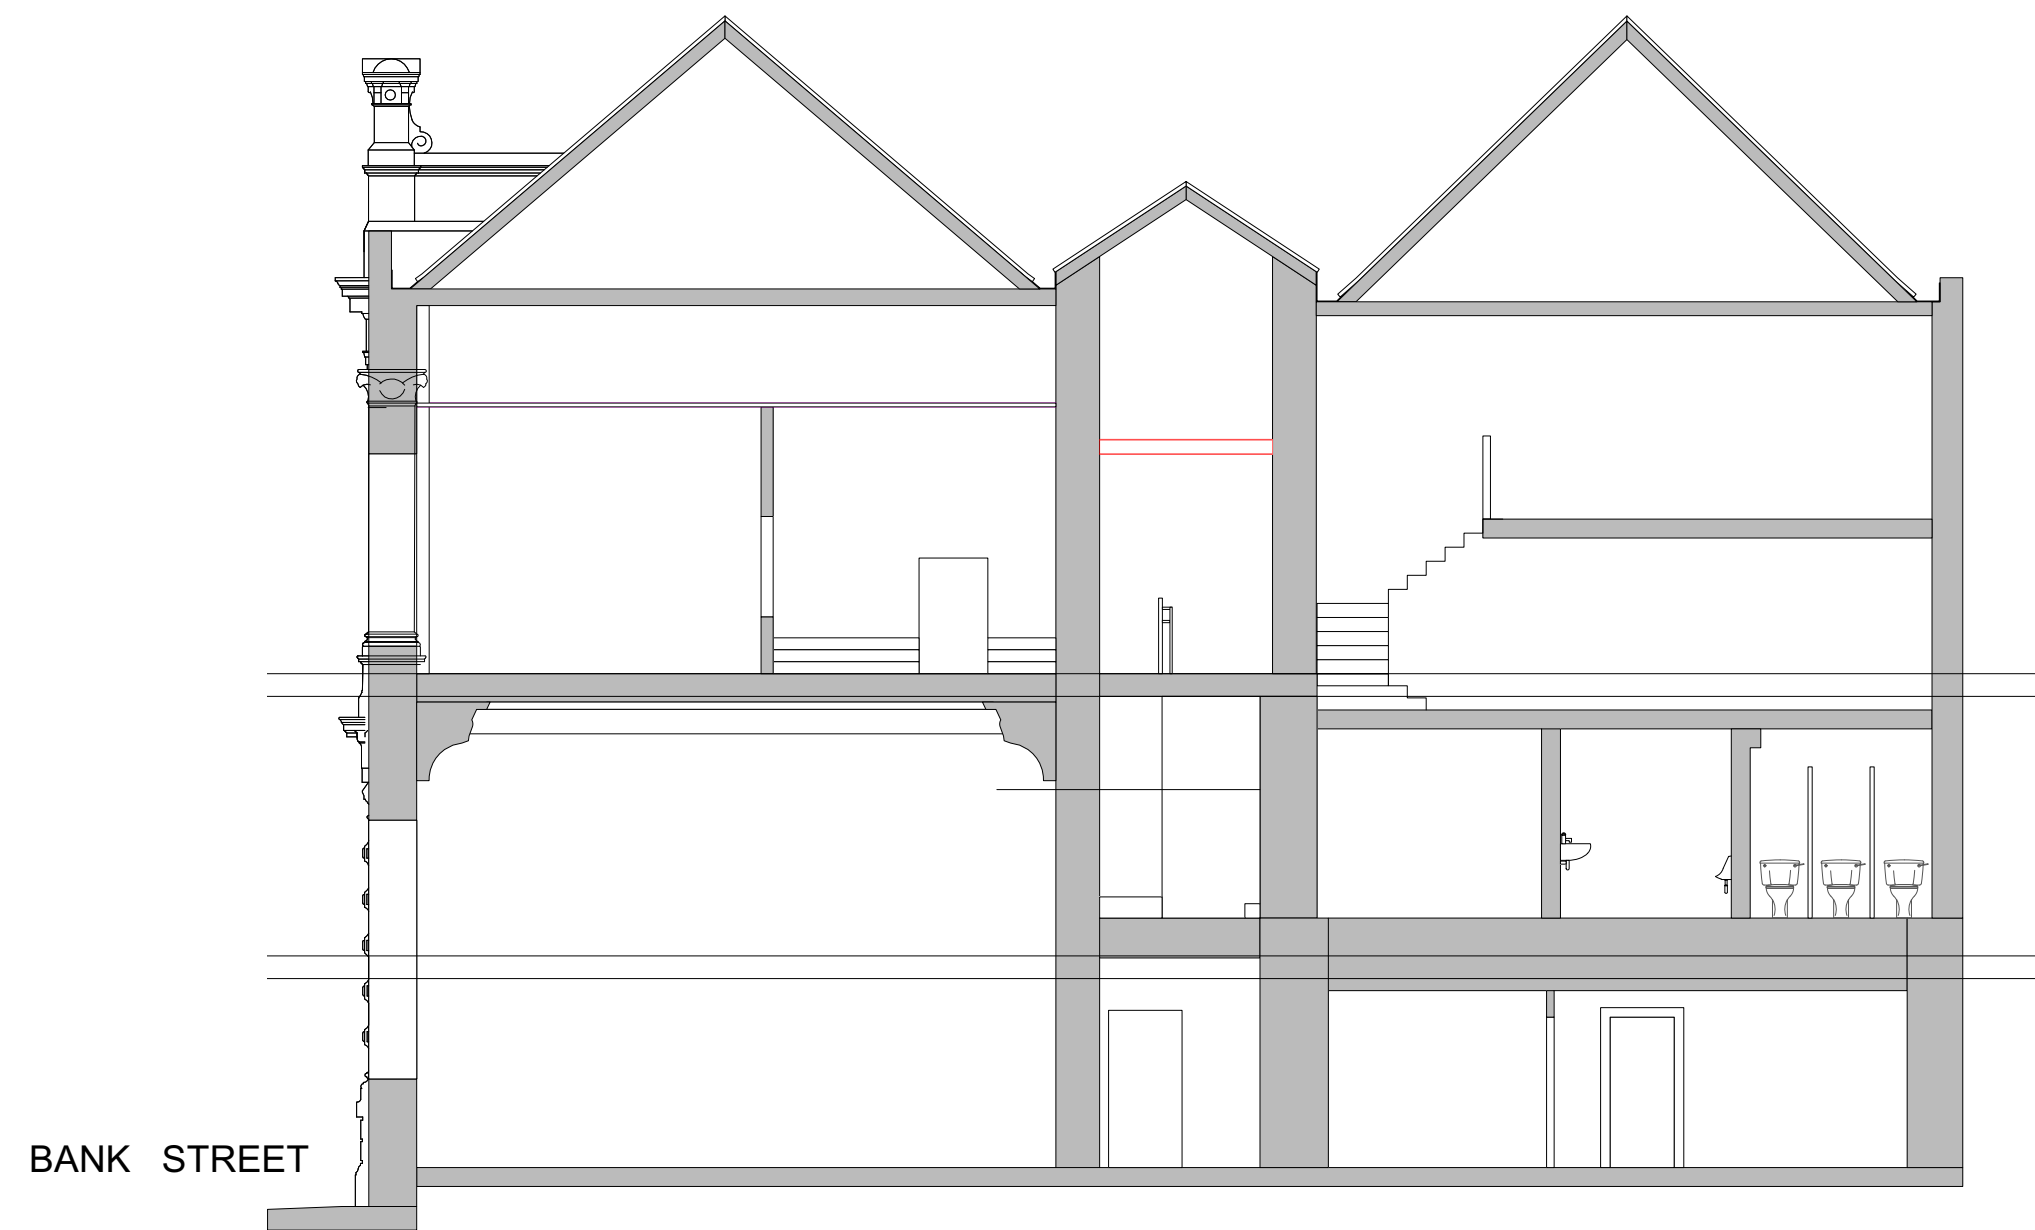

Section B-B As Existing
Scale 1:100

0m 1m 2m 3m 4m 5m

DRAFT

rev | details | date

Code L6
Architecture Ltd
No 2 Warehouse, The Wharf,
Sowerby Bridge,
HX6 2AG
T: 01422 648431
E: info@codeL6.com
W: www.CODEL6.com

Project:
26 Silver Street,
Bury,
BL9 0DH

Client:
PICNW

Drawing:
Elevations and Sections
As Existing

Date:
15/01/24

Scale:
1:100

Size:
A1

Drawing Number:

23-062-SK02