


NOTES:


Any errors or omissions to be reported to Code L6 immediately.

This drawing and design is the copyright of Code L6 and is not to be used for any purpose without their consent.

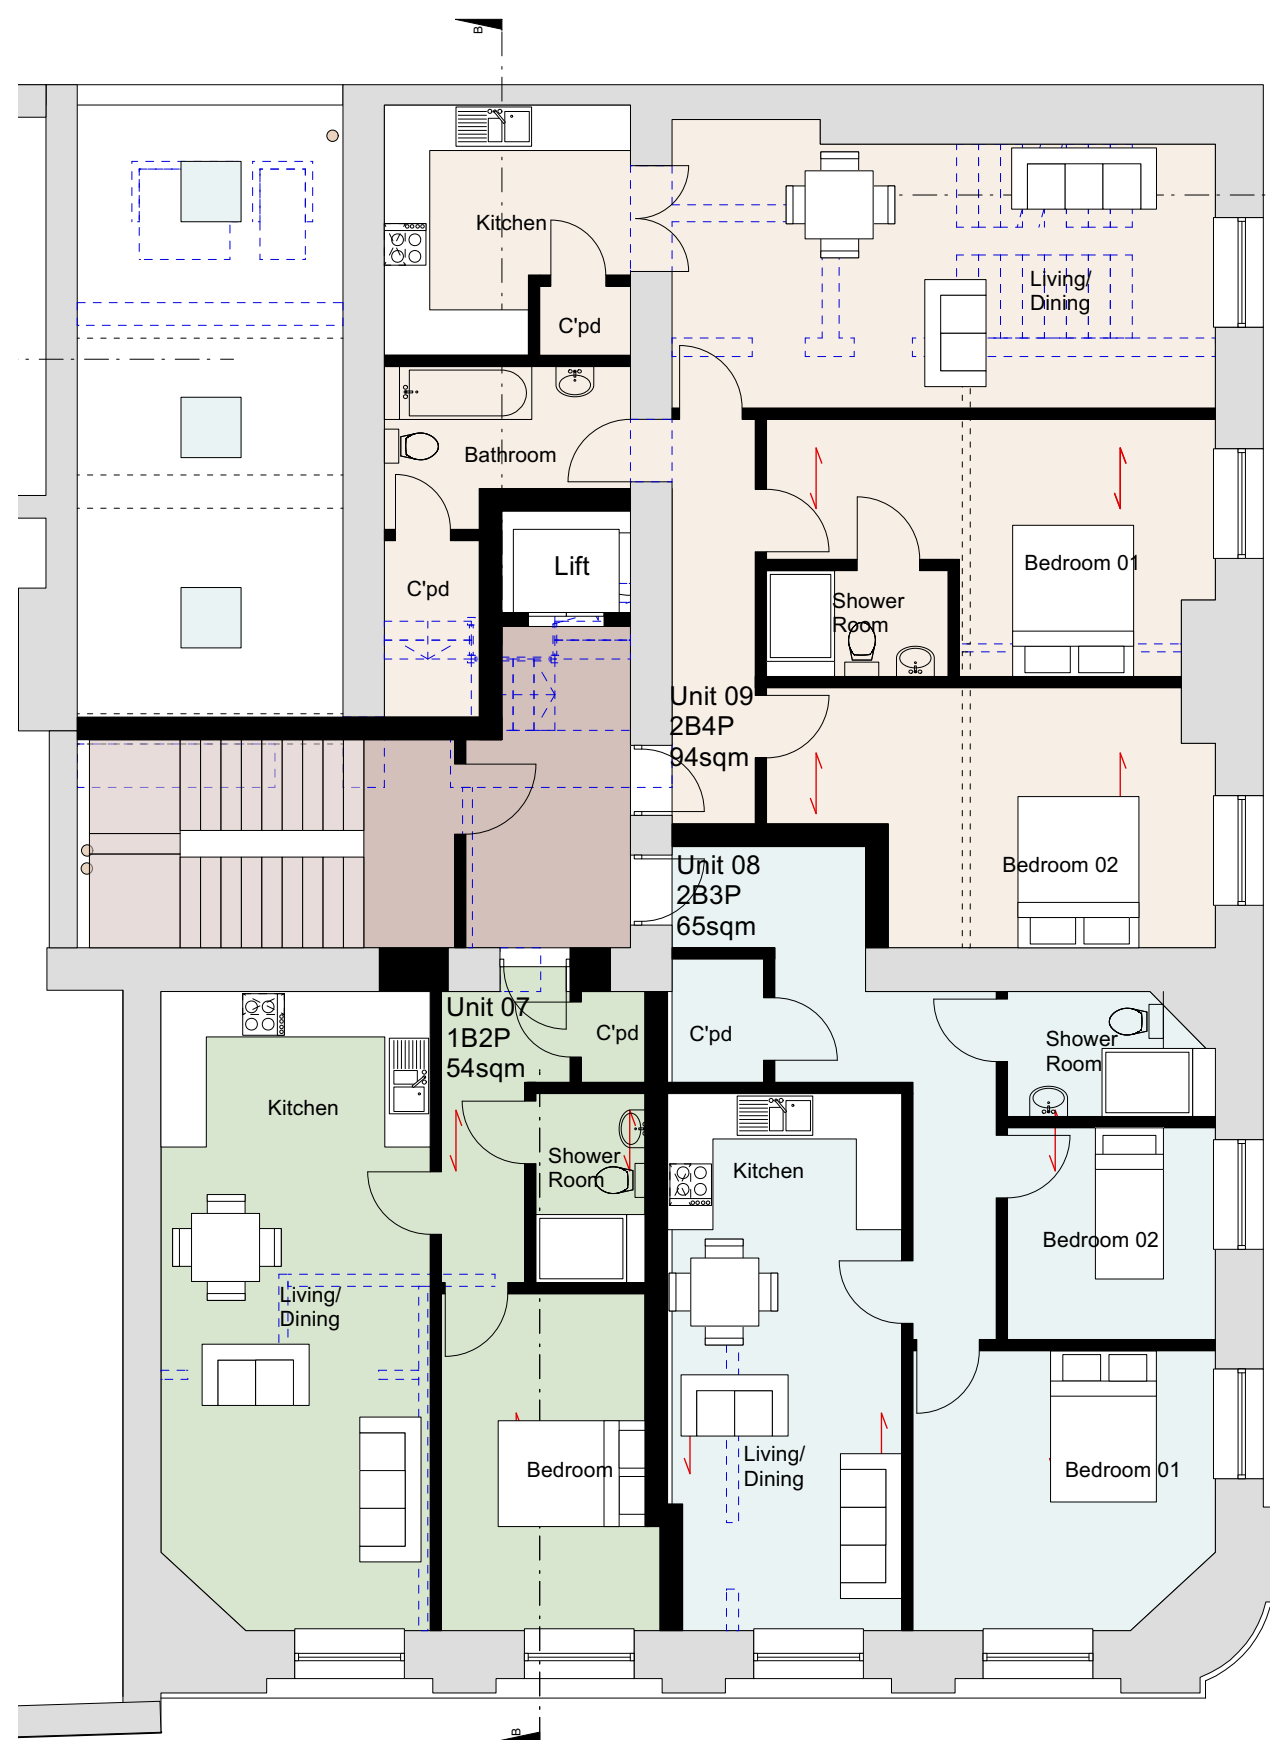


First Floor Plan As Proposed
Scale 1:100

0m 1m 2m 3m 4m 5m

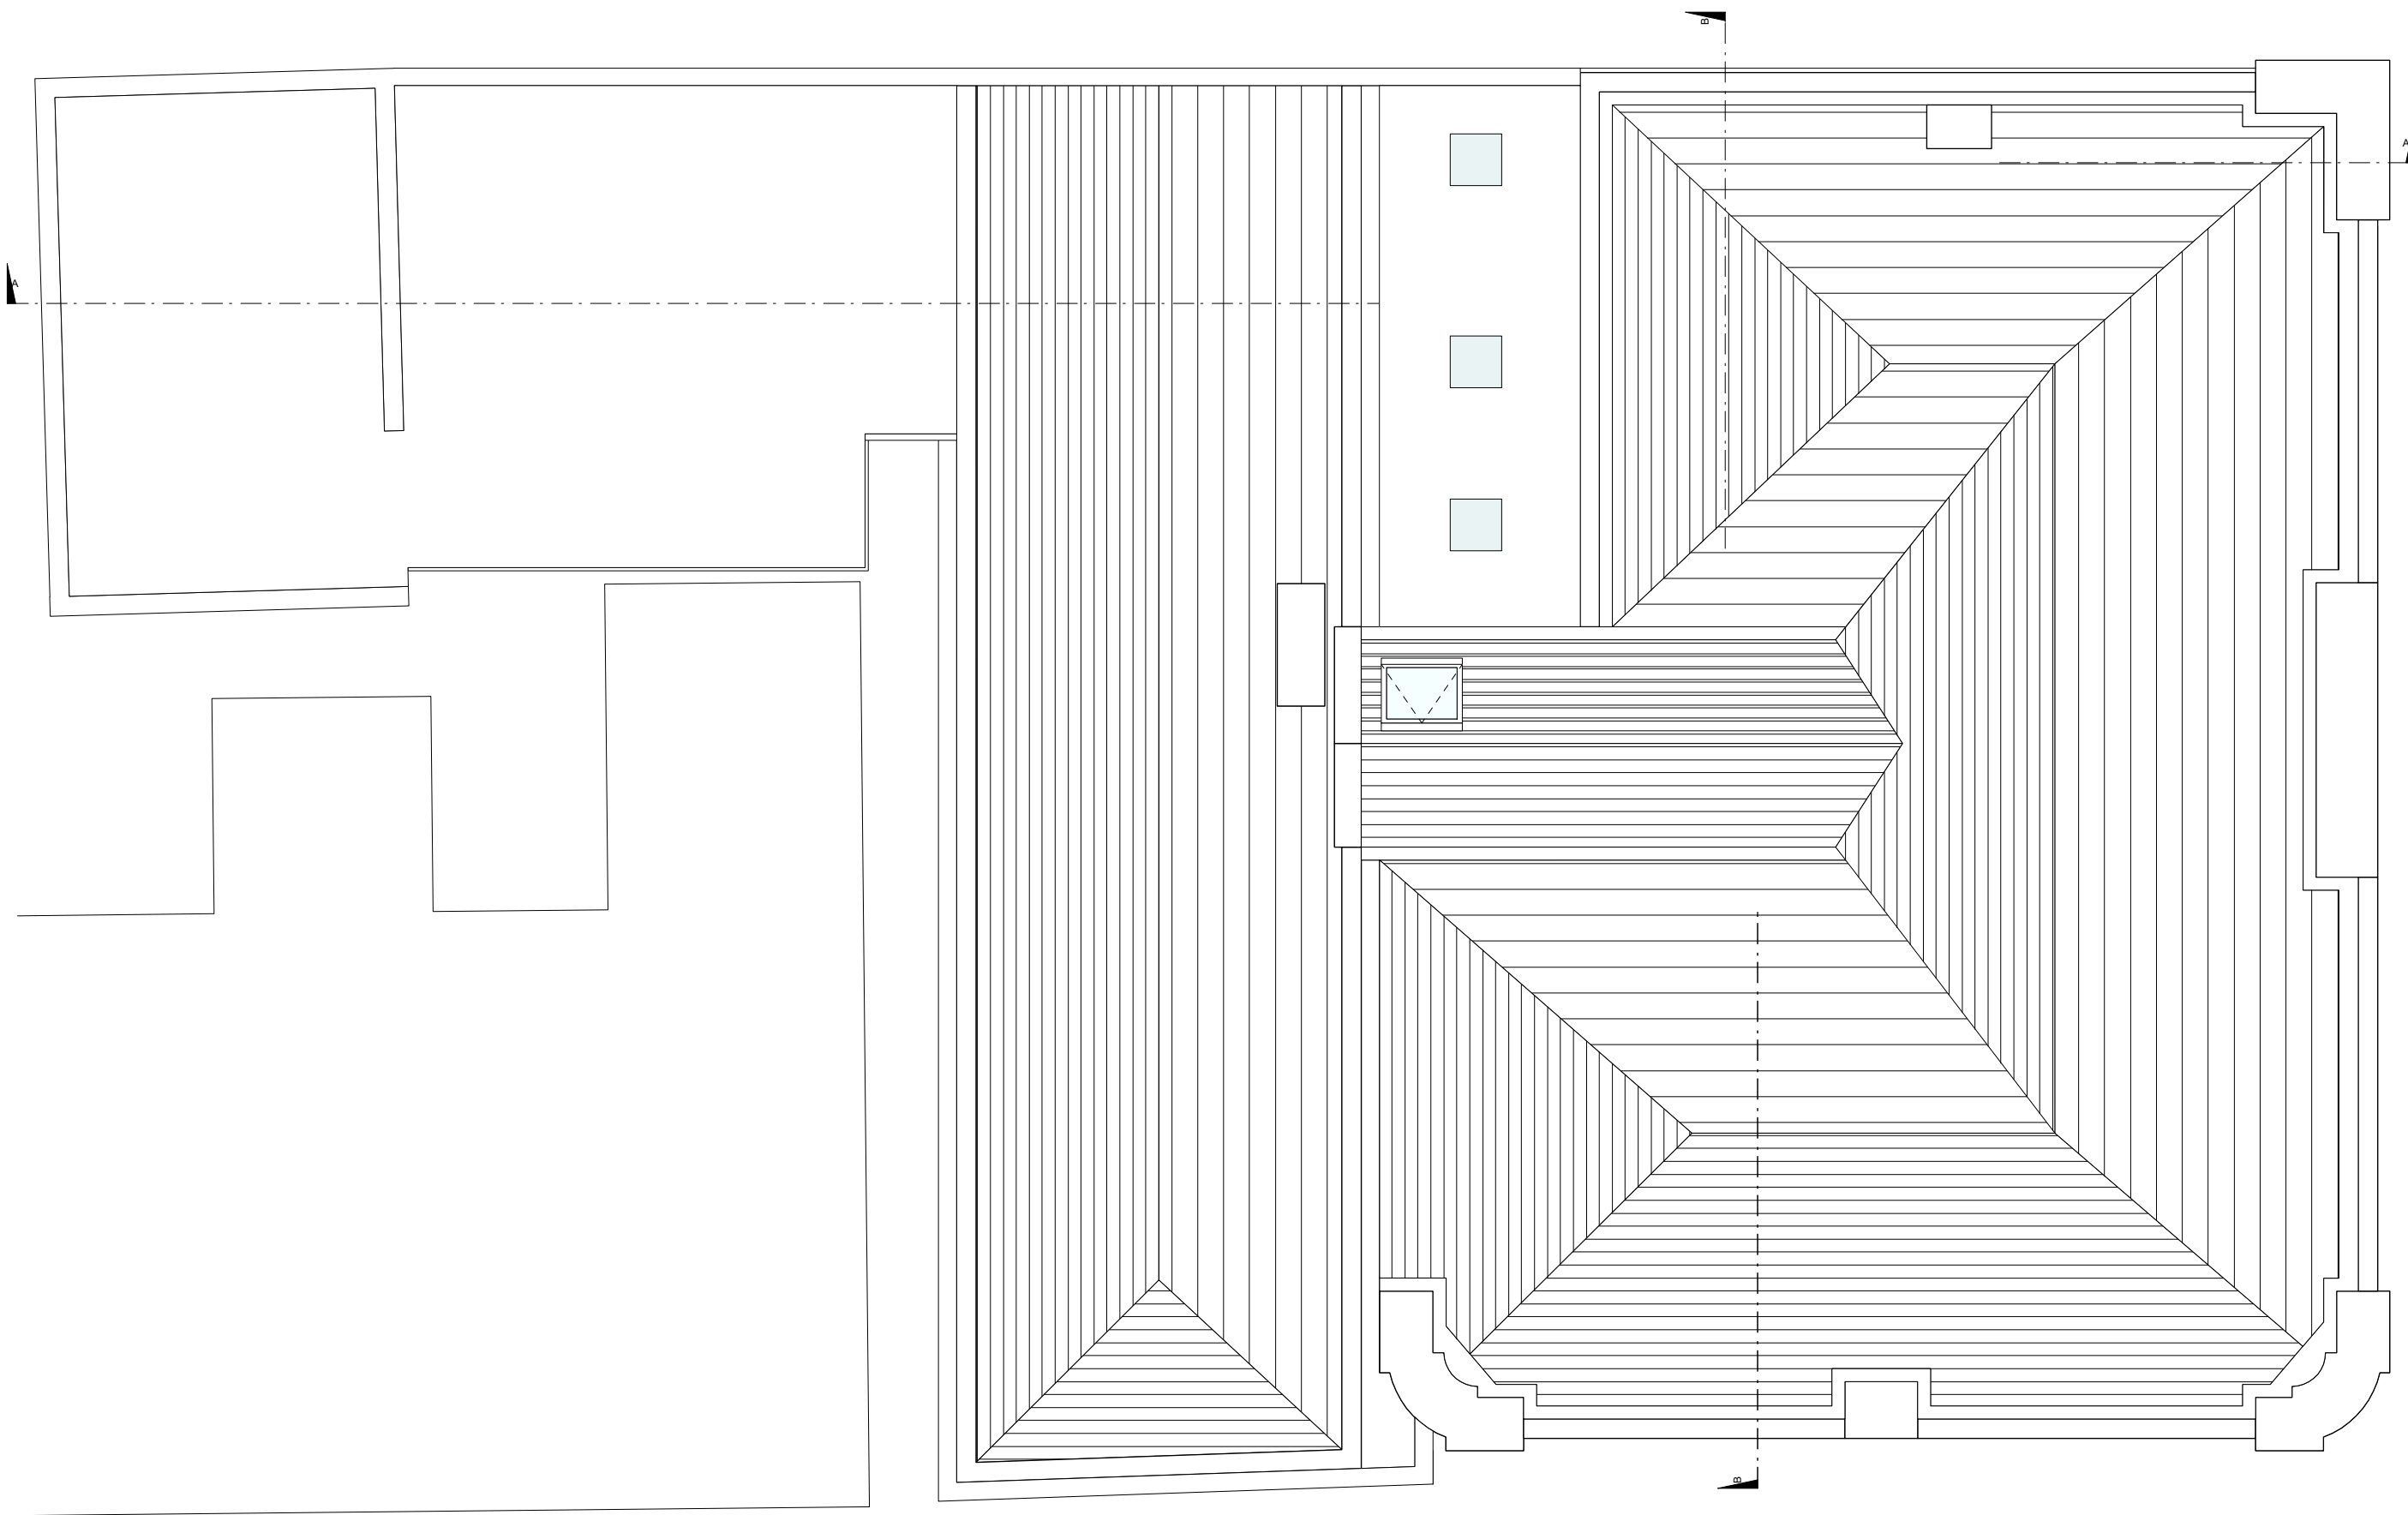

Roof Plan As Proposed
Scale 1:100

0m 1m 2m 3m 4m 5m

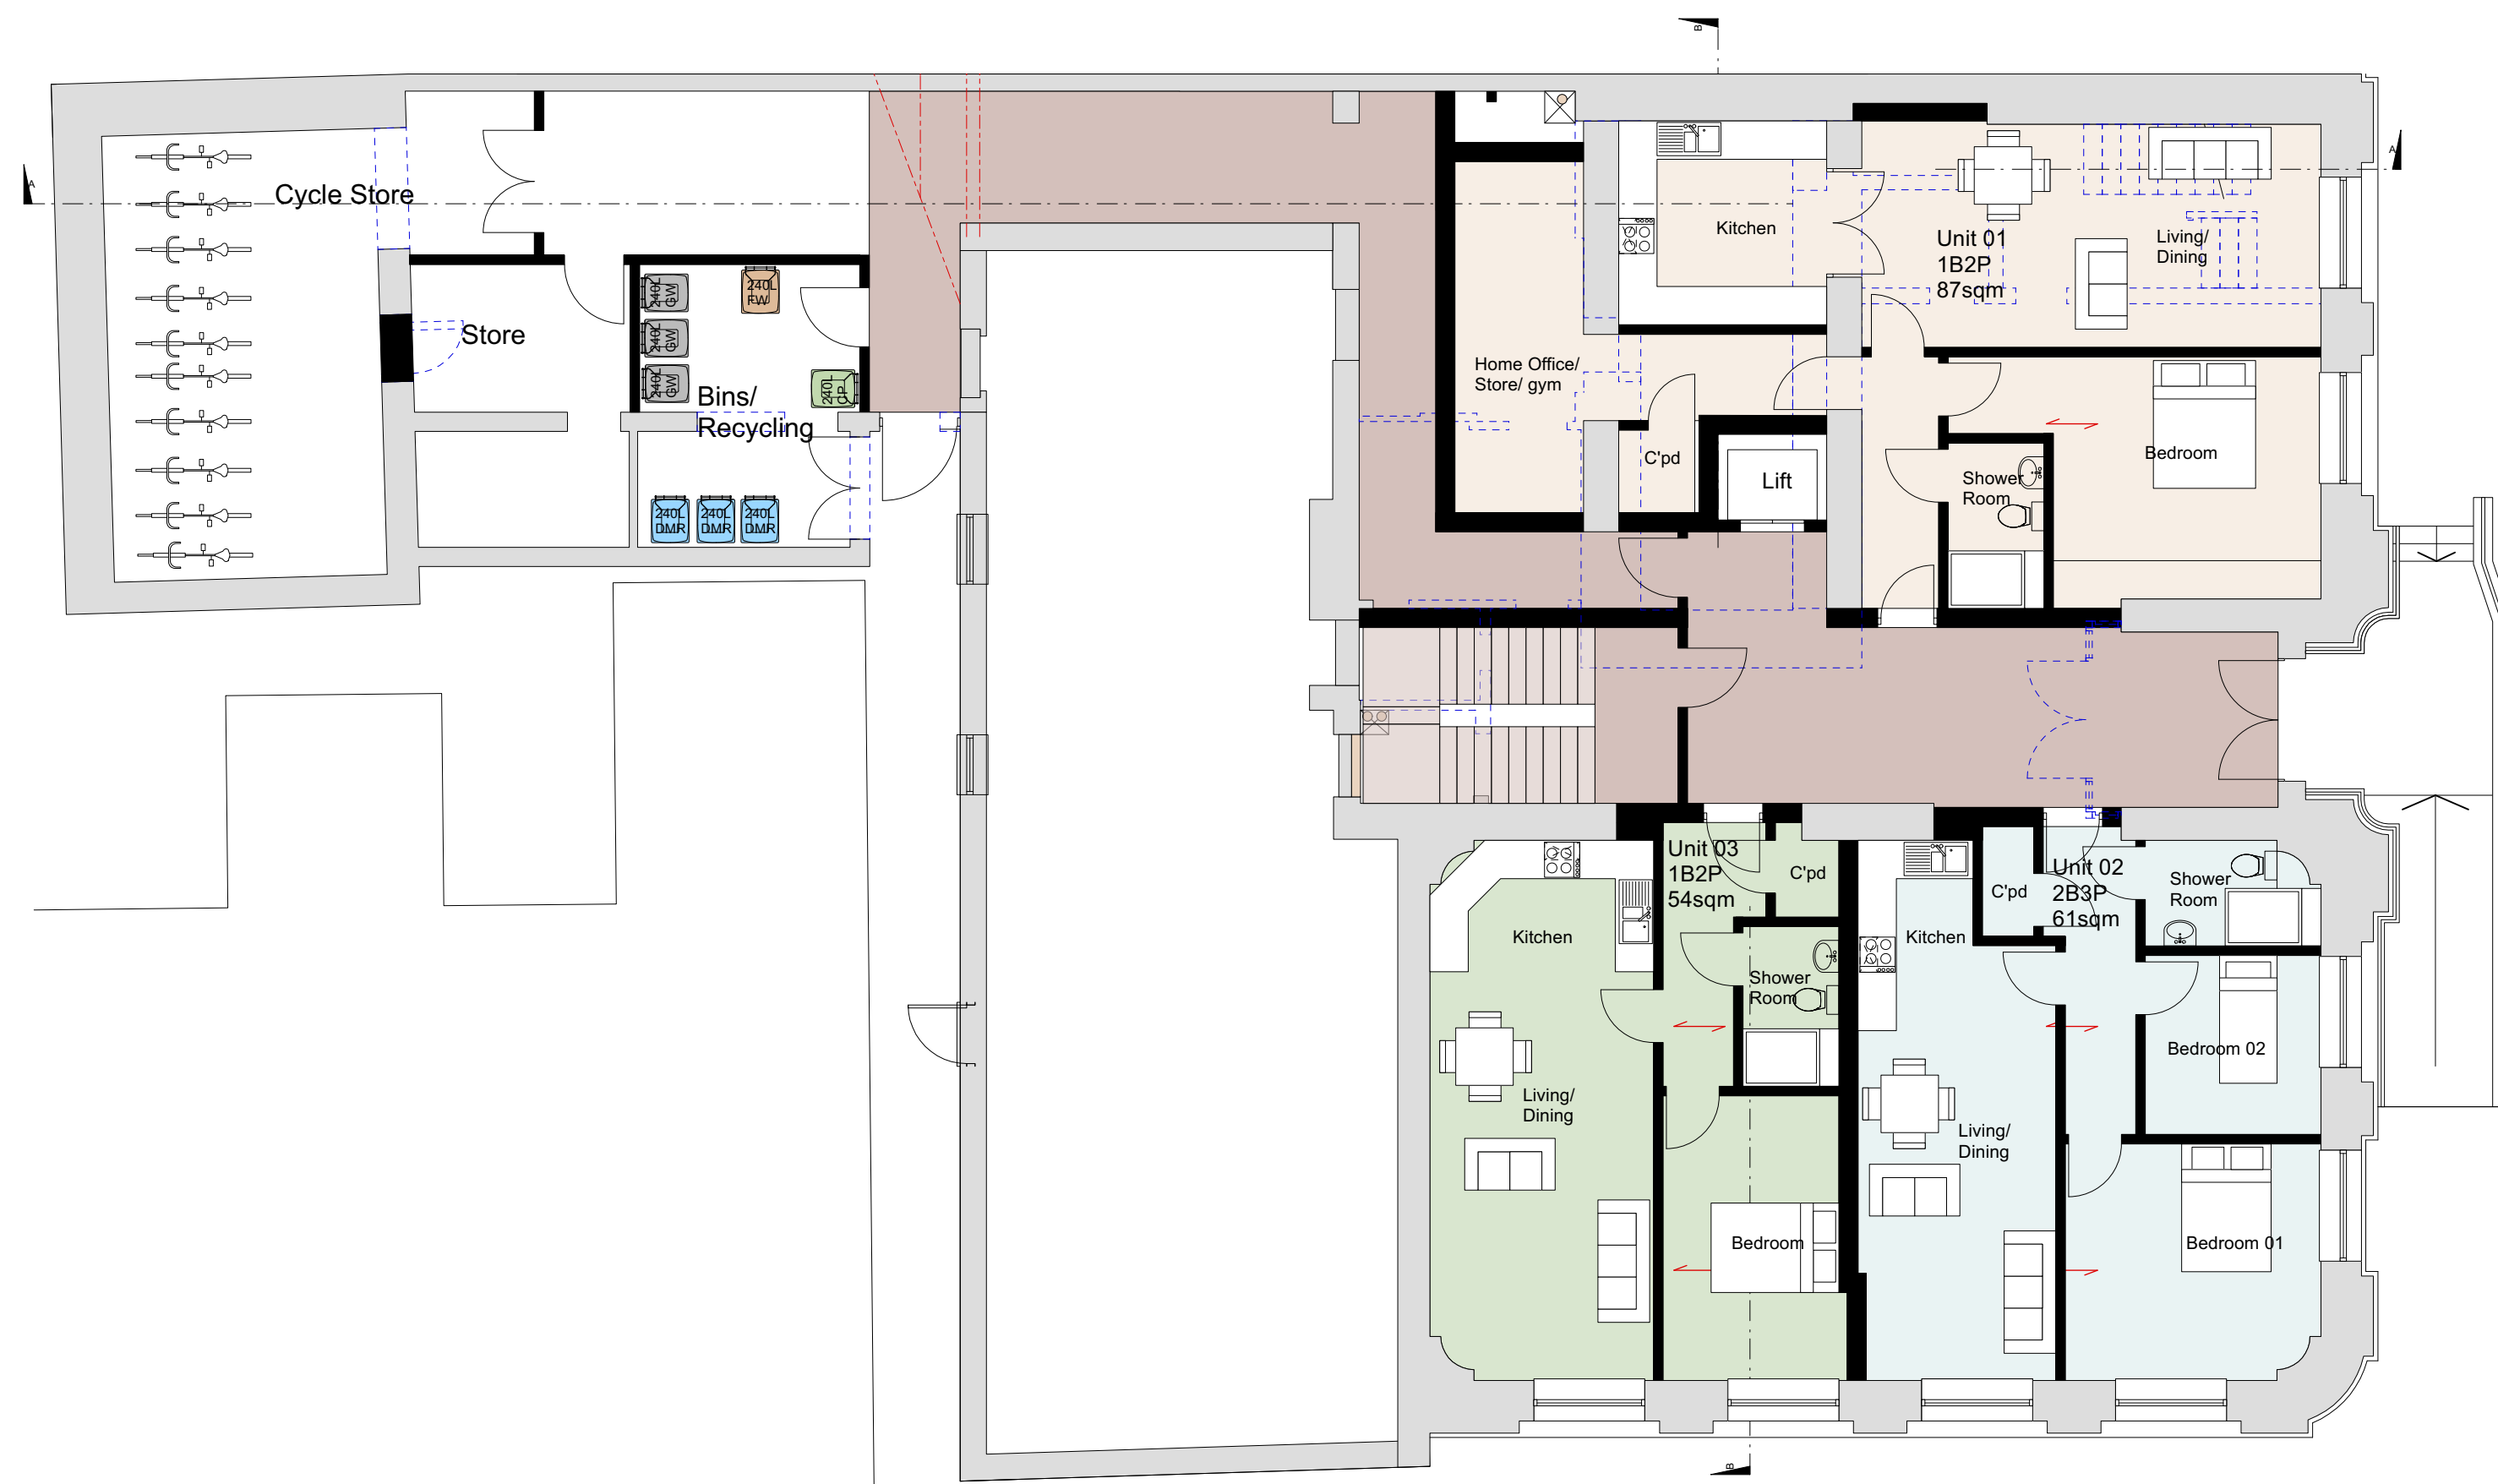

Ground Floor Plan As Proposed
Scale 1:100

0m 1m 2m 3m 4m 5m

SILVER STREET

BANK STREET



Ground Floor Mezzanine Plan As Proposed
Scale 1:100

0m 1m 2m 3m 4m 5m

AS PROPOSED

A Lift added, Bin store and cycle moved and general amendments 12/03/24

rev	details	date

Code L6
Architecture Ltd
No 2 Warehouse, The Wharf,
Sowerby Bridge,
HX6 2AG
T: 01422 648431
E: info@codeL6.com
W: www.CODEL6.com

Project:
26 Silver Street,
Bury,
BL9 0DH
Client:
PICNW
Drawing:
Plans As Proposed

Date: 31/01/24	Scale: 1:100	Size: A1
-------------------	-----------------	-------------

Drawing Number:
23-062-SK05A

DRAFT