





1 EAST ELEVATION PLOTS 1 to 4 FACING THE CAR PARK AND APARTMENTS
1 : 200

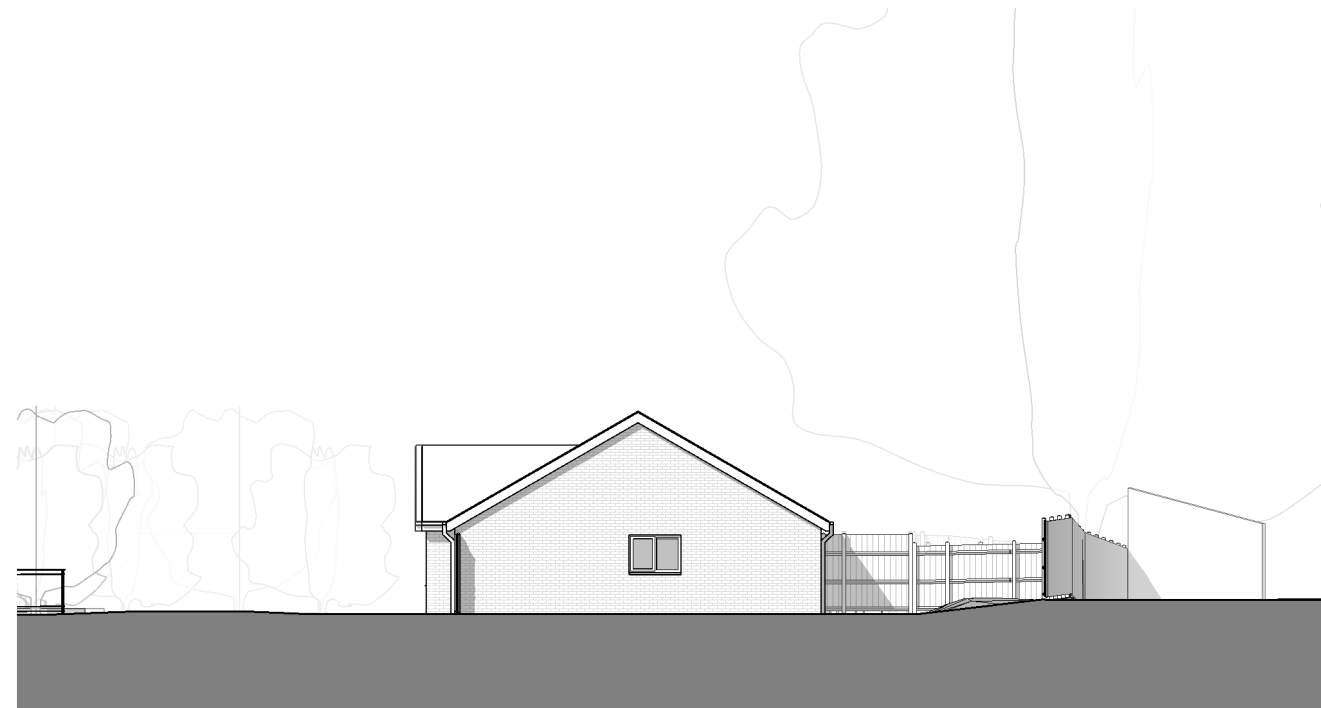

2 NORTH ELEVATION PLOT 1
1 : 200




3 NORTH ELEVATION PLOT 3
1 : 200

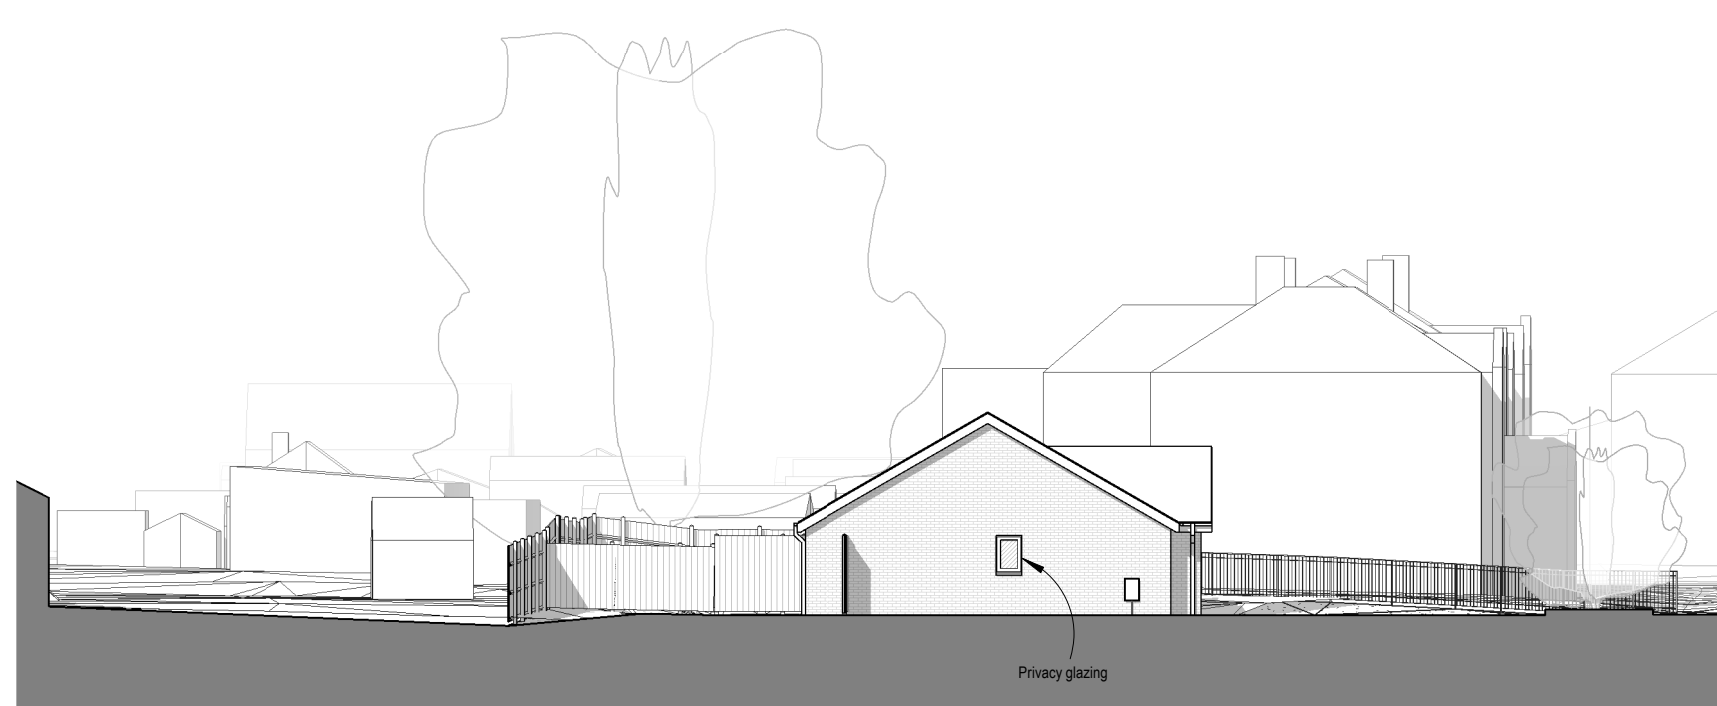

4 SOUTH ELEVATION PLOT 2
1 : 200




5 WEST ELEVATION PLOTS 1 to 4
1 : 200

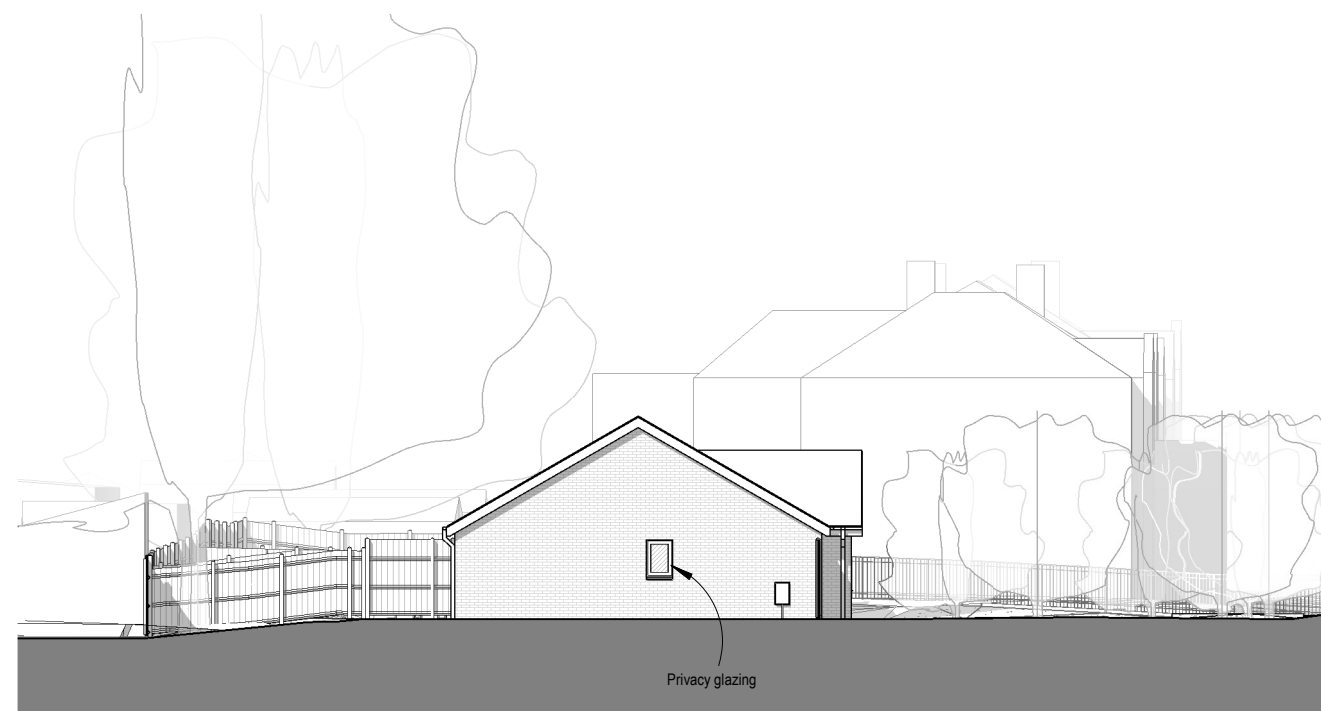

6 SOUTH ELEVATION PLOT 4
1 : 200

Notes
The Contractor is to check all dimensions and conditions on site before commencing. Do not scale from this drawing.
This drawing remains the copyright of POZZONI Architecture Ltd.

Scale Bars		TO BE USED ONLY AS GUIDANCE			
1:100	mm	1000	3000	5000	
1:200	mm	5000	8000		
1:500	M	5	15	25	
1:1250	M	10	30	50	70

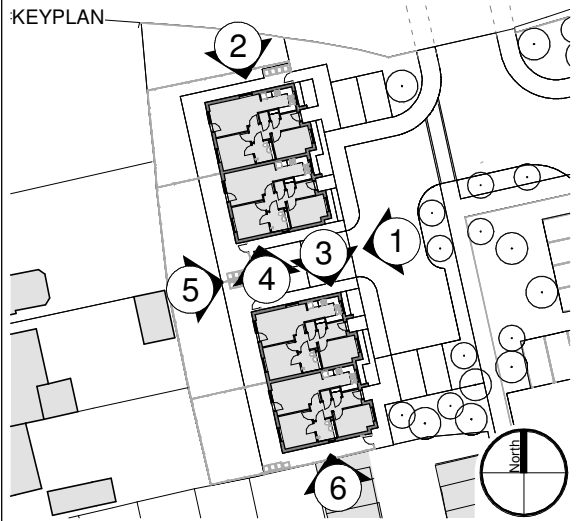

MATERIALS	
ITEM	MATERIAL
Facing materials	Brick type 1 - red multi
Patio door and window frames	UPVC, black
Entrance door	Composite door
Roof	Slate effect tiles
Fascia	UPVC, black
Soffit	UPVC, white
Rainwater goods	UPVC, black

P02	Planning Issue	BAP	16/05/24
P01	Issued for Pre-App planning advice	EM	19/01/24
Rev	Description	By	Date

Client: ARCON HOUSING ASSOCIATION (BOLTON AT HOME)

Job: FLETCHER FOLD ROAD, BURY

Drawing: PLANNING-BUNGALOW ELEVATIONS

6071_1351 Rev P02

6071-POZ-XX-ZZ-DR-A-1351

Date 19/01/24 Scale As indicated @ A2

BAP	2D CoOrd	EM	Approved	JW
-----	----------	----	----------	----

Planning	Tender	Construction
Design	Contract	As Built

pozzoni

Woodville House
2 Woodville Road
Altrincham
WA14 2FH

+44 161 928 7848
architects@pozzoni.co.uk
www.pozzoni.co.uk