
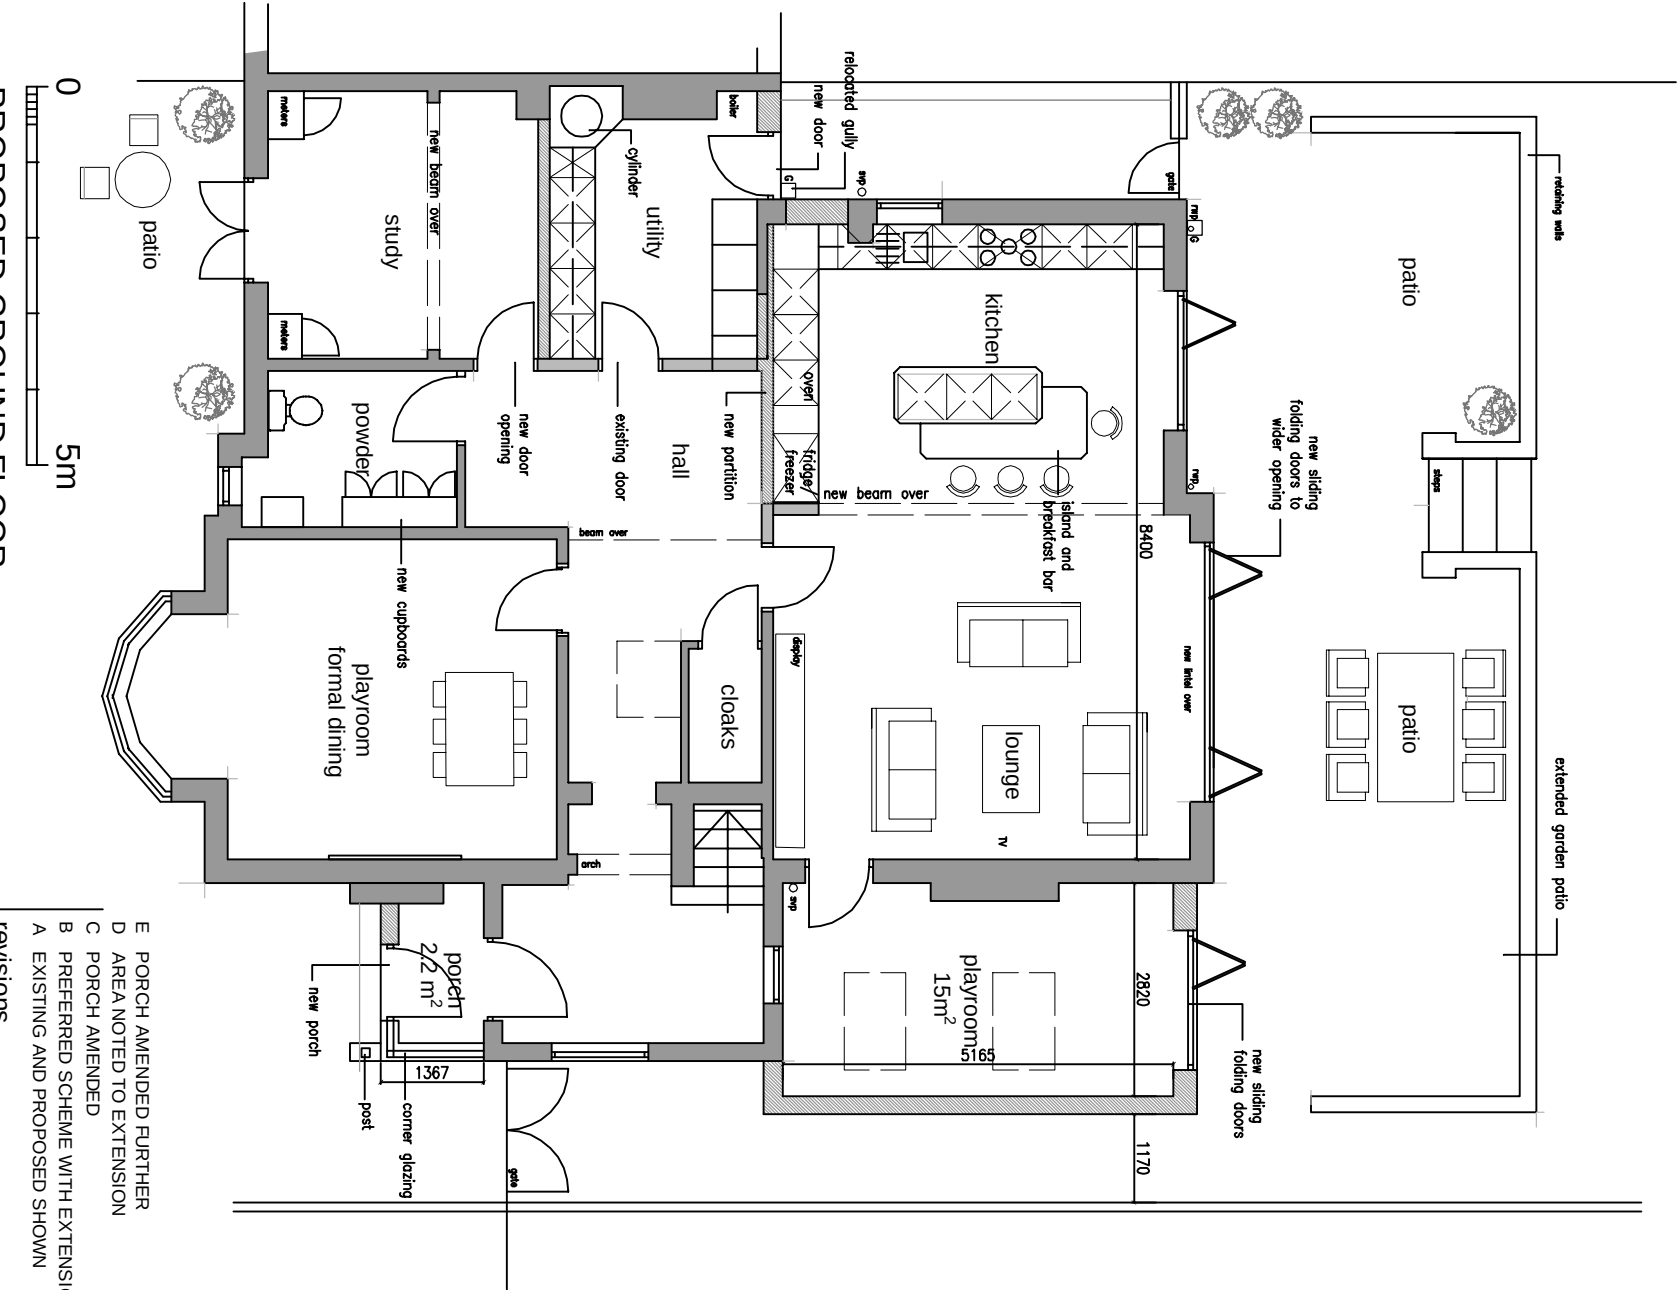


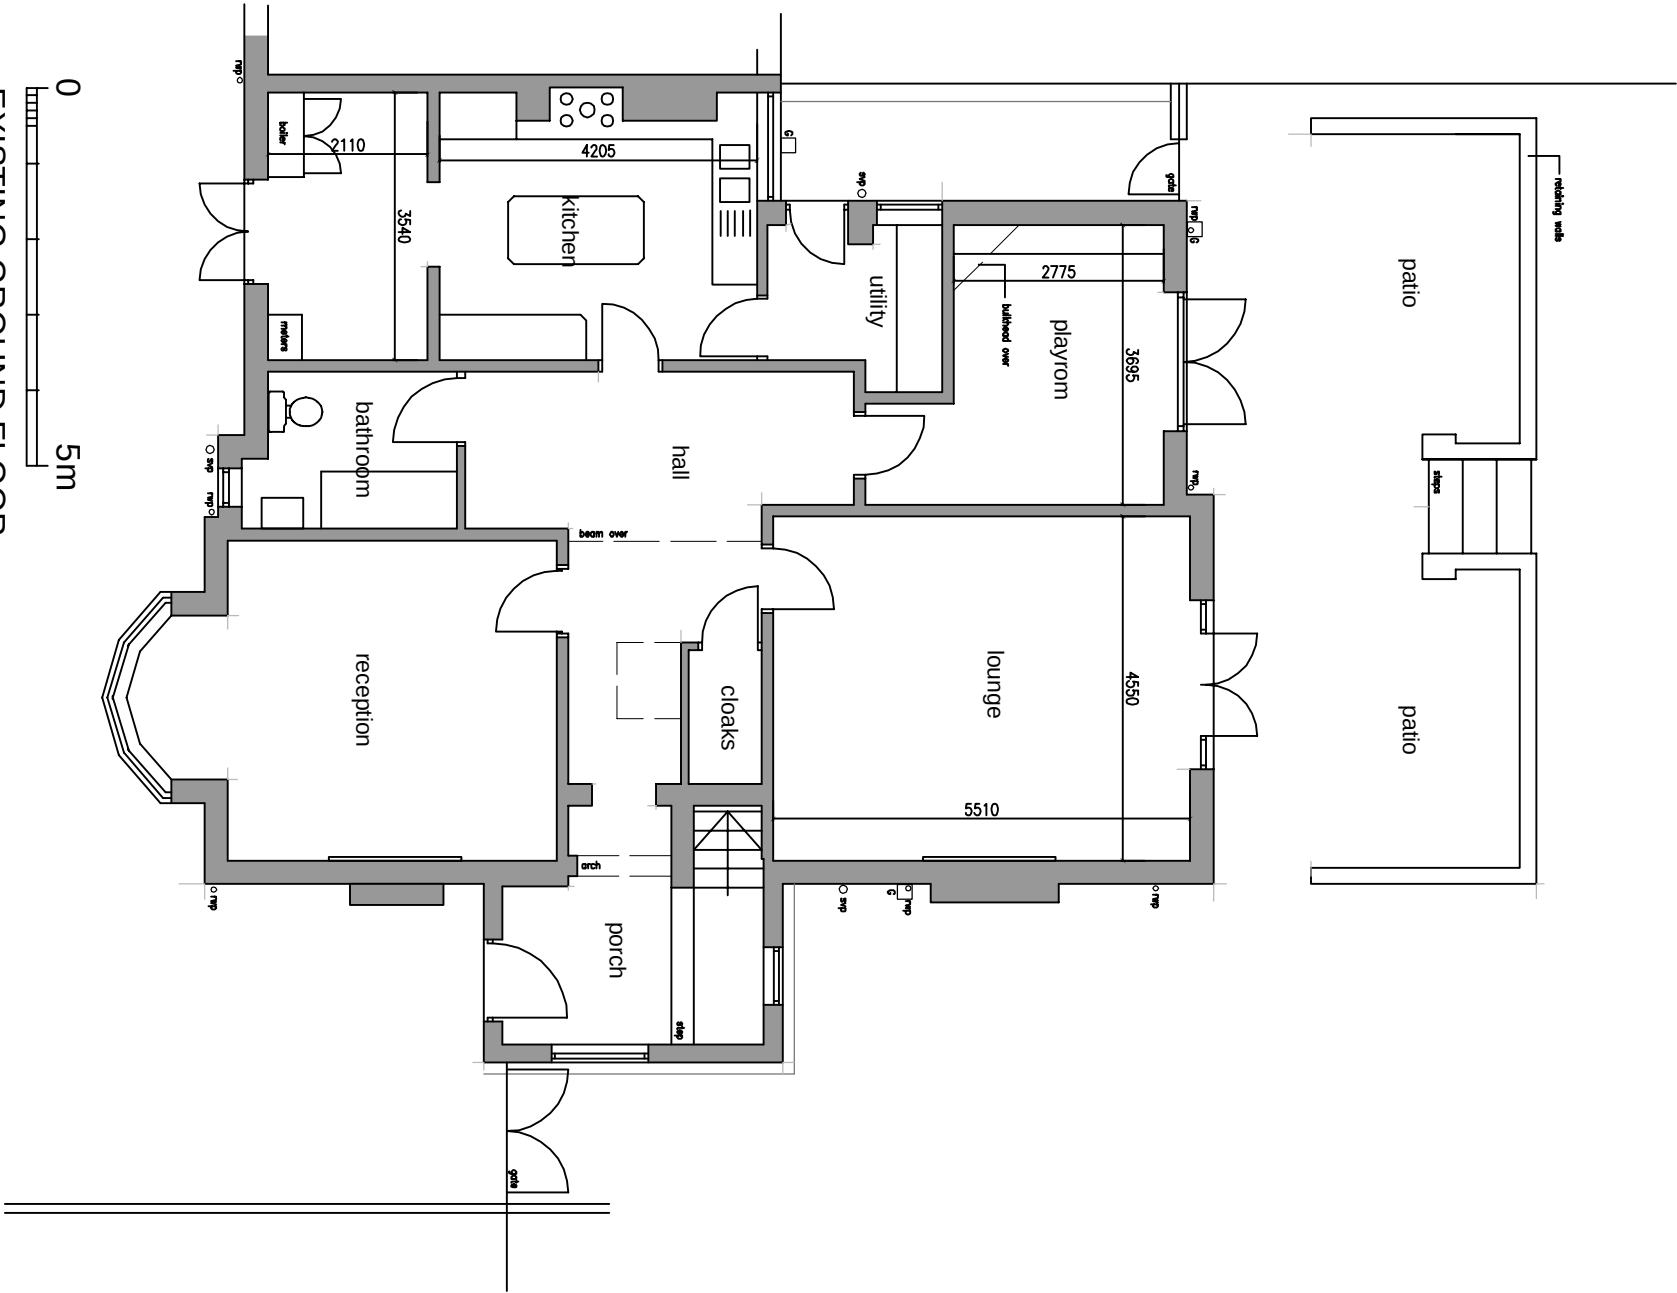

0 5m
EXISTING GROUND FLOOR

0 5m
PROPOSED GROUND FLOOR

E PORCH AMENDED FURTHER	06.12.22
D AREA NOTED TO EXTENSION	26.11.22
C PORCH AMENDED	12.11.22
B PREFERRED SCHEME WITH EXTENSION	18.09.22
A EXISTING AND PROPOSED SHOWN	16.06.22

revisions

ground floor plans
westholme
st annes road prestwich

date: december 2019	scale 1:100 @a3
status: preliminary	dwg. d418/03 rev E
DO NOT SCALE – IF DIMENSIONS ARE NOT GIVEN PLEASE ASK	

architectural designworks limited

BUILDINGS	SPACES	PLACES
-----------	--------	--------

designworks