



Landscaping Plan




Front Elevation / Street Scene

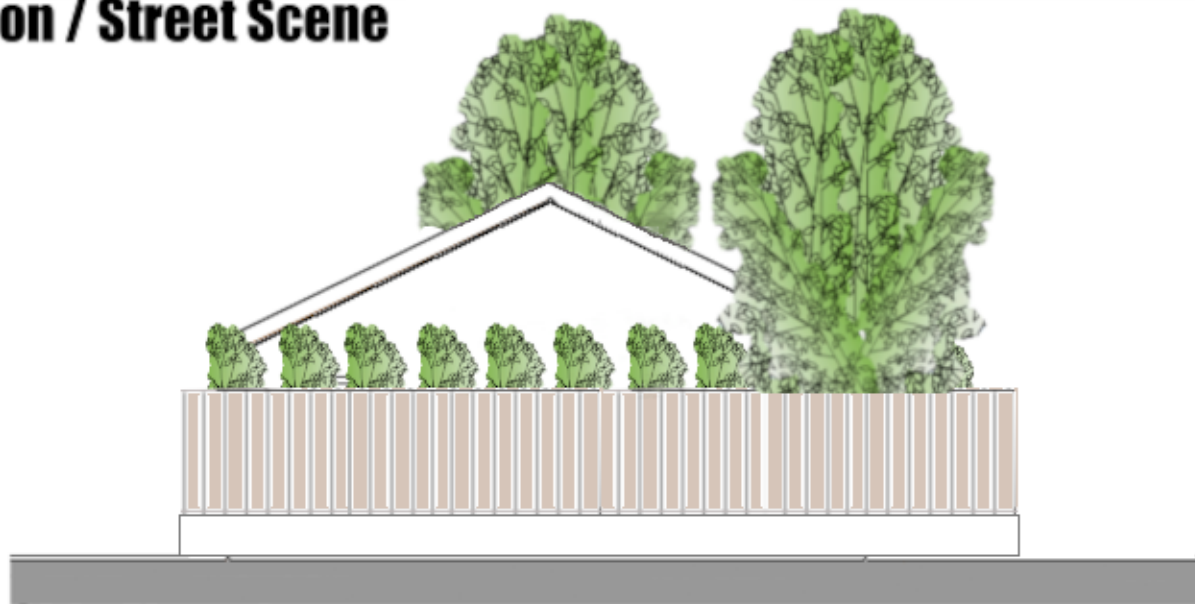


Side Elevation

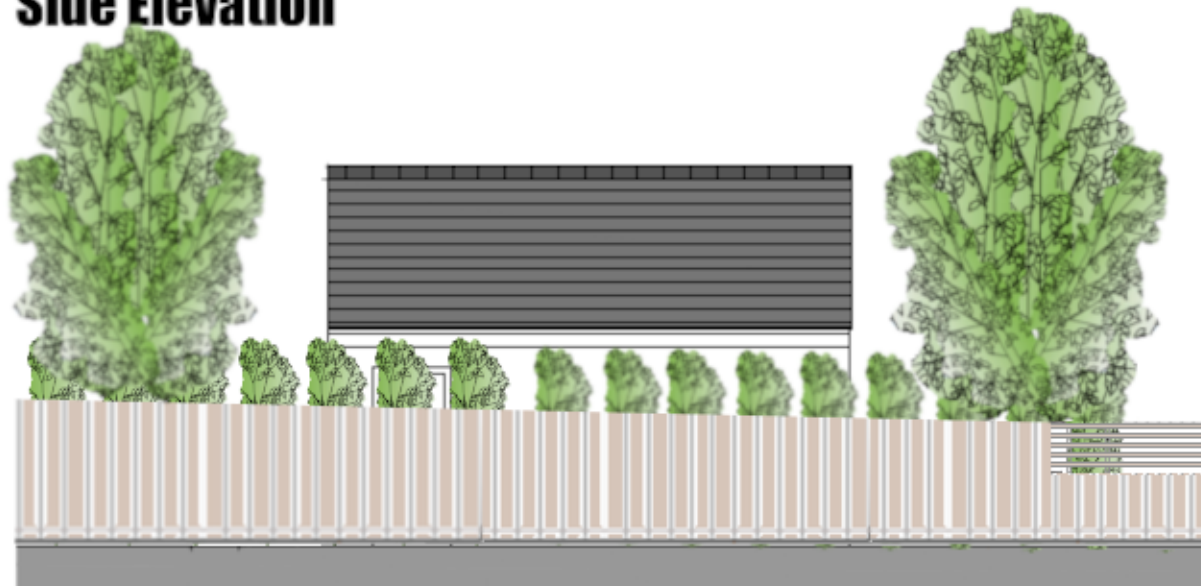

Rear Elevation

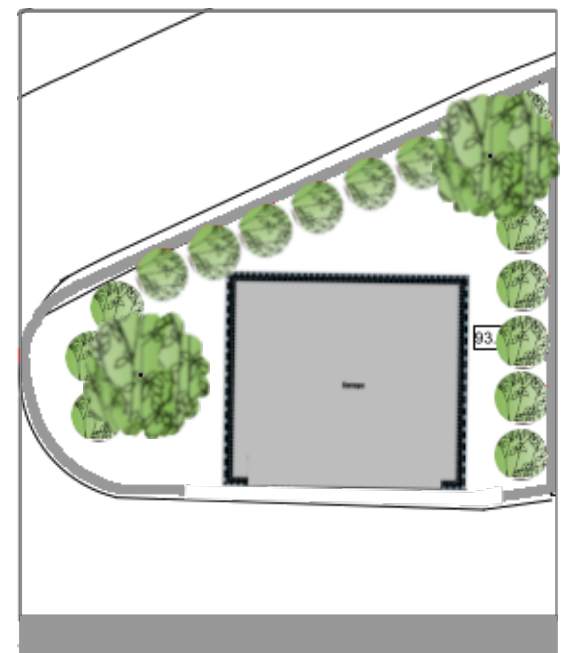

Plan View

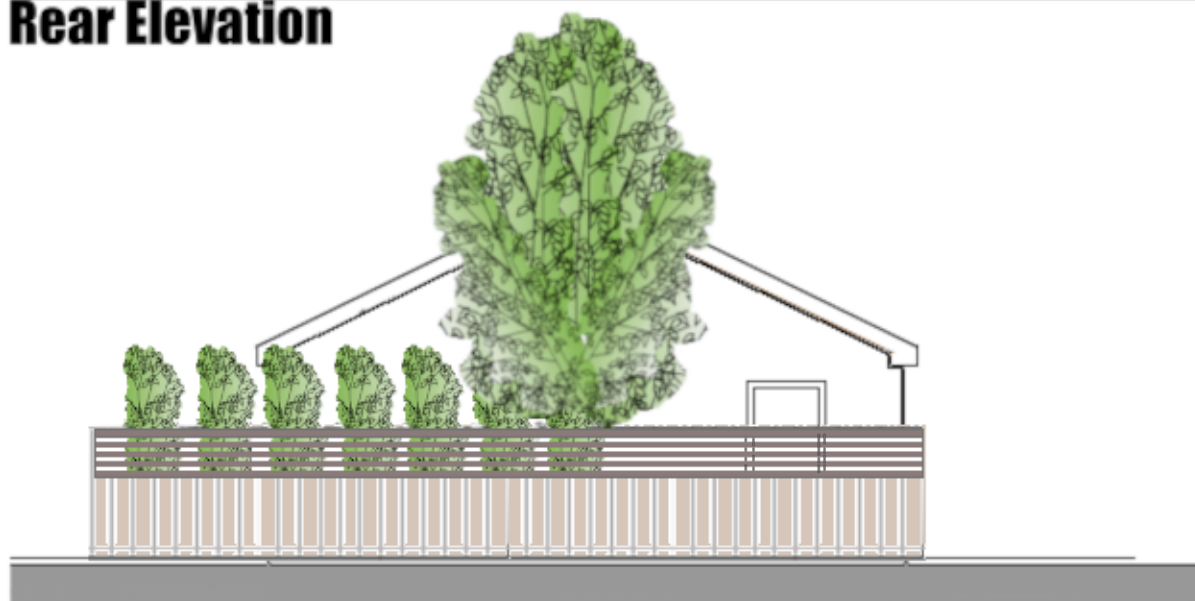

Side Elevation

This drawing should not be scaled. Work to figured dimensions only.
All dimensions and levels to be checked on site.

NMX TECHNOLOGY

JOB TITLE : Detached Garage
ADDRESS : 4 Holcombe Grove/21 New Road, Radcliffe
DRAWING TITLE : Landscape Elevations
SCALE : 1:100 @ A3
DRAWN : MC DATE : 11/03/24

JOB NO./
DWG NO.

00-04C