



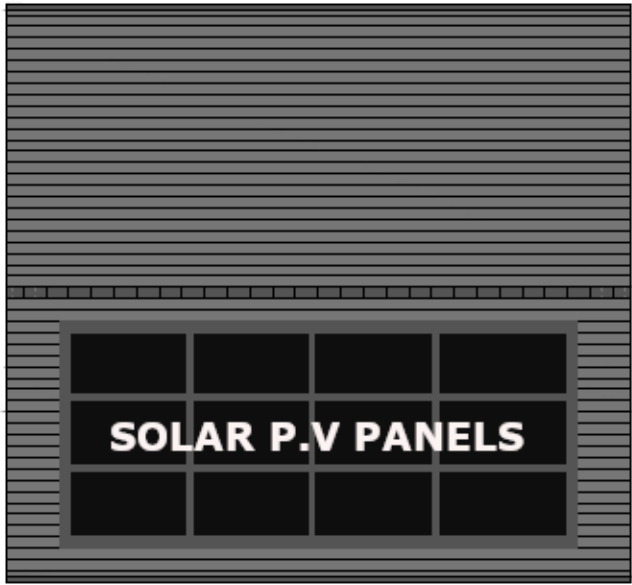

Roof Plan

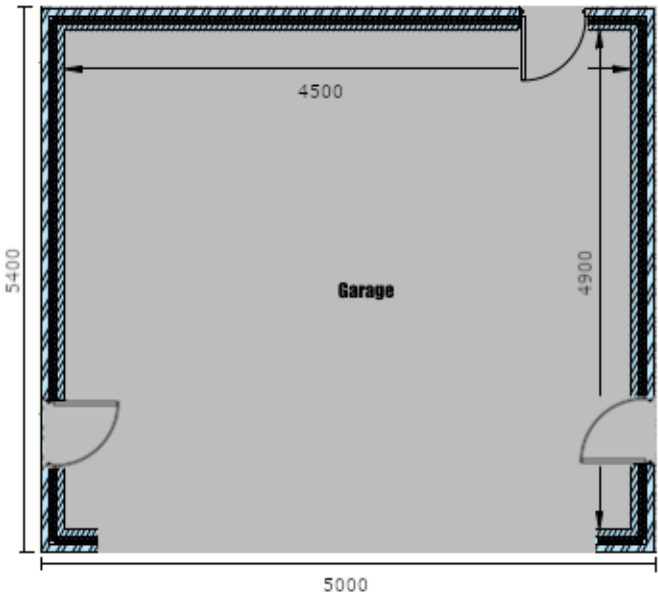

Floor Plan



LOCATION Plan



Shrubs.



Grass Turf



Site Boundary

This drawing should not be scaled. Work to figured dimensions only.
All dimensions and levels to be checked on site.

NMX TECHNOLOGY

JOB TITLE : Detached Garage
ADDRESS : New Road, Radcliffe
DRAWING TITLE : Floor And Roof Plan
SCALE : 1:100 @ A3
DRAWN : DATE : 11/03/24

JOB NO./ DWG NO. 00-04A