



Materials


Brickwork	BLOCK & RENDER to match existing (white) Stone supporting walls
Roof Tiles	Grey to match existing / intergrated solar P.V panels
Doors	White Upvc Obscure Glazed
Soffit	White Upvc
Fascia	White Upvc
Rainwater Goods	BLACK Upvc Water butt rain collection (Green)

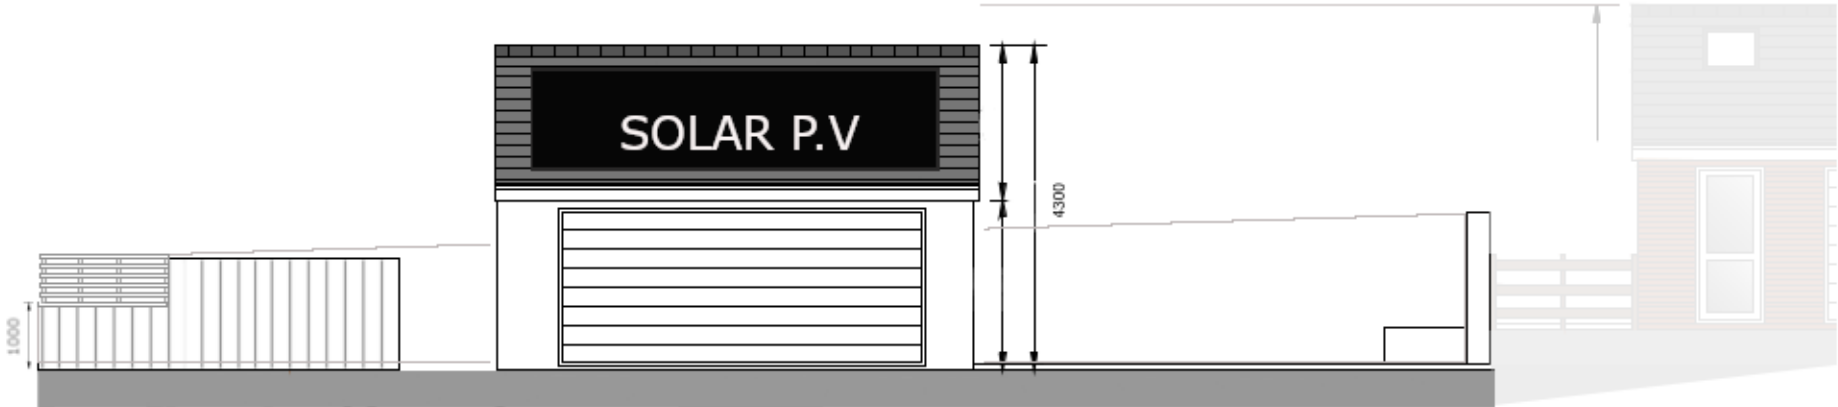


Front Elevation / Street Scene

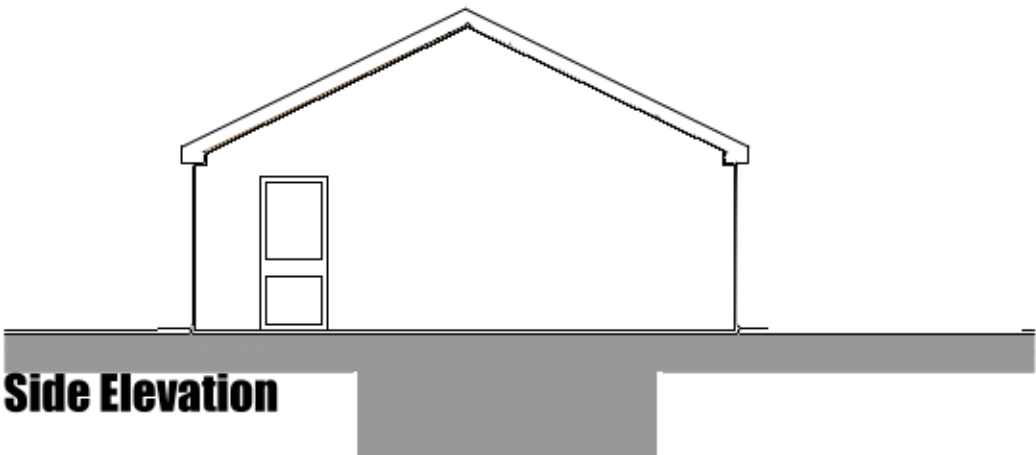


Side Elevation

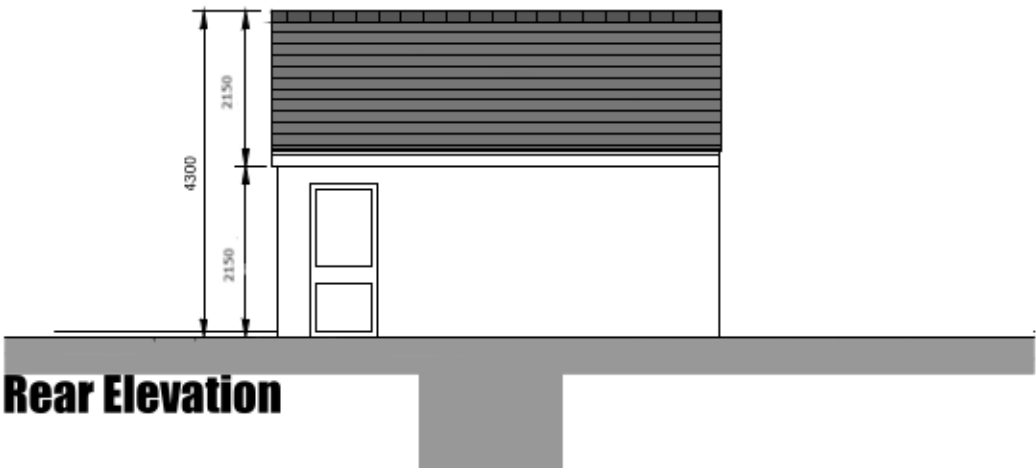

Rear Elevation

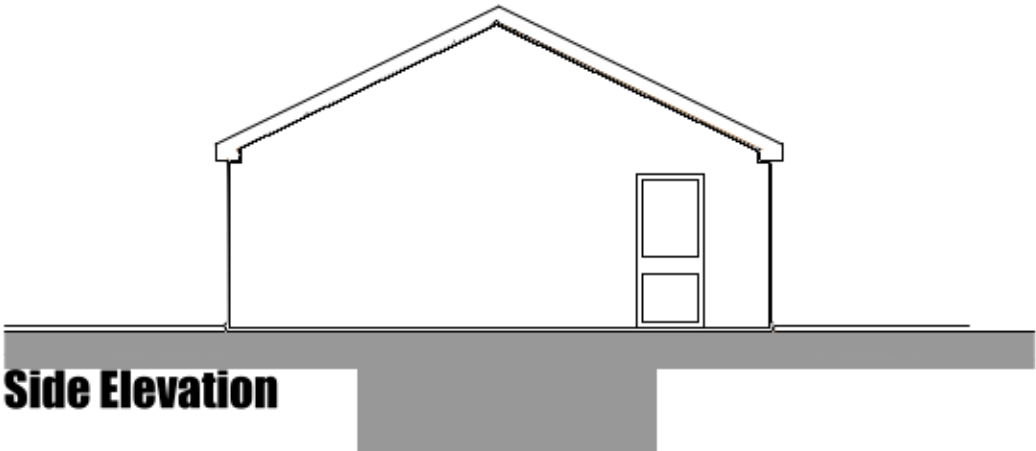

Side Elevation

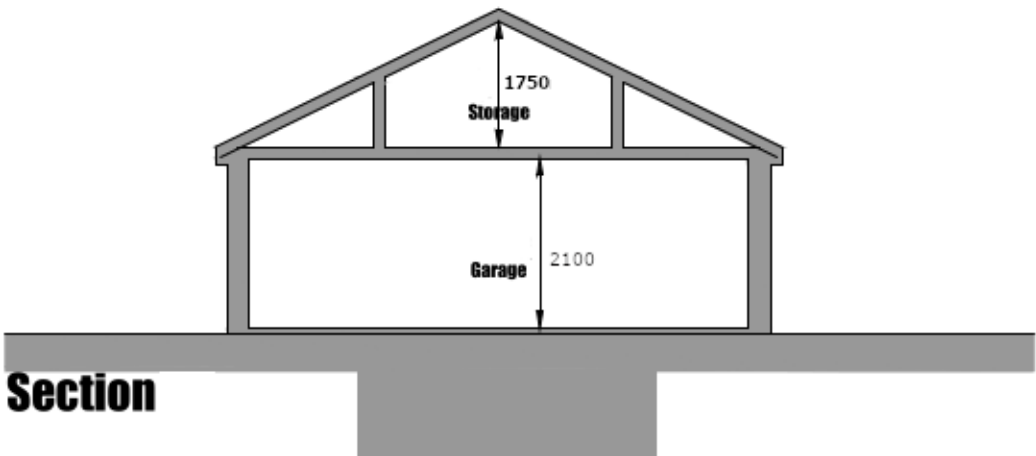

Section

This drawing should not be scaled. Work to figured dimensions only.
All dimensions and levels to be checked on site.

NMX TECHNOLOGY

JOB TITLE :	Detached Garage
ADDRESS :	4 Holcombe Grove/21 New Road, Radcliffe
DRAWING TITLE :	Proposed Elevations
SCALE :	1:100 @ A3
DRAWN : MC	DATE :11/03/24