




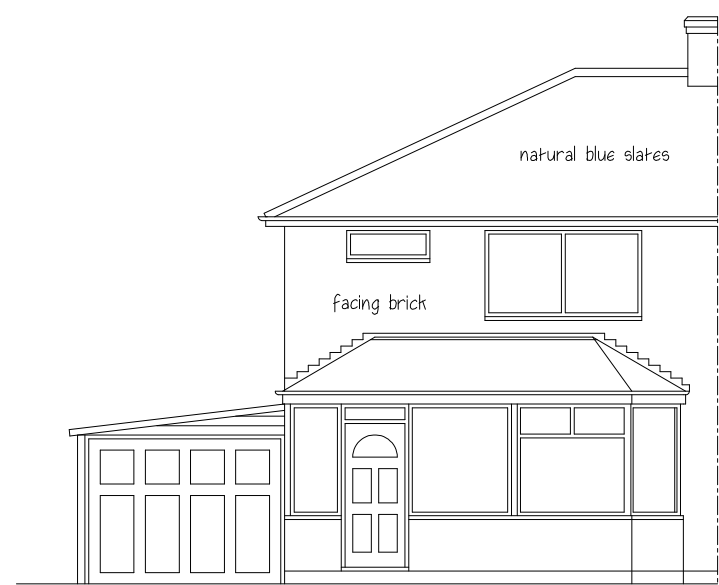


FRONT EXISTING

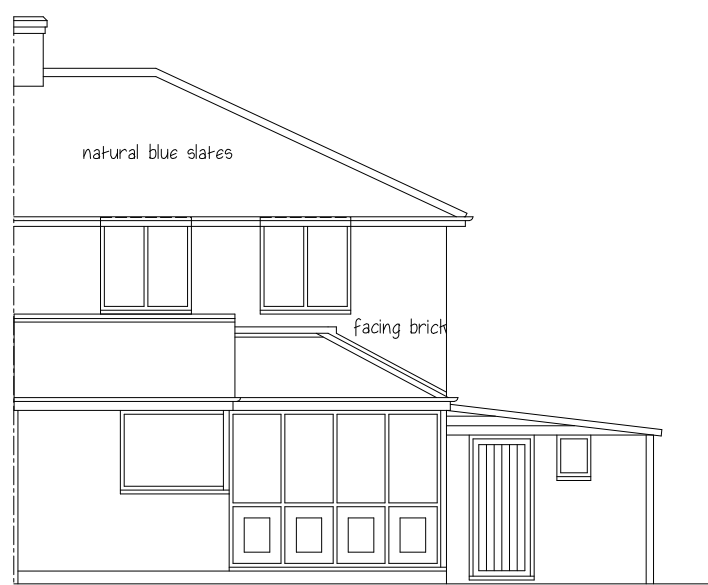


REAR EXISTING

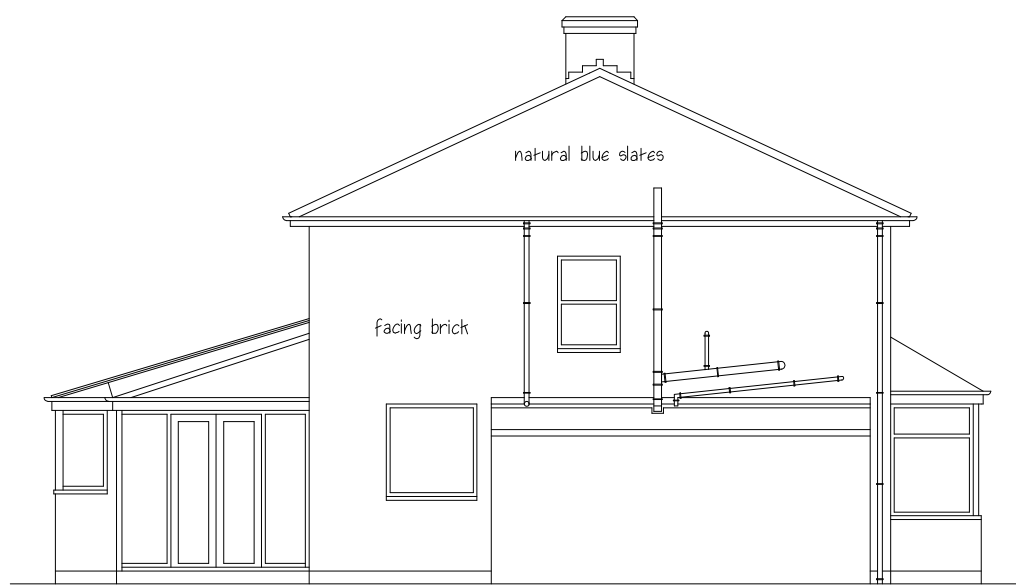

SIDE EXISTING

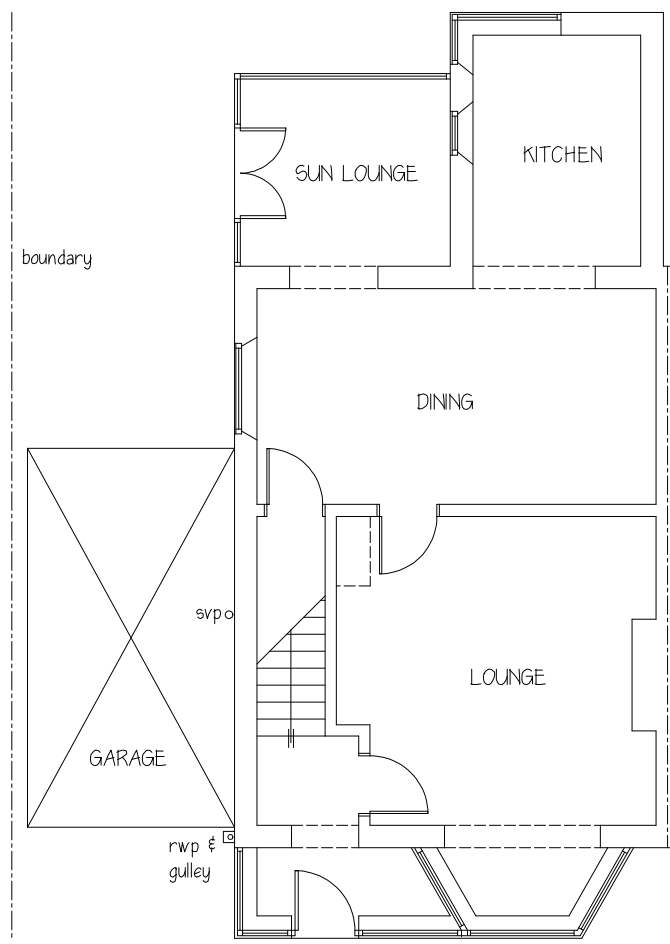

GROUND EXISTING

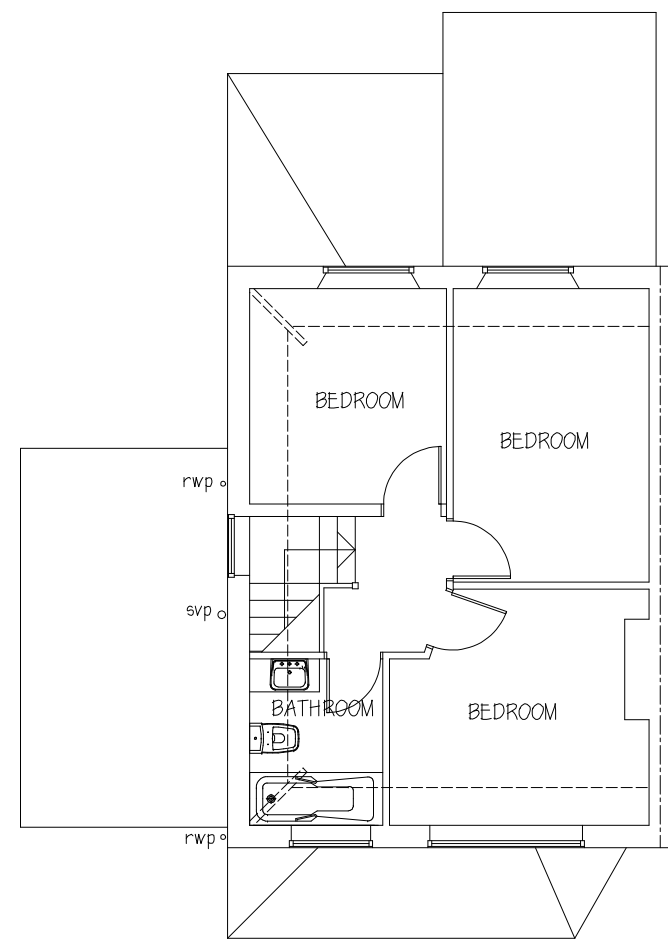

FIRST EXISTING


DO NOT SCALE EXCEPT FOR PLANNING APPLICATION PURPOSES. USE FIGURED DIMENSIONS. ANY DISCREPANCIES ARE TO BE REPORTED TO THIS OFFICE PRIOR TO THE CONTINUANCE OF WORKS. THIS DRAWING IS THE COPYRIGHT OF MALCOLM B J PERCY, BUILDING DESIGN & PLANNING CONSULTANCY, & MUST NOT BE REPRODUCED IN ANY FORMAT WITHOUT THE PRIOR WRITTEN AGREEMENT OF THIS OFFICE.




FRONT PROPOSED




REAR PROPOSED

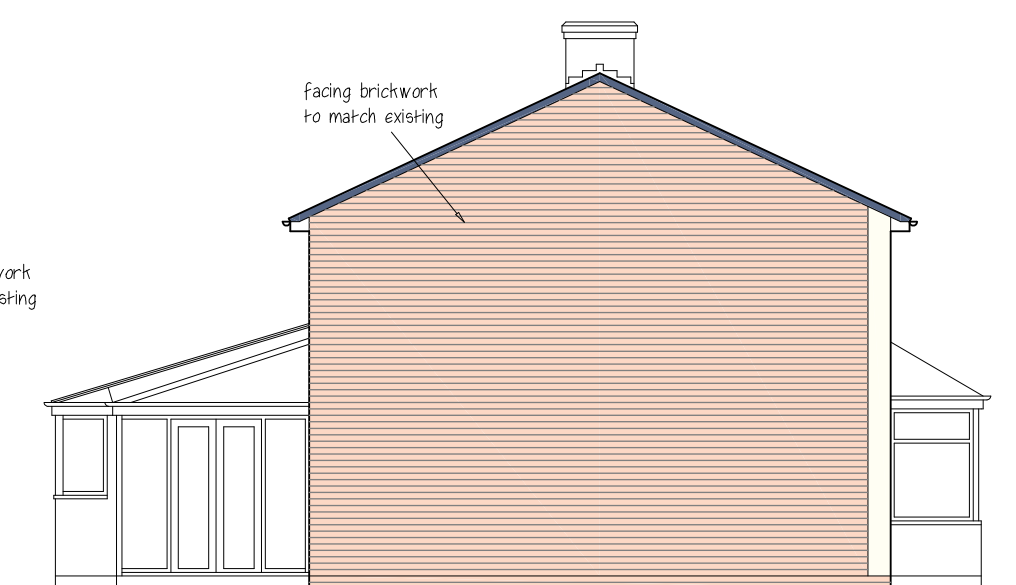


SIDE PROPOSED

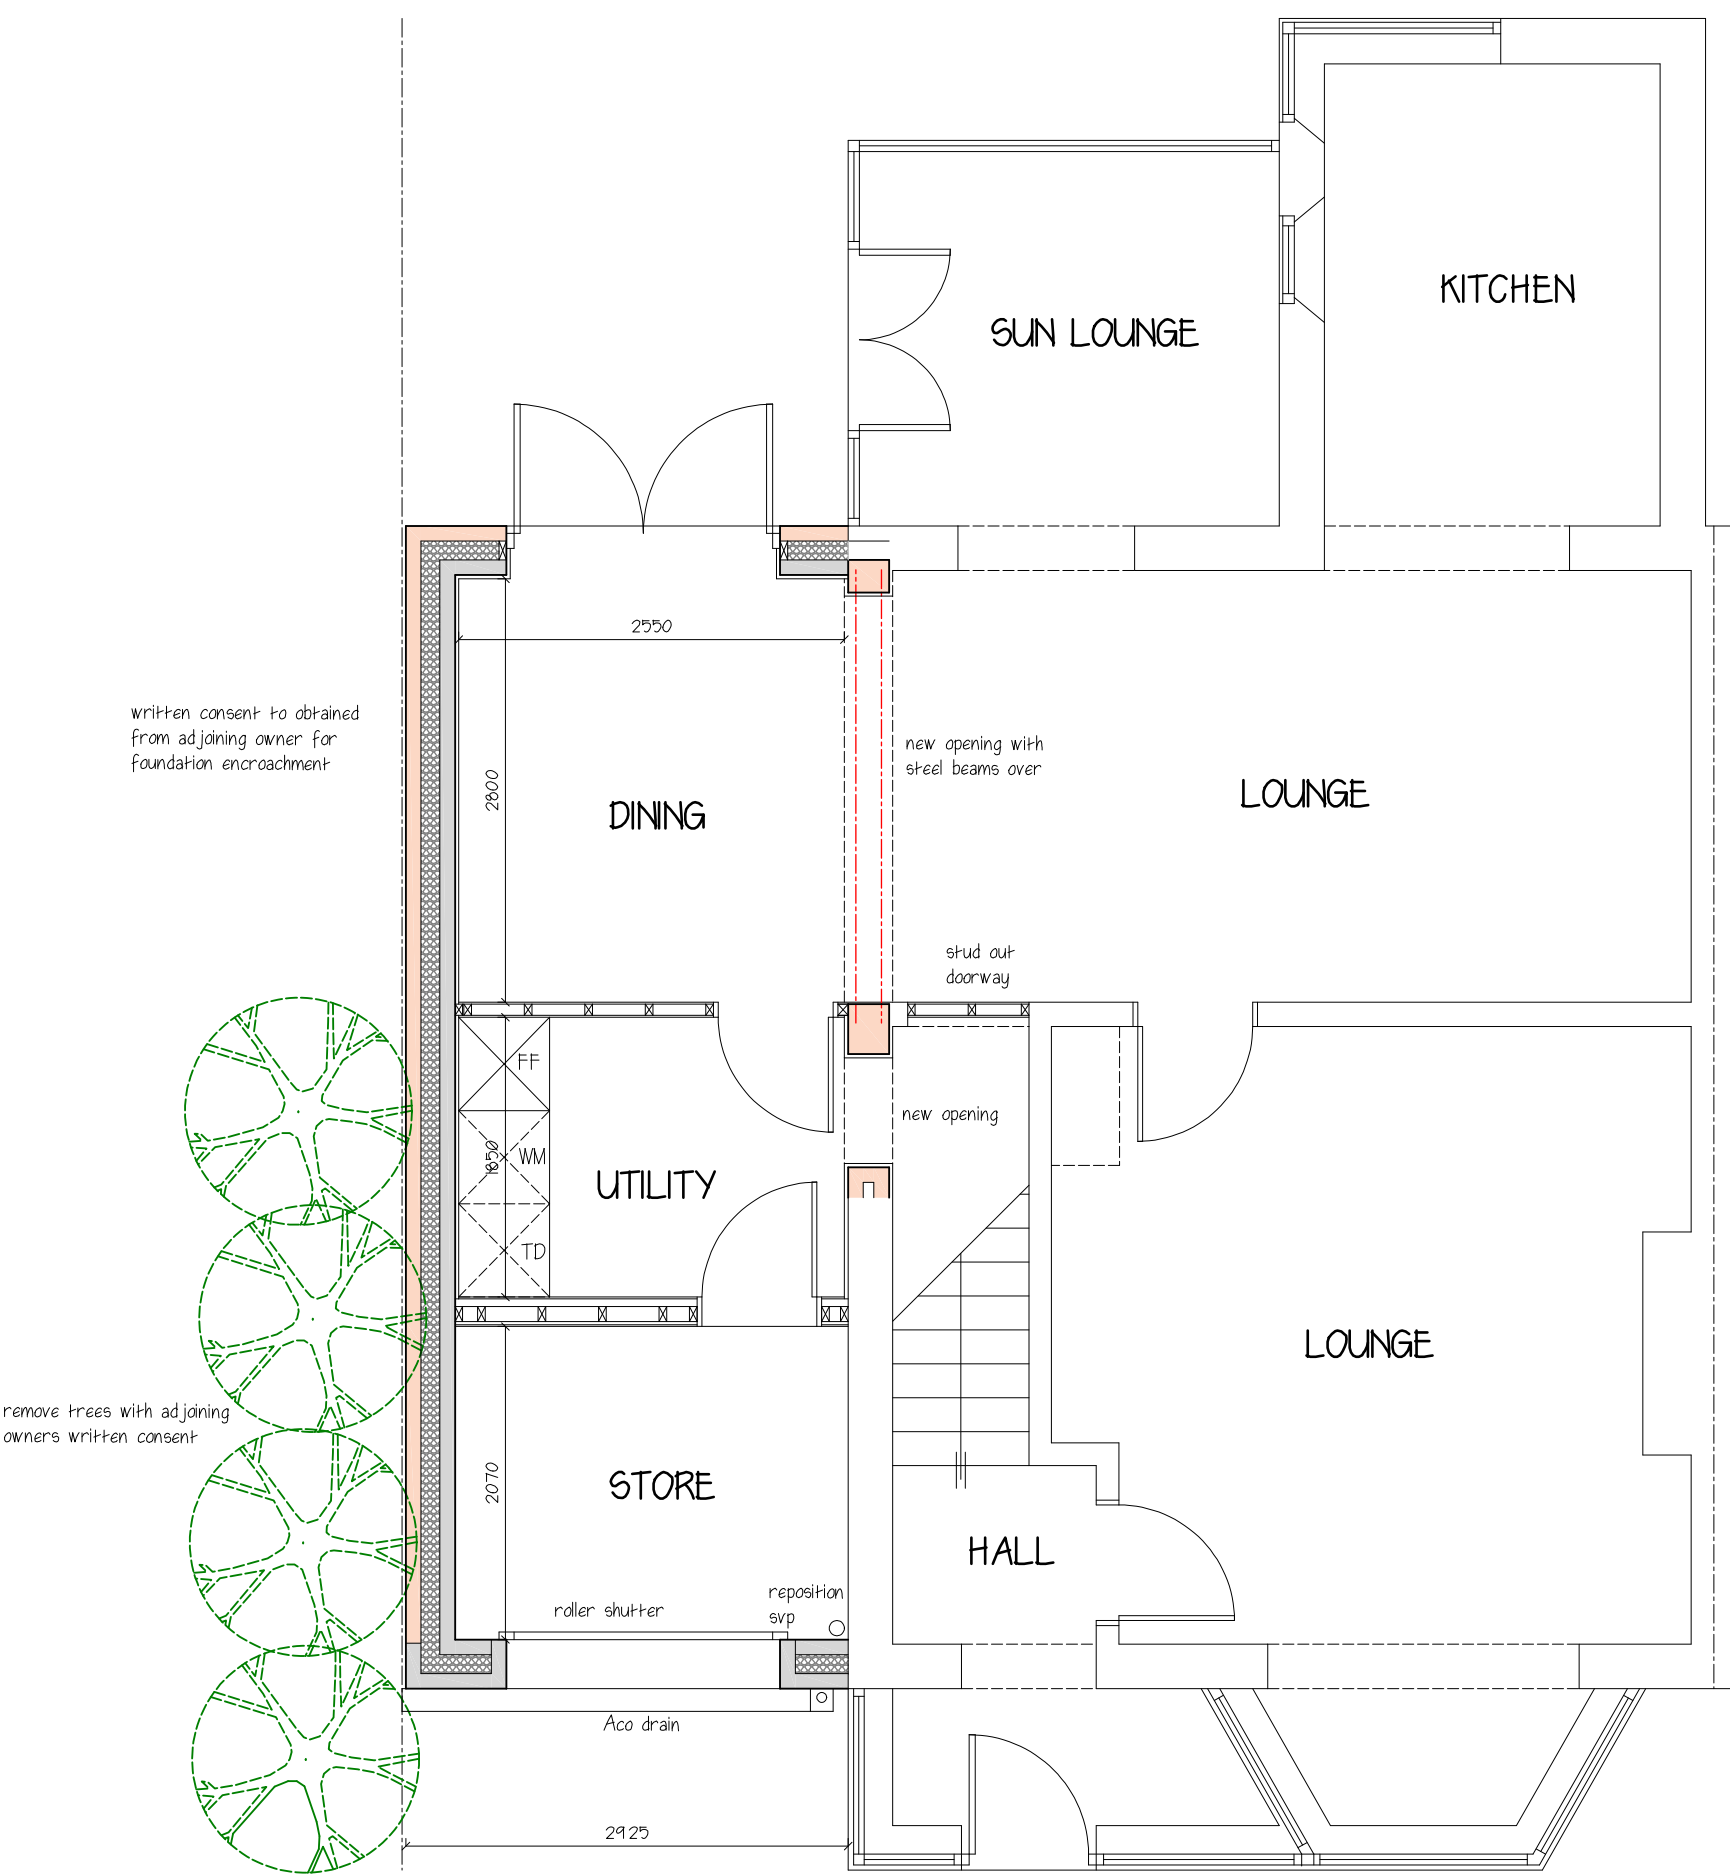

GROUND PROPOSED

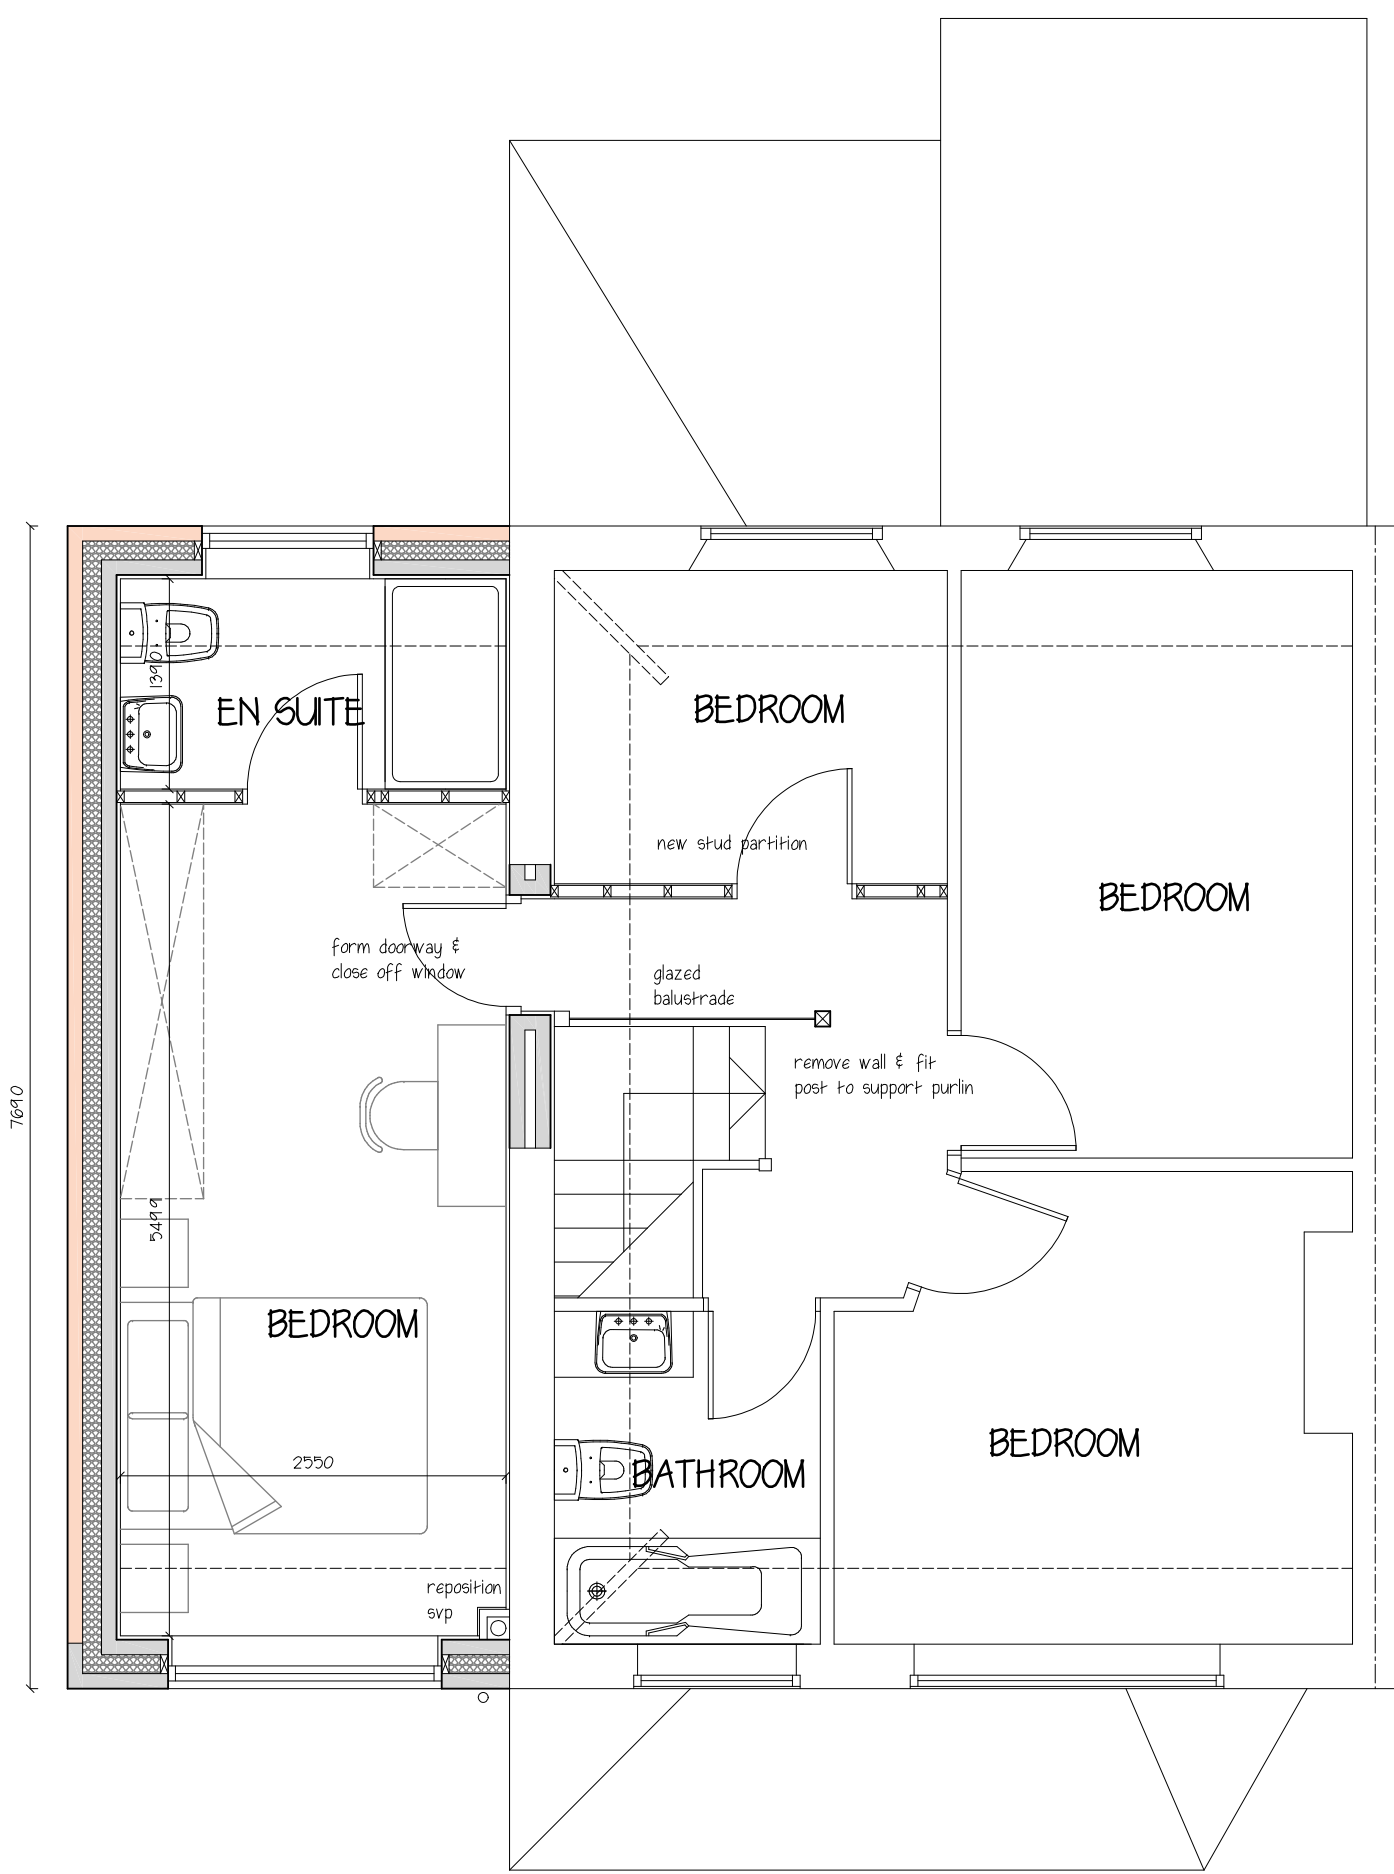

FIRST PROPOSED

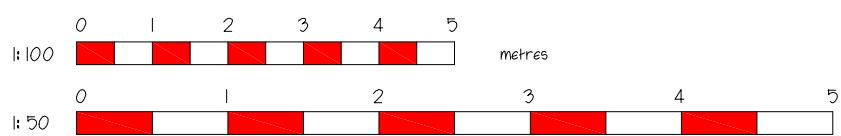

Malcolm B. J. Percy, 5, Newark Place, Henhull, Nantwich, Cheshire, CW5 6XY. E-mail : malcolmpercy@hotmail.com Mobile : 07802 663325 BUILDING DESIGN AND PLANNING Consultancy				
PROJECT TWO STOREY SIDE EXTENSION, 1, RINGWOOD AVENUE, RADCLIFFE, M26 1BP.				
CLIENT MR & MRS R. THORNLEY.				
TITLE EXISTING & PROPOSED FLOOR PLANS & ELEVATIONS.				
DATE March 2024	SCALE 1:100 & 1:50 @ A1	DRAWN BY mbjp	DRAWING NO. 2327.01	REVISION